




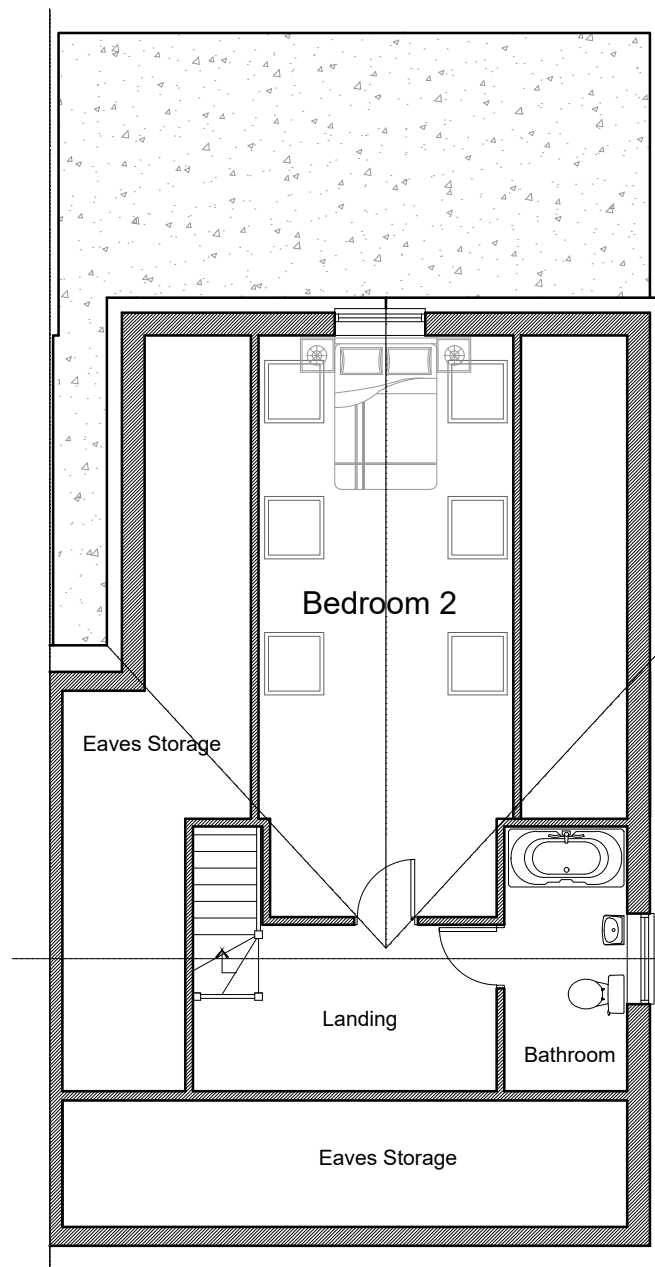

Proposed Loft Plan  
Flat 3

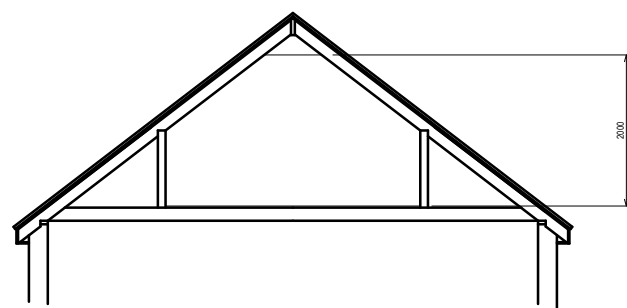

Solar panels

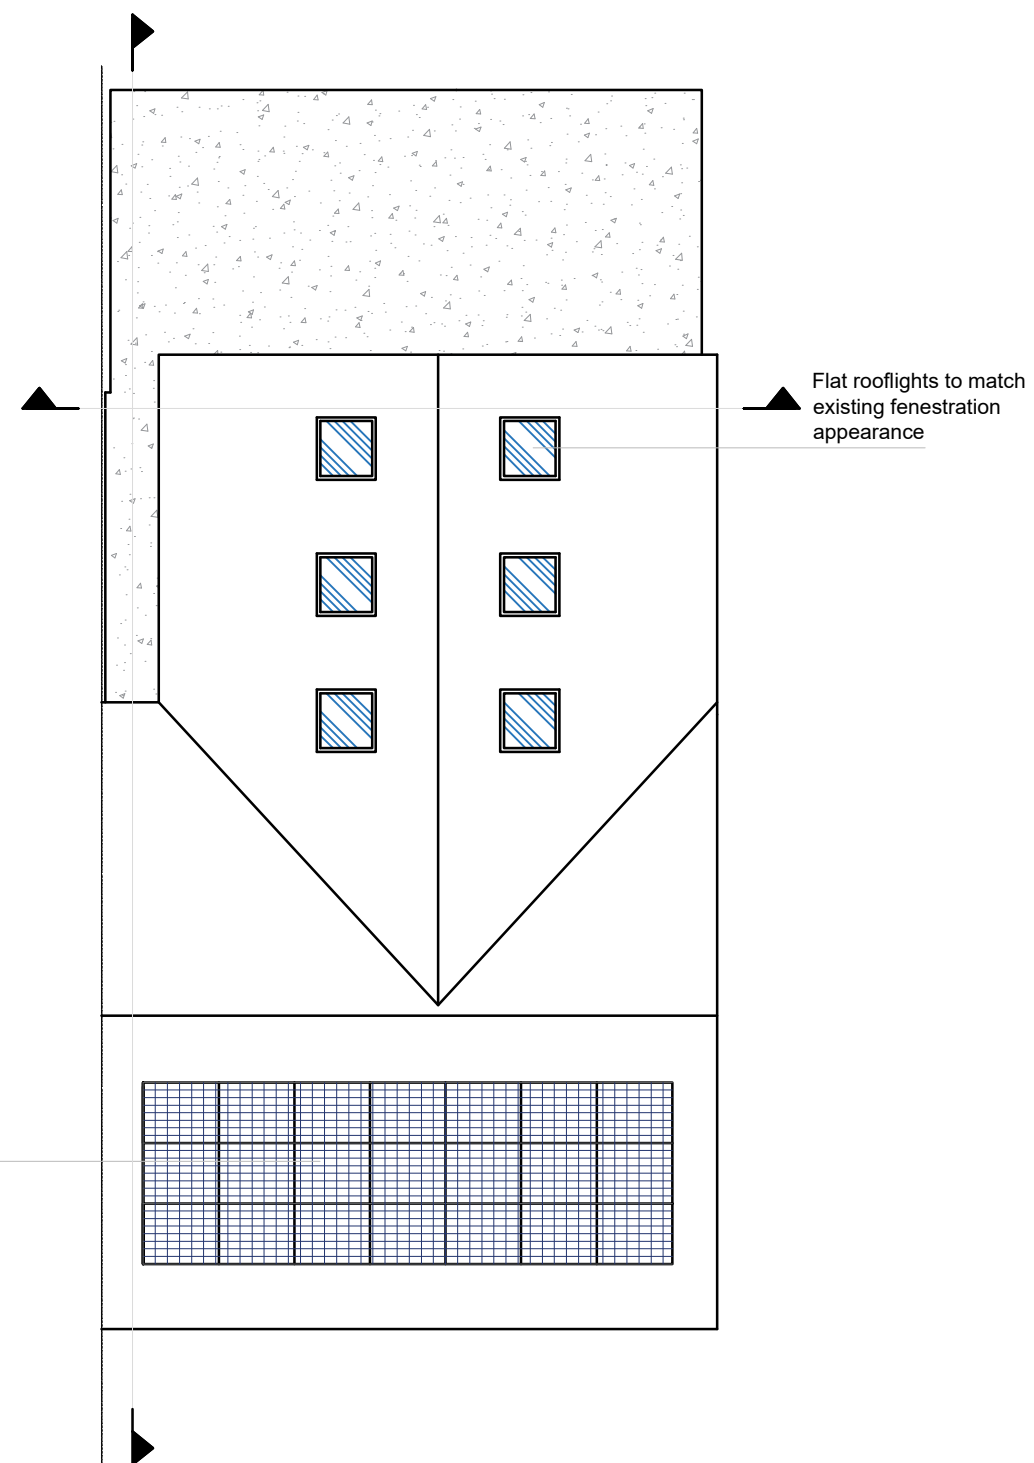

Proposed Roof Plan



- Notes
1. All materials to match existing unless otherwise noted.
  2. Do not scale for the construction purposes.
  3. The contractor must verify all dimension on site prior to commencement of works.
  4. This document is copyright of the originator and must be treated as confidential.

Project  
2 Mason Street,  
Reading  
RG1 7PD


Drawing title  
Proposed Floor Plan

Drawing no  
07

Rev A  
-

Scale  
1:100 @ A3

Date  
July 2019

 

1 Right Plan  
1rightplan@gmail.com  
07955 449 285