



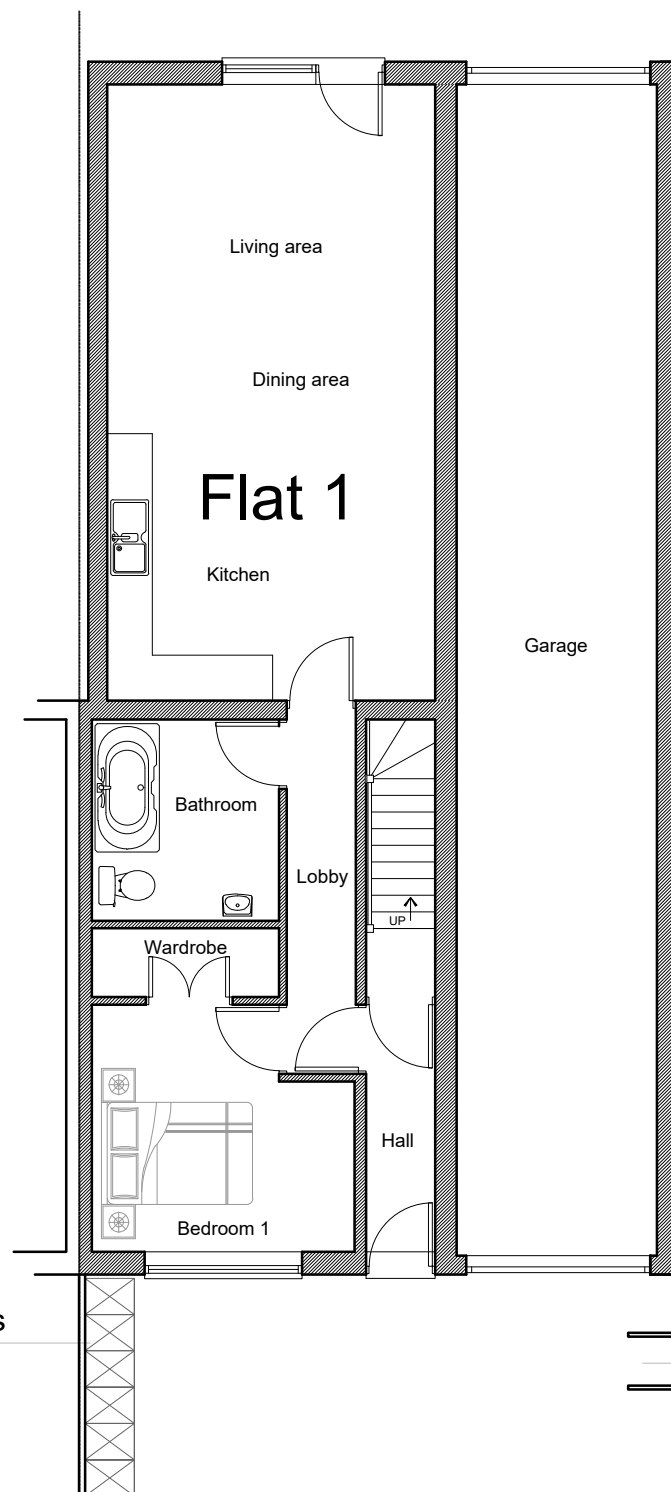

Proposed Ground Floor  
Flat 1

0 1 2 10 metres

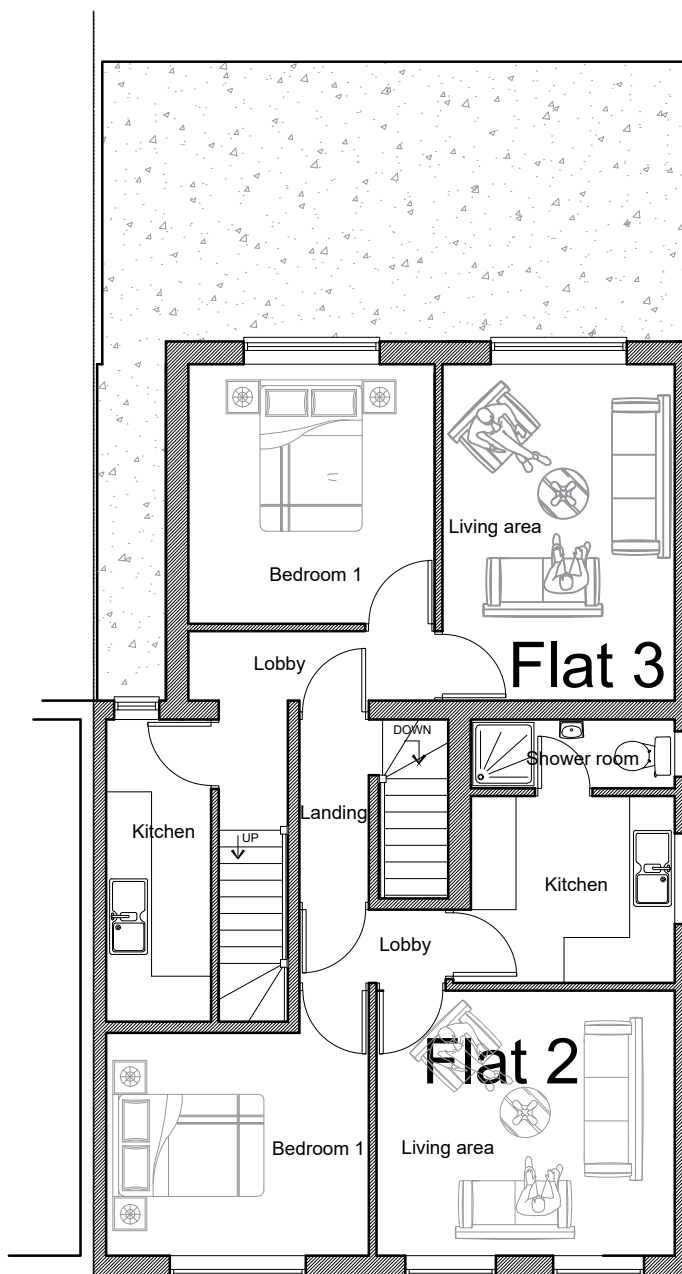

Proposed First Floor  
Flat 2 and 3

Garage gate with  
entrance door

2x Sheffield stands to  
provide 4x secure  
cycle parking spaces

#### Notes

1. All materials to match existing unless otherwise noted.
2. Do not scale for the construction purposes.
3. The contractor must verify all dimension on site prior to commencement of works.
4. This document is copyright of the originator and must be treated as confidential.


Project  
2 Mason Street,  
Reading  
RG1 7PD

Drawing title  
Proposed Floor Plan

Drawing no  
06  
Rev A  
-

Scale  
1:100 @ A3

Date  
Sep 2019

 

1 Right Plan  
1rightplan@gmail.com  
07955 449 285