






Proposed Front elevation

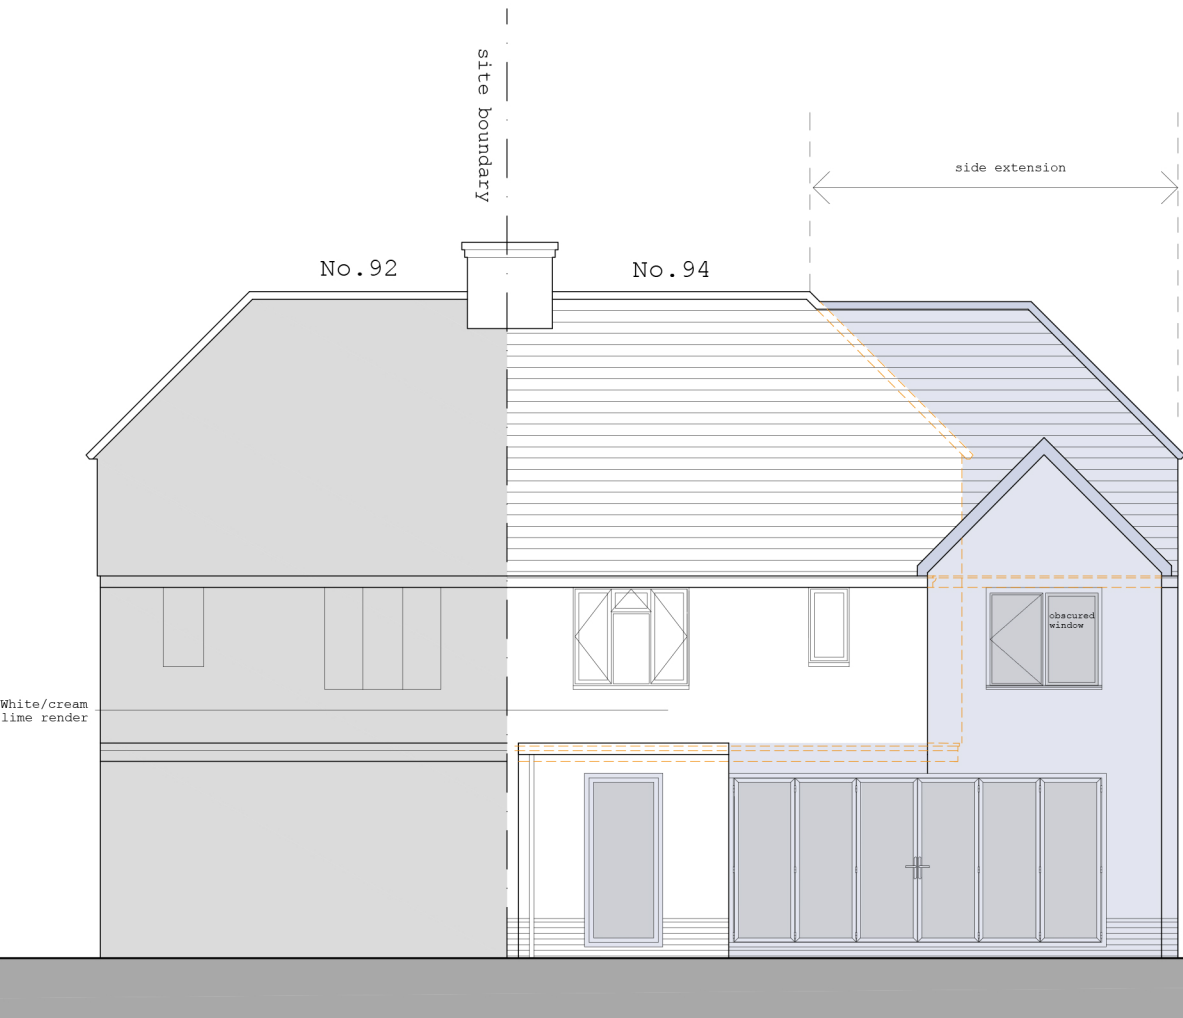

proposed back elevation

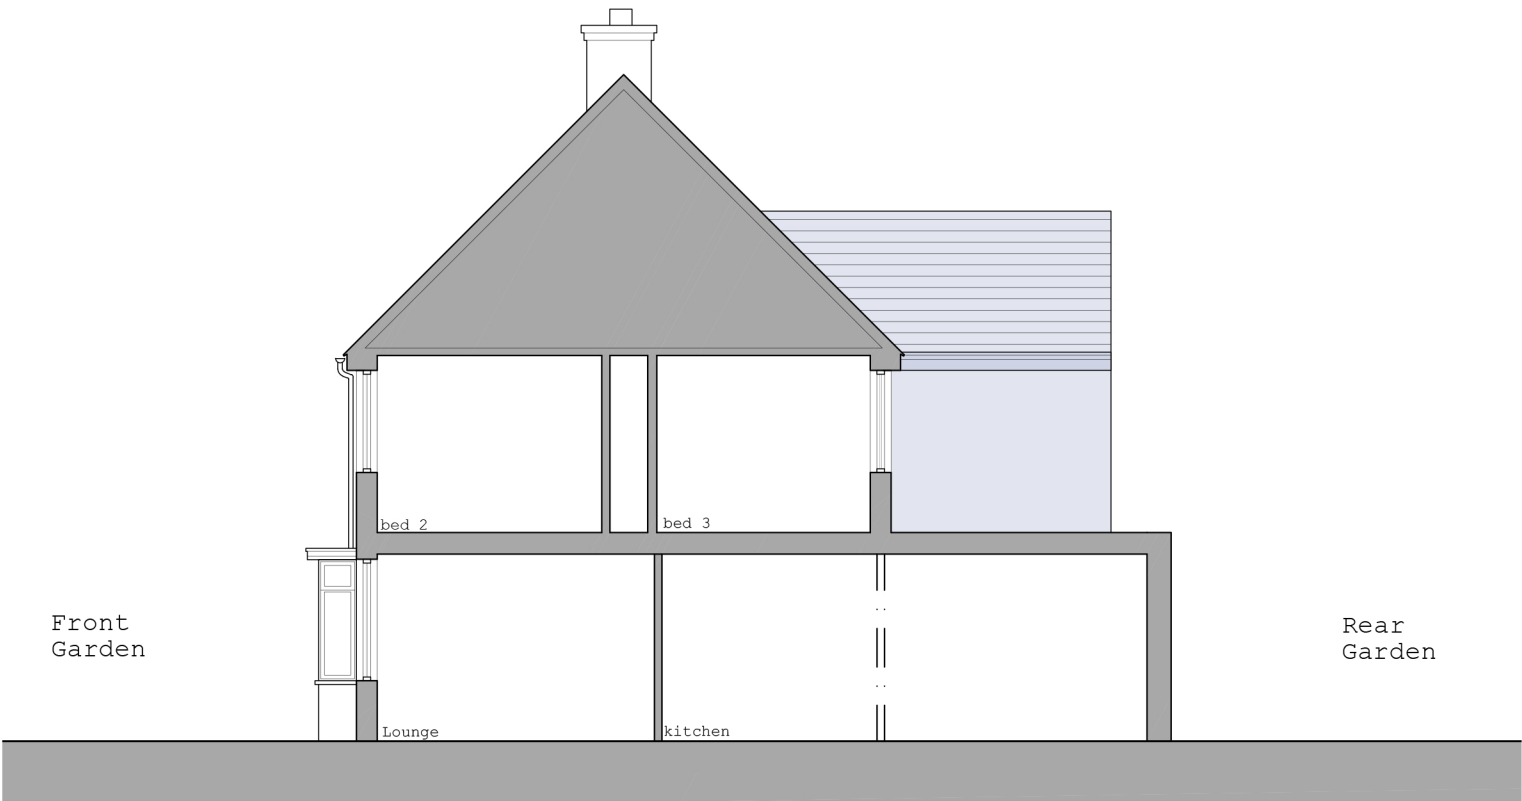

Section A-A

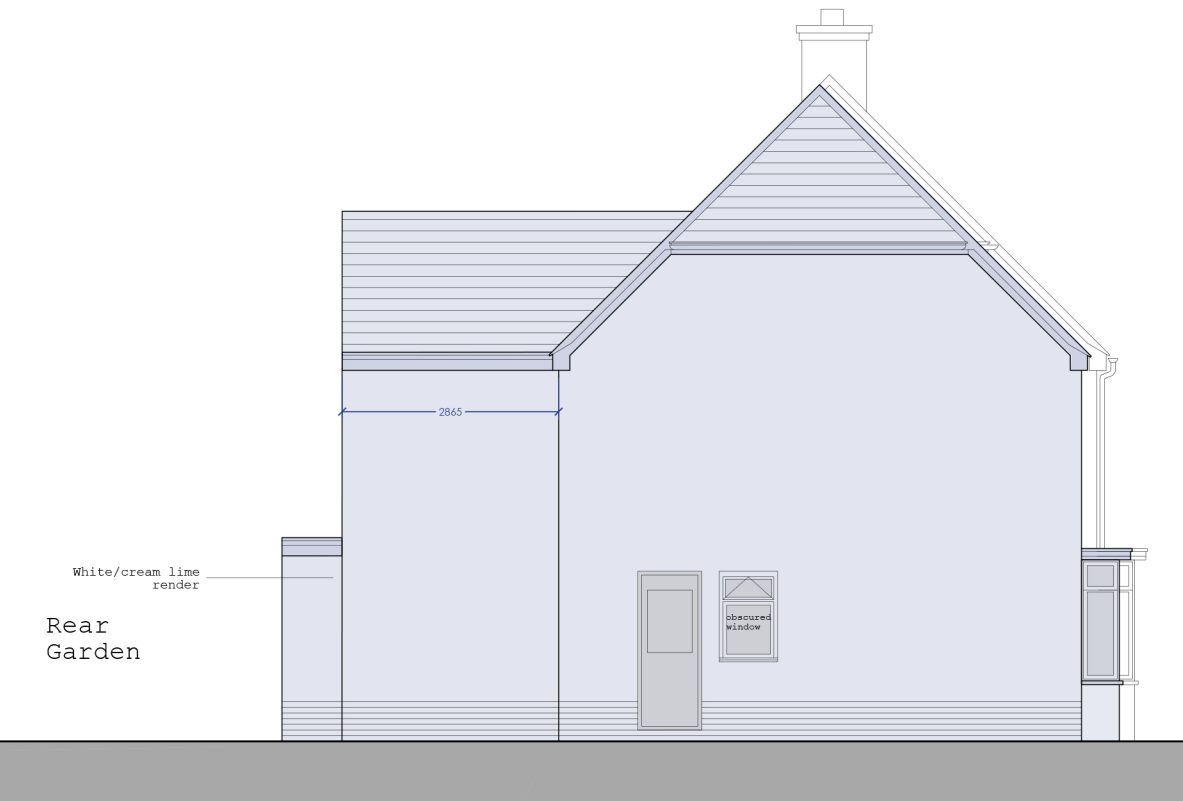

Proposed West elevation

NOTES

all drawings remain the copyright of colony and cannot be reproduced on whole or part without our approval

this drawing is for planning purposes only and not a construction issue

documents & drawings are not to be altered without the consent of colony

dimensional accuracy only applies to the written notation

drawings issued by colony are to be cross-referenced where necessary with other relevant consultants' information

if any contradiction is found in the drawing set, or if you are in any doubt, ask the architect

DRAWING KEY

- existing walls / structure
- structure dotted over
- removed structure
- proposed structure



Collaborating with:
Tracy Stankard

Job: 978 Drawing: 05-11 Revision: A

Project:
94 Halls Road
Reading, RG30 4PU

Drawing Name:
Elevations proposed
1:100 @A3

Date: 12.2023 Status: planning

Drawn By: TF Checked By: EM



Colony Architects Ltd.
The Wine Store, Brewery Court,
Theale, Reading, RG7 5AJ
+44 (0)118 380 0328
hello@colonyarchitects.com
colonyarchitects.com