
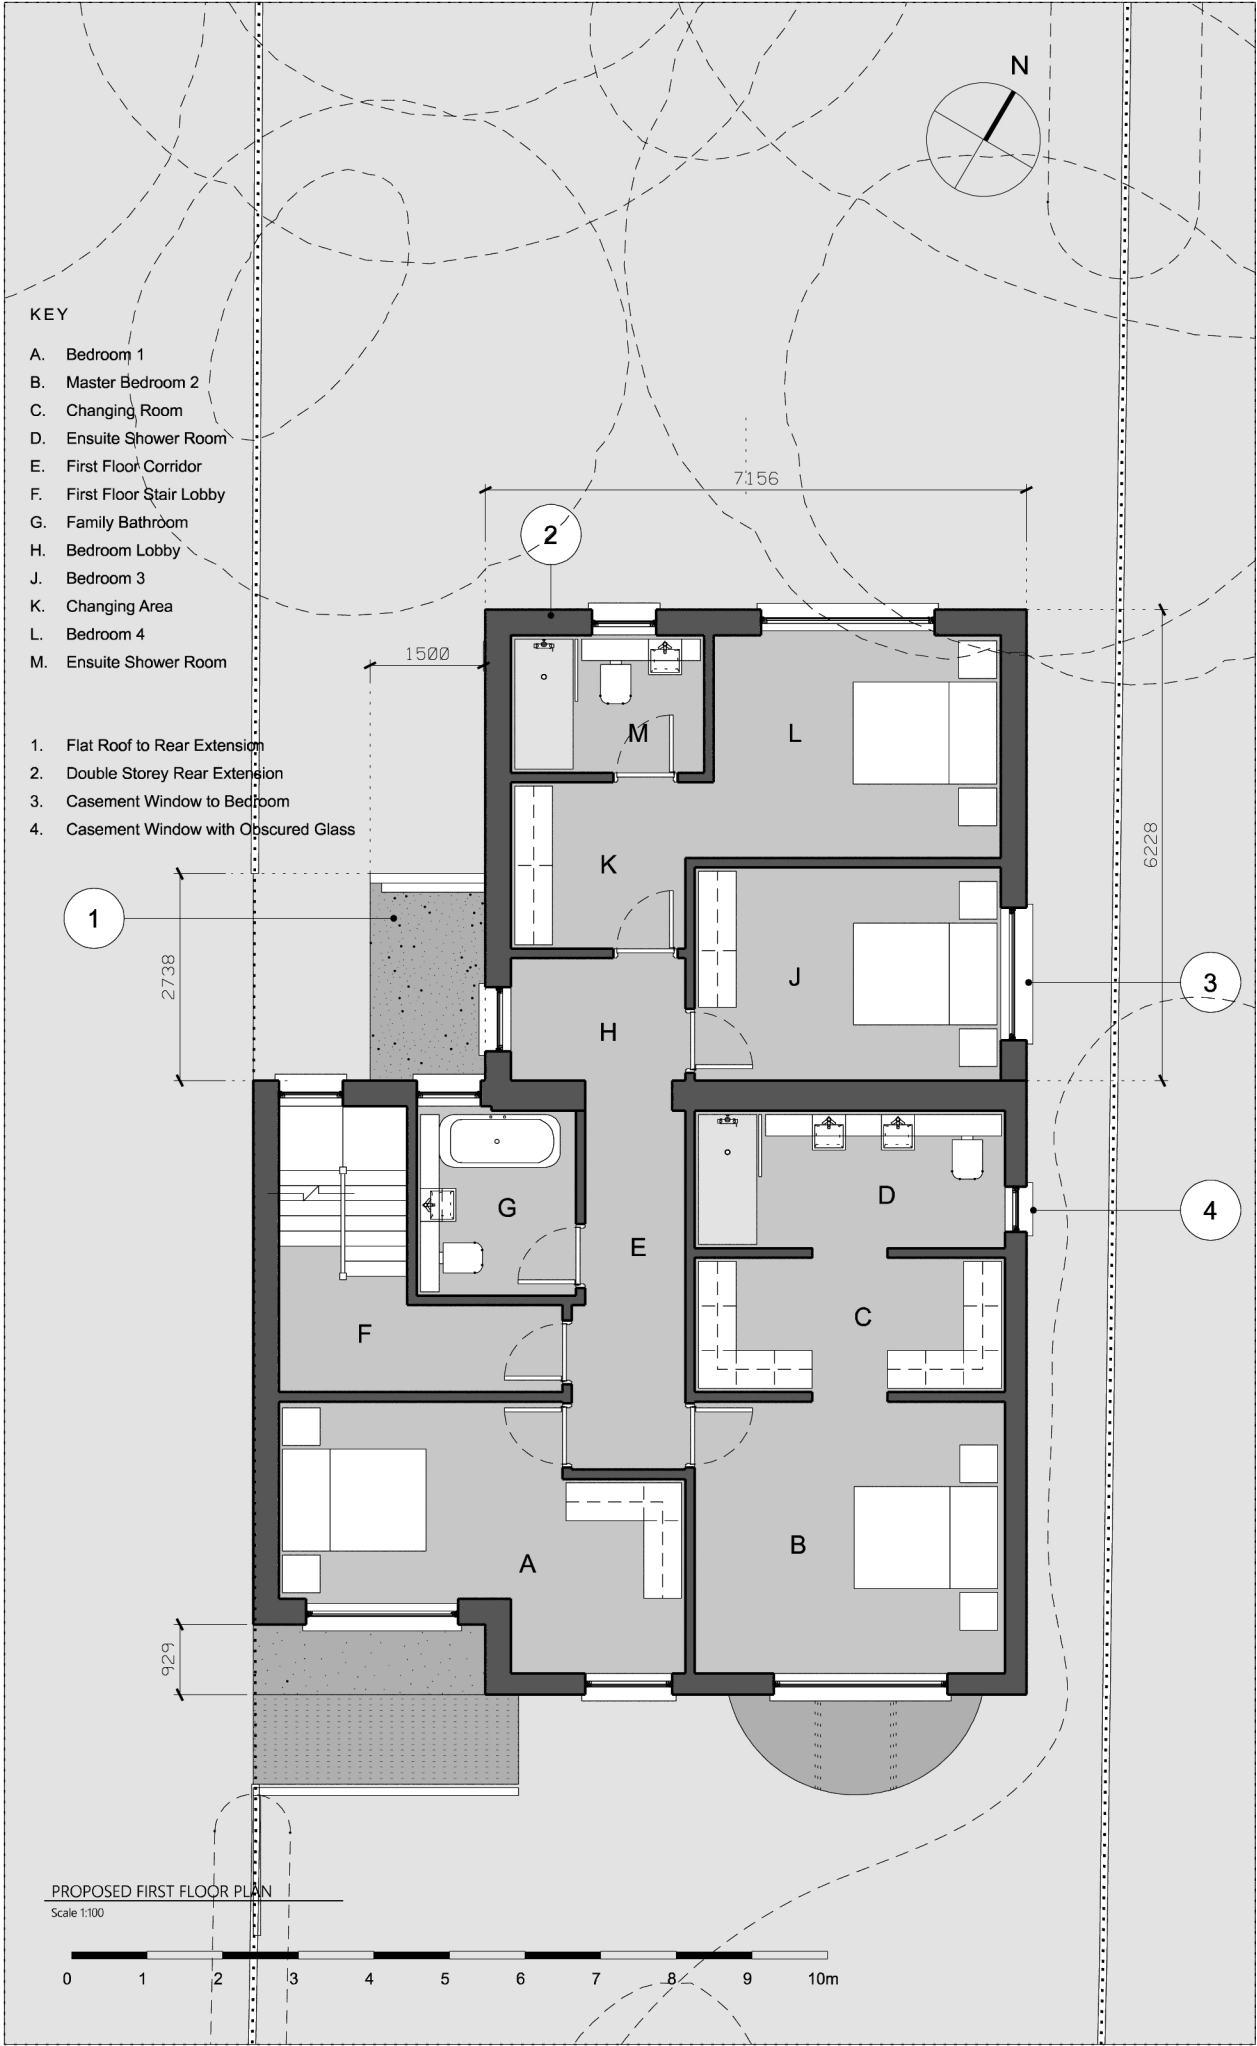


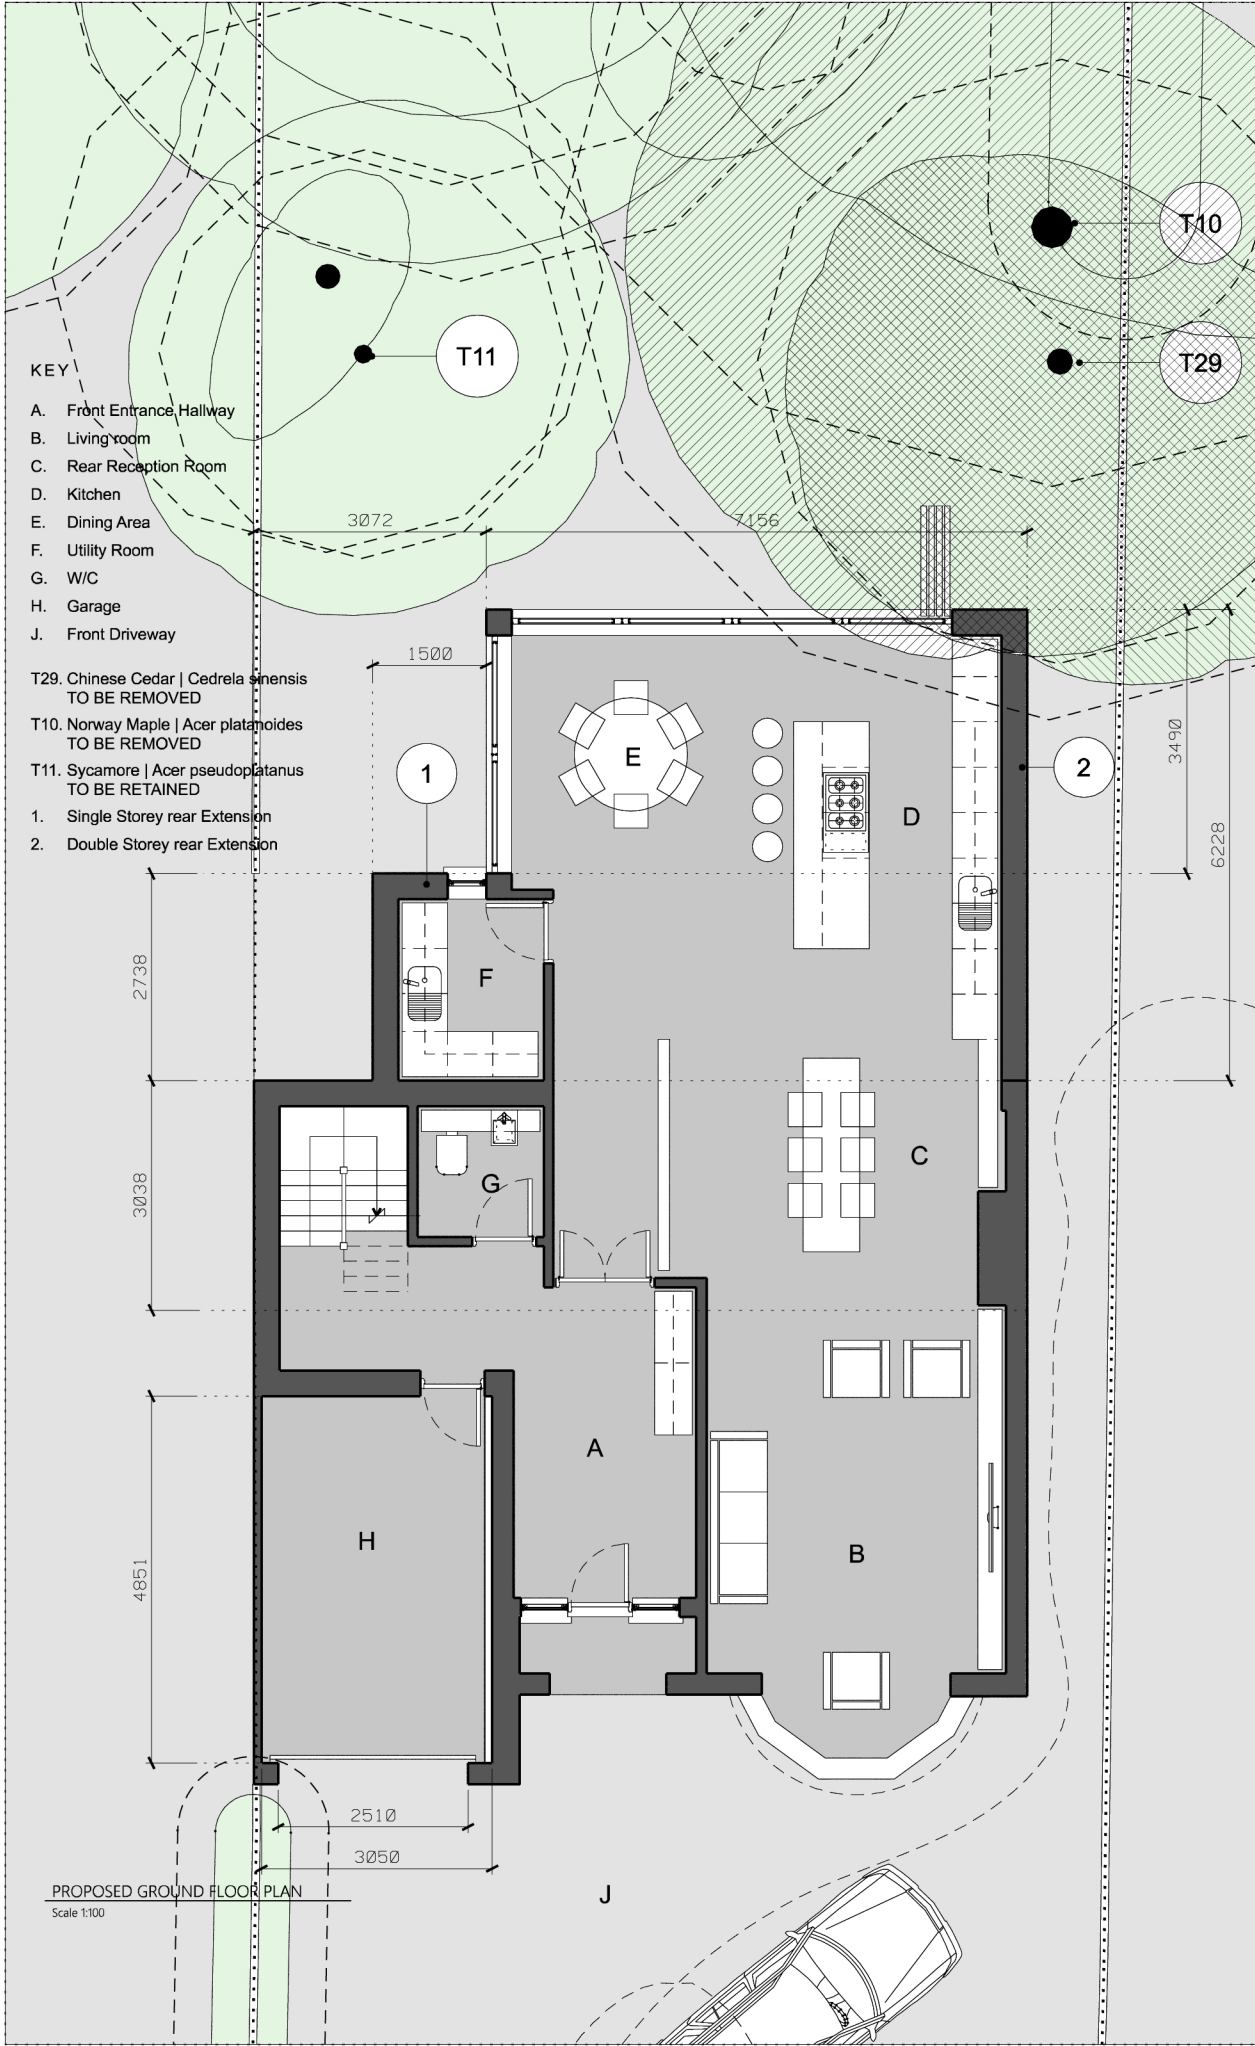

P2	PLAN REVISED	JUL 24
P1	ISSUED FOR PLANNING	FEB 24
Rev	Description	Date

NOVATE | ACS
ARCHITECTURE & CONSTRUCTION SERVICES

68 PARKWAY | ST ALBANS
PORTERS BAR | HERTS | AL3 6PA

DRAWING STATUS

FOR PLANNING
Issued for purpose indicated. This drawing is to be read in conjunction with all consultants information. All dimensions to be checked on site.

This drawing is copyright.

JOB NUMBER: 234 FILE: 02-234

CLIENT: MR AND MRS VISHA

JOB: 208 HENLEY ROAD | BERKSHIRE
RG4 6LR

DRAWING TITLE: PROPOSED GROUND FLOOR PLAN
PROPOSED FIRST FLOOR PLAN

SCALE: 1:100 @ A3 DRAWN BY: FA

DATE: FEB 2024

DRAWING NO: 234_PP-110-3 REV: P2