




# PLANSING

|         |                                |
|---------|--------------------------------|
| CLIENT  | RICCARDO                       |
| ADDRESS | 16_WOBURN_CLOSE_READING_RG47HB |

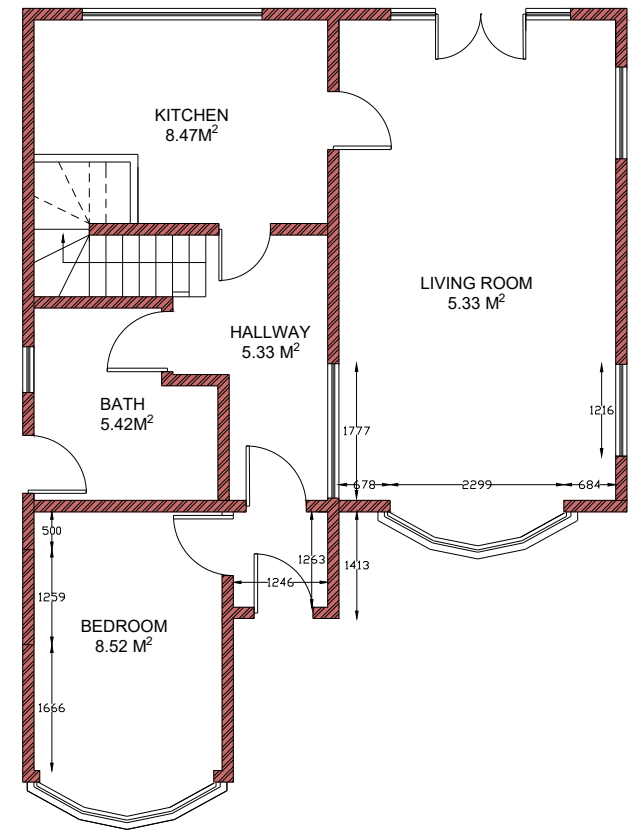


EXISTING GROUND FLOOR PLAN  
SCALE: 1:100


CONSULTANTS:



**PLANSING**  
info@plansing.co.uk  
+44(0) 330 133 9001

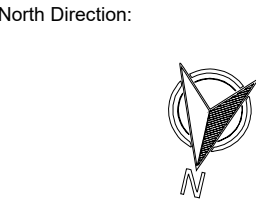

Date:  
29-07-2024

 

Client Name and Address:

RICCARDO,  
16 WOBURN CLOSE, READING,  
RG47HB

Project Description:

FRONT EXTENSION

Drawing Title: PLANNING

| DRAWING HISTORY |      |             |
|-----------------|------|-------------|
| DATE            | REV# | DESCRIPTION |
|                 |      |             |
|                 |      |             |
-  STRUCTURE TO BE DEMOLISHED
-  EXISTING STRUCTURE
-  PROPOSED STRUCTURE
-  PROPOSED DOOR & WINDOW


Consultant's Stamp:



Sheet Title: FLOOR PLAN

Sheet No. A001

|                    |                    |
|--------------------|--------------------|
| Drawn by:<br>A-Z-I | Checked by:<br>Z-A |
|--------------------|--------------------|

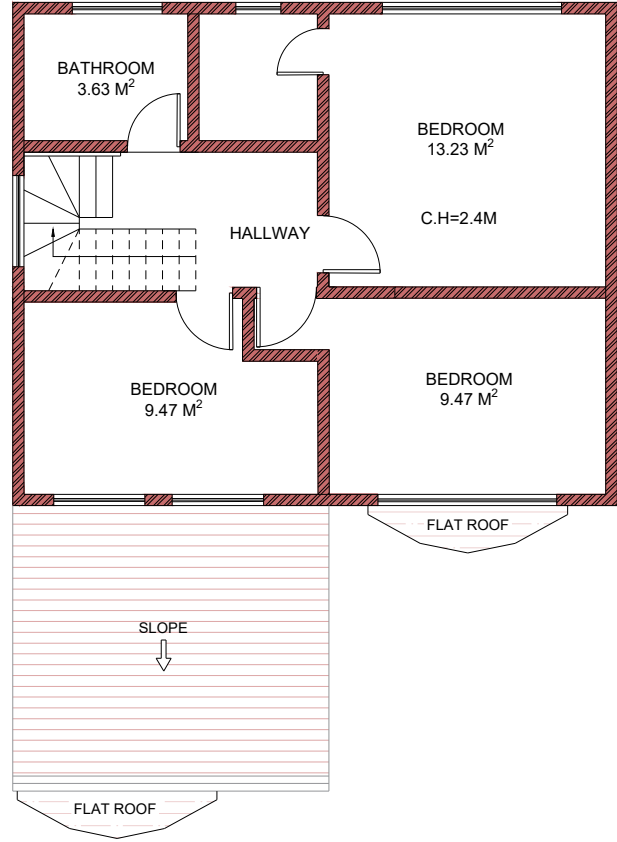


EXISTING FIRST FLOOR PLAN  
SCALE: 1:100


CONSULTANTS:



**PLANSING**  
info@plansing.co.uk  
+44(0) 330 133 9001

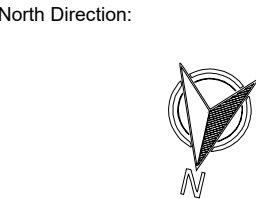

Date: 29-07-2024

 

Client Name and Address:

RICCARDO,  
16 WOBURN CLOSE, READING,  
RG47HB

Project Description:

FRONT EXTENSION

Drawing Title: PLANNING

| DRAWING HISTORY |      |             |
|-----------------|------|-------------|
| DATE            | REV# | DESCRIPTION |
|                 |      |             |
|                 |      |             |
-  STRUCTURE TO BE DEMOLISHED
-  EXISTING STRUCTURE
-  PROPOSED STRUCTURE
-  PROPOSED DOOR & WINDOW


Consultant's Stamp:



Sheet Title: FLOOR PLAN

Sheet No. A002

|                    |                    |
|--------------------|--------------------|
| Drawn by:<br>A-Z-I | Checked by:<br>Z-A |
|--------------------|--------------------|

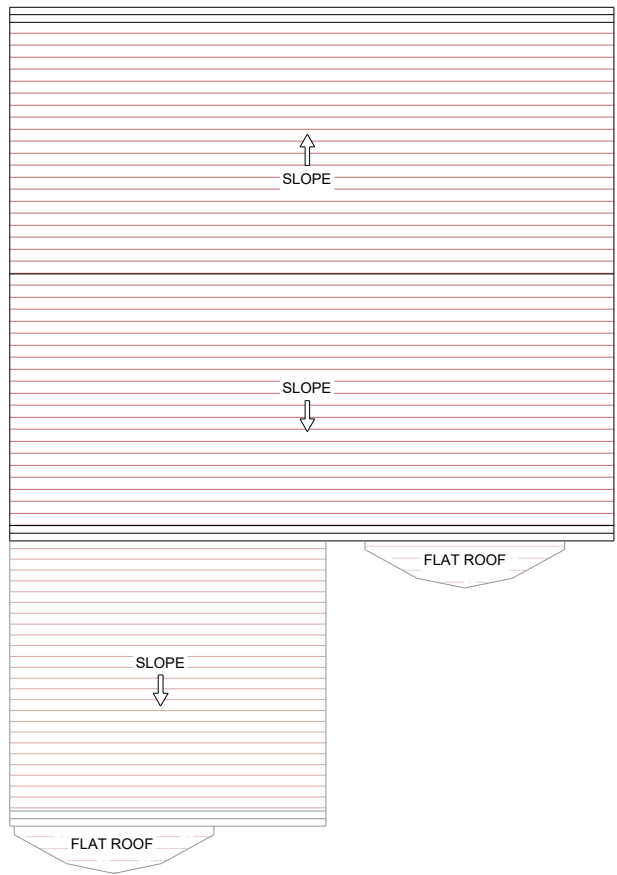


EXISTING ROOF PLAN  
SCALE: 1:100


CONSULTANTS:



**PLANSING**  
info@plansing.co.uk  
+44(0) 330 133 9001

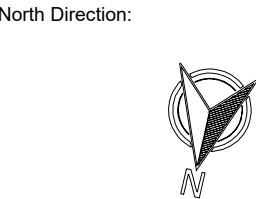

Date: 29-07-2024

 

Client Name and Address:

RICCARDO,  
16 WOBURN CLOSE, READING,  
RG47HB

Project Description:

FRONT EXTENSION

Drawing Title: PLANNING

| DRAWING HISTORY |      |             |
|-----------------|------|-------------|
| DATE            | REV# | DESCRIPTION |
|                 |      |             |
|                 |      |             |
-  STRUCTURE TO BE DEMOLISHED
-  EXISTING STRUCTURE
-  PROPOSED STRUCTURE
-  PROPOSED DOOR & WINDOW

Consultant's Stamp:



Sheet Title: FLOOR PLAN

Sheet No. A003

|                    |                    |
|--------------------|--------------------|
| Drawn by:<br>A-Z-I | Checked by:<br>Z-A |
|--------------------|--------------------|



EXISTING FRONT ELEVATION  
SCALE: 1:100

CONSULTANTS:



**PLANSING**

info@plansing.co.uk  
+44(0) 330 133 9001


North Direction:



Date:

29-07-2024

**SCALE**

 

Client Name and Address:

RICCARDO,  
16 WOBURN CLOSE, READING,  
RG47HB

Project Description:

FRONT EXTENSION

Drawing Title:

PLANNING

DRAWING HISTORY

| DATE | REV# | DESCRIPTION |
|------|------|-------------|
|      |      |             |
|      |      |             |
|      |      |             |
|      |      |             |
|      |      |             |

|                                                                                       |                            |
|---------------------------------------------------------------------------------------|----------------------------|
|  | STRUCTURE TO BE DEMOLISHED |
|  | EXISTING STRUCTURE         |
|  | PROPOSED STRUCTURE         |
|  | PROPOSED DOOR & WINDOW     |

Consultant's Stamp:

**PLANSING**

Sheet Title:

ELEVATION

Sheet No.

A004

Drawn by:

A-Z-I

Checked by:

Z-A



EXISTING REAR ELEVATION  
SCALE: 1:100

CONSULTANTS:



**PLANSING**

info@plansing.co.uk  
+44(0) 330 133 9001


North Direction:



Date:

29-07-2024

SCALE

 

Client Name and Address:

RICCARDO,  
16 WOBURN CLOSE, READING,  
RG47HB

Project Description:

FRONT EXTENSION

Drawing Title:

PLANNING

DRAWING HISTORY

| DATE | REV# | DESCRIPTION |
|------|------|-------------|
|      |      |             |
|      |      |             |
|      |      |             |
|      |      |             |
|      |      |             |

|  |                            |
|--|----------------------------|
|  | STRUCTURE TO BE DEMOLISHED |
|  | EXISTING STRUCTURE         |
|  | PROPOSED STRUCTURE         |
|  | PROPOSED DOOR & WINDOW     |

Consultant's Stamp:

**PLANSING**

Sheet Title:

ELEVATION

Sheet No.


A005

Drawn by:

A-Z-I

Checked by:

Z-A

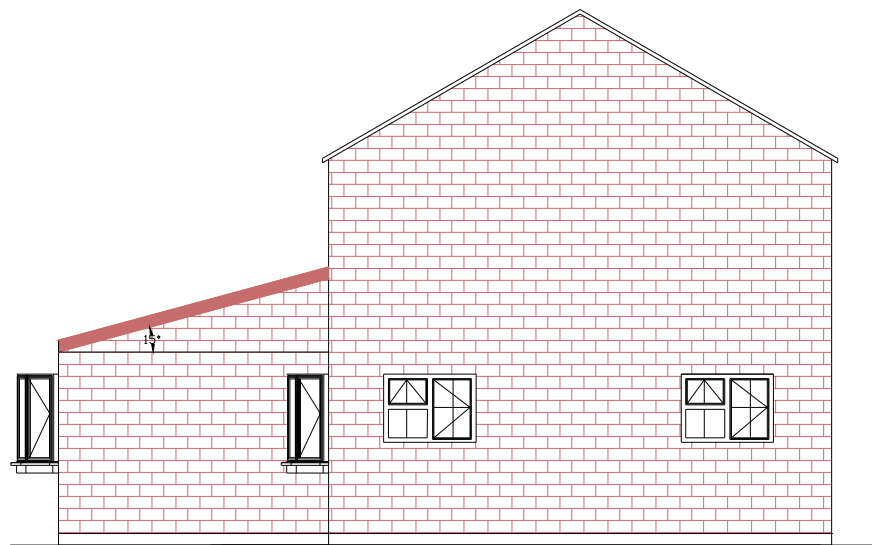

EXISTING RIGHT SIDE ELEVATION  
SCALE: 1:100

CONSULTANTS:



**PLANSING**

info@plansing.co.uk  
+44(0) 330 133 9001


North Direction:



Date:

29-07-2024

**SCALE**

 

Client Name and Address:

RICCARDO,  
16 WOBURN CLOSE, READING,  
RG47HB

Project Description:

FRONT EXTENSION

Drawing Title:

PLANNING

DRAWING HISTORY

| DATE | REV# | DESCRIPTION |
|------|------|-------------|
|      |      |             |
|      |      |             |
|      |      |             |
|      |      |             |
|      |      |             |



STRUCTURE TO BE DEMOLISHED



EXISTING STRUCTURE



PROPOSED STRUCTURE



PROPOSED DOOR & WINDOW

Consultant's Stamp:

**PLANSING**

Sheet Title:

ELEVATION

Sheet No.


A006

Drawn by:

A-Z-I

Checked by:

Z-A

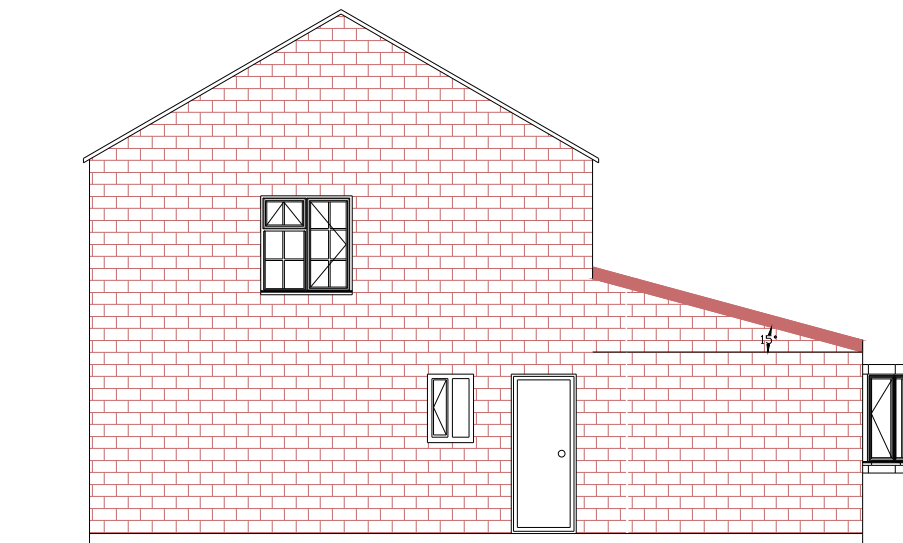

EXISTING LEFT SIDE ELEVATION  
SCALE: 1:100

CONSULTANTS:



**PLANSING**

info@plansing.co.uk  
+44(0) 330 133 9001


North Direction:



Date:

29-07-2024

SCALE

 

Client Name and Address:

RICCARDO,  
16 WOBURN CLOSE, READING,  
RG47HB

Project Description:

FRONT EXTENSION

Drawing Title:

PLANNING

DRAWING HISTORY

| DATE | REV# | DESCRIPTION |
|------|------|-------------|
|      |      |             |
|      |      |             |
|      |      |             |
|      |      |             |
|      |      |             |

|  |                            |
|--|----------------------------|
|  | STRUCTURE TO BE DEMOLISHED |
|  | EXISTING STRUCTURE         |
|  | PROPOSED STRUCTURE         |
|  | PROPOSED DOOR & WINDOW     |

Consultant's Stamp:

**PLANSING**

Sheet Title:

ELEVATION

Sheet No.


A007

Drawn by:

A-Z-I

Checked by:

Z-A

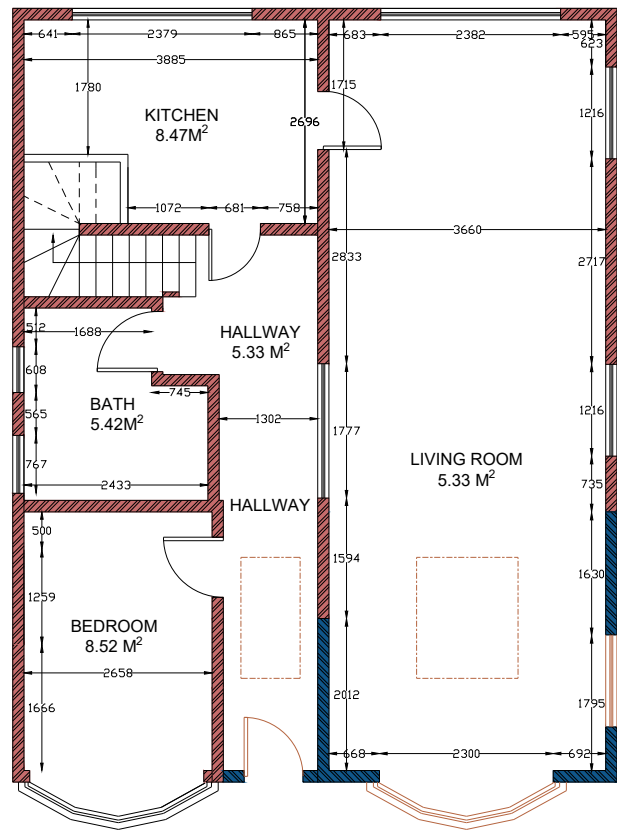

PROPOSED GROUND FLOOR PLAN  
SCALE: 1:100


CONSULTANTS:



**PLANSING**  
info@plansing.co.uk  
+44(0) 330 133 9001



Date:  
29-07-2024

 

Client Name and Address:

RICCARDO,  
16 WOBURN CLOSE, READING,  
RG47HB

Project Description:

FRONT EXTENSION

Drawing Title: PLANNING

| DRAWING HISTORY |      |             |
|-----------------|------|-------------|
| DATE            | REV# | DESCRIPTION |
|                 |      |             |
|                 |      |             |
-  STRUCTURE TO BE DEMOLISHED
-  EXISTING STRUCTURE
-  PROPOSED STRUCTURE
-  PROPOSED DOOR & WINDOW


Consultant's Stamp:

**PLANSING**

Sheet Title: FLOOR PLAN

Sheet No. A008

|                    |                    |
|--------------------|--------------------|
| Drawn by:<br>A-Z-I | Checked by:<br>Z-A |
|--------------------|--------------------|

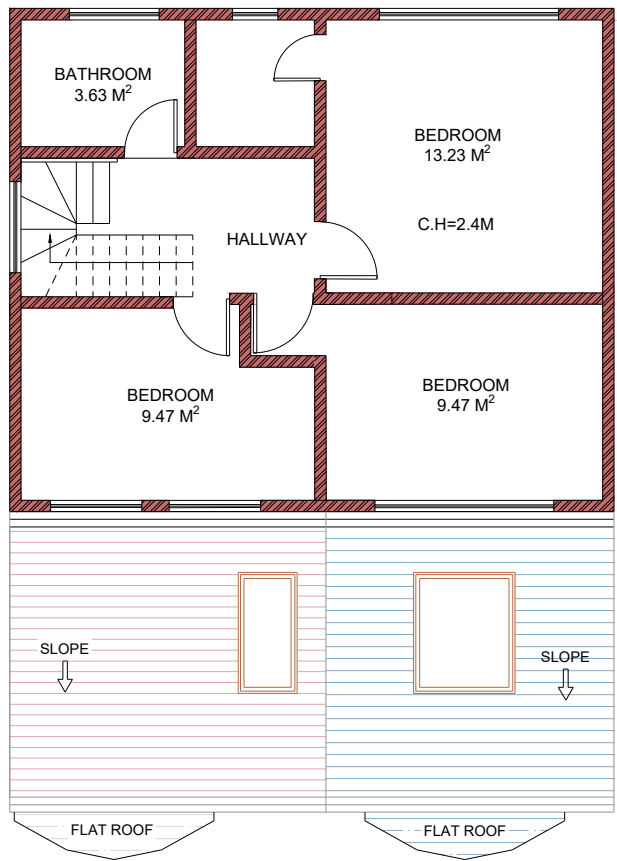


PROPOSED FIRST FLOOR PLAN  
SCALE: 1:100


CONSULTANTS:



**PLANSING**  
info@plansing.co.uk  
+44(0) 330 133 9001

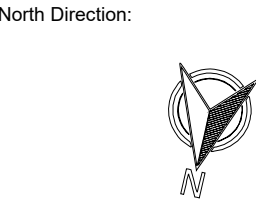

Date: 29-07-2024

 

Client Name and Address:

RICCARDO,  
16 WOBURN CLOSE, READING,  
RG47HB

Project Description:

FRONT EXTENSION

Drawing Title: PLANNING

| DRAWING HISTORY |      |             |
|-----------------|------|-------------|
| DATE            | REV# | DESCRIPTION |
|                 |      |             |
|                 |      |             |
-  STRUCTURE TO BE DEMOLISHED
-  EXISTING STRUCTURE
-  PROPOSED STRUCTURE
-  PROPOSED DOOR & WINDOW


Consultant's Stamp:



Sheet Title: FLOOR PLAN

Sheet No. A009

|                 |                 |
|-----------------|-----------------|
| Drawn by: A-Z-I | Checked by: Z-A |
|-----------------|-----------------|

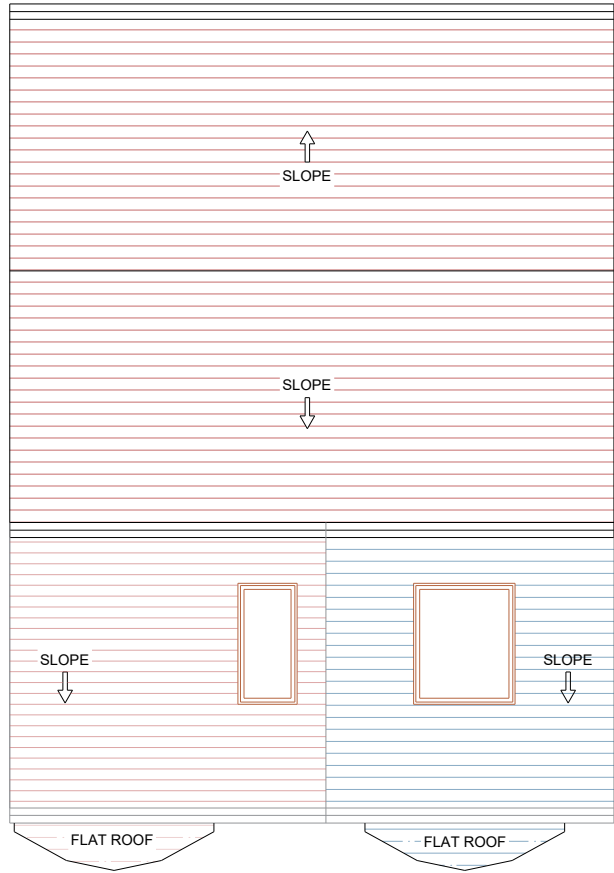


PROPOSED ROOF PLAN  
SCALE: 1:100


CONSULTANTS:



**PLANSING**  
info@plansing.co.uk  
+44(0) 330 133 9001

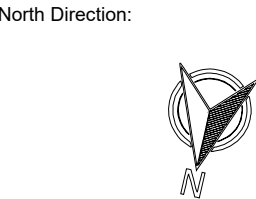

Date:  
29-07-2024

 

Client Name and Address:

RICCARDO,  
16 WOBURN CLOSE, READING,  
RG47HB

Project Description:

FRONT EXTENSION

Drawing Title:

PLANNING

| DRAWING HISTORY |      |             |
|-----------------|------|-------------|
| DATE            | REV# | DESCRIPTION |
|                 |      |             |
|                 |      |             |
|                                                                                       |                            |
|---------------------------------------------------------------------------------------|----------------------------|
|  | STRUCTURE TO BE DEMOLISHED |
|  | EXISTING STRUCTURE         |
|  | PROPOSED STRUCTURE         |
|  | PROPOSED DOOR & WINDOW     |

Consultant's Stamp:



Sheet Title:

FLOOR PLAN

Sheet No.

A010

|           |             |
|-----------|-------------|
| Drawn by: | Checked by: |
| A-Z-I     | Z-A         |



PROPOSED FRONT ELEVATION  
SCALE: 1:100

CONSULTANTS:



**PLANSING**

info@plansing.co.uk  
+44(0) 330 133 9001


North Direction:



Date:

29-07-2024

SCALE

 

Client Name and Address:

RICCARDO,  
16 WOBURN CLOSE, READING,  
RG47HB

Project Description:

FRONT EXTENSION

Drawing Title:

PLANNING

DRAWING HISTORY

| DATE | REV# | DESCRIPTION |
|------|------|-------------|
|      |      |             |
|      |      |             |
|      |      |             |
|      |      |             |
|      |      |             |



STRUCTURE TO BE DEMOLISHED  
EXISTING STRUCTURE  
PROPOSED STRUCTURE  
PROPOSED DOOR & WINDOW

Consultant's Stamp:

**PLANSING**

Sheet Title:

ELEVATION

Sheet No.

A011

Drawn by:

A-Z-I

Checked by:

Z-A



PROPOSED REAR ELEVATION  
SCALE: 1:100

CONSULTANTS:



**PLANSING**

info@plansing.co.uk  
+44(0) 330 133 9001


North Direction:



Date:

29-07-2024

SCALE

 

Client Name and Address:

RICCARDO,  
16 WOBURN CLOSE, READING,  
RG47HB

Project Description:

FRONT EXTENSION

Drawing Title:

PLANNING

DRAWING HISTORY

| DATE | REV# | DESCRIPTION |
|------|------|-------------|
|      |      |             |
|      |      |             |
|      |      |             |
|      |      |             |
|      |      |             |

|  |                            |
|--|----------------------------|
|  | STRUCTURE TO BE DEMOLISHED |
|  | EXISTING STRUCTURE         |
|  | PROPOSED STRUCTURE         |
|  | PROPOSED DOOR & WINDOW     |

Consultant's Stamp:

**PLANSING**

Sheet Title:

ELEVATION

Sheet No.


A012

Drawn by:

A-Z-I

Checked by:

Z-A

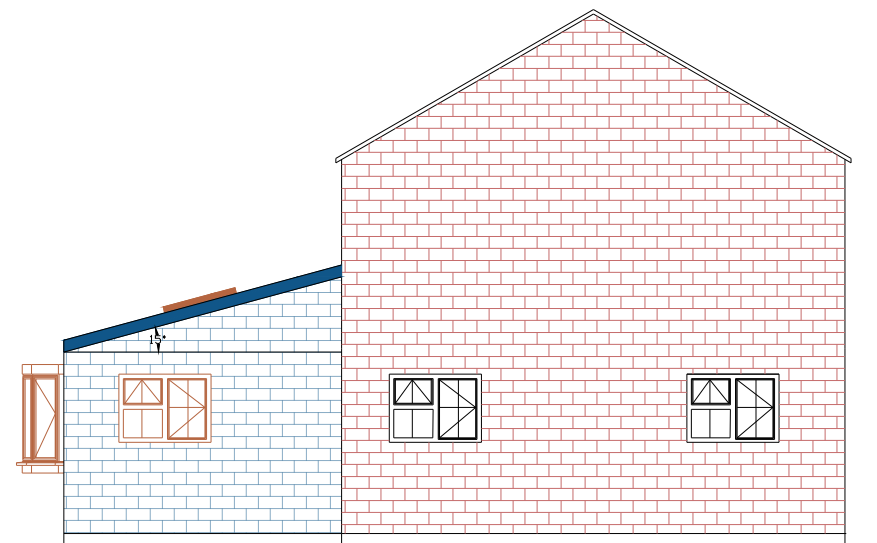

PROPOSED RIGHT SIDE ELEVATION  
SCALE: 1:100

CONSULTANTS:



**PLANSING**

info@plansing.co.uk  
+44(0) 330 133 9001


North Direction:



Date:

29-07-2024

**SCALE**

 

Client Name and Address:

RICCARDO,  
16 WOBURN CLOSE, READING,  
RG47HB

Project Description:

FRONT EXTENSION

Drawing Title:

PLANNING

DRAWING HISTORY

| DATE | REV# | DESCRIPTION |
|------|------|-------------|
|      |      |             |
|      |      |             |
|      |      |             |
|      |      |             |
|      |      |             |

|                                                                                       |                            |
|---------------------------------------------------------------------------------------|----------------------------|
|  | STRUCTURE TO BE DEMOLISHED |
|  | EXISTING STRUCTURE         |
|  | PROPOSED STRUCTURE         |
|  | PROPOSED DOOR & WINDOW     |

Consultant's Stamp:

**PLANSING**

Sheet Title:

ELEVATION

Sheet No.


A013

Drawn by:

A-Z-I

Checked by:

Z-A

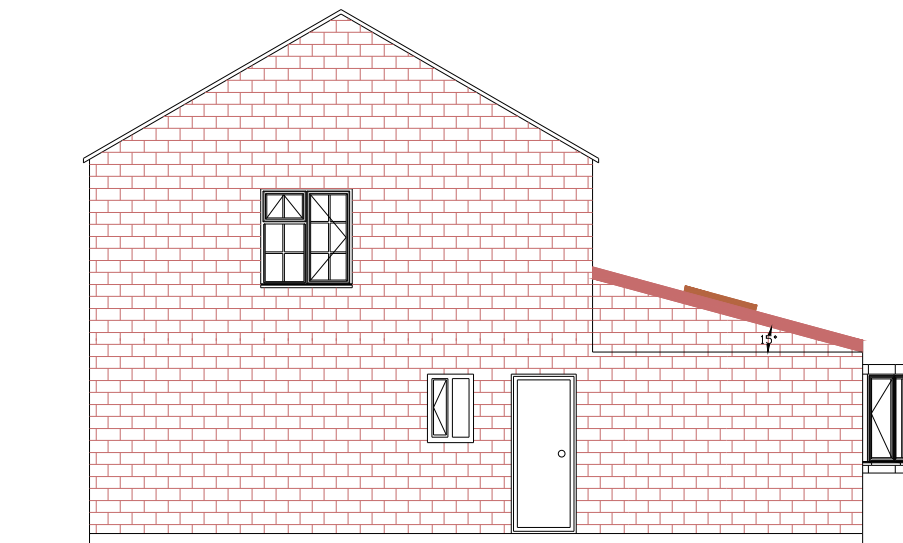

PROPOSED LEFT SIDE ELEVATION  
SCALE: 1:100

CONSULTANTS:



**PLANSING**

info@plansing.co.uk  
+44(0) 330 133 9001


North Direction:



Date:

29-07-2024

SCALE

 

Client Name and Address:

RICCARDO,  
16 WOBURN CLOSE, READING,  
RG47HB

Project Description:

FRONT EXTENSION

Drawing Title:

PLANNING

DRAWING HISTORY

| DATE | REV# | DESCRIPTION |
|------|------|-------------|
|      |      |             |
|      |      |             |
|      |      |             |
|      |      |             |
|      |      |             |



STRUCTURE TO BE DEMOLISHED



EXISTING STRUCTURE



PROPOSED STRUCTURE



PROPOSED DOOR & WINDOW

Consultant's Stamp:

**PLANSING**

Sheet Title:

ELEVATION

Sheet No.

A014

Drawn by:



A-Z-I

Checked by:

Z-A


# BLOCK PLAN

B001

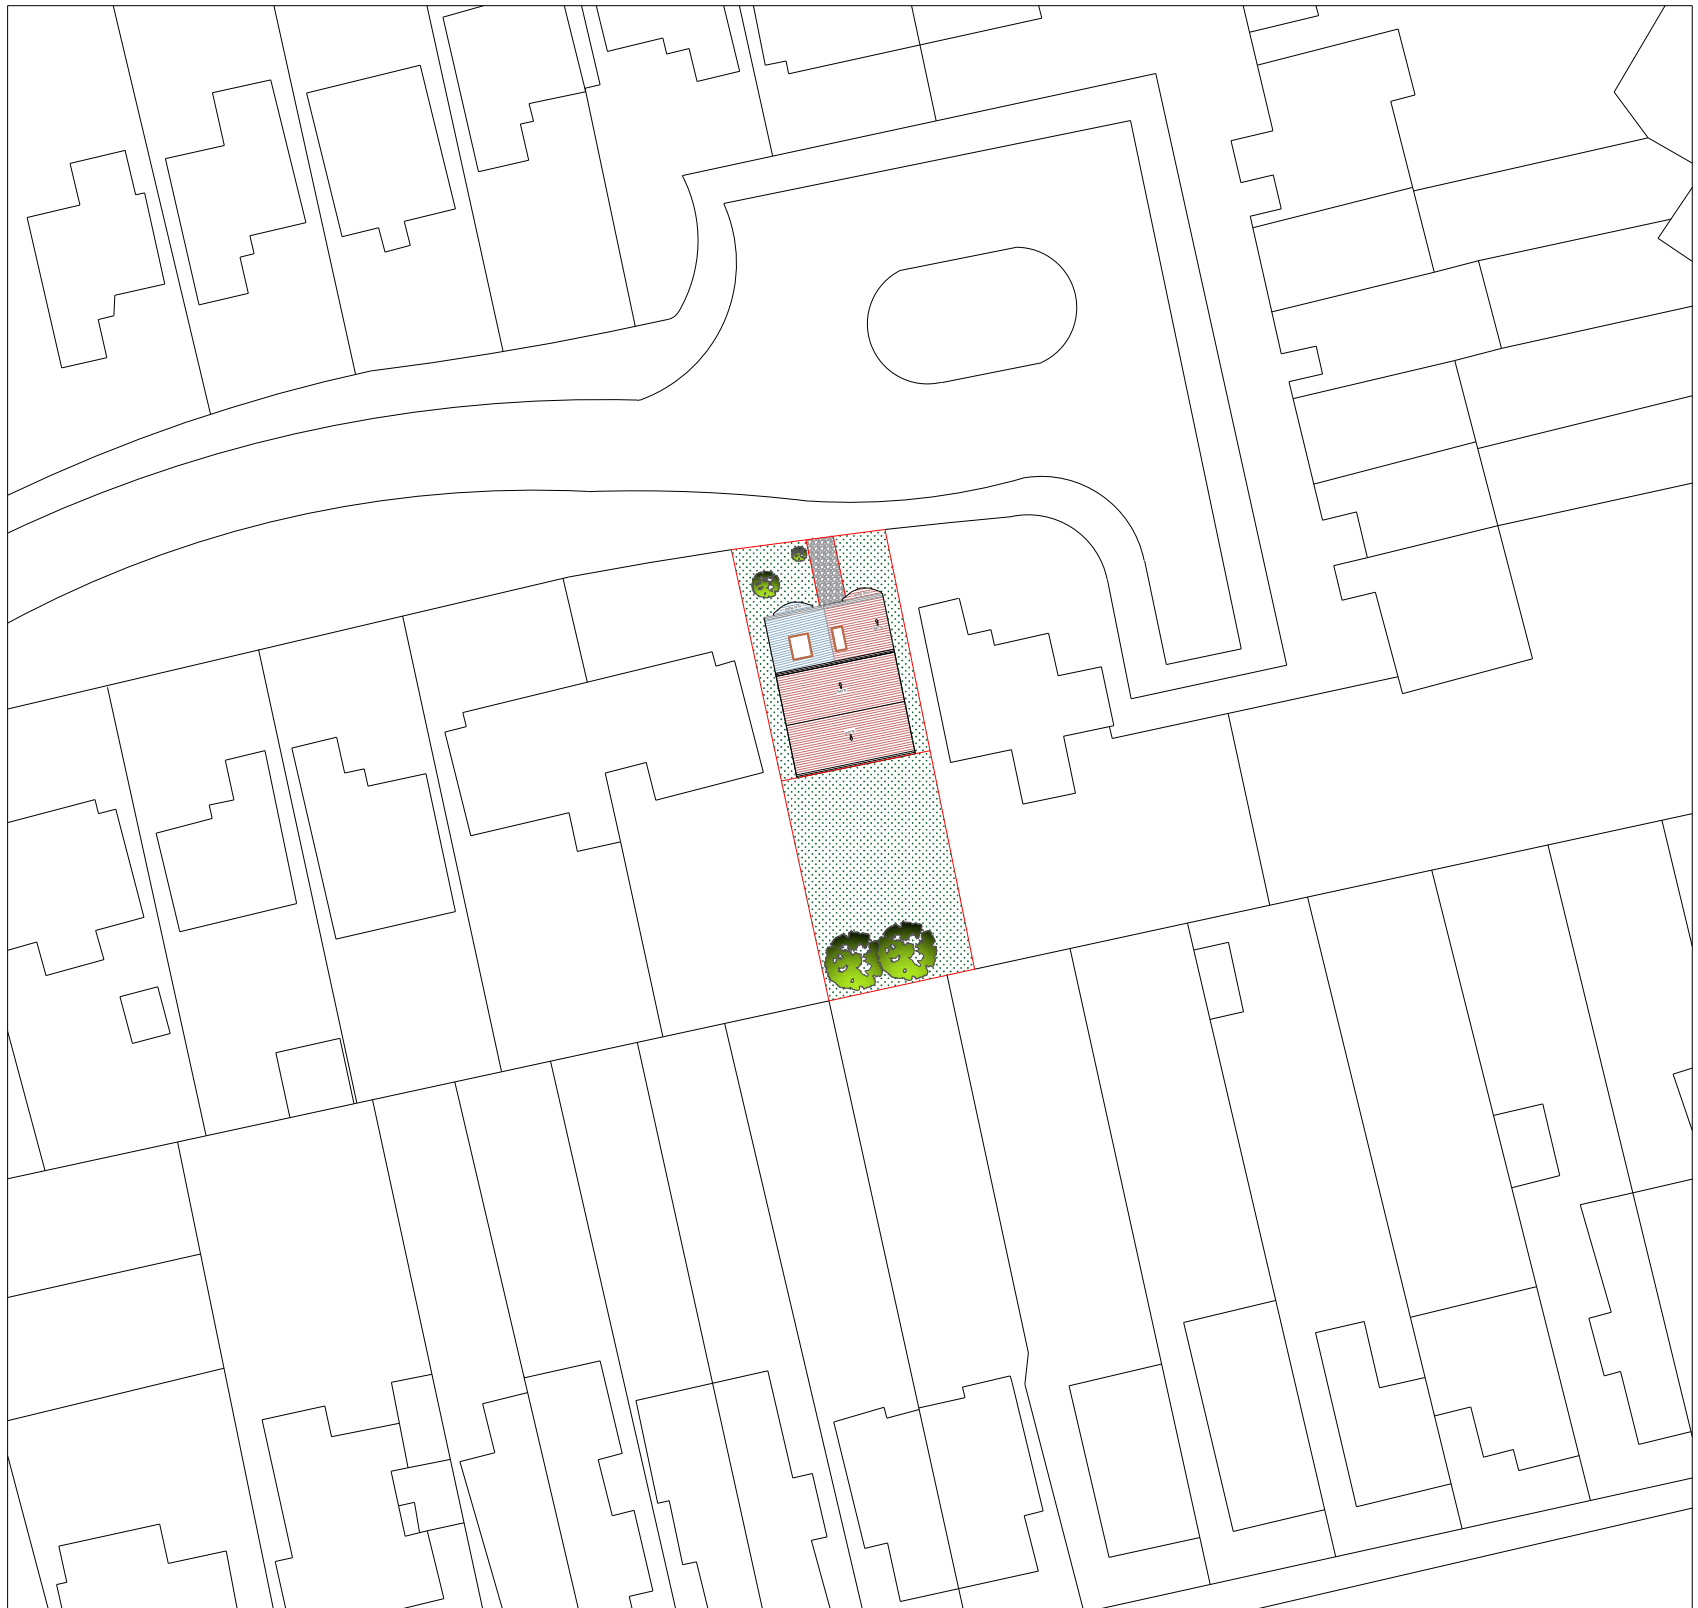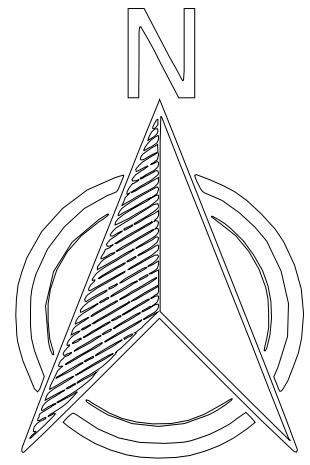

SCALE 1:500 @ A3

POSTCODE: RG4 7HB

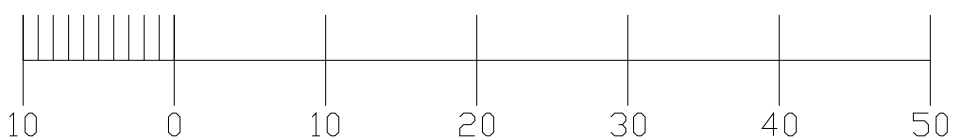

 Application site