
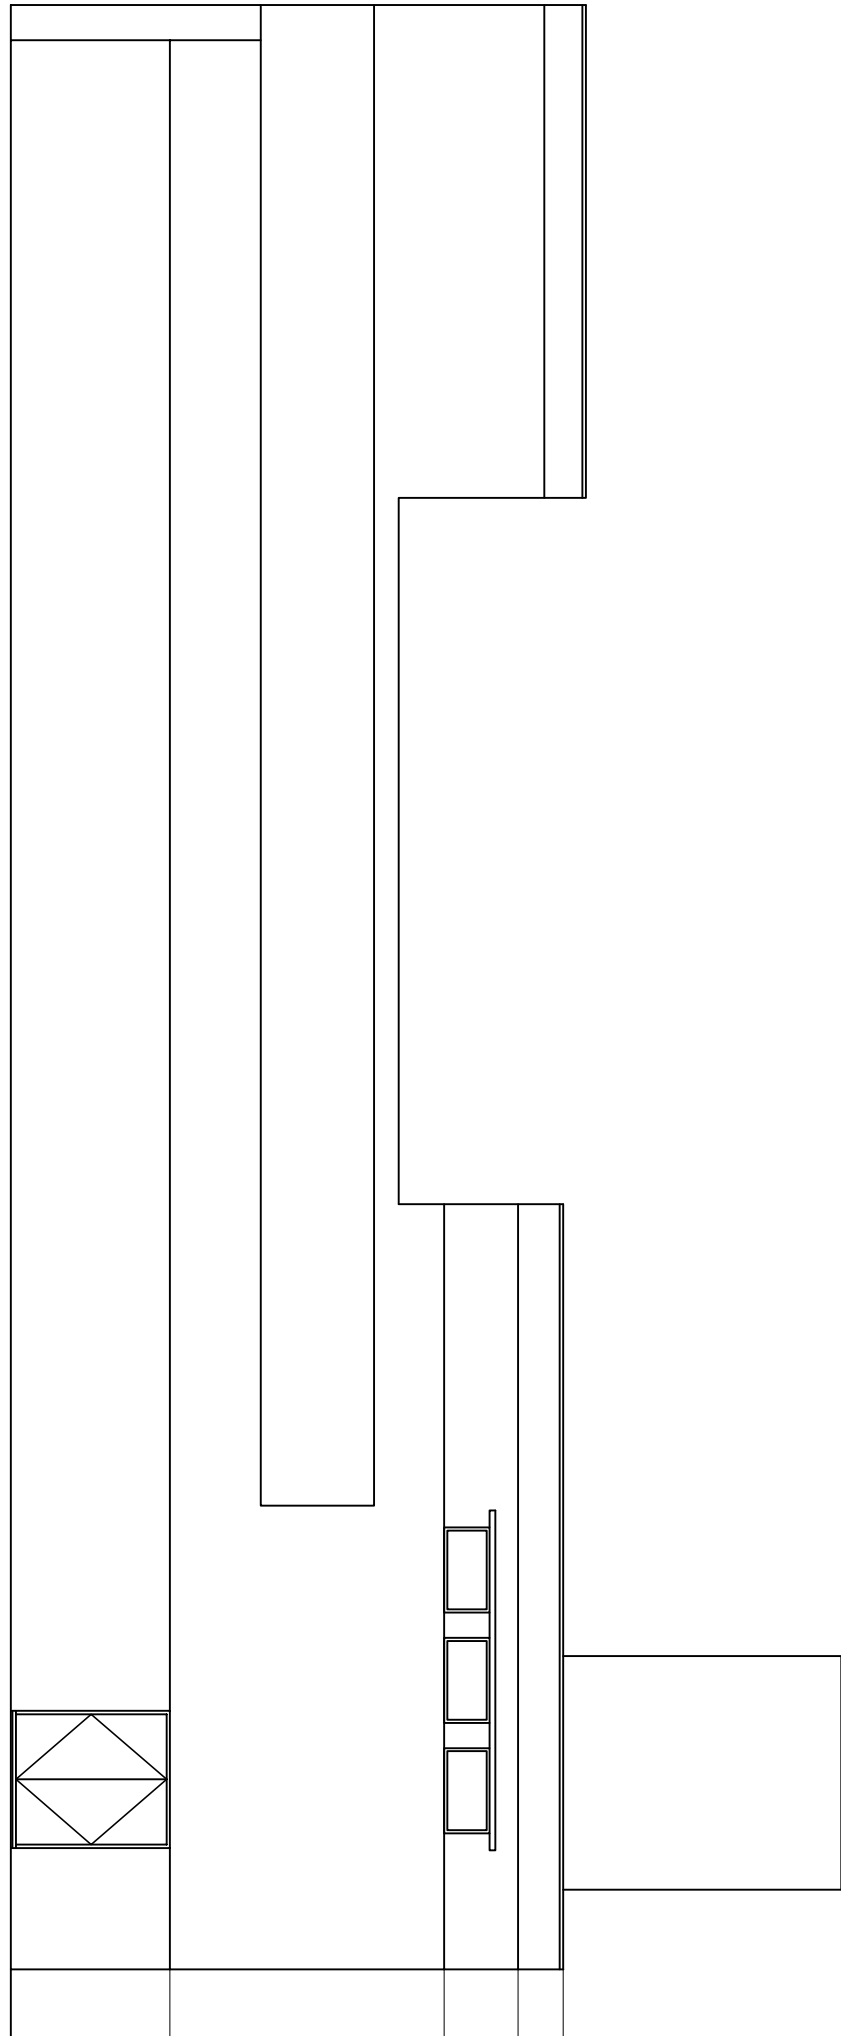


REVISION


A. REFERENCE TO NEW PLANT REMOVED.
SEPARATE APPLICATION TO BE MADE AS
REQUESTED BY THE LOCAL AUTHORITY.

12.08.24

PROPOSED GROUND FLOOR PLAN 1:100

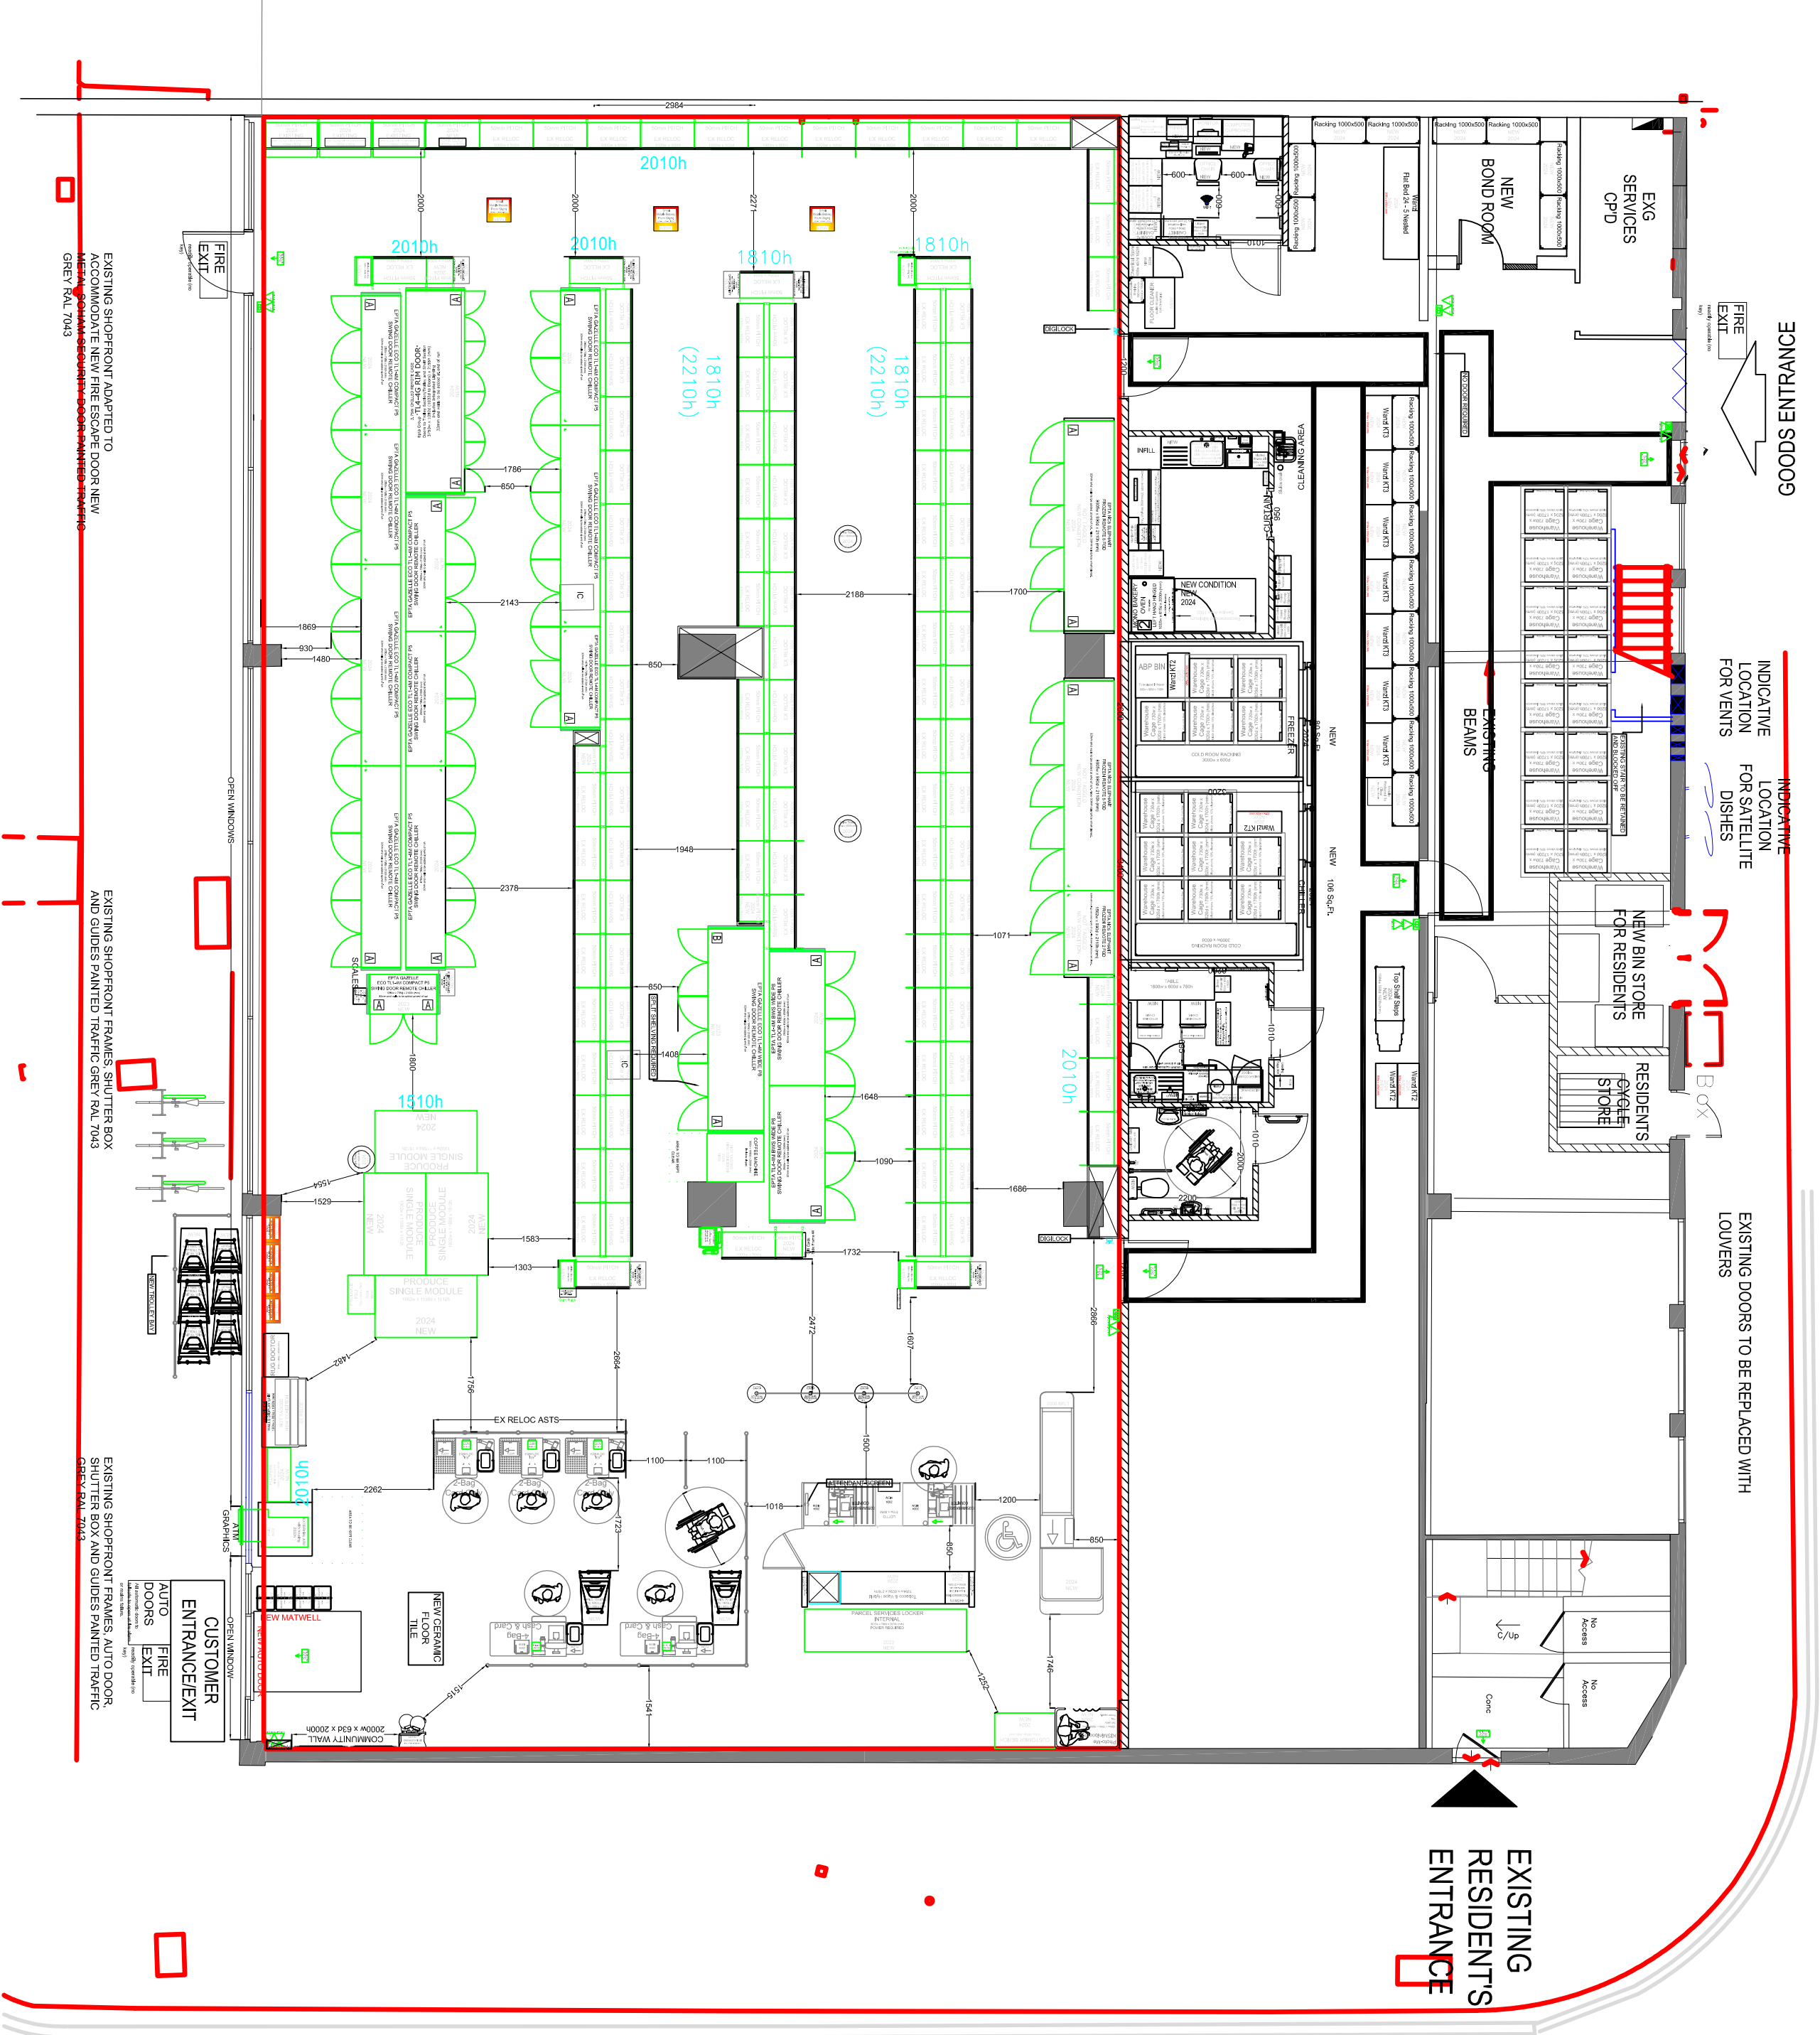

PROPOSED SIDE ELEVATION 1:100
recreation road

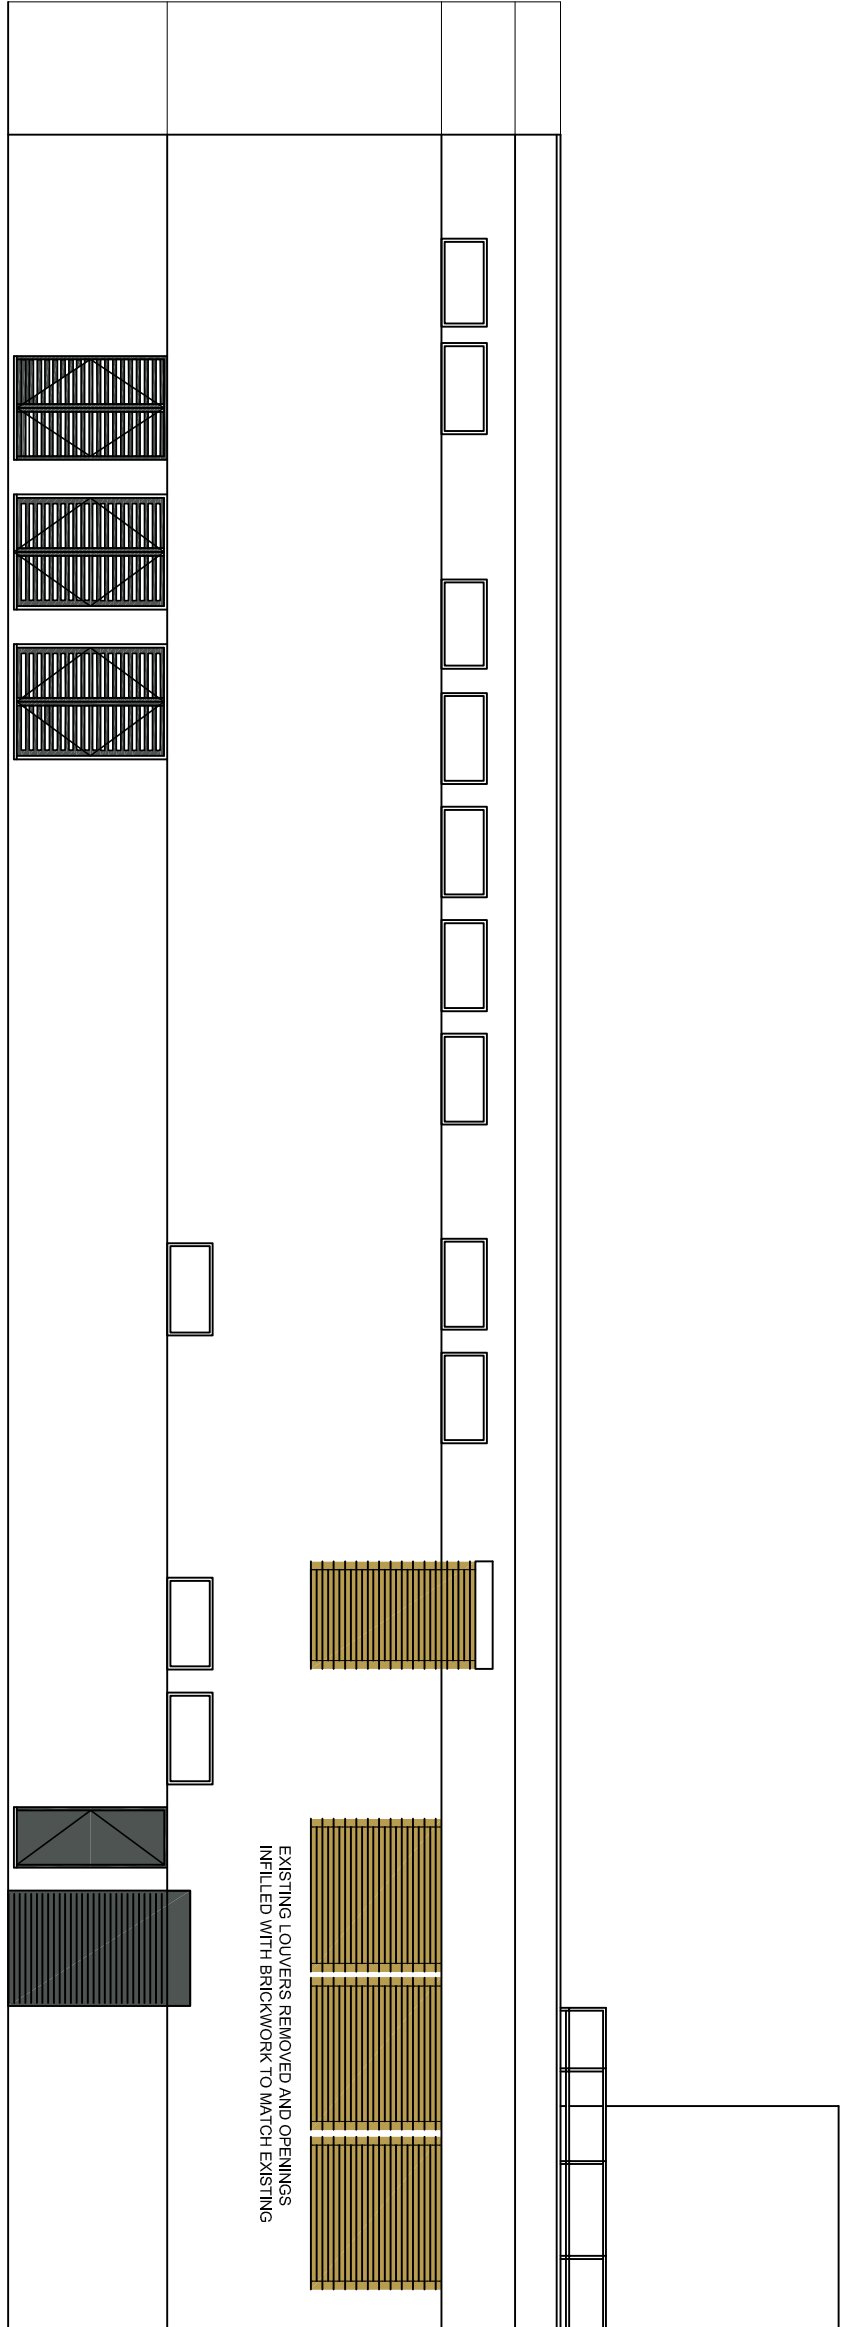

PROPOSED REAR ELEVATION 1:100
lamart close

PROPOSALS INCLUDE:

- SHOPFRONT**
- * NEW FIRE ESCAPE TO SHOPFRONT.
- * SPRAY SHOPFRONT FRAMES, SHUTTER BOXES AND GUIDES TRAFFIC GREY RAL 7043
- * SPRAY AUTO DOOR TRAFFIC GREY RAL 7043

REAR ELEVATION

- * EXISTING HIGH LEVEL LOUVERS REMOVED AND BRICKED UP.
- * THREE SETS OF DOORS AT GROUND FLOOR LEVEL REPLACED WITH LOUVERS
- * ALL REDUNDANT PLANT REMOVED FROM THE UPPER ROOF.

SCALE 1:100



project	
CO-OP SUPERMARKET 29-35 SCHOOL ROAD READING BERKSHIRE RG31 5AR	
PROPOSED PLAN AND ELEVATIONS	
date	drawn
APR 24	C.J.J.
scale	drg no.
1:100 @A1	3864.11a

PROPOSED SHOPFRONT ELEVATION 1:100
school road