


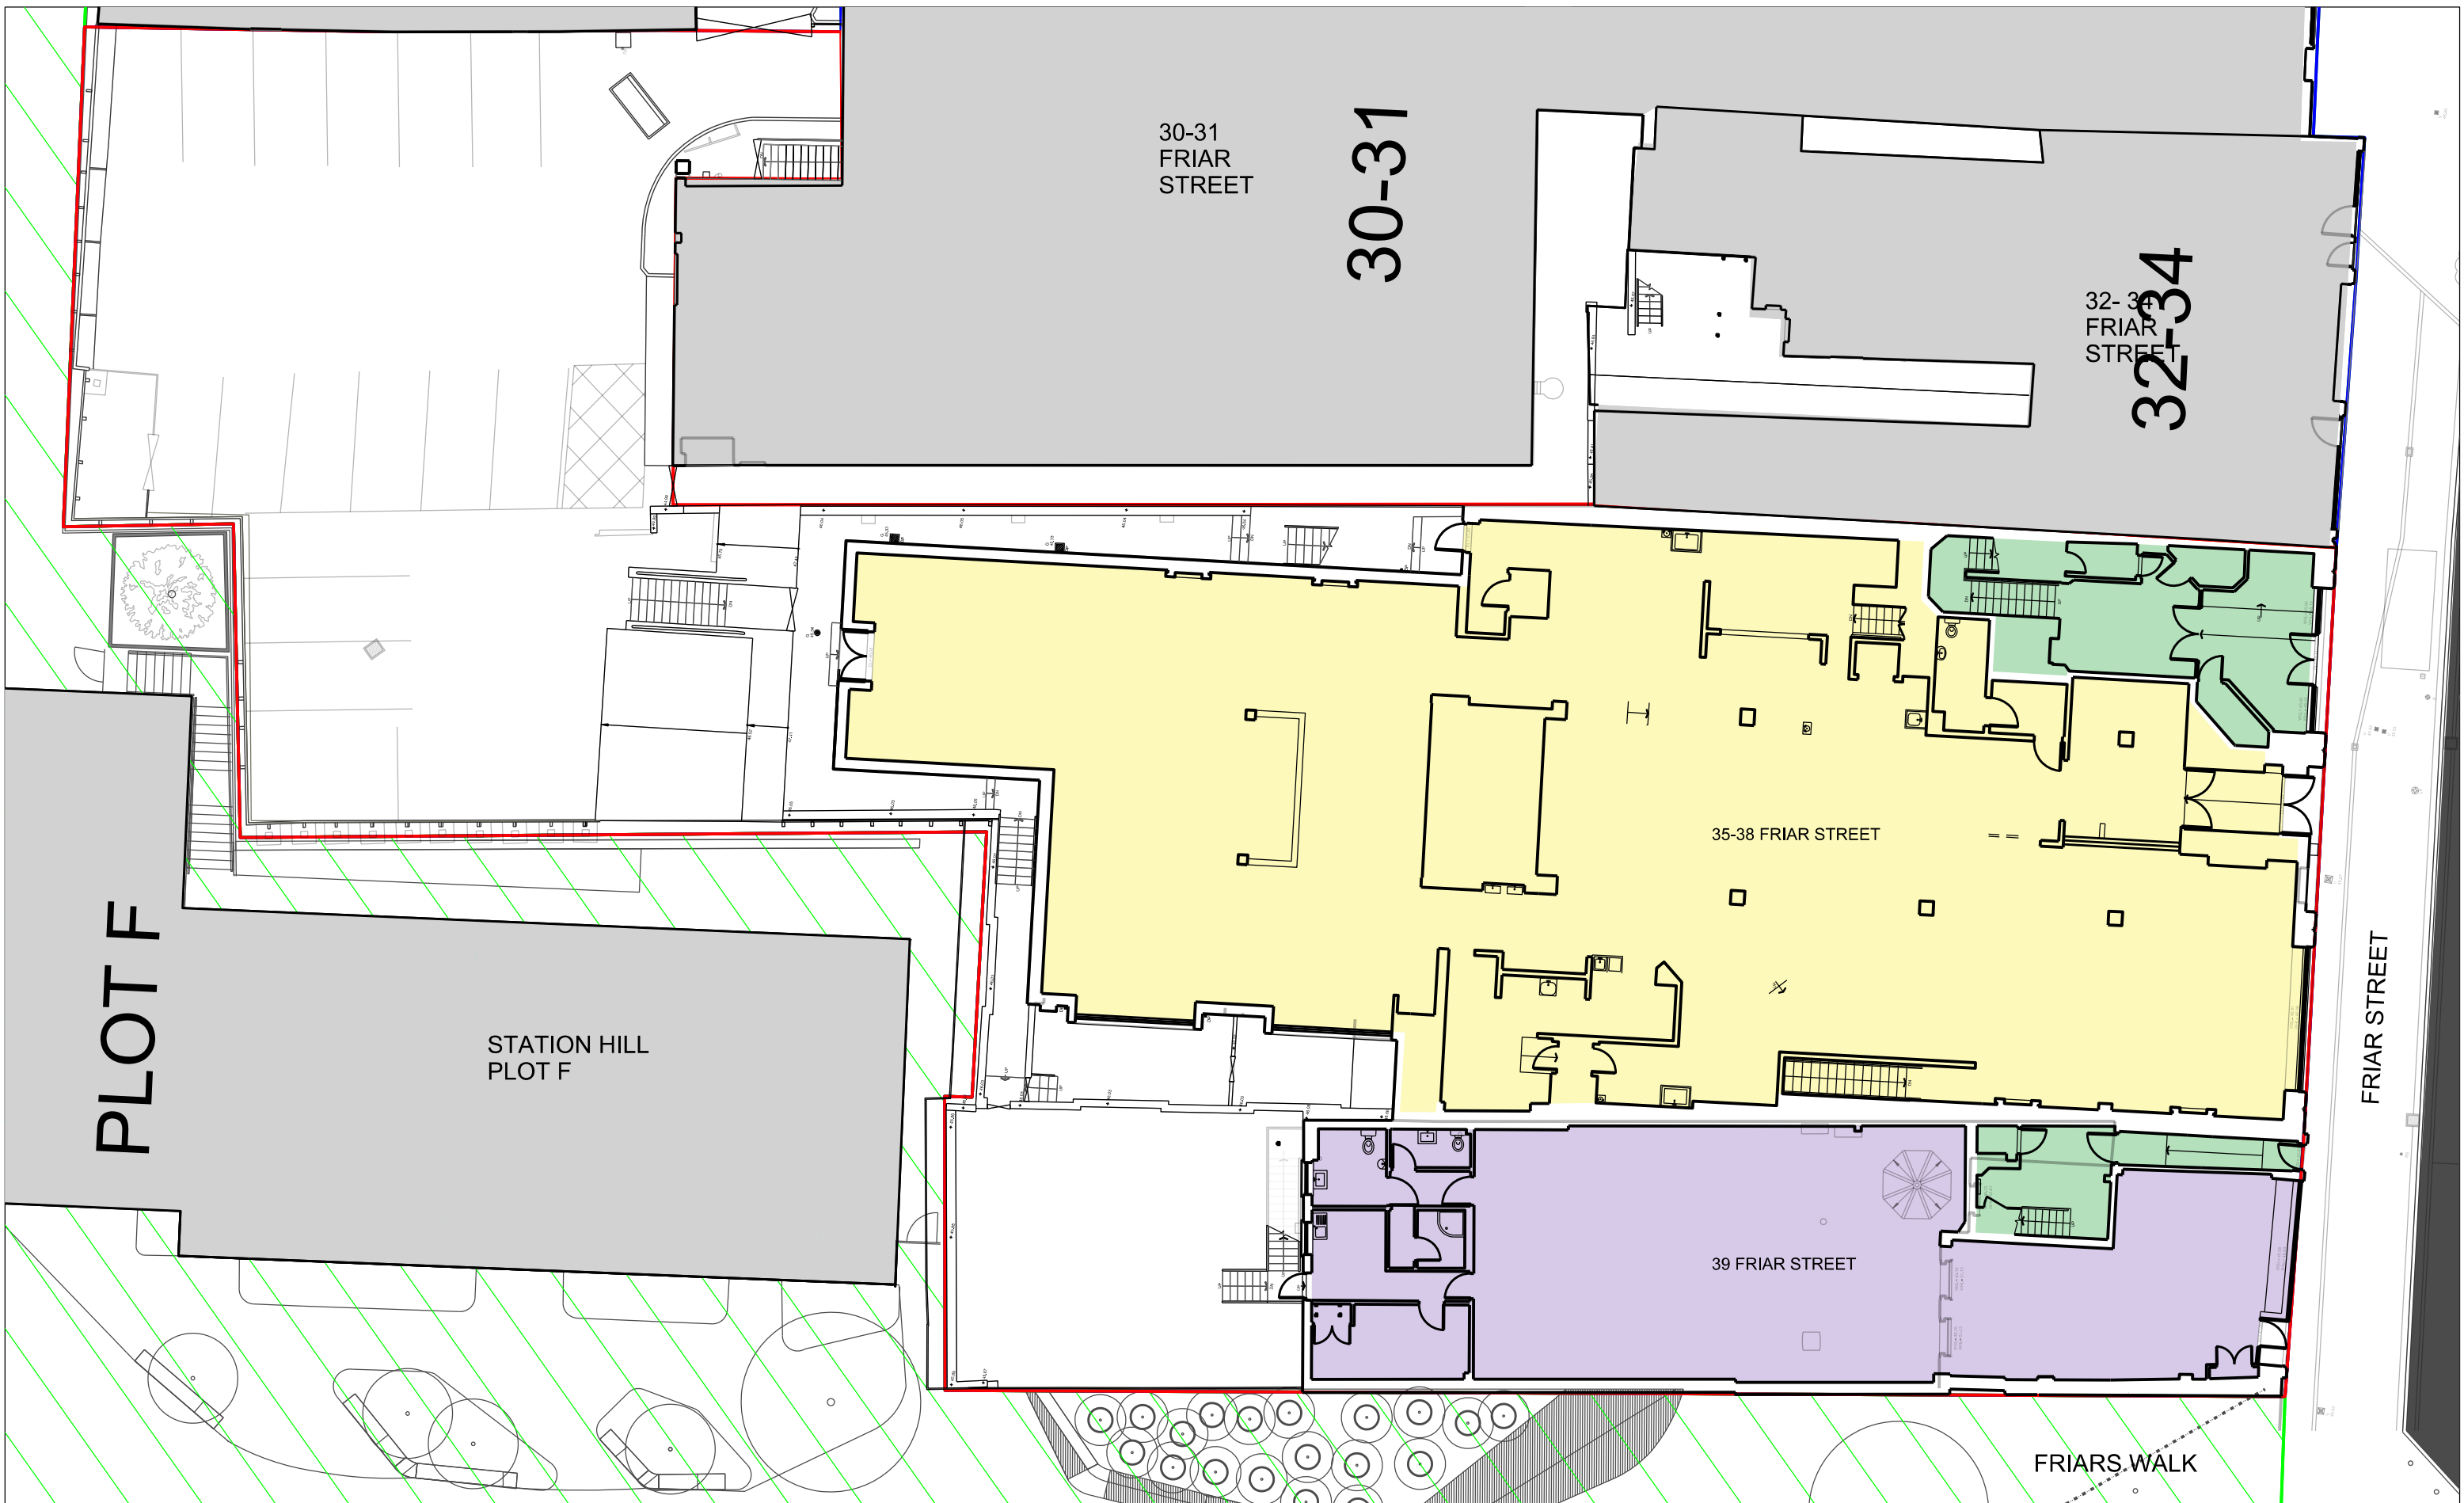


0 1 3 5 10m

Gym (D2)


Retail (A3)

Office (E)

Site Boundary

Land within applicant ownership

Station hill development
Currently under construction
Planning ref: 192032

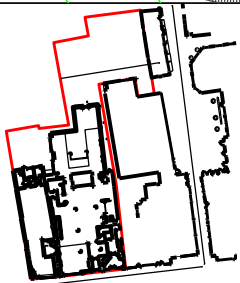

Rev	Date	Description
P1	10/06/22	Planning Issue
P2	15/08/22	Planning Issue
P3	24/08/22	Planning Issue
P4	20/09/22	Planning Issue
P5	13/04/23	DRAFT
P6	19/05/23	Planning Issue
P7	05/06/23	Planning Issue
P8	02/04/24	Planning Issue
P9	22/05/24	Planning Issue
P10	10/08/24	Planning Issue

Project	Client	Project No.
35-39 FRIAR STREET	SHAVIRAM GROUP	0083

Drawing	Drawing No.	Rev
EXISTING GROUND FLOOR PLAN	0083-A-01-L00-100	P7

Status	Date	Scale
DRAFT	24/04/23	1:200 @ A3 1:100 @ A1

Drawn by
SSS

Stefan Shaw Studio

Stefan Shaw Studio Ltd
Peckham levels Unit 602
95A Rye Lane
London, SE15 4ST
hello@stefanshawstudio.com
www.stefanshawstudio.com

Copyright of Stefan Shaw Studio
No implied licence exists. All work must comply with relevant British Standards and Building Regulations requirements. Drawing errors and omissions to be reported to the architect.