



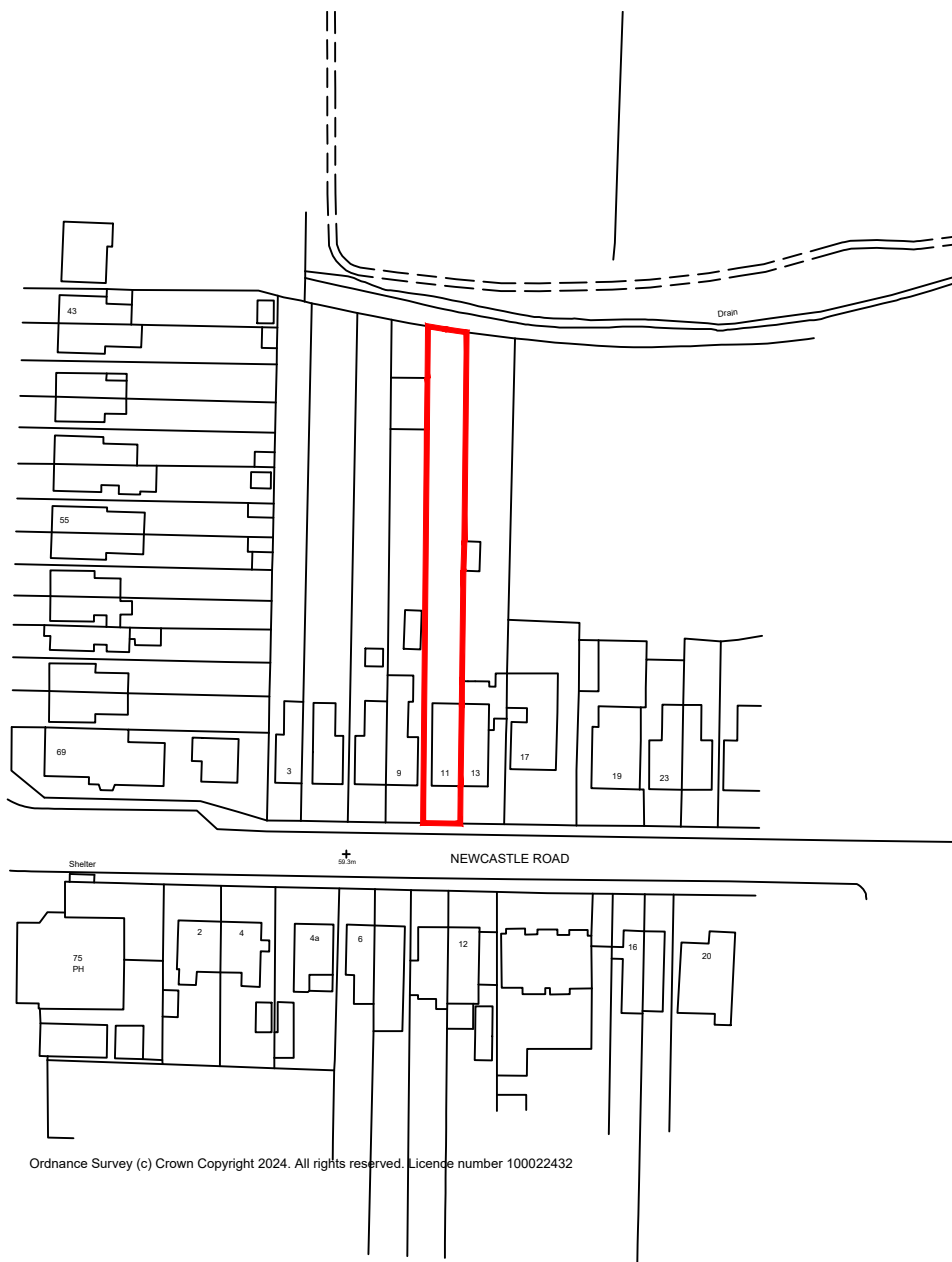

Ordnance Survey (c) Crown Copyright 2024. All rights reserved. Licence number 100022432

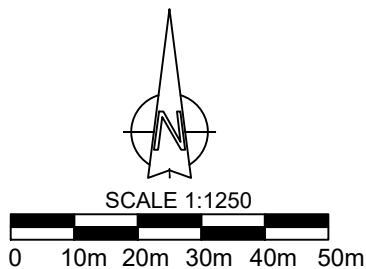

- All drawings are copyright
- Report all discrepancies to project administrator
- Do not scale drawing for construction purposes
- All dimensions to be checked on site

Project Title
**11 Newcastle Road,
Reading,
RG2 7TN**

Client
-


Ian Sullivan Architecture Ltd






101 Victoria Road, Swindon, Wiltshire SN1 3BD.
Tel/Fax 01793 612863 - E-mail: info@iansullivanarchitecture.co.uk

Drawing Title
LOCATION PLAN

Job No 3158	Drawing No 1001	Rev -
-----------------------	---------------------------	----------

Scale 1 : 1250 @ A4	Drawn CE	Chkd ISA	Date July 2024
-------------------------------	--------------------	--------------------	--------------------------

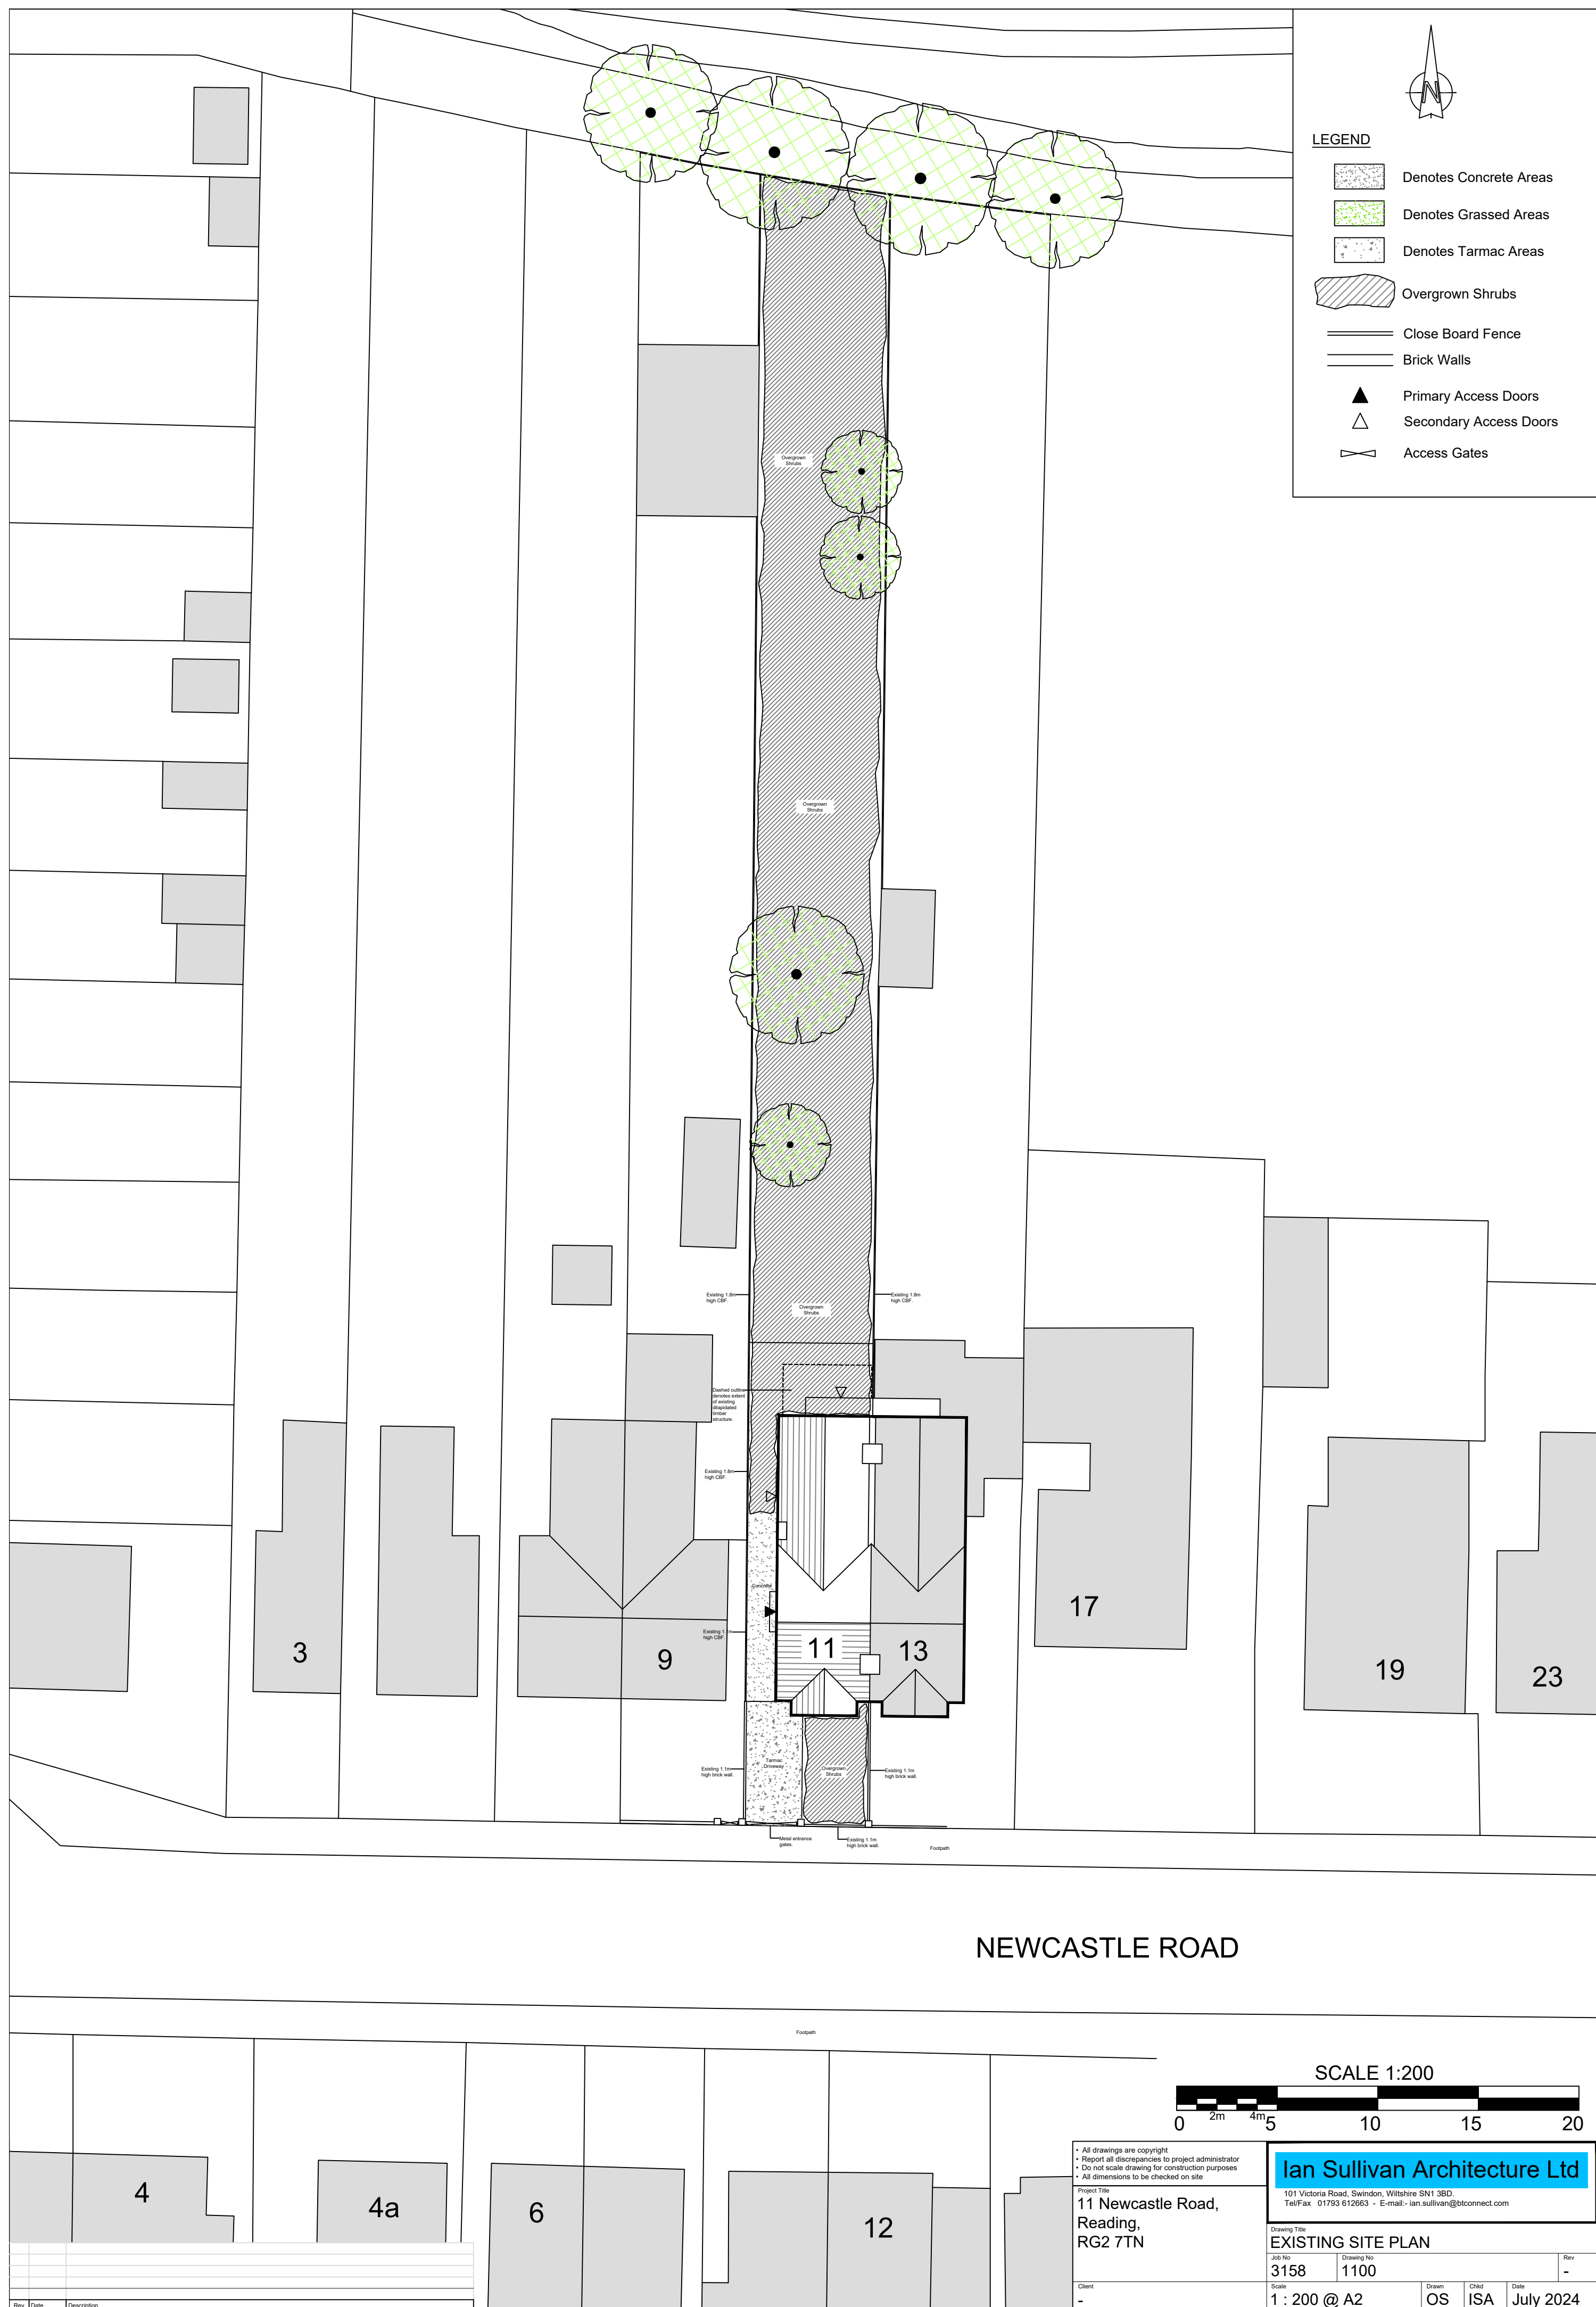

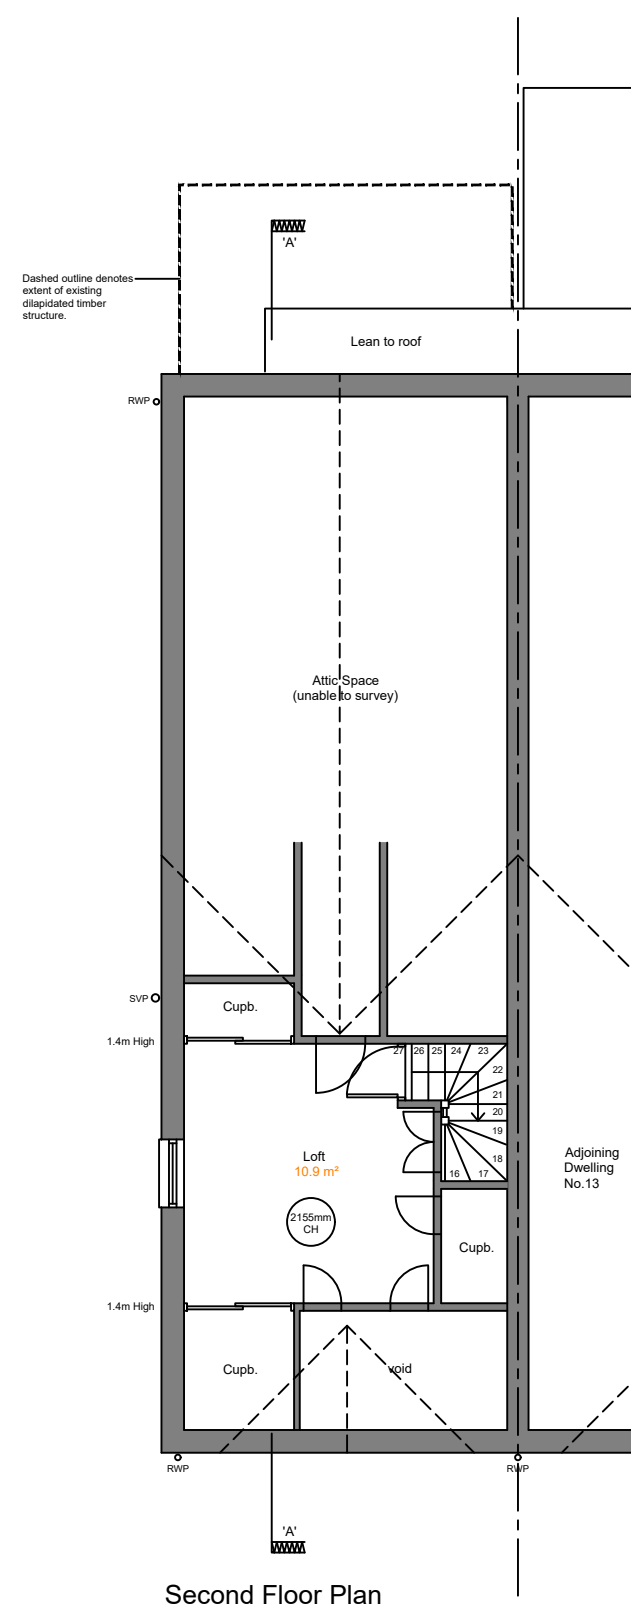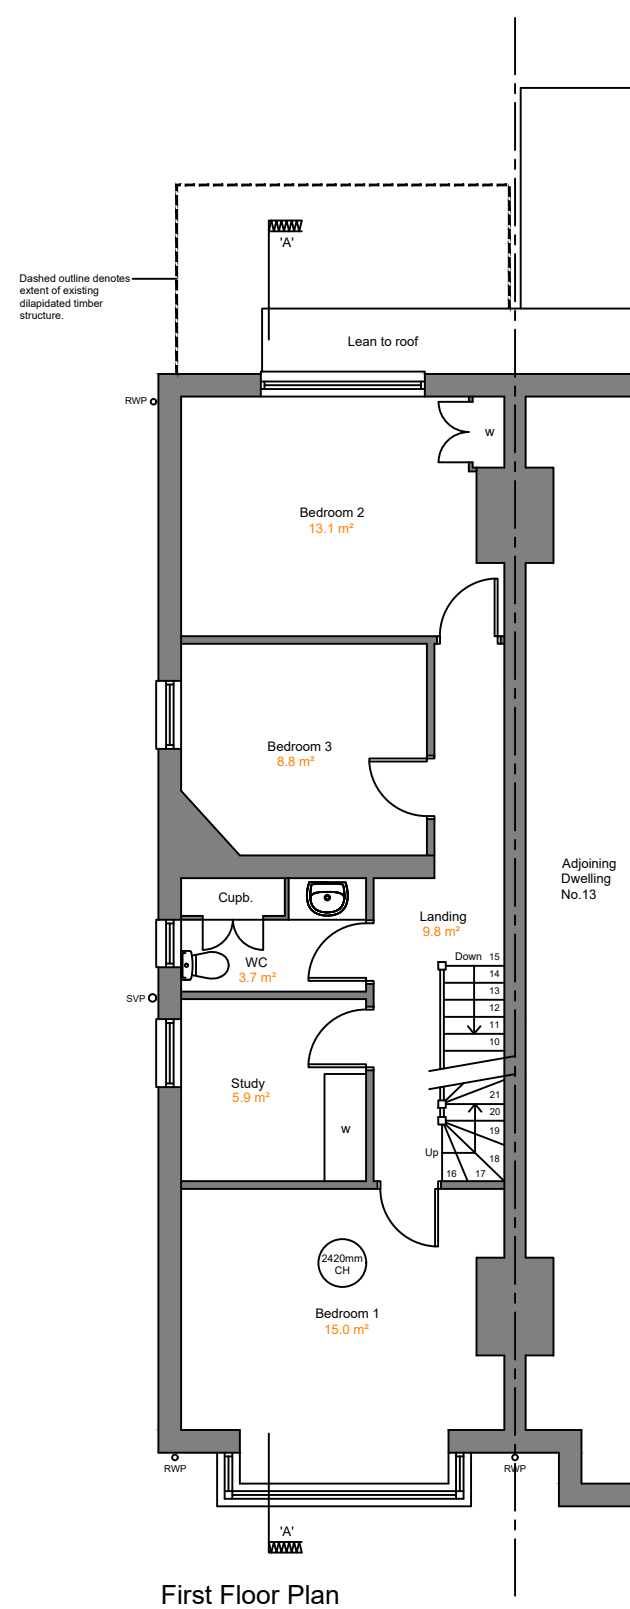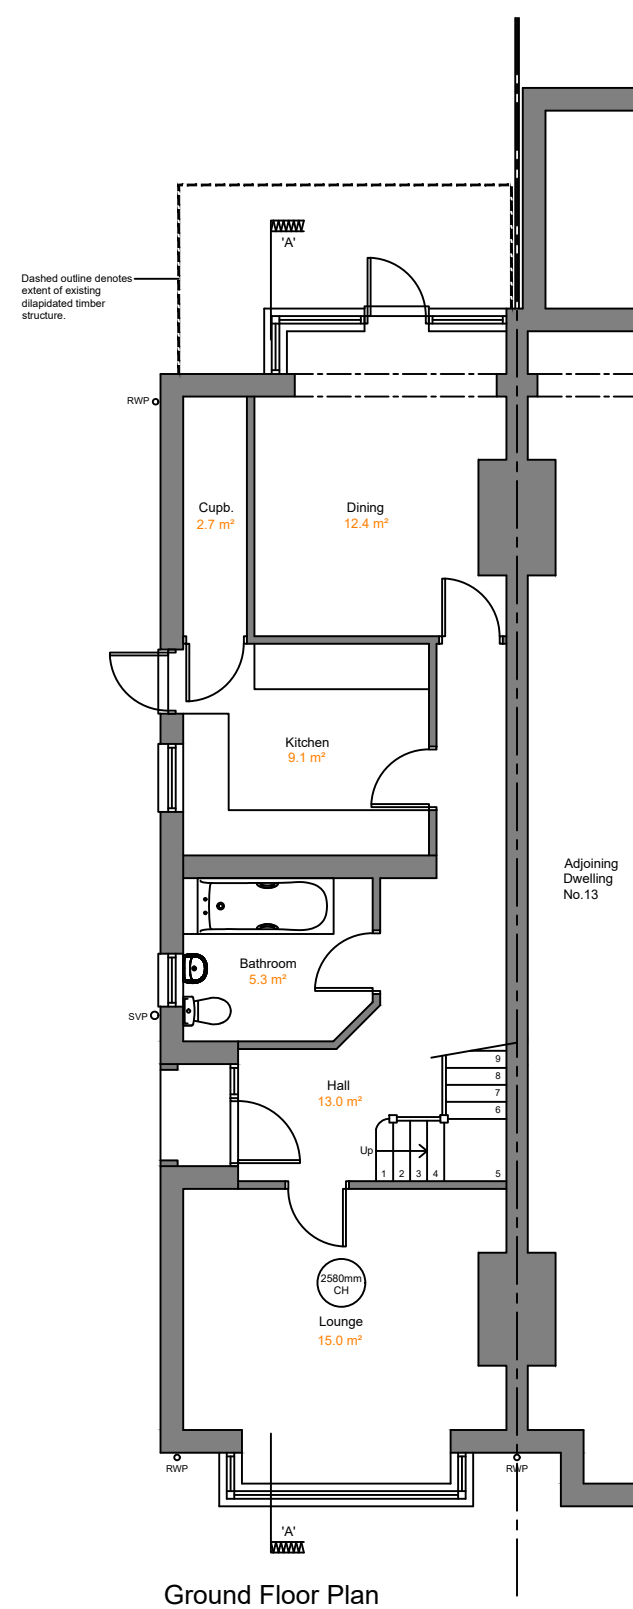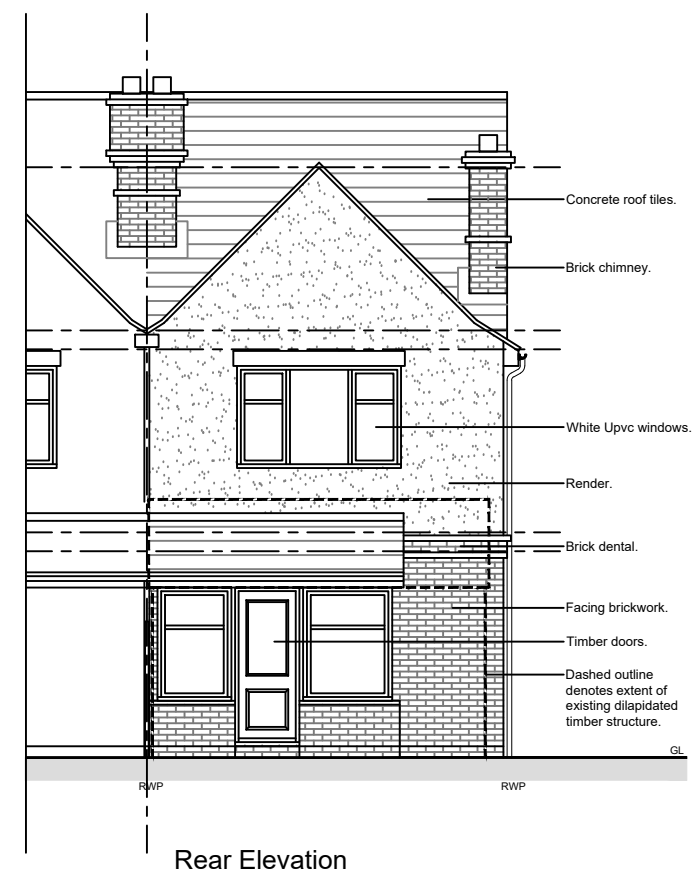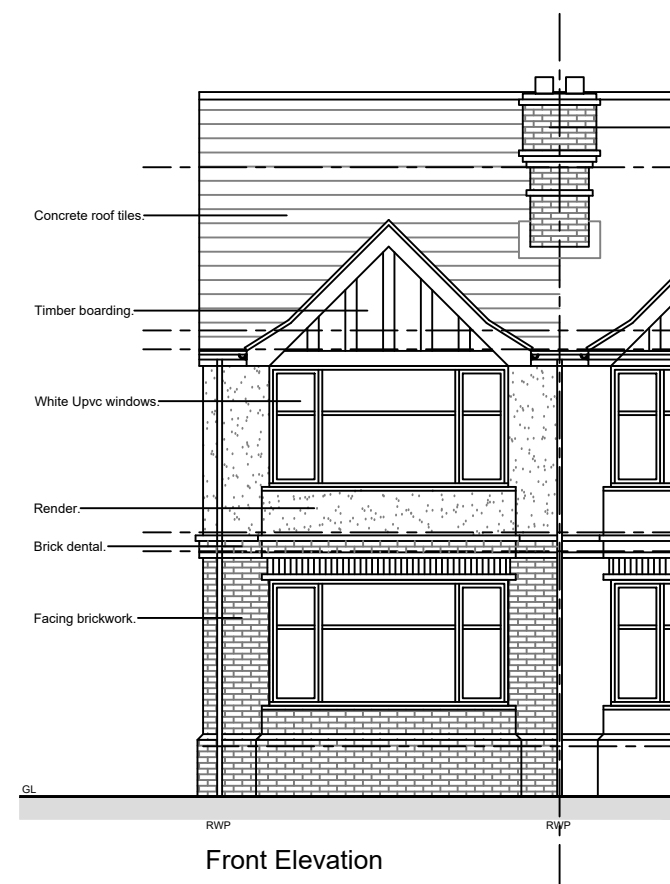


SCALE 1:100

A horizontal scale bar with alternating black and white segments. Below the bar, numerical labels indicate distances in meters: 0, 1m, 2m, 3m, 4m, and 5.

[illegible]


- All drawings are copyright - Report all discrepancies to project administrator - Do not scale drawing for construction purposes - All dimensions to be checked on site		Ian Sullivan Architecture Ltd	
Project Title 11 Newcastle Road, Reading, RG2 7TN		101 Victoria Road, Swindon, Wiltshire SN1 3BD. Tel/Fax 01793 612663 - E-mail: info@iansullivanarchitecture.co.uk	
Drawing Title		EXISTING FLOOR PLANS & ELEVATIONS	
Job No		Rev	
3158		-	
Drawing No			
1101			
Scale		Drawn	Check
1 : 100 @ A2		CE	ISA
		Date	
		July 2024	

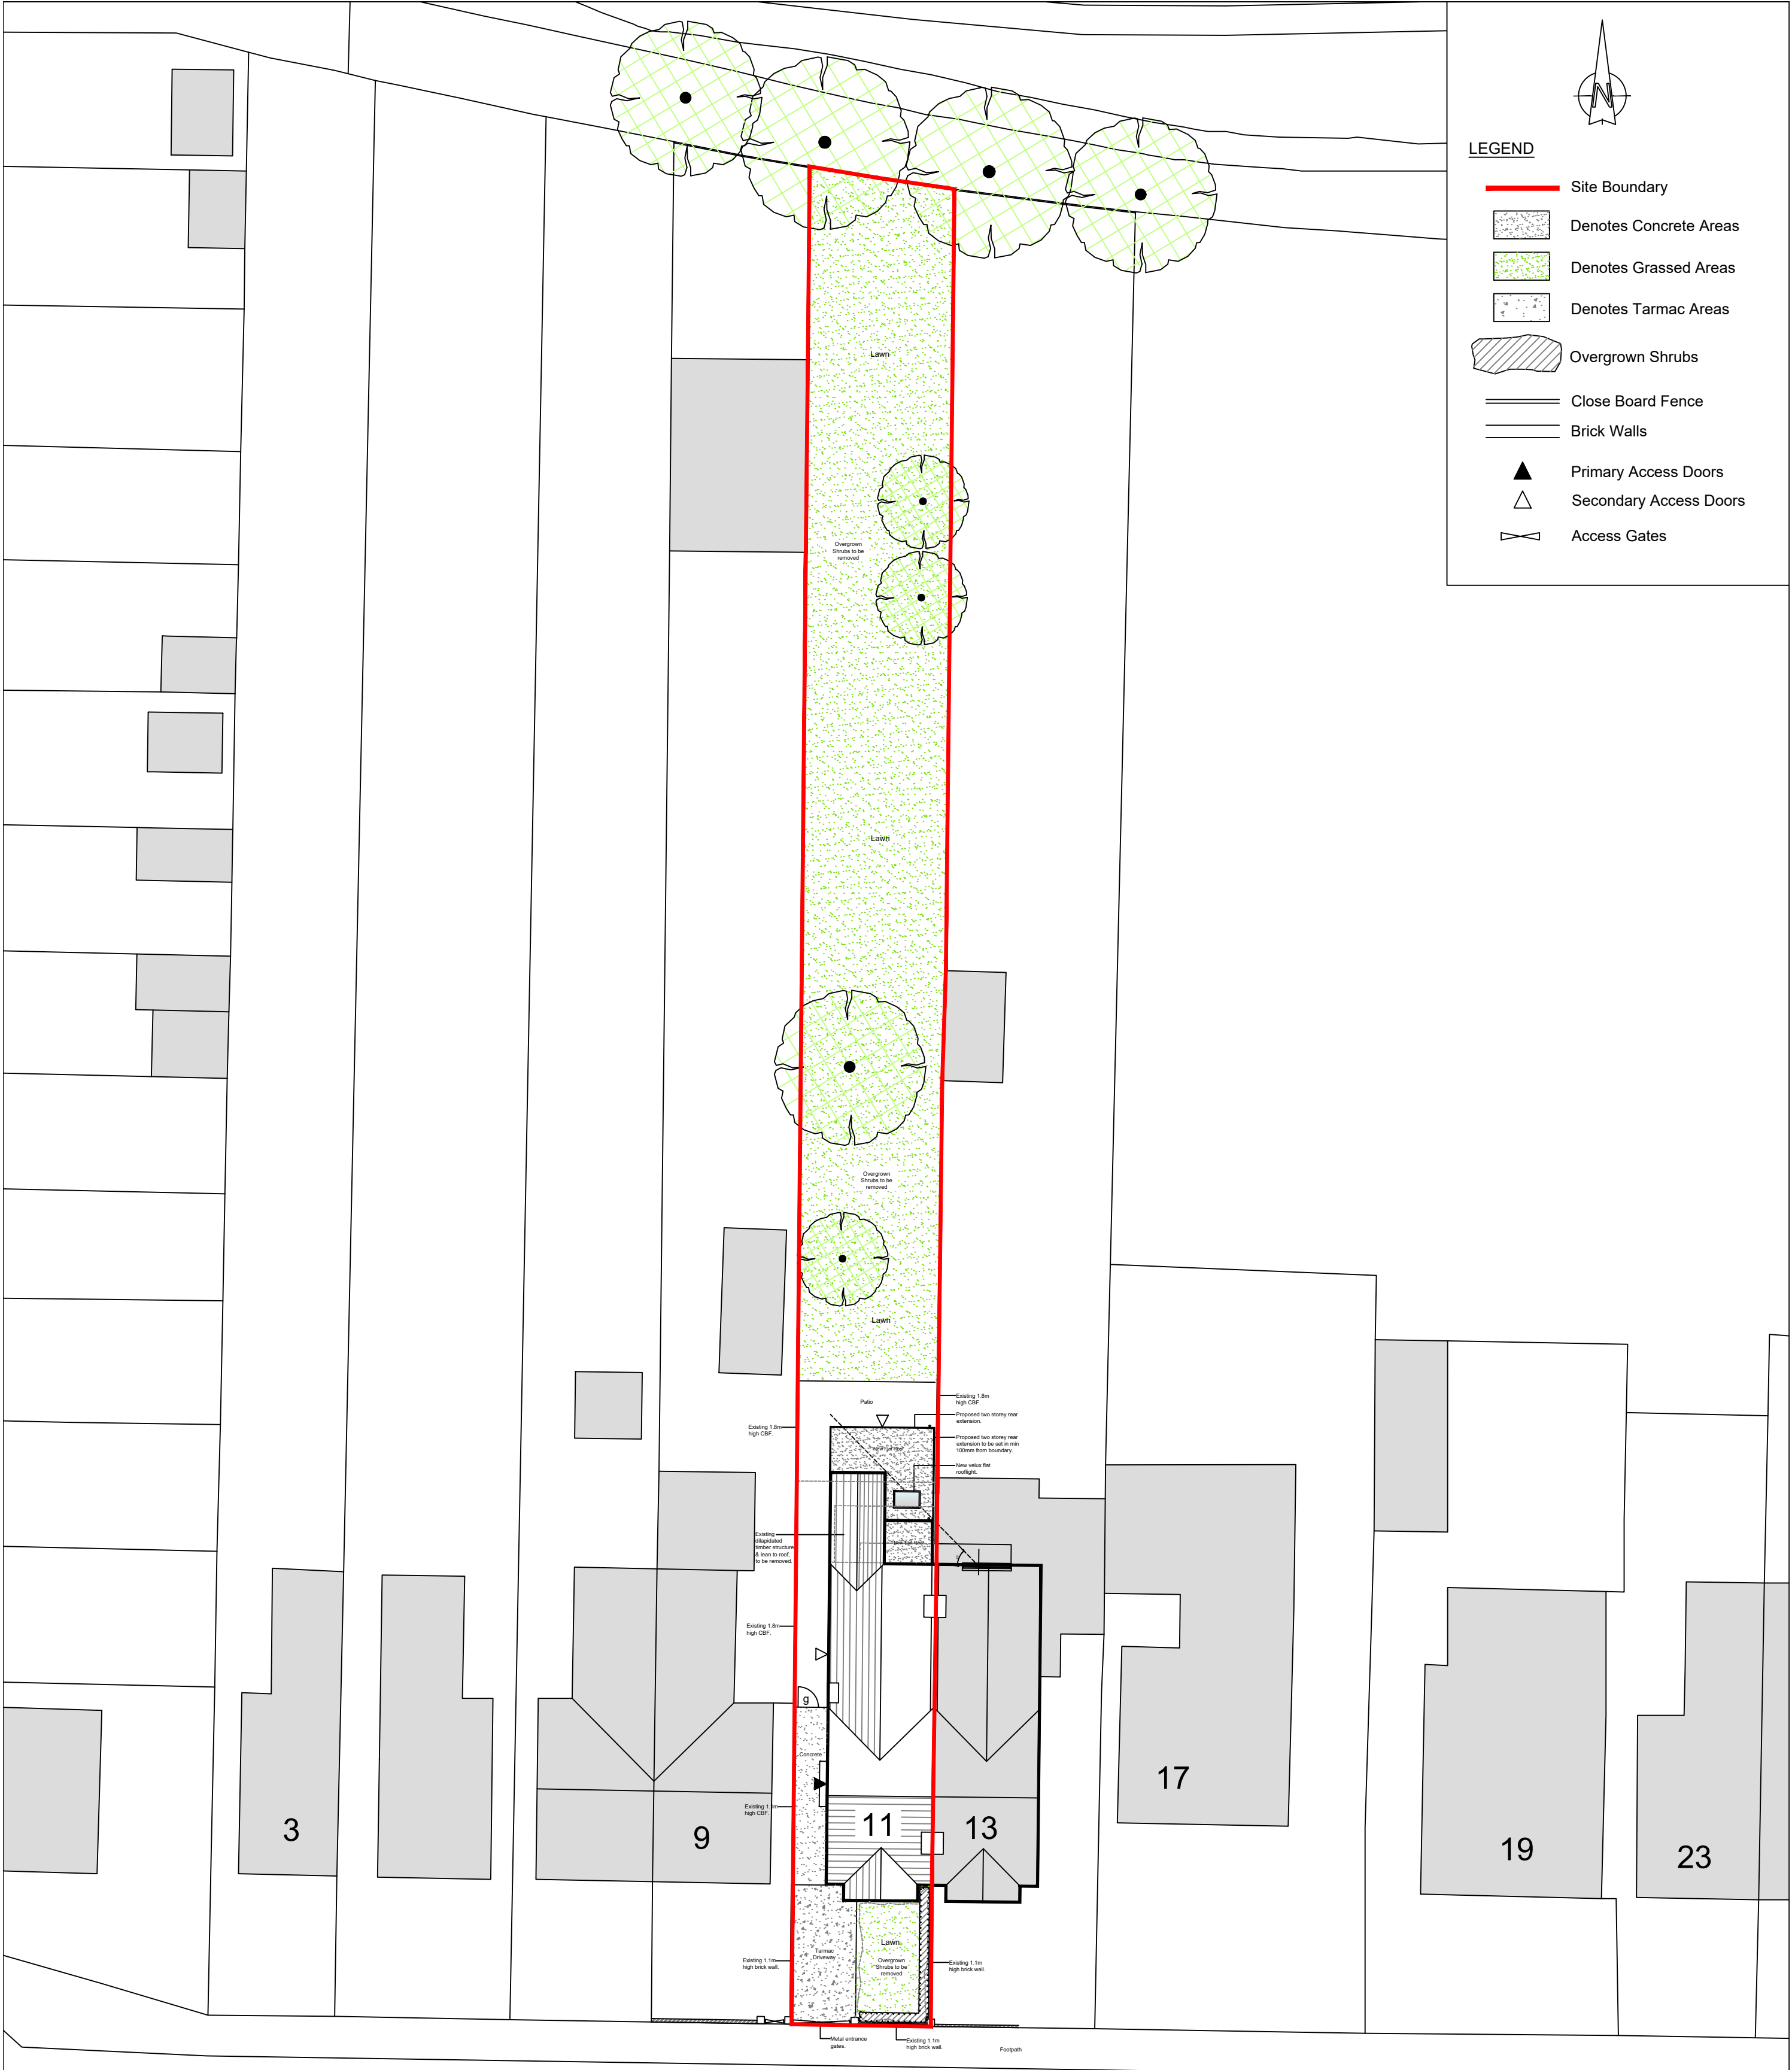

NEWCASTLE ROAD

Approved Plans Application
Reference No: 240693

SCALE 1:200

 

• All drawings are copyright
• Report all discrepancies to project administrator
• Do not scale drawing for construction purposes
• All dimensions to be checked on site

Project Title
11 Newcastle Road,
Reading,
RG2 7TN


Ian Sullivan Architecture Ltd
101 Victoria Road, Swindon, Wiltshire SN1 3BD.
Tel/Fax 01793 612663 - E-mail:- ian.sullivan@btconnect.com






Drawing Title
APPROVED SITE PLAN

Job No 3158 Drawing No 120 Rev A


Client - Scale 1 : 200 @ A2 Drawn OS Chd ISA Date May 2024

Rev	Date	Description
A	06.07.2024	Amended for comment.

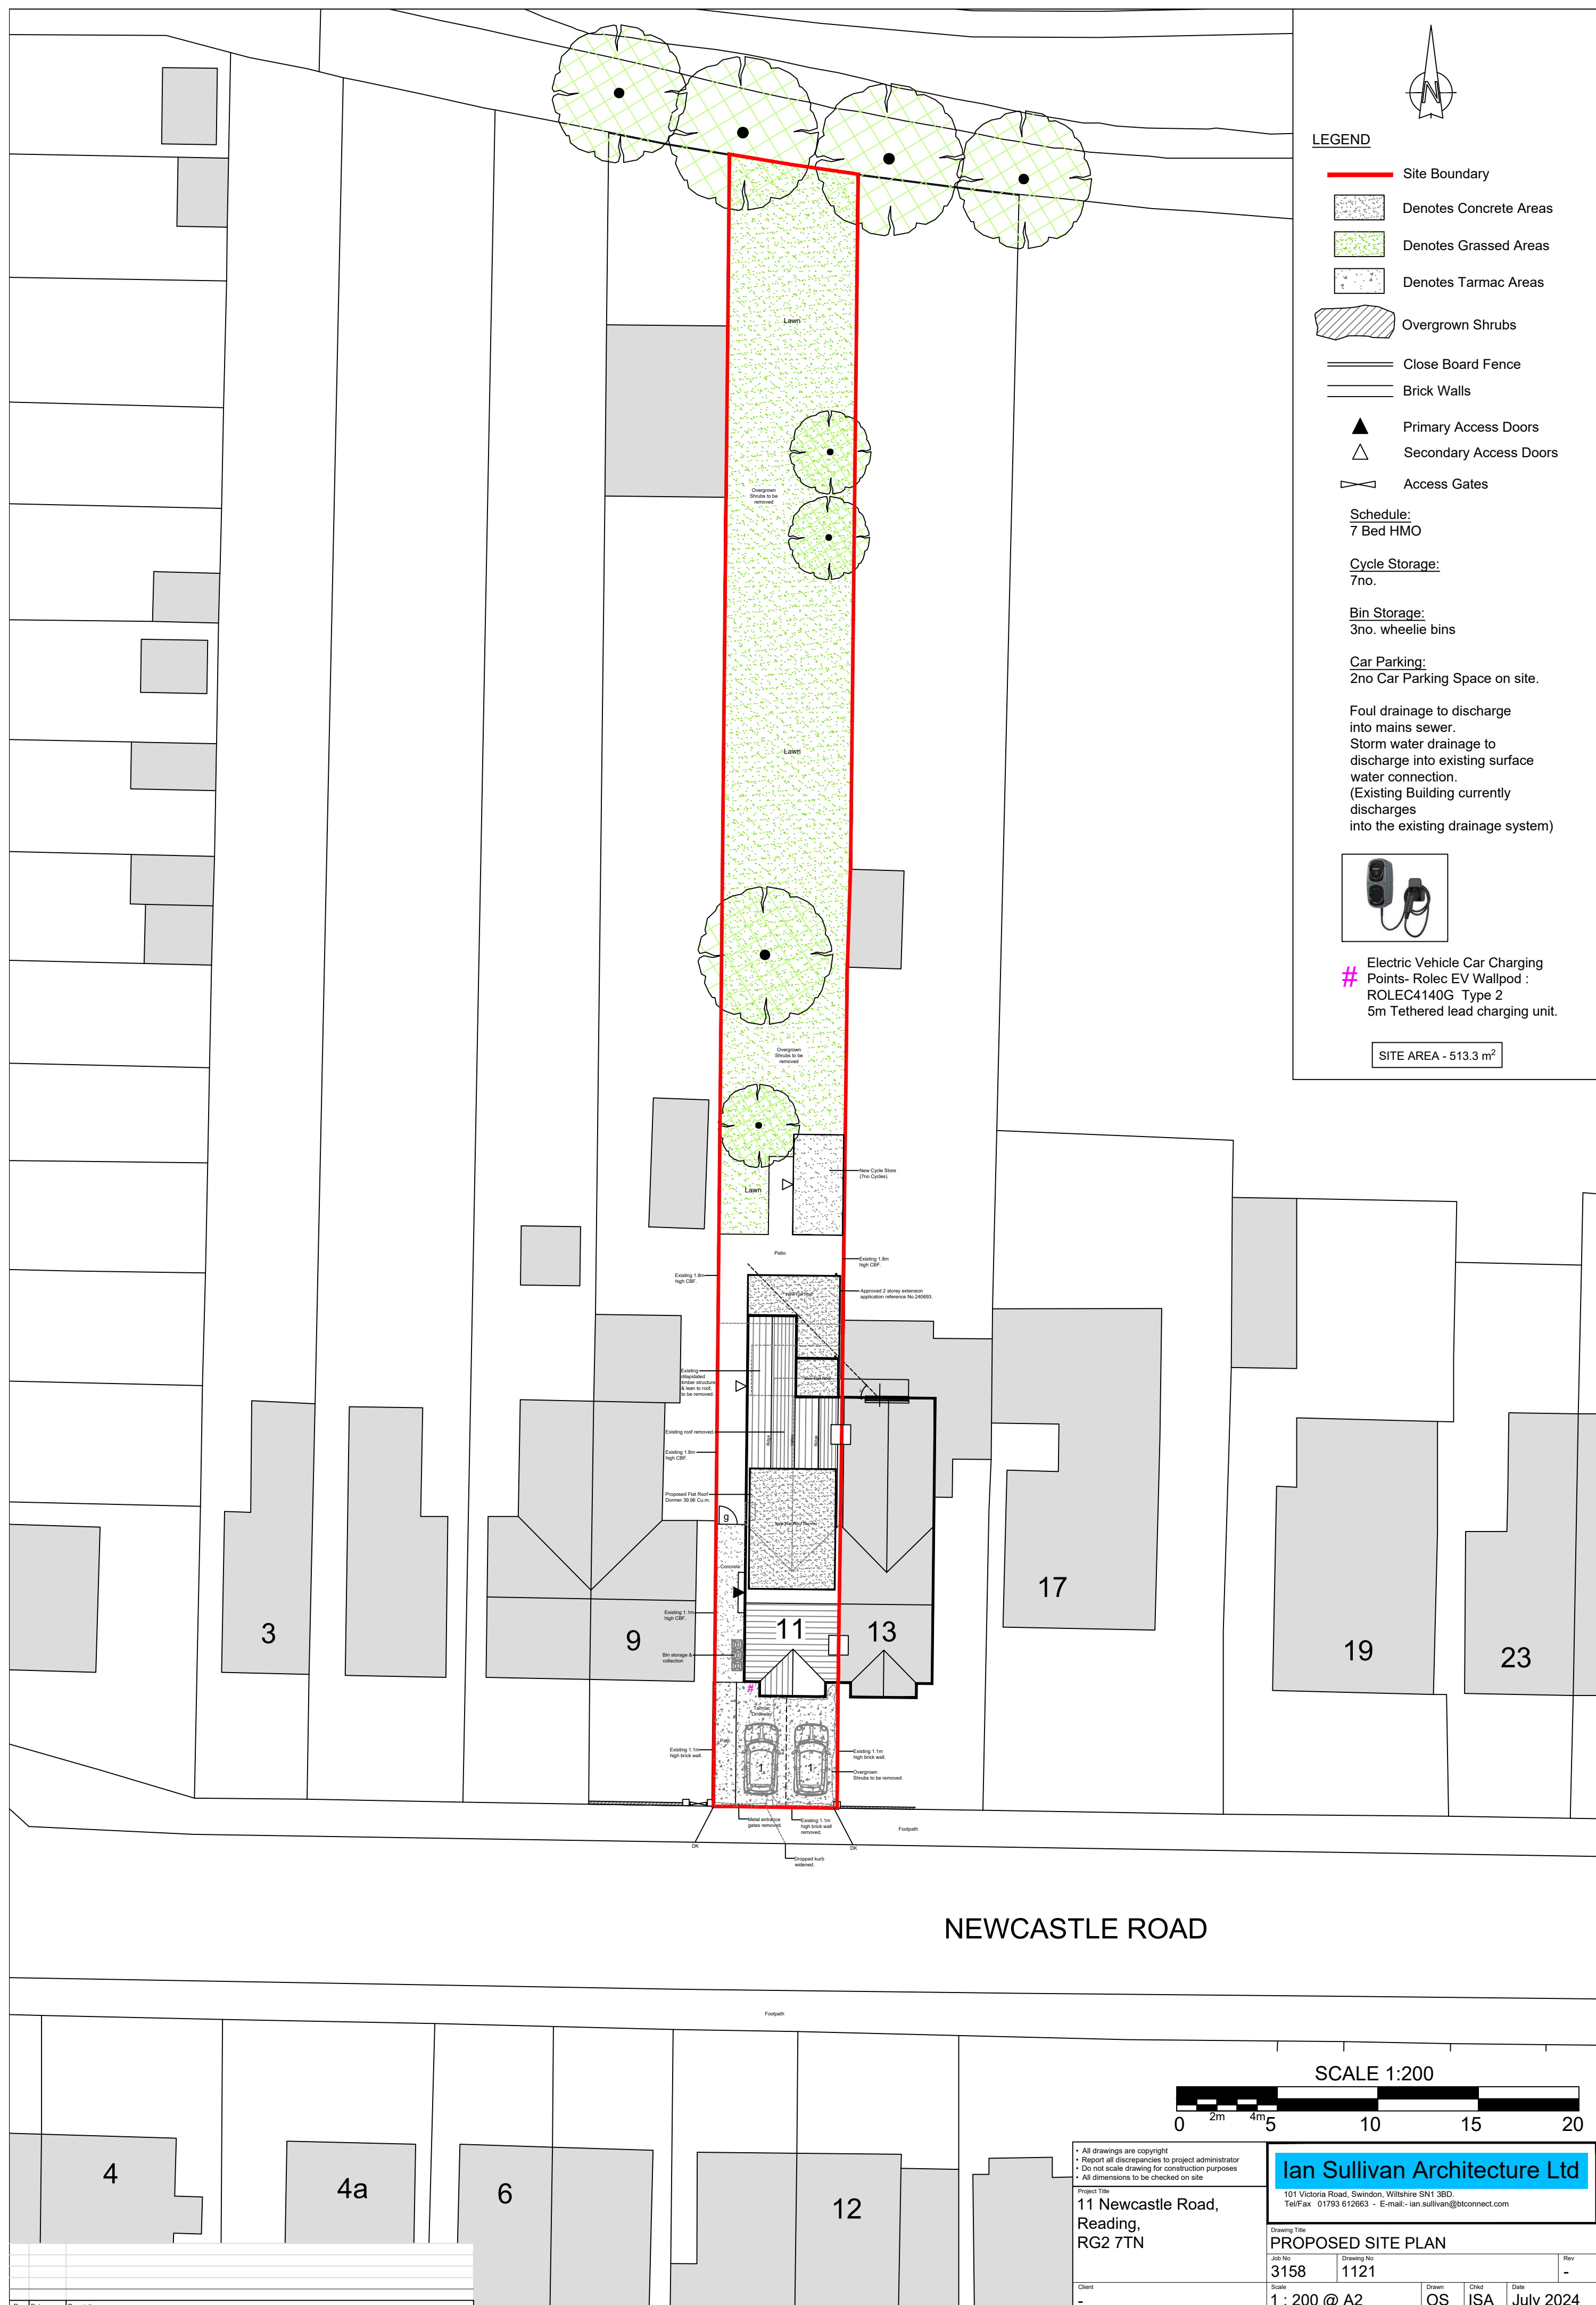

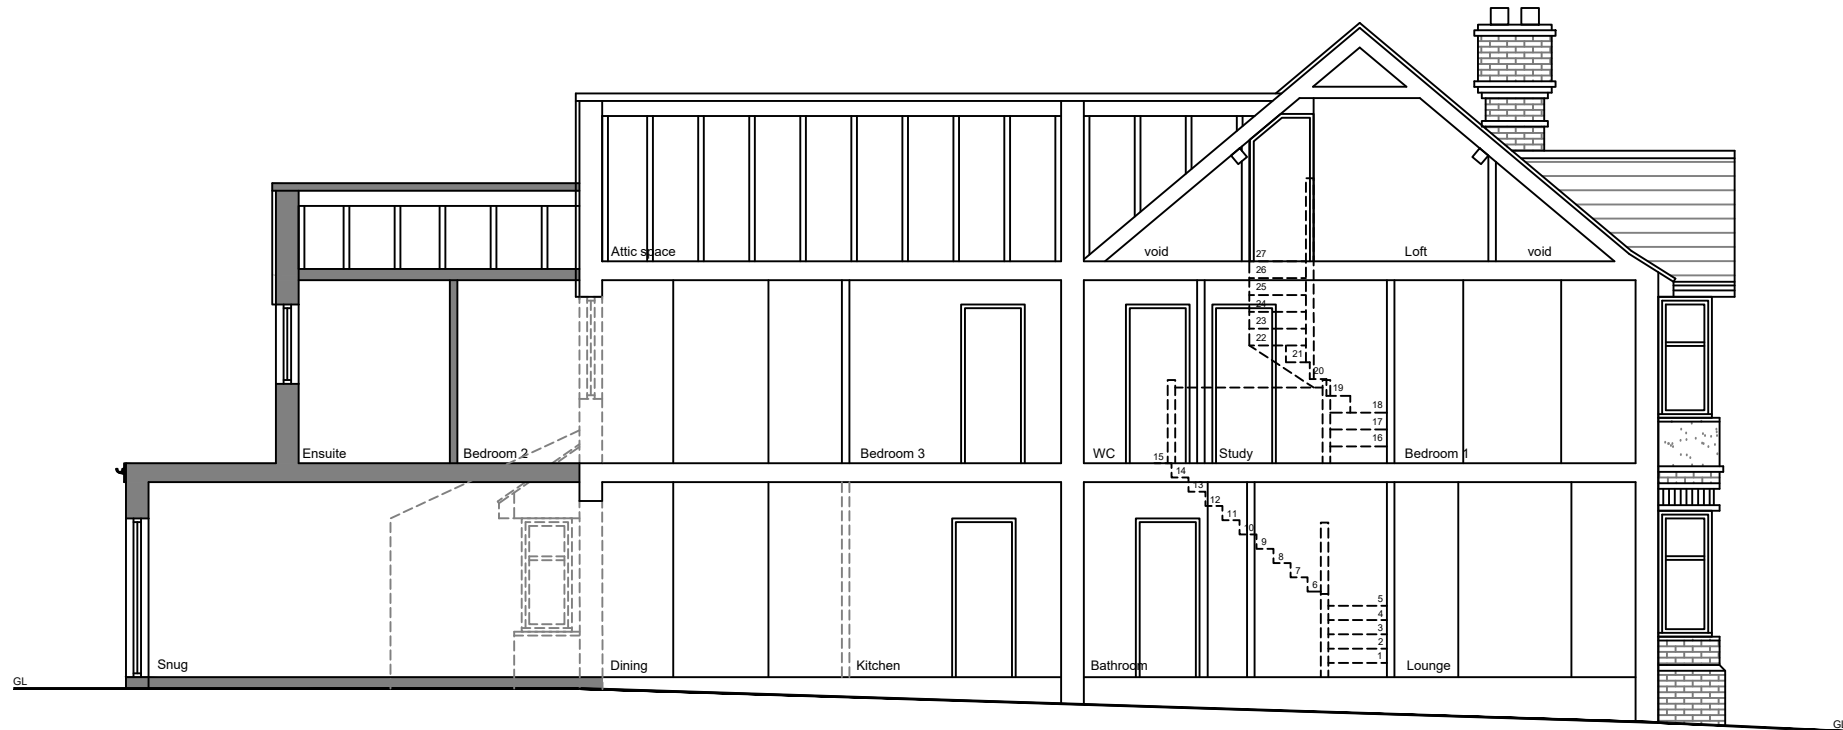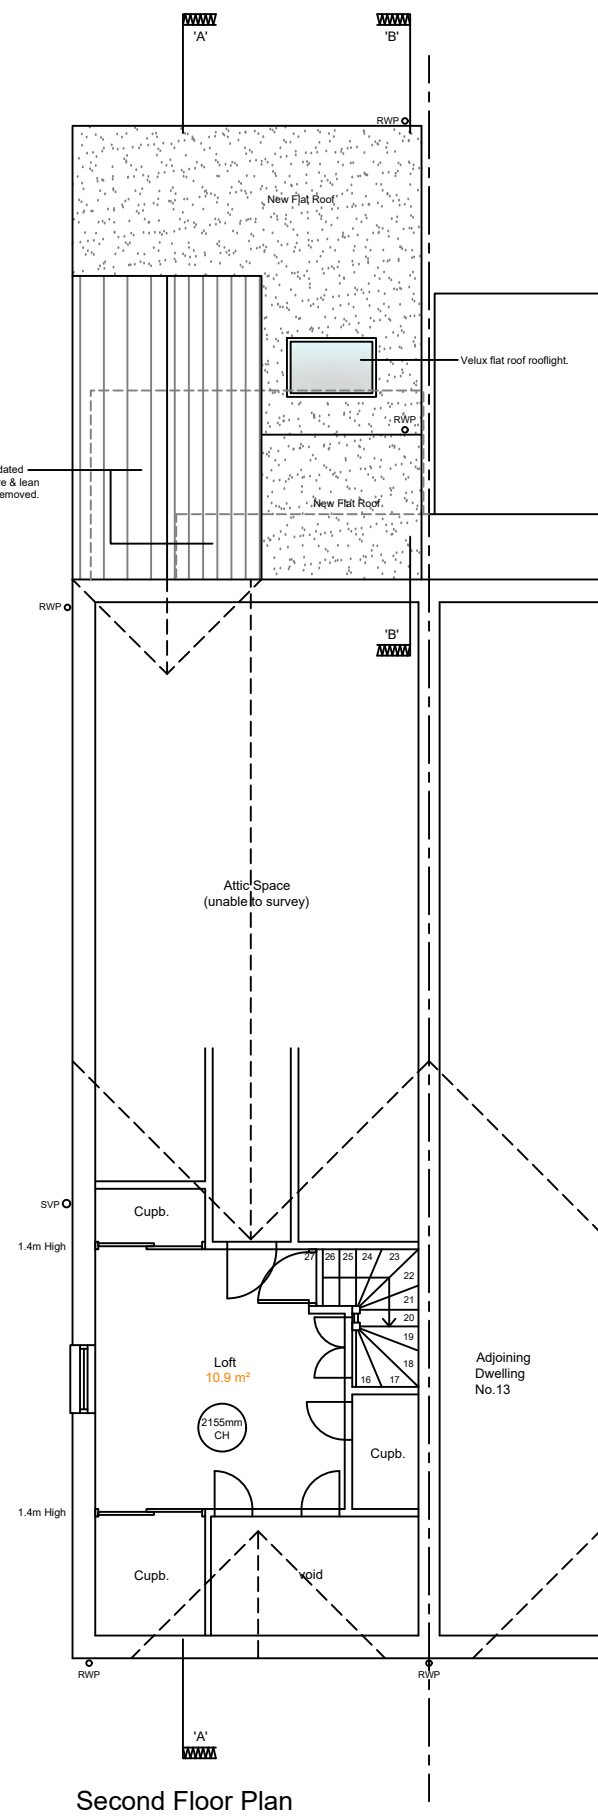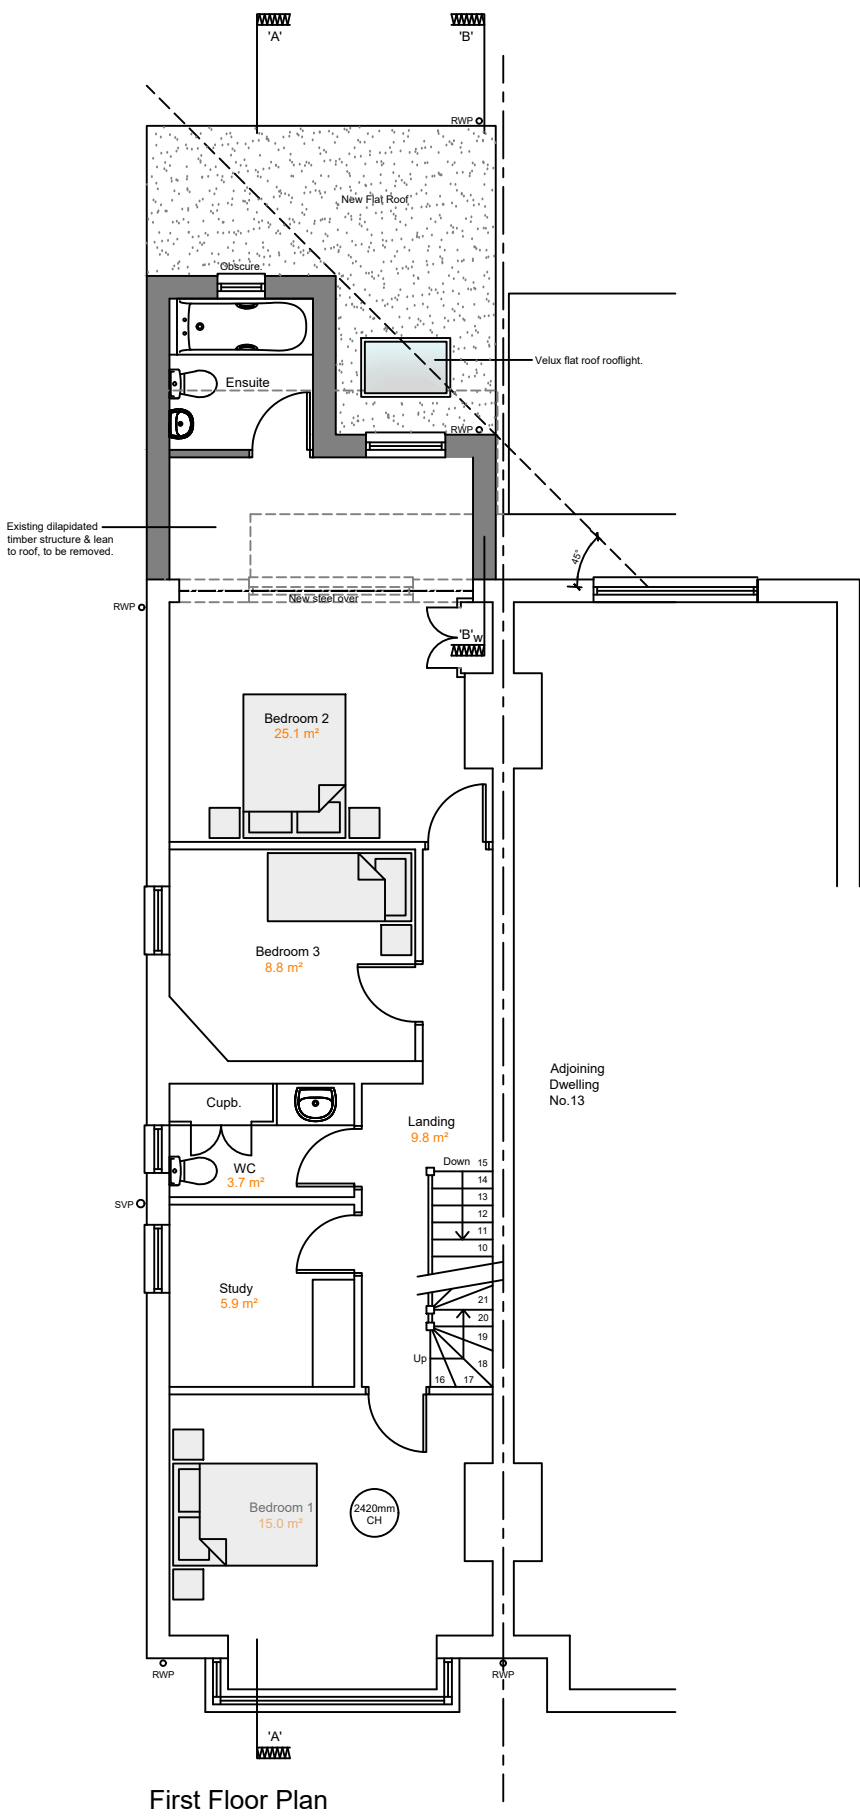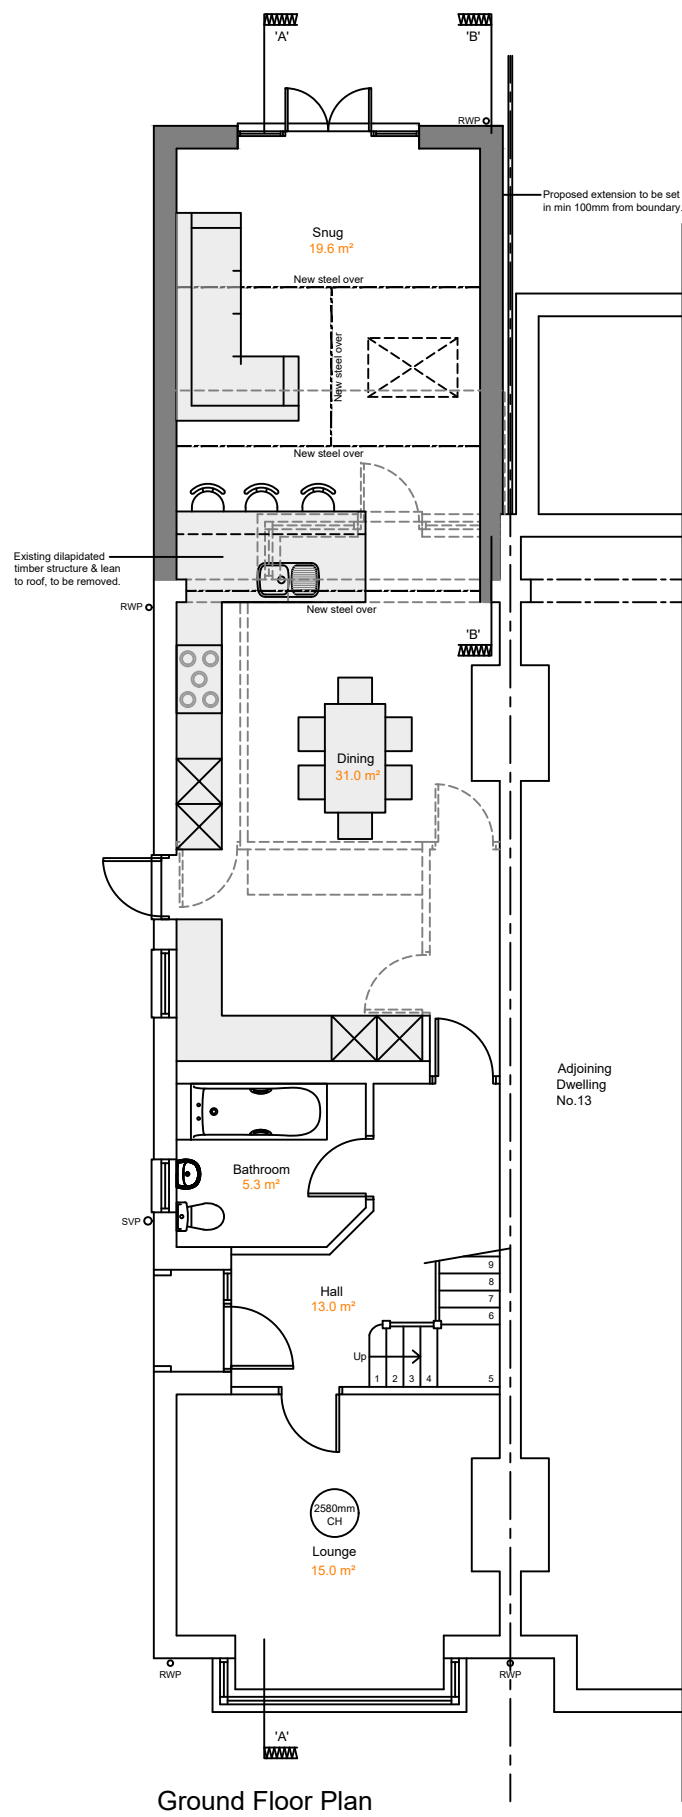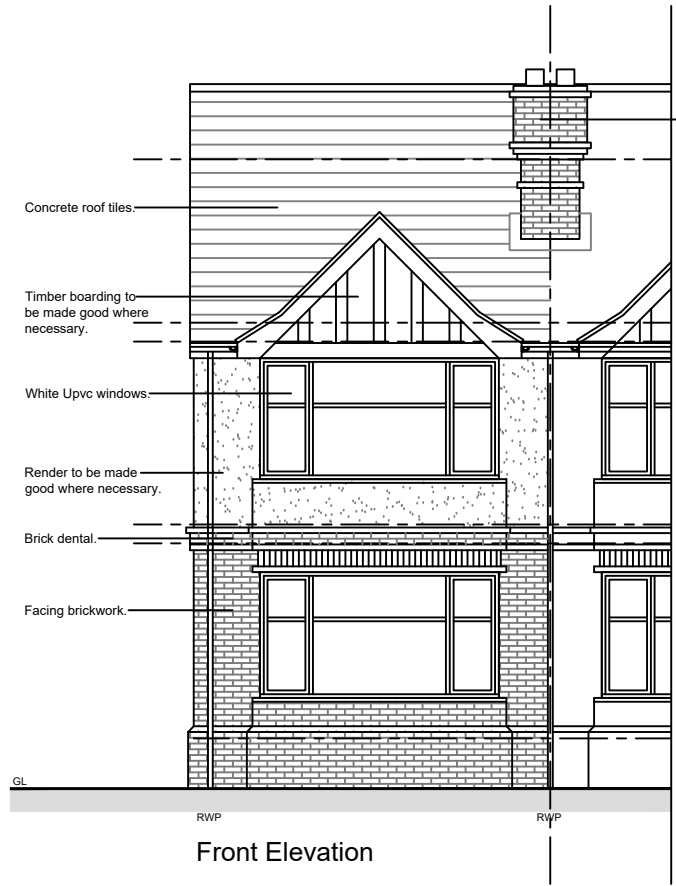


Section A-A

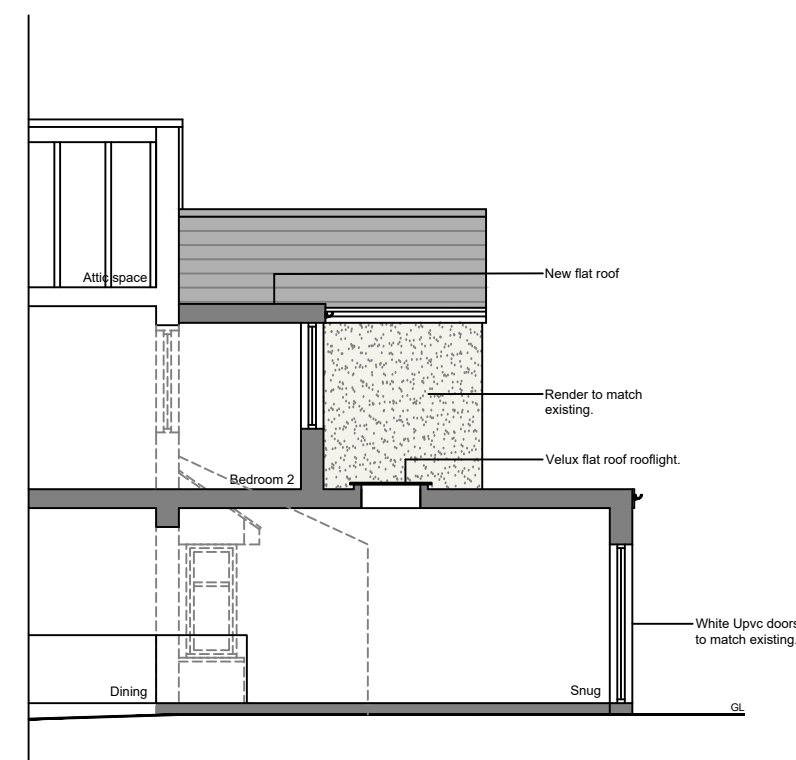

Elevation / Section B-B

Rev	Date	Description
C	11.07.2024	Amended for comment.
B	10.07.2024	Amended for comment.
A	08.07.2024	Amended for comment.



Approved Plans Application
Reference No: 240693

 

11 Newcastle Road,
Reading,
RG2 7TN

Ian Sullivan Architecture Ltd
101 Victoria Road, Swindon, Wiltshire SN1 3BD.
Tel/Fax 01793 612663 - E-mail:- ian.sullivan@btconnect.com

APPROVED FLOOR PLAN & ELEVATIONS			
Job No	Drawing No	Rev	
3158	151	C	
Client	Scale	Drawn	Chd
-	1 : 100 @ A1	OS	ISA
		Date	May 2024

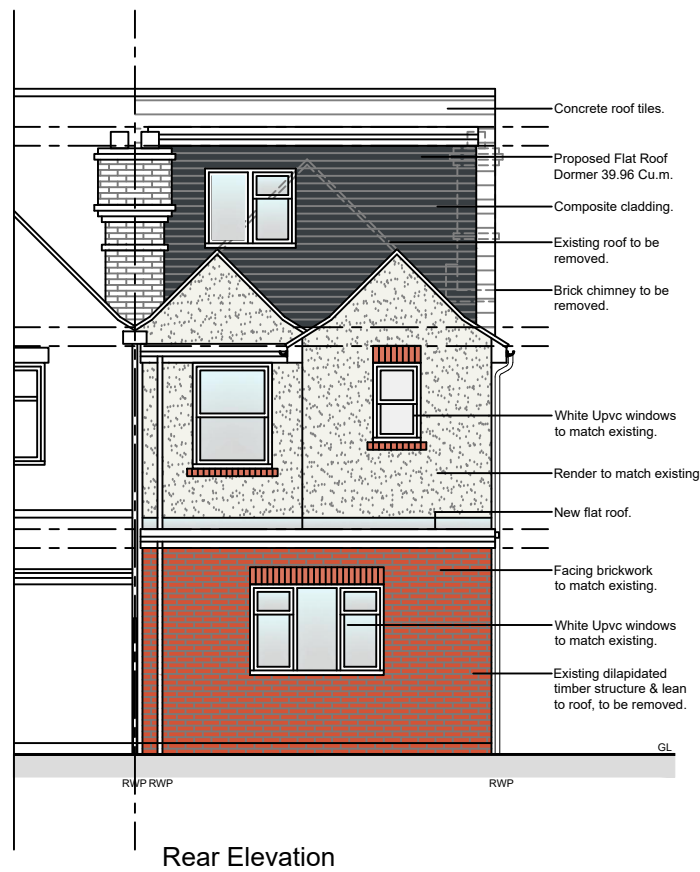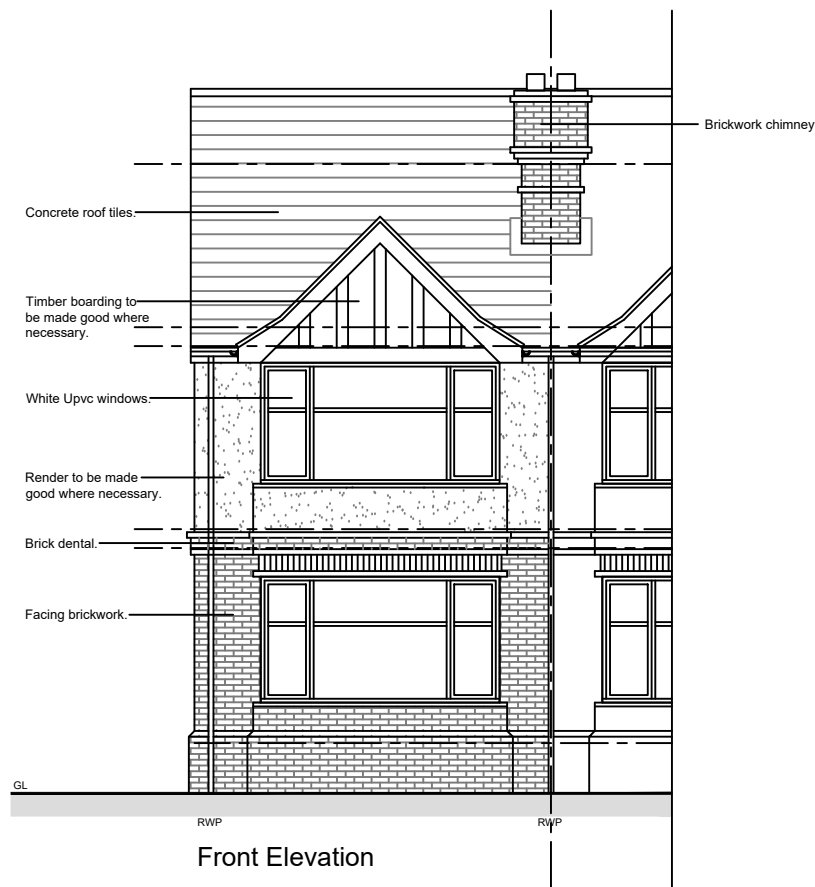

BUILDING USE KEY:

- Bedroom (with Ensuite)
- Communal Areas

WALL TYPES KEY:






- Existing structure.
- New walls.
- Things to be removed.

SCHEDULE - 7no HMO's

Room	Internal Floor Area (m²)
1	13.3 m²
2	10.7 m²
3	10.6 m²
4	21.2 m²
5	17.3m²
6	12.9 m²
7	25.4 m²

COMMUNAL AREAS

Ground	39.4 m²
First	10.0 m²
Second	3.0 m²

 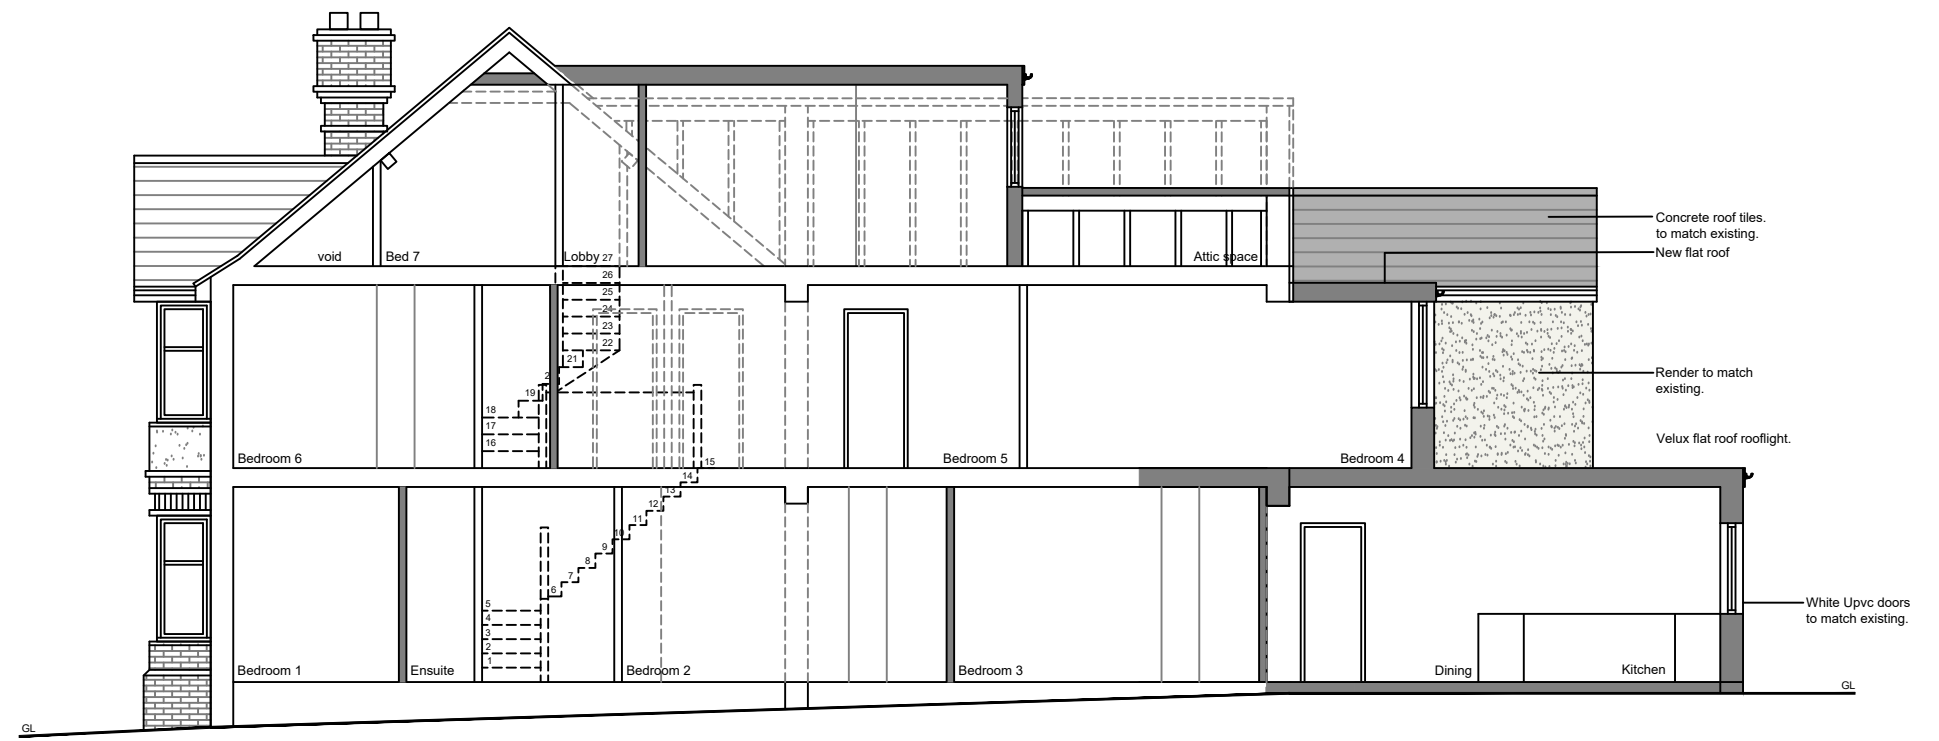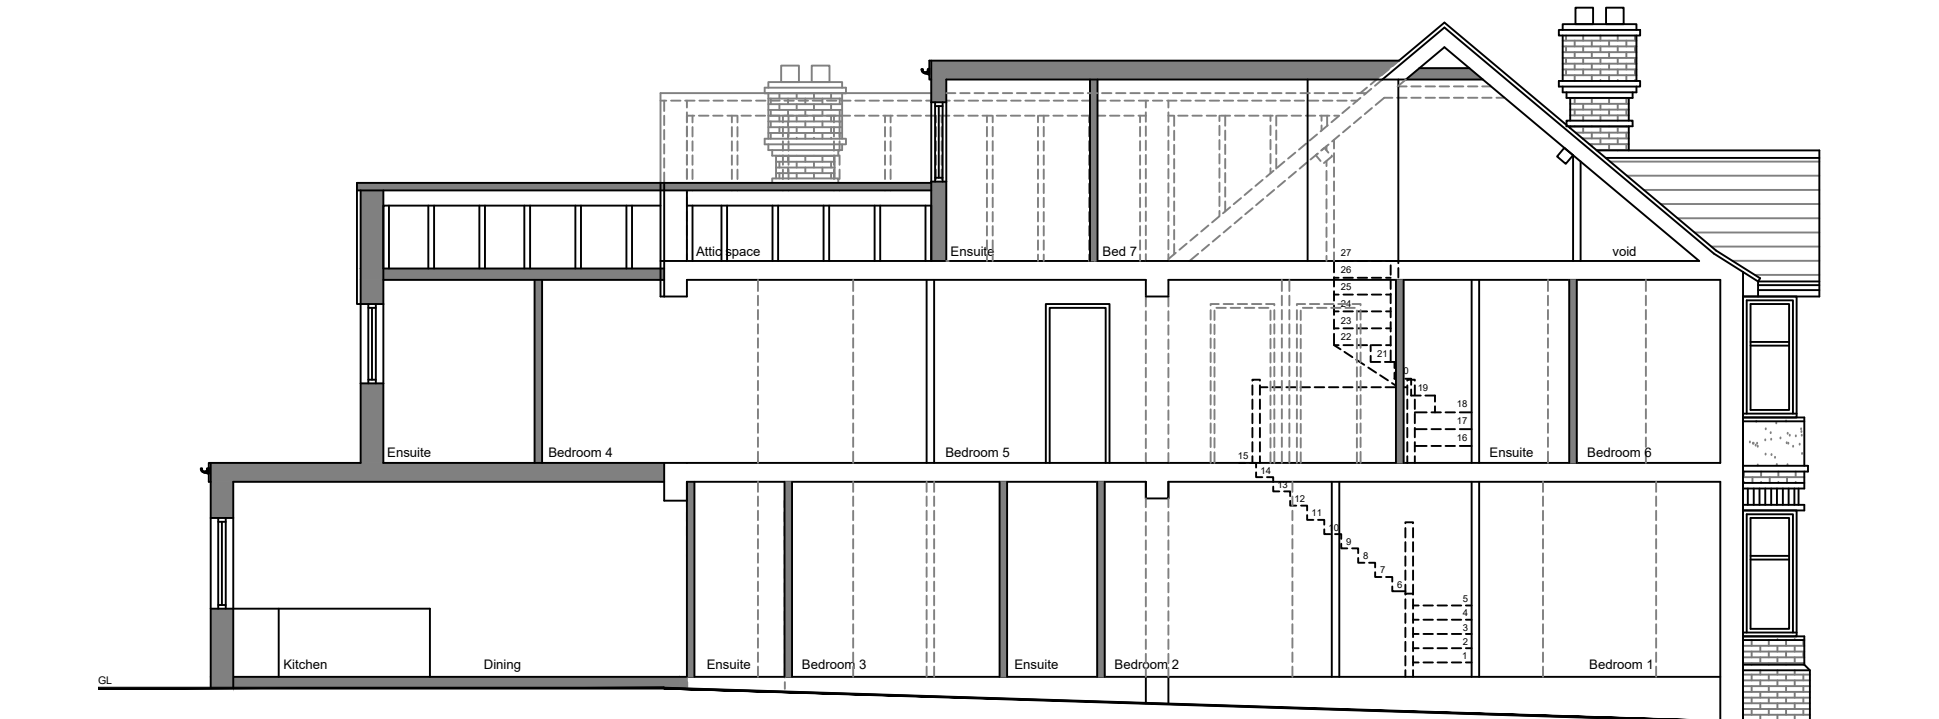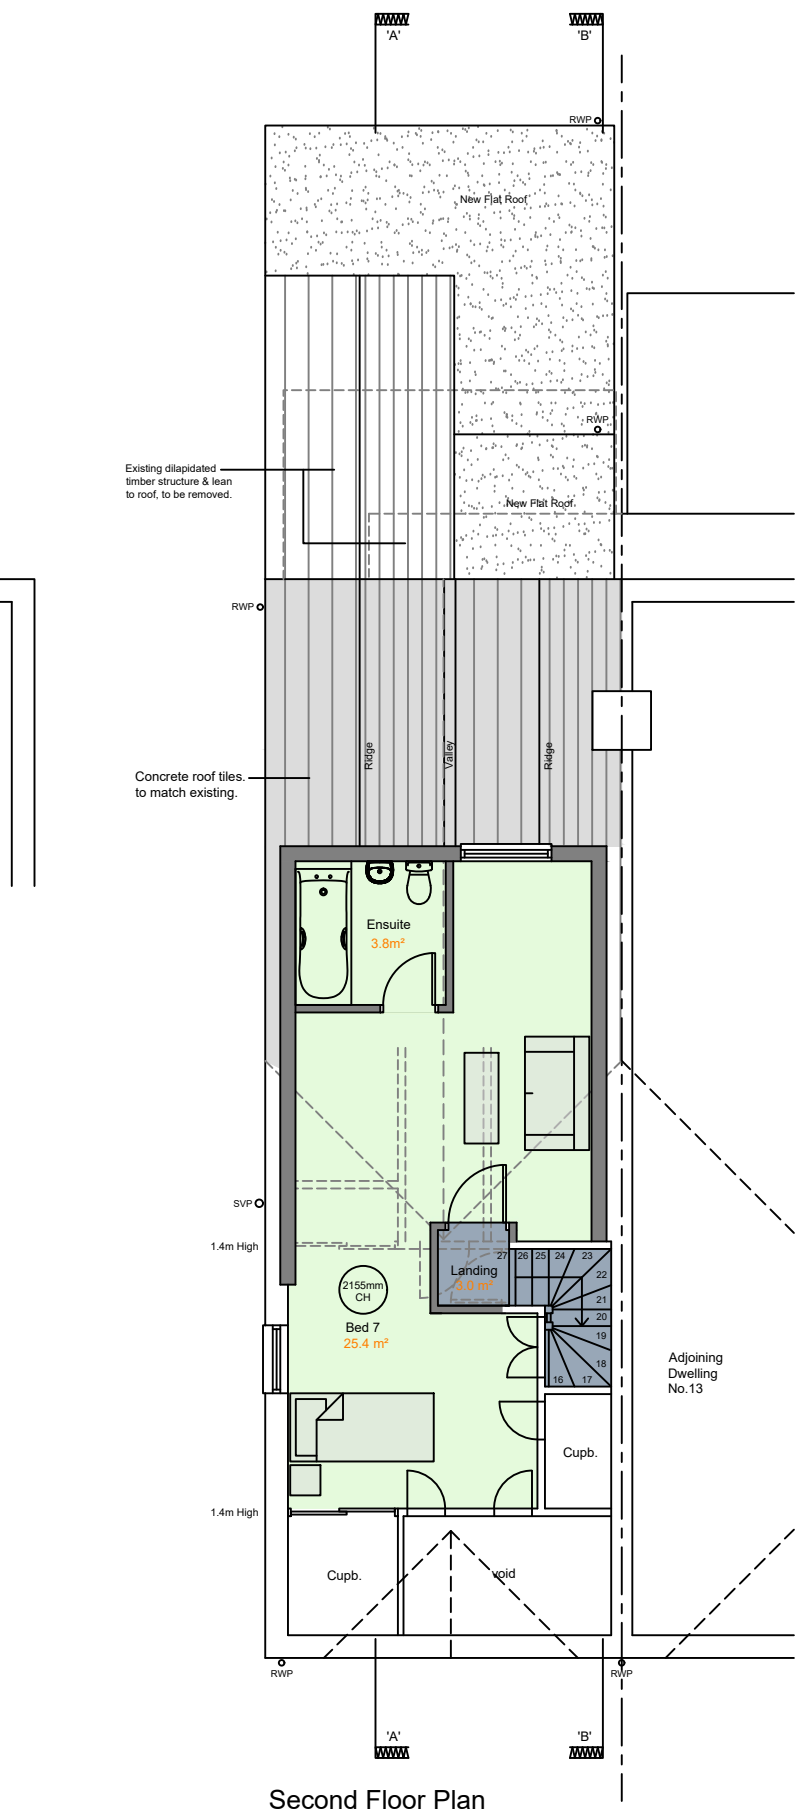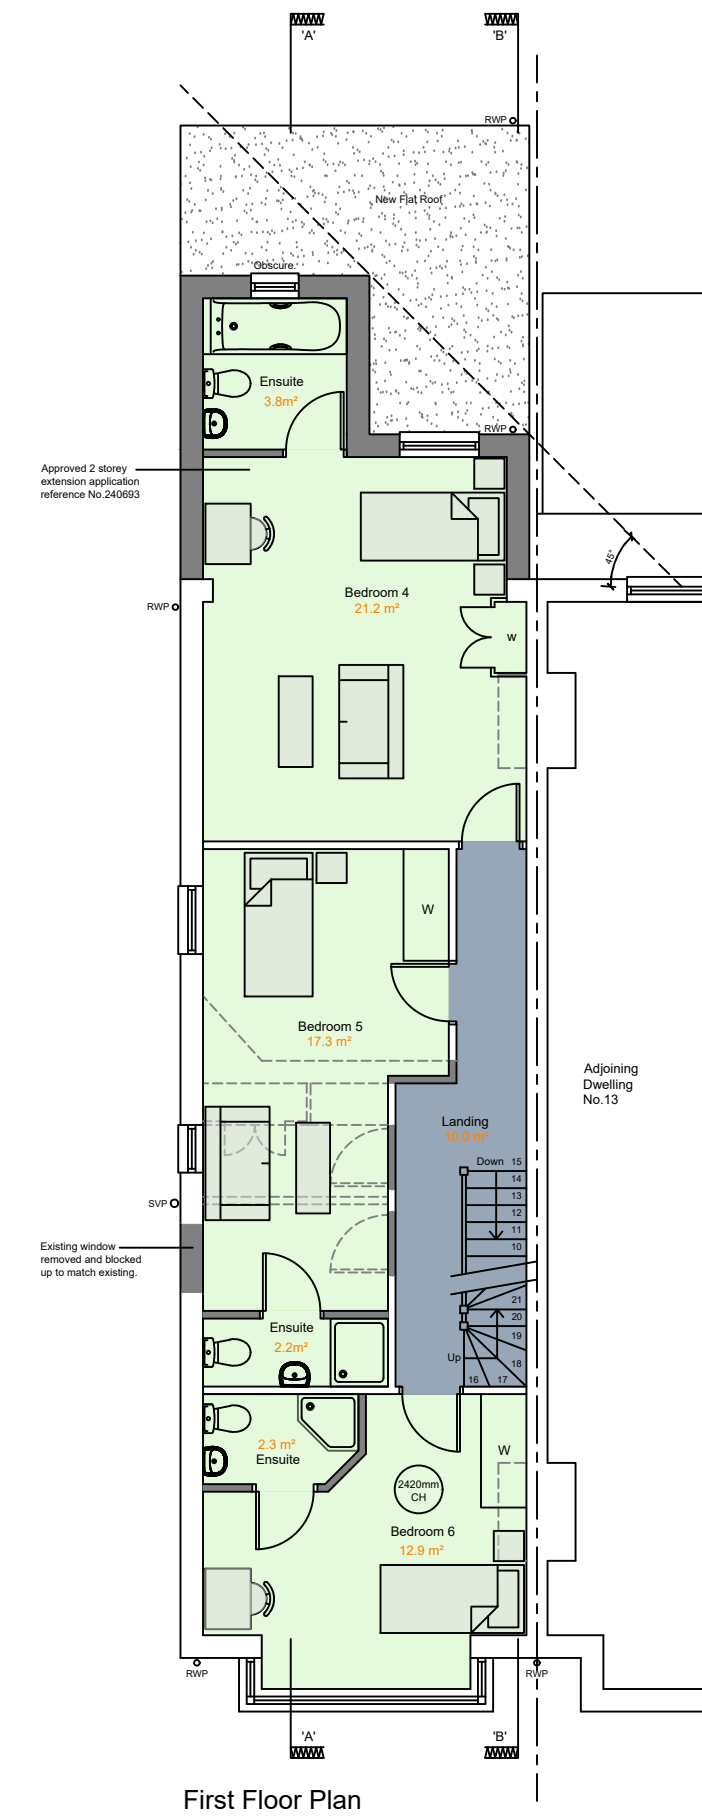

• All drawings are copyright.
• Report all discrepancies to project administrator
• Do not scale drawing for construction purposes
• All dimensions to be checked on site

Project Title
**11 Newcastle Road,
Reading,
RG2 7TN**

Client
-

Drawing Title:
PROPOSED FLOOR PLAN & ELEVATIONS

Job No
3158

Scale
1 : 100 @ A1

Drawn
OS

Chkd
ISA

Date
July 2024

Rev
-

Ian Sullivan Architecture Ltd
101 Victoria Road, Swindon, Wiltshire SN1 3BD.
Tel/Fax 01793 612663 - E-mail:- ian.sullivan@btconnect.com

Rev	Date	Description

