


1 Existing Ground Floor
1 : 50

GENERAL NOTES:

1. DO NOT SCALE FROM THE DRAWINGS
2. ALL DIMENTIONS ARE IN MILLIMETER.
3. VERIFY ALL DIMENSIONS AND CONDITIONS BEFORE BUILDING OR STARTING CONSTRUCTION.
4. NOTIFY THE DESIGNER IMMEDIATELY OF ANY DISCREPANCY OR VARIATION.
5. ALL WORK TO COMPLY WITH CURRENT BUILDING REGULATIONS AND CODES OF PRACTICE.

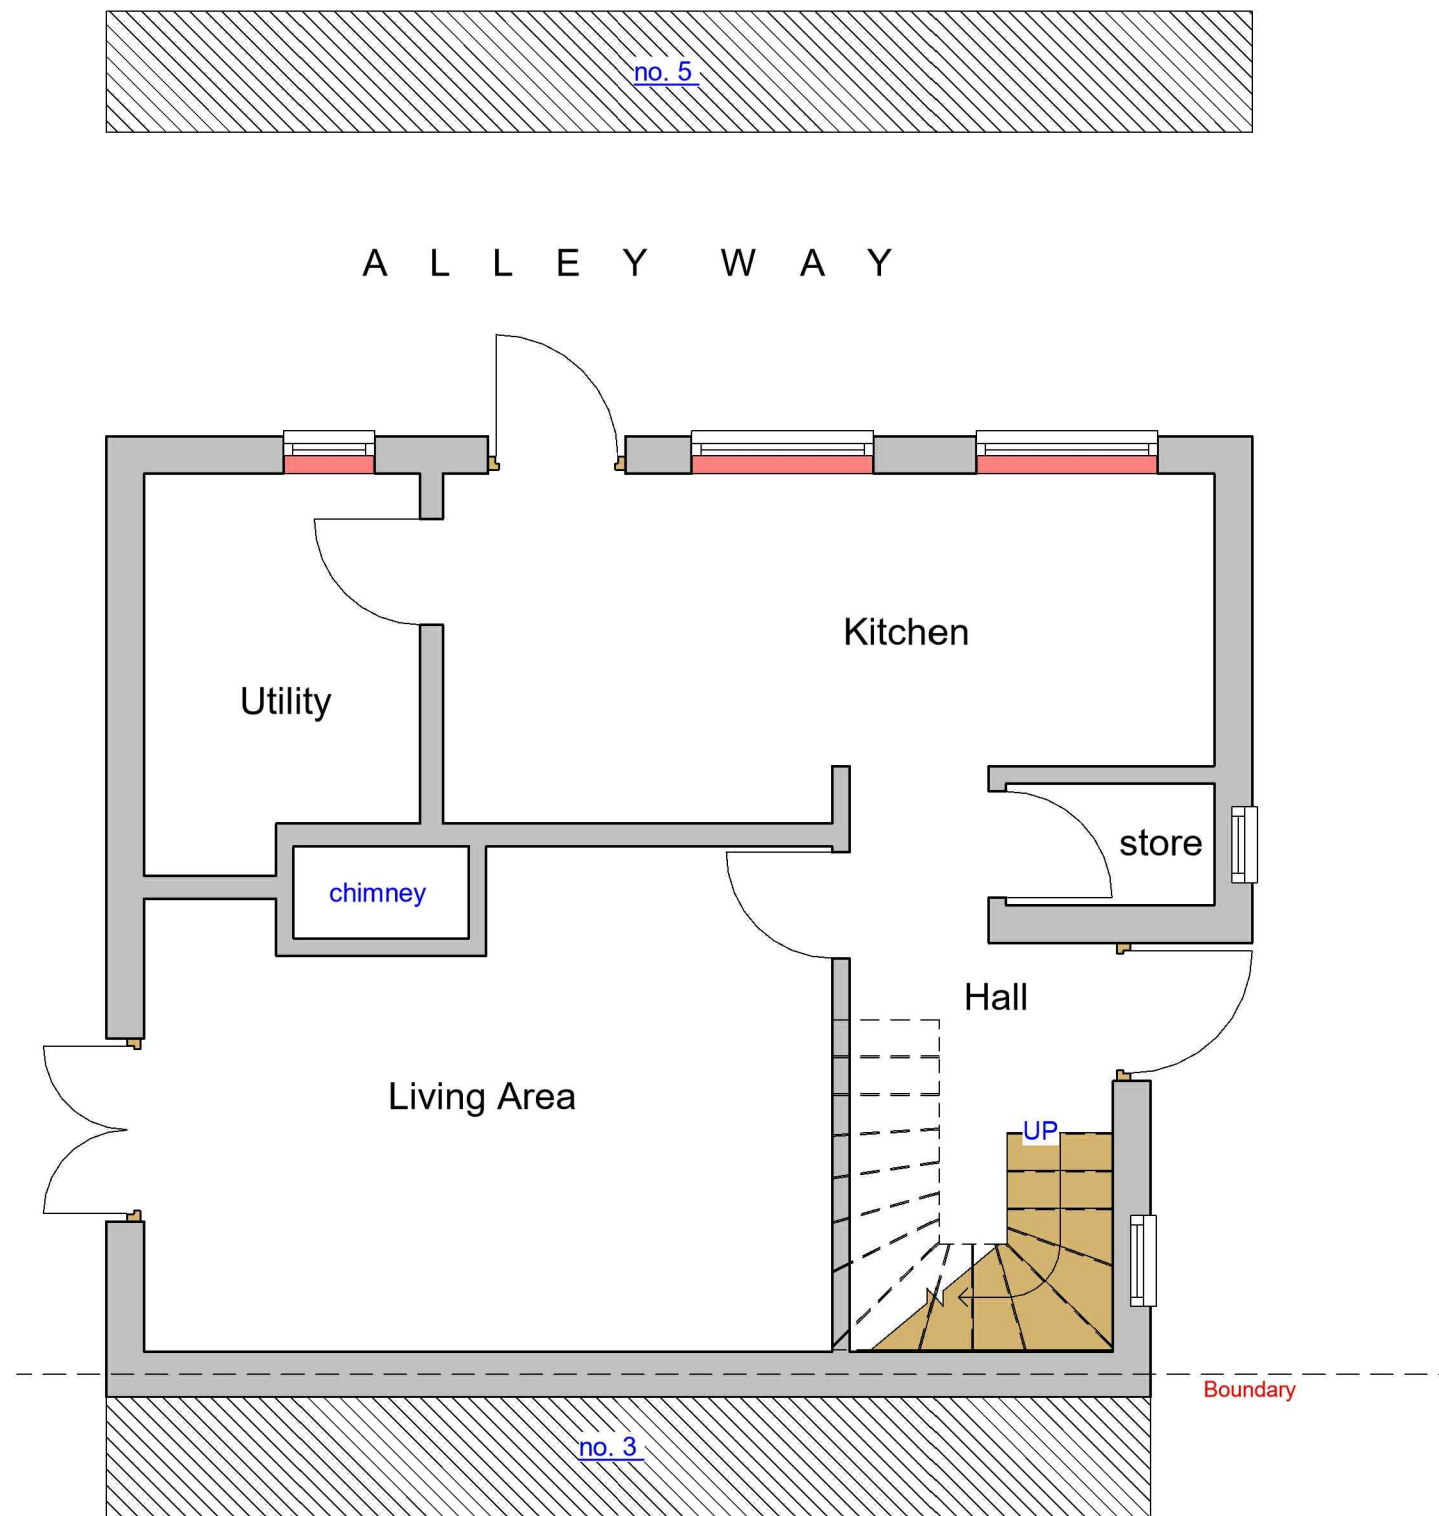

Art @ Rooshika

NISARG@HOTMAIL.COM

+44 - 7951491310

PROJECT

4 Poplar Gardens Reading RG2 7EP

SHEET

Existing Ground Floor Plan

CLIENT

Ms Shamilah Mehta

Date

Issue Date

Drawn by

Author

Checked by

Checker

Project number

Project Number

DRWAING NUMBER


A101

Scale (@ A3)


REV



1 Existing Front_Elevation
1 : 100

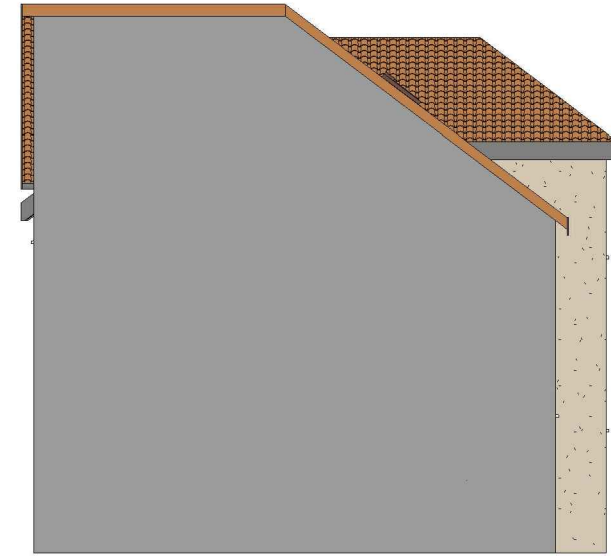

2 Existing Side 02_Elevation
1 : 100

 

VISUAL SCALE 1:100 @ A3



3 Existing Side 01_Elevation
1 : 100



4 Existing Rear_Elevation 01
1 : 100

GENERAL NOTES:

- DO NOT SCALE FROM THE DRAWINGS
- ALL DIMENSIONS ARE IN MILLIMETER.
- VERIFY ALL DIMENSIONS AND CONDITIONS BEFORE BUILDING OR STARTING CONSTRUCTION.
- NOTIFY THE DESIGNER IMMEDIATELY OF ANY DISCREPANCY OR VARIATION.
- ALL WORK TO COMPLY WITH CURRENT BUILDING REGULATIONS AND CODES OF PRACTICE.




Art @ Rooshika

NISARG@HOTMAIL.COM


+44 - 7951491310

PROJECT		CLIENT		
4 Poplar Gardens Reading RG2 7EP		Ms Shamilah Mehta		
SHEET	Existing Elevations	Date	Project number	Scale (@ A3)
		Issue Date	Project Number	
		Drawn by	DRWAING NUMBER	
		Author		
		Checked by	A102	
		Checker		
				REV

 

VISUAL SCALE 1:50 @ A3

A L L E Y W A Y

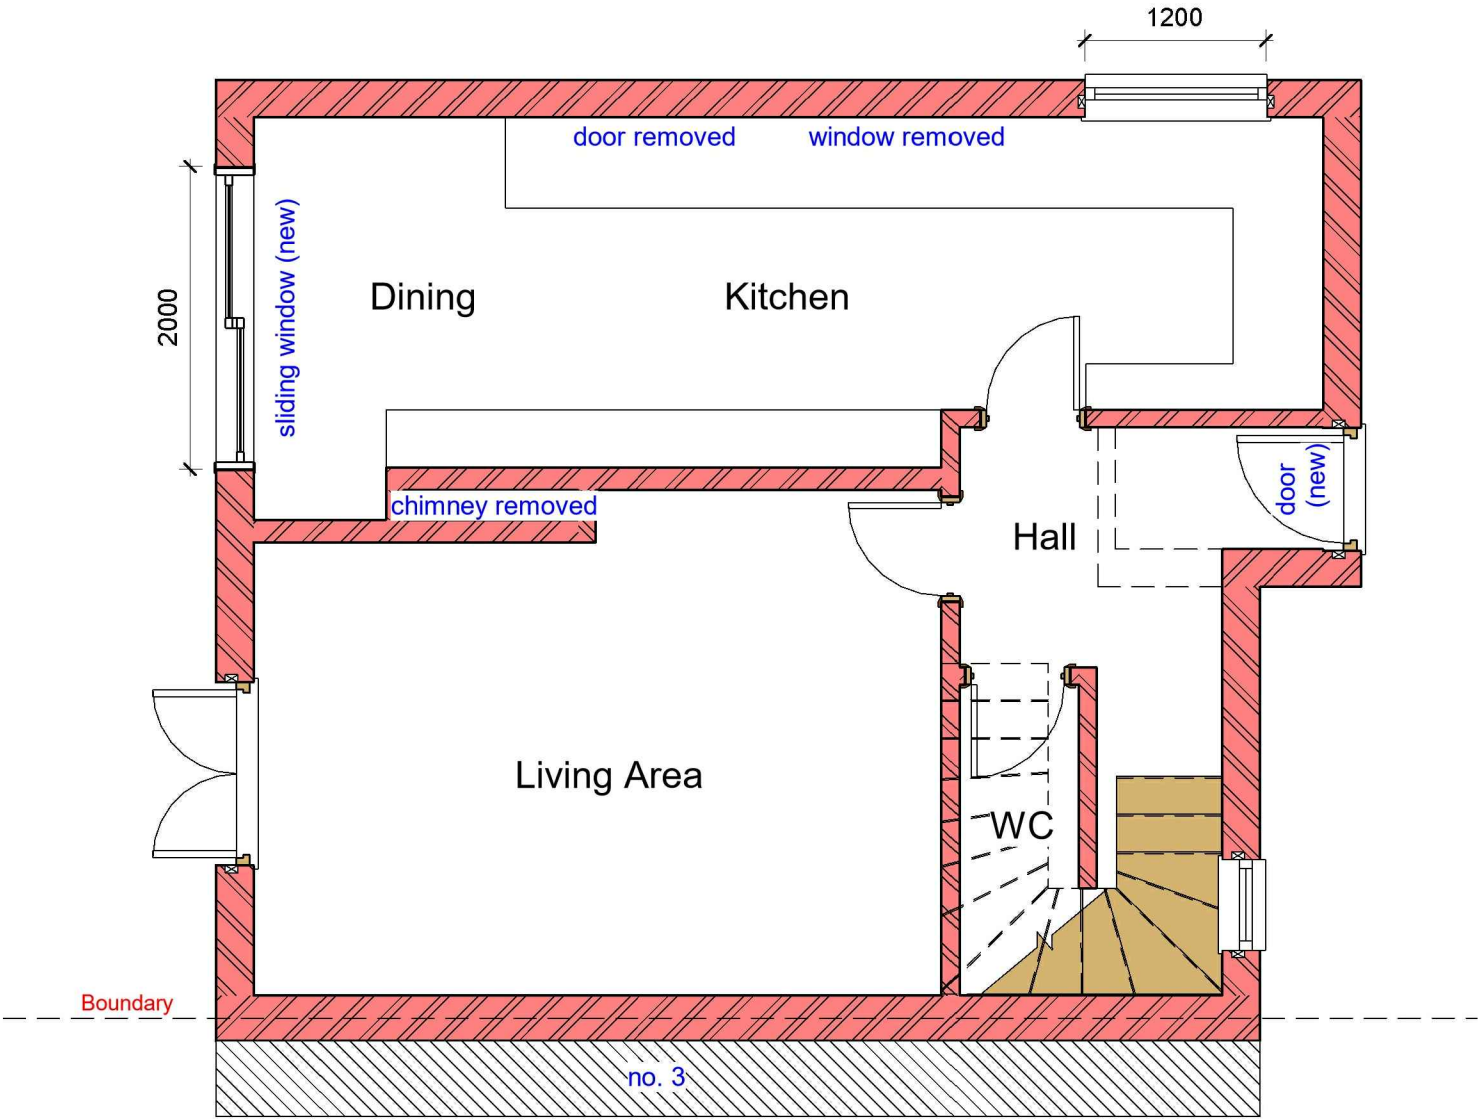

1

Proposed Ground Floor

1 : 50

GENERAL NOTES:

1.
- DO NOT SCALE FROM THE DRAWINGS
2.
- ALL DIMENTIONS ARE IN MILLIMETER.
3.
- VERIFY ALL DIMENSIONS AND CONDITIONS BEFORE BUILDING OR STARTING CONSTRUCTION.
4.
- NOTIFY THE DESIGNER IMMEDIATELY OF ANY DISCREPANCY OR VARIATION.
5.
- ALL WORK TO COMPLY WITH CURRENT BUILDING REGULATIONS AND CODES OF PRACTICE.



Art @ Rooshika

NISARG@HOTMAIL.COM

+44 - 7951491310

PROJECT

4 Poplar Gardens Reading RG2 7EP

SHEET

Proposed Ground Floor Plan

CLIENT

Ms Shamilah Mehta

Date

Issue Date

Drawn by

Author

Checked by
Checker

Project number

Project Number

DRWAING NUMBER

A103

Scale (@ A3)

REV




1 Proposed Front_Elevation
1 : 100




2 Proposed Side 01_Elevation
1 : 100


ALL PROPOSED MATERIALS/FINISHED TO MATCH WITH EXISTING.

 

VISUAL SCALE 1:100 @ A3

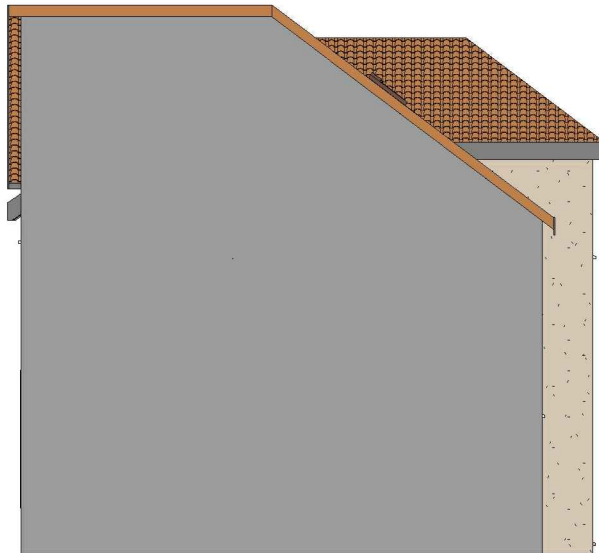

3 Proposed Side 02_Elevation
1 : 100

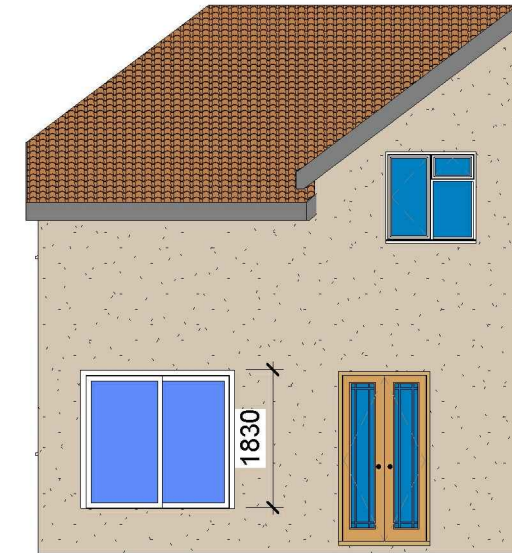

4 Proposed Rear_Elevation
1 : 100

GENERAL NOTES:

- DO NOT SCALE FROM THE DRAWINGS
- ALL DIMENSIONS ARE IN MILLIMETER.
- VERIFY ALL DIMENSIONS AND CONDITIONS BEFORE BUILDING OR STARTING CONSTRUCTION.
- NOTIFY THE DESIGNER IMMEDIATELY OF ANY DISCREPANCY OR VARIATION.
- ALL WORK TO COMPLY WITH CURRENT BUILDING REGULATIONS AND CODES OF PRACTICE.





Art @ Rooshika


NISARG@HOTMAIL.COM

+44 - 7951491310

PROJECT		CLIENT		
4 Poplar Gardens Reading RG2 7EP		Ms Shamilah Mehta		
SHEET	Proposed Elevations	Date	Project number	Scale (@ A3)
		Issue Date	Project Number	
		Drawn by	DRWAING NUMBER	
		Author	A104	
		Checked by		REV
		Checker		

 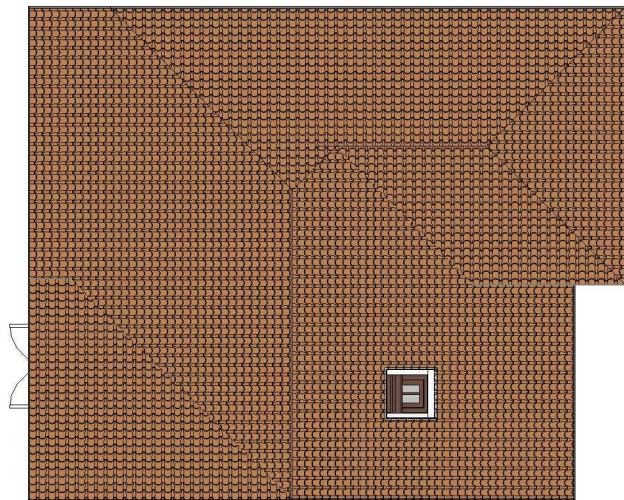


VISUAL SCALE 1:50 @ A3

 

VISUAL SCALE 1:100 @ A3

1 Existing Roof

1 : 100

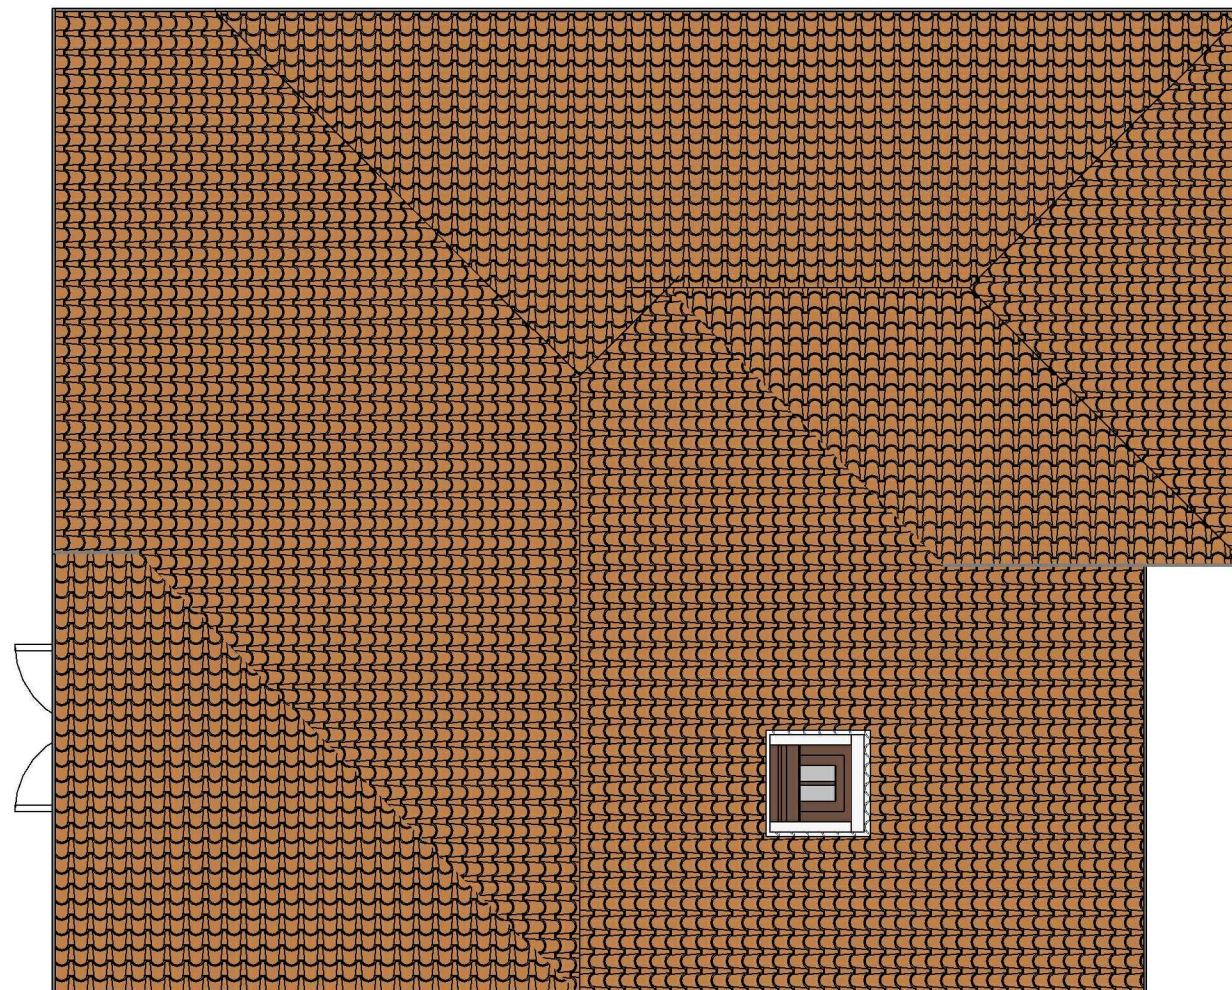

2 Proposed Roof

1 : 50

GENERAL NOTES:

1. DO NOT SCALE FROM THE DRAWINGS
2. ALL DIMENTIONS ARE IN MILLIMETER.
3. VERIFY ALL DIMENSIONS AND CONDITIONS BEFORE BUILDING OR STARTING CONSTRUCTION.
4. NOTIFY THE DESIGNER IMMEDIATELY OF ANY DISCREPANCY OR VARIATION.
5. ALL WORK TO COMPLY WITH CURRENT BUILDING REGULATIONS AND CODES OF PRACTICE.



Art @ Rooshika

NISARG@HOTMAIL.COM

+44 - 7951491310

PROJECT

4 Poplar Gardens Reading RG2 7EP


SHEET

Existing & Proposed Roof Plan


CLIENT

Ms Shamilah Mehta


Date	Project number	Scale (@ A3)
Issue Date	Project Number	
Drawn by	DRWAING NUMBER	REV
Author		
Checked by	A105	
Checker		

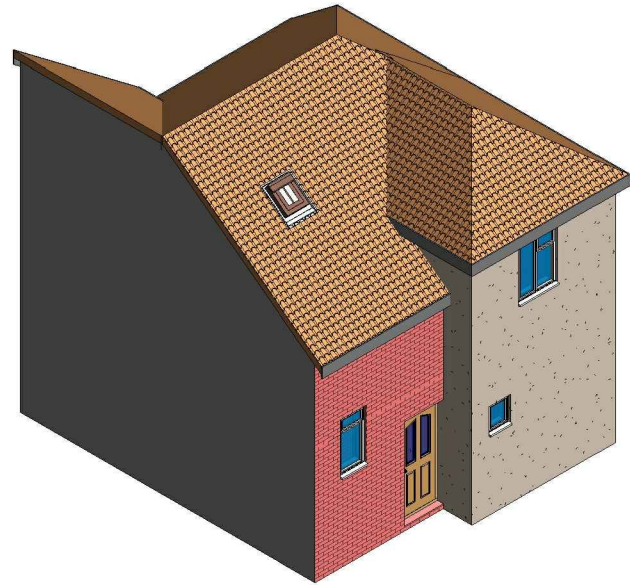


3 3D View 02 Existing

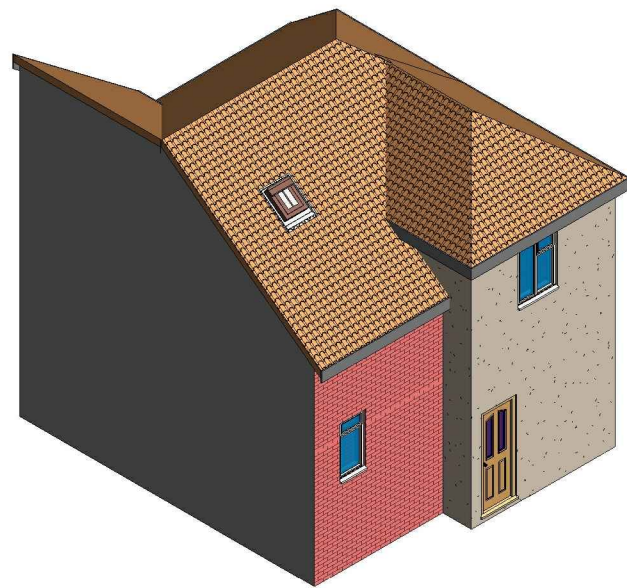

4 3D View 02 Proposed

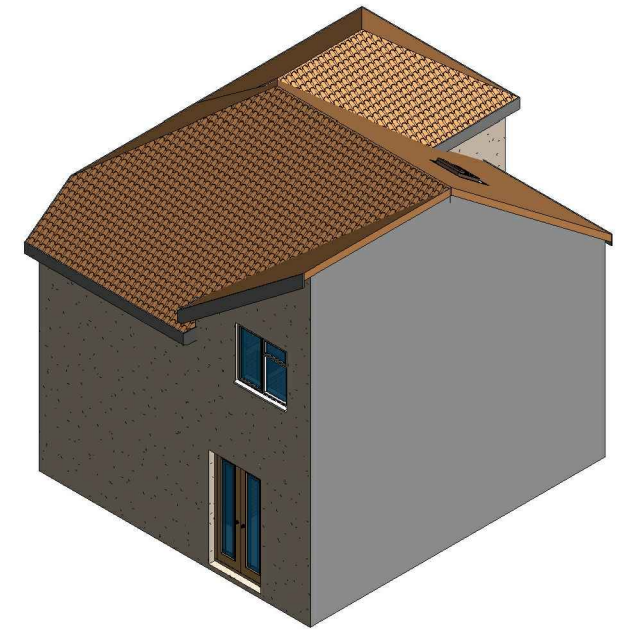

1 3D View 01 Existing

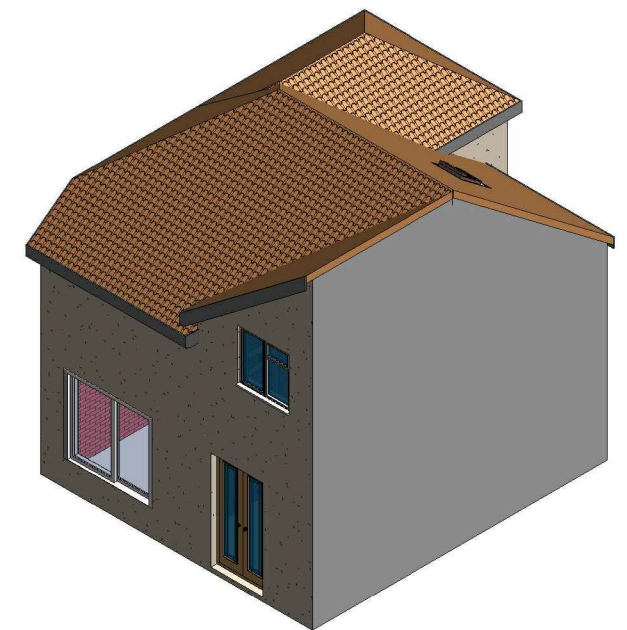

2 3D View 01 Proposed

GENERAL NOTES:

1. DO NOT SCALE FROM THE DRAWINGS
2. ALL DIMENSIONS ARE IN MILLIMETER.
3. VERIFY ALL DIMENSIONS AND CONDITIONS BEFORE BUILDING OR STARTING CONSTRUCTION.
4. NOTIFY THE DESIGNER IMMEDIATELY OF ANY DISCREPANCY OR VARIATION.
5. ALL WORK TO COMPLY WITH CURRENT BUILDING REGULATIONS AND CODES OF PRACTICE.



NISARG@HOTMAIL.COM

+44 - 7951491310

PROJECT		CLIENT		
4 Poplar Gardens Reading RG2 7EP		Ms Shamilah Mehta		
SHEET	3D View	Date	Project number	Scale (@ A3)
		Issue Date	Project Number	
		Drawn by	DRWAING NUMBER	
		Author		
		Checked by	A106	
		Checker		
			REV	