


ORMSBY STREET

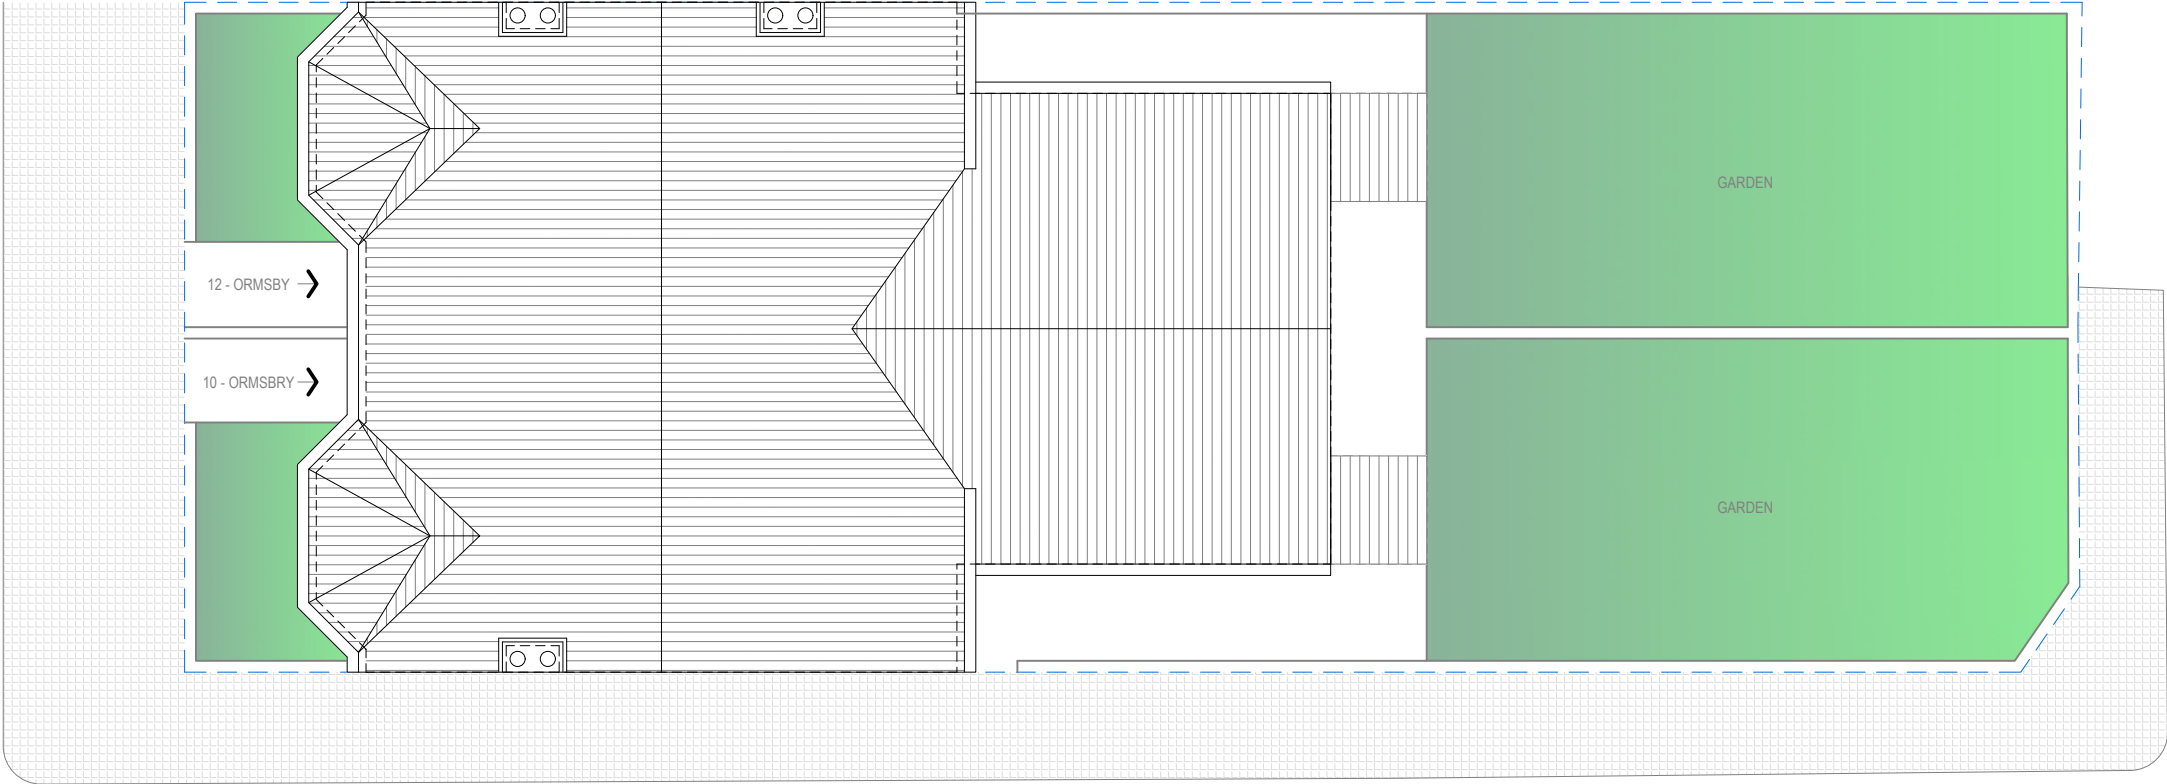


ACCESS LOT

SITE PLAN




Address - Unit 4, Grosvenor Way, London E5 9ND
Phone - 020 3781 8008
E-mail - office@redwoodsprojects.co.uk
Web - www.redwoodsprojects.co.uk
Any errors on Dimensions to be reported to the Architect prior to commencement of Works.
Dimensions and areas are based on survey information.
This drawing is copyright © Redwoods Projects.
All dimensions to be checked on site Prior work.

REFERENCE: 10-12 ORMSBY STREET, READING RG1 7YR, UK	
TITLE: EXISTING DRAWINGS SITE PLAN	
PROJECT No 2365	DATE: 2024-08-08
SHEET No E 01	

 


0 1 2 5m scale 1:100 @A3

NOTES:	
DRAWN BY ABB	EDITED BY

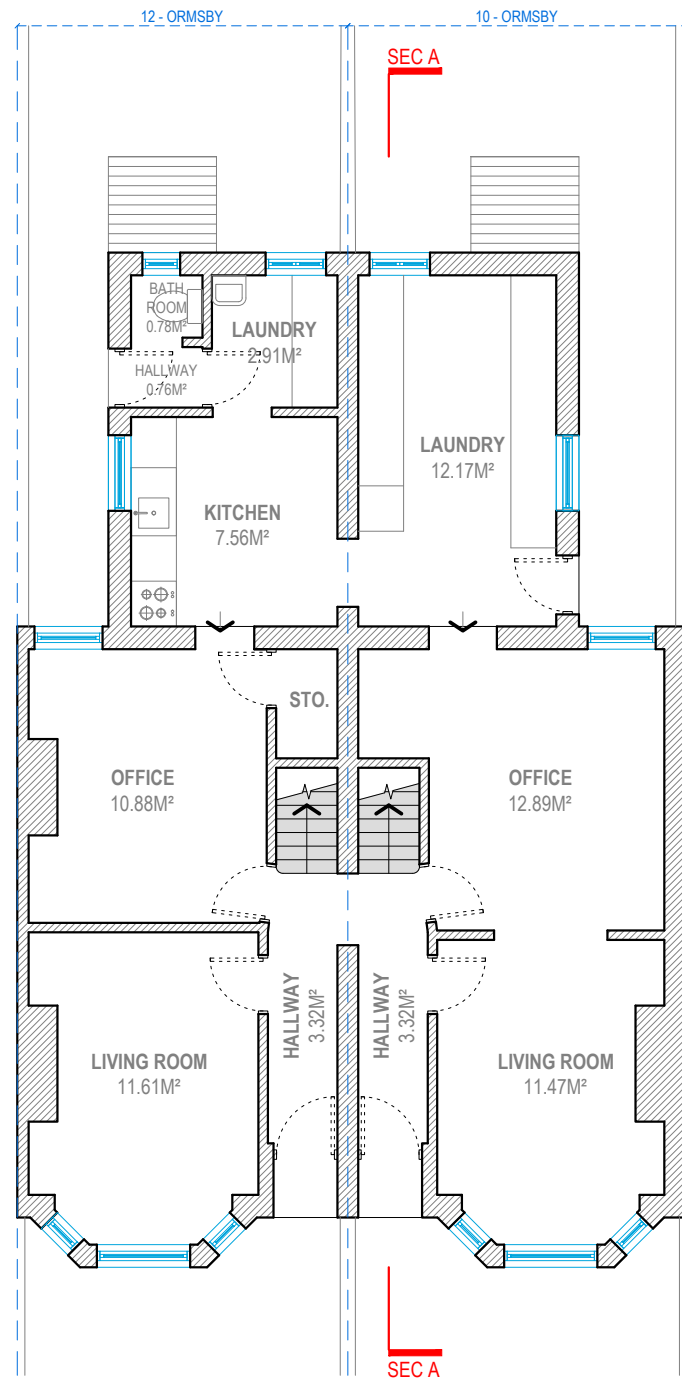

GROUND FLOOR PLAN

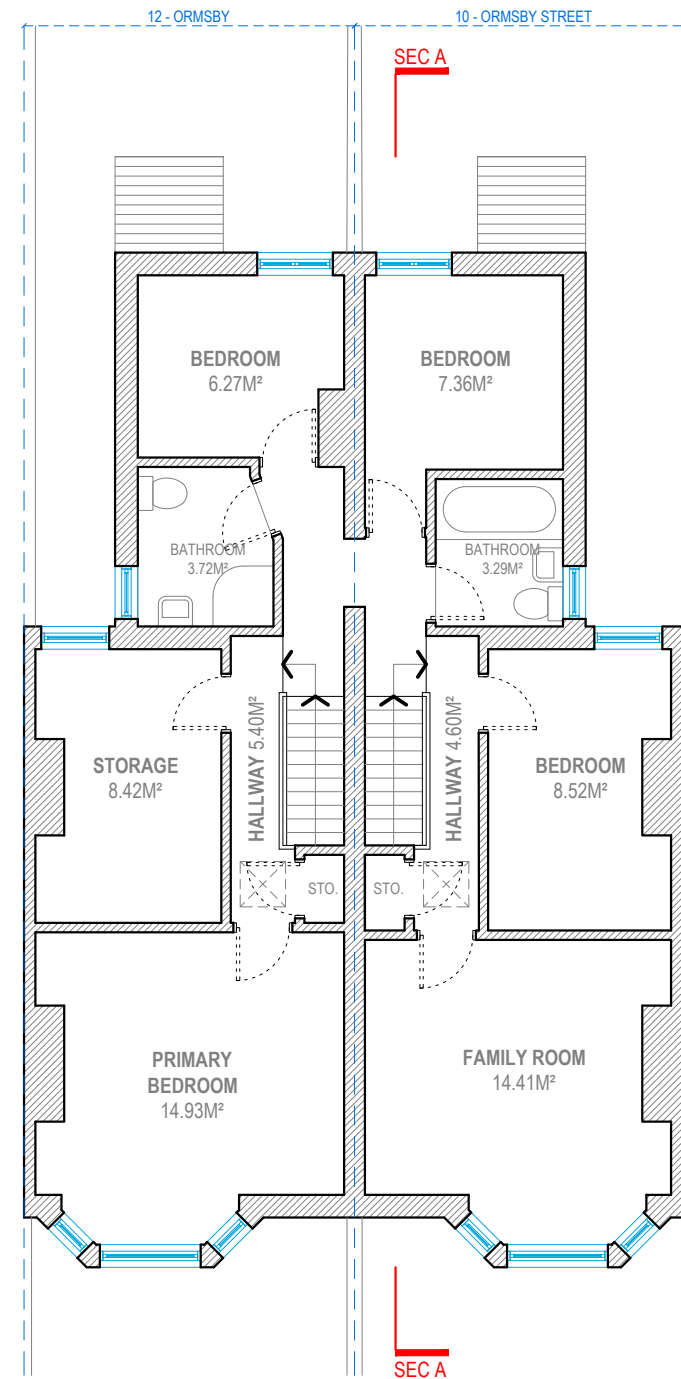

FIRST FLOOR PLAN



Address - Unit 4, Grosvenor Way, London E5 9ND
Phone - 020 3781 8008
E-mail - office@redwoodsprojects.co.uk
Web - www.redwoodsprojects.co.uk

Any errors on Dimensions to be reported to the Architect prior to commencement of Works.
Dimensions and areas are based on survey information.
This drawing is copyright © Redwoods Projects.
All dimensions to be checked on site Prior work.

REFERENCE: 10-12 ORMSBY STREET, READING RG1 7YR, UK

TITLE: EXISTING DRAWINGS
FLOOR PLANS

PROJECT No 2365 DATE: 2024-08-08

SHEET No E 02




0 1 2 5m scale 1:100 @A3


NOTES:

DRAWN BY ABB

EDITED BY

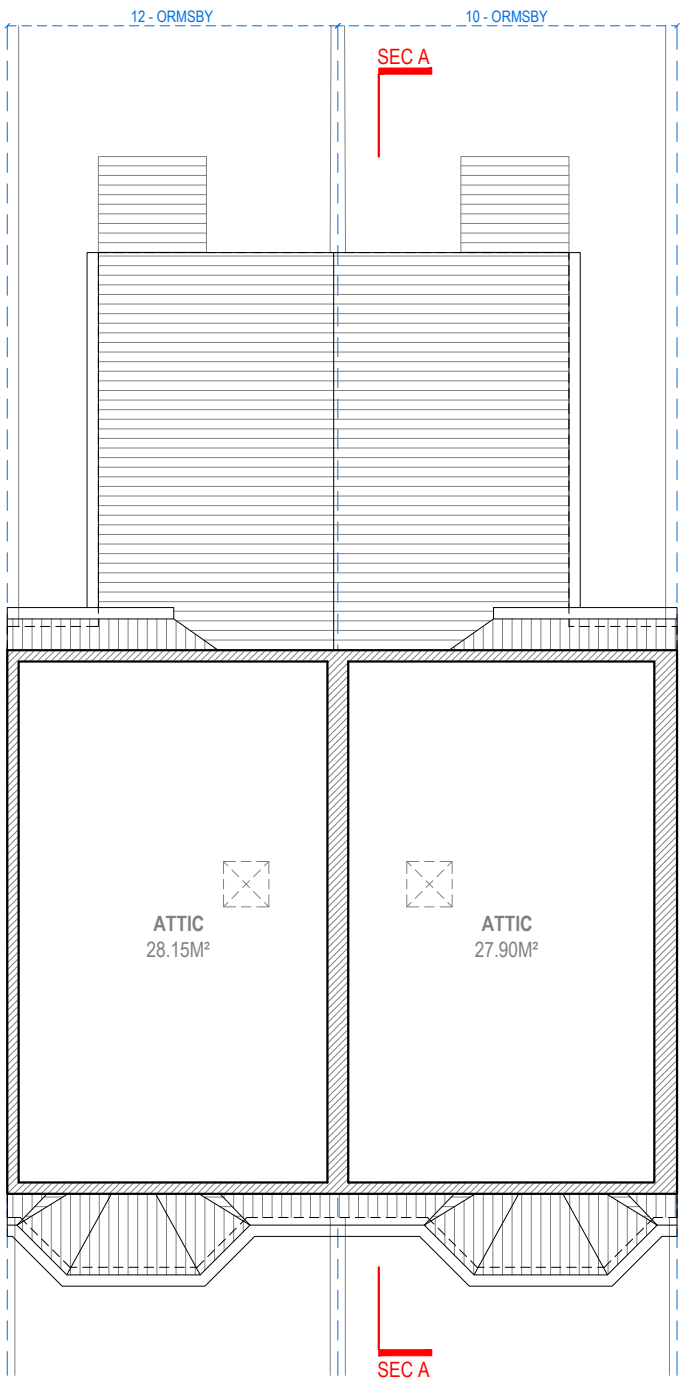

ATTIC FLOOR PLAN

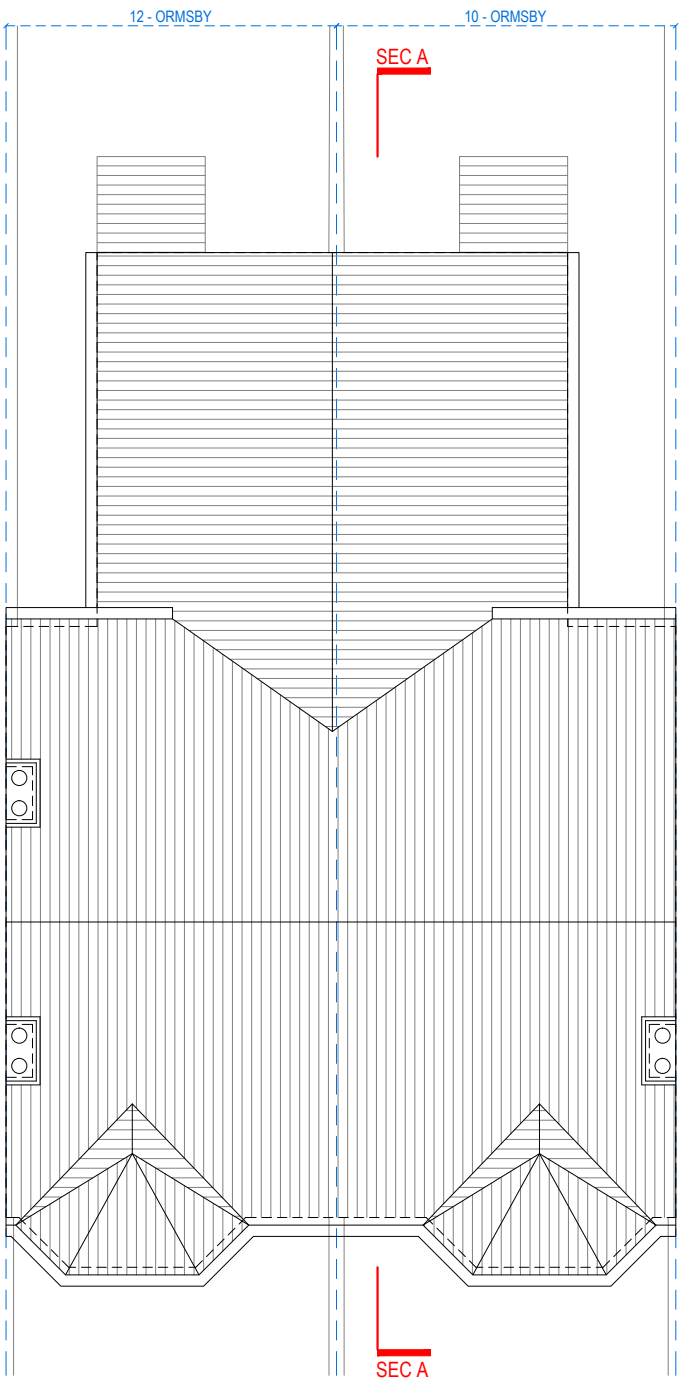


ROOF PLAN



Address - Unit 4, Grosvenor Way, London E5 9ND
Phone - 020 3781 8008
E-mail - office@redwoodsprojects.co.uk
Web - www.redwoodsprojects.co.uk
Any errors on Dimensions to be reported to the Architect prior to commencement of Works.
Dimensions and areas are based on survey information.
This drawing is copyright © Redwoods Projects.
All dimensions to be checked on site Prior work.

REFERENCE: 10-12 ORMSBY STREET, READING RG1 7YR, UK	
TITLE: EXISTING DRAWINGS FLOOR PLAN & ROOF PLAN	
PROJECT No 2365	DATE: 2024-08-08
SHEET No E 03	

 

0 1 2 5m scale 1:100 @A3


NOTES:

DRAWN BY ABB

EDITED BY



FRONT ELEVATION

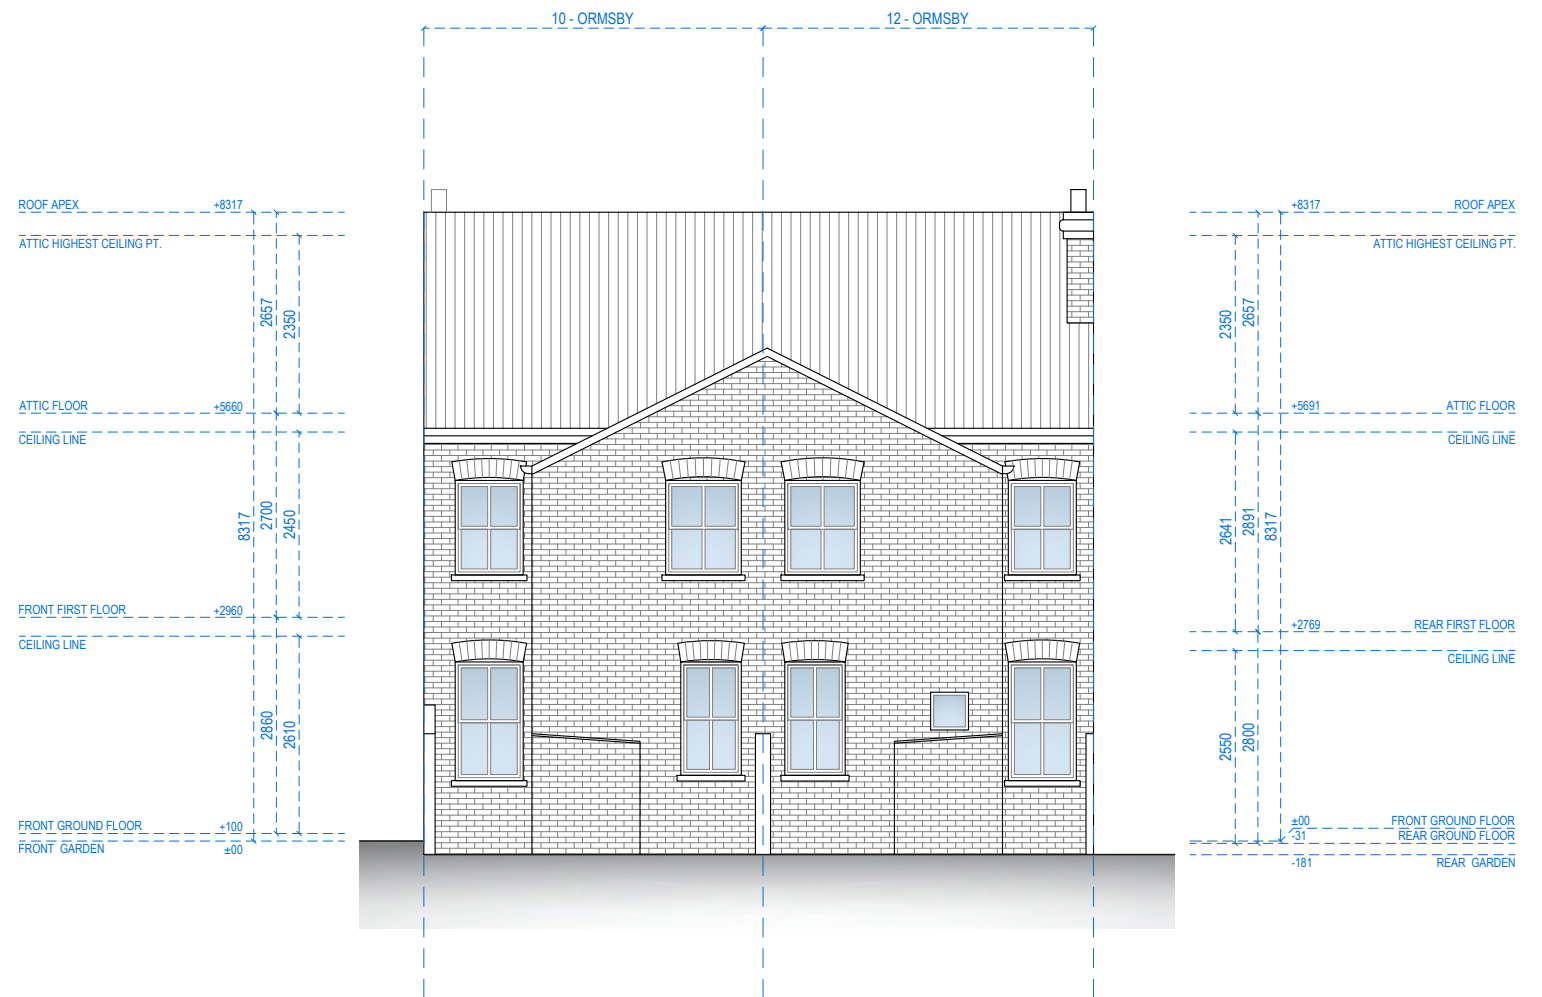

REAR ELEVATION



Address - Unit 4, Grosvenor Way, London E5 9ND
Phone - 020 3781 8008
E-mail - office@redwoodsprojects.co.uk
Web - www.redwoodsprojects.co.uk

Any errors on Dimensions to be reported to the Architect prior to commencement of Works.
Dimensions and areas are based on survey information.
This drawing is copyright © Redwoods Projects.
All dimensions to be checked on site Prior work.

REFERENCE: 10-12 ORMSBY STREET, READING RG1 7YR, UK

TITLE: EXISTING DRAWINGS
ELEVATIONS

PROJECT No 2365 DATE: 2024-08-08




SHEET No E 04

0 1 2 5m scale 1:100 @A3

NOTES:

DRAWN BY ABB

EDITED BY

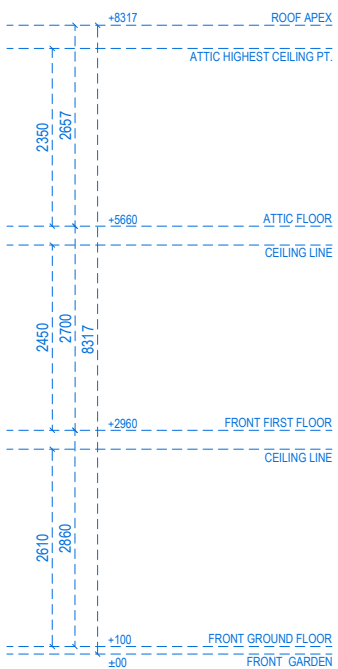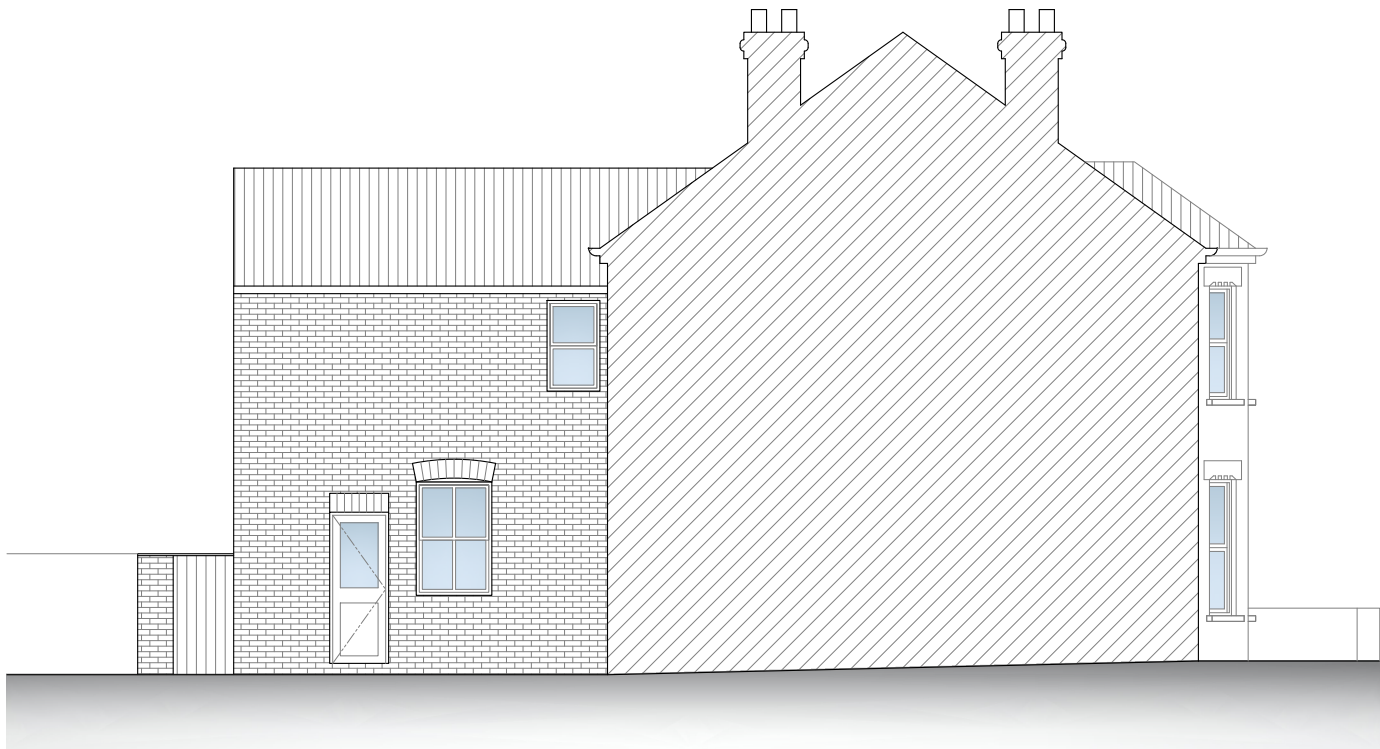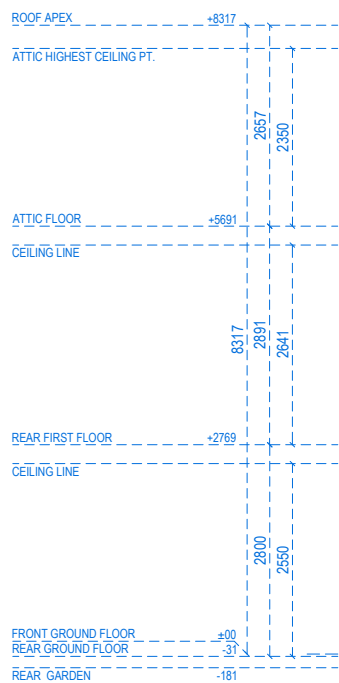


LEFT-SIDE ELEVATION






Address - Unit 4, Grosvenor Way, London E5 9ND
Phone - 020 3781 8008
E-mail - office@redwoodsprojects.co.uk
Web - www.redwoodsprojects.co.uk

Any errors on Dimensions to be reported to the Architect prior to commencement of Works.
Dimensions and areas are based on survey information.
This drawing is copyright © Redwoods Projects.
All dimensions to be checked on site Prior work.

REFERENCE: 10-12 ORMSBY STREET, READING RG1 7YR, UK	
TITLE: EXISTING DRAWINGS ELEVATION	
PROJECT No 2365	DATE: 2024-08-08
SHEET No E 05	

 

NOTES:	
DRAWN BY ABB	EDITED BY

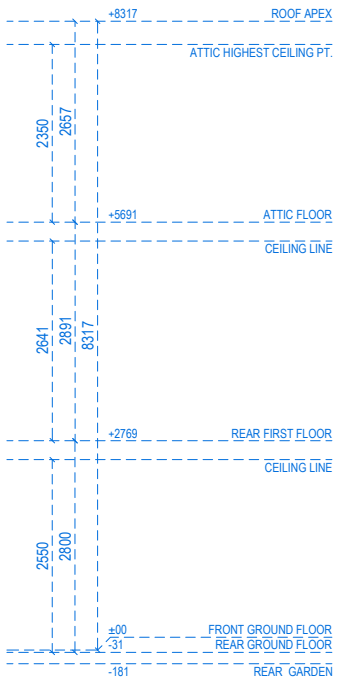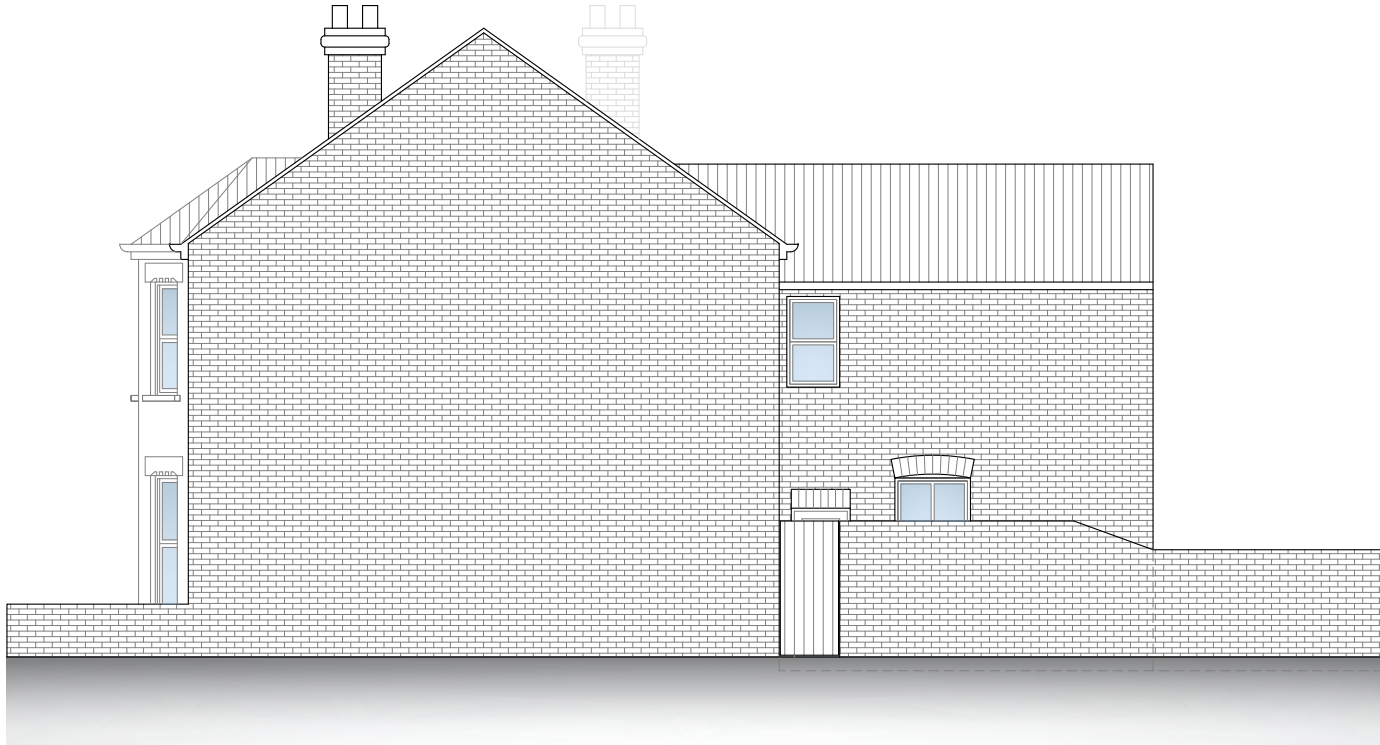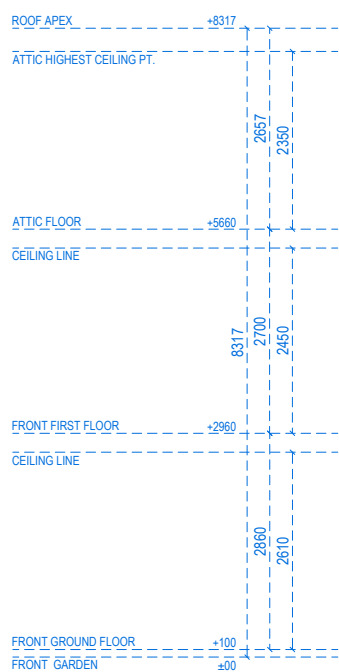


RIGHT-SIDE ELEVATION






Address - Unit 4, Grosvenor Way, London E5 9ND
Phone - 020 3781 8008
E-mail - office@redwoodsprojects.co.uk
Web - www.redwoodsprojects.co.uk

Any errors on Dimensions to be reported to the Architect prior to commencement of Works.
Dimensions and areas are based on survey information.
This drawing is copyright © Redwoods Projects.
All dimensions to be checked on site Prior work.

REFERENCE: 10-12 ORMSBY STREET, READING RG1 7YR, UK	
TITLE: EXISTING DRAWINGS SECTION	
PROJECT No 2365	DATE: 2024-08-08
SHEET No E 06	

 

NOTES:	
DRAWN BY ABB	EDITED BY

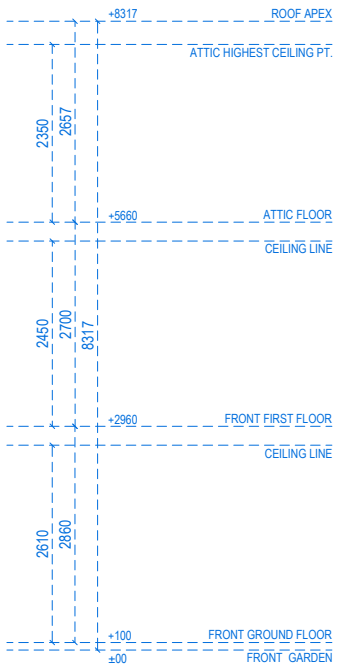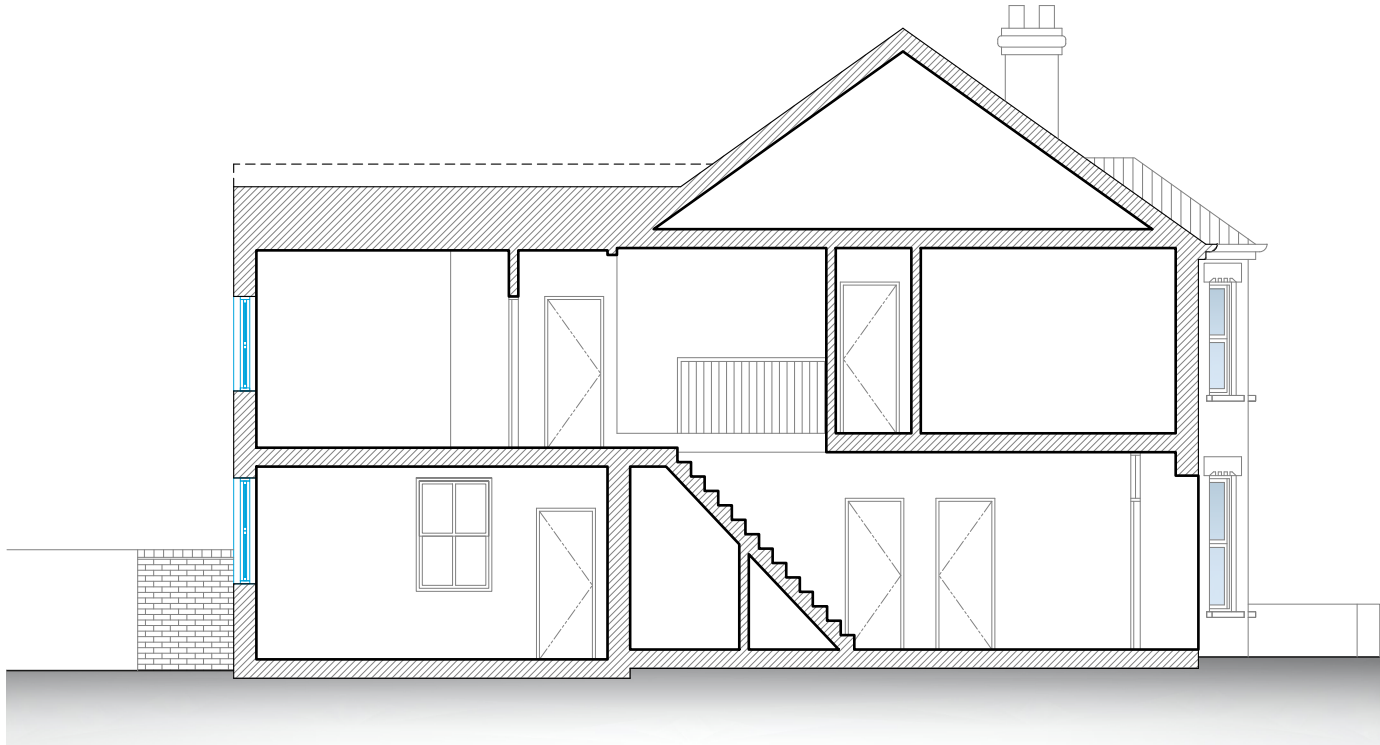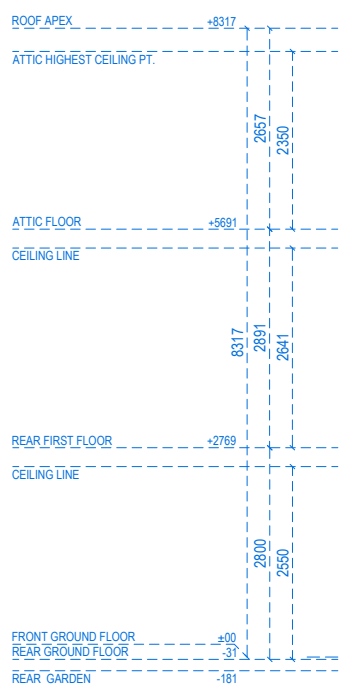


SECTION A-A



Address - Unit 4, Grosvenor Way, London E5 9ND
Phone - 020 3781 8008
E-mail - office@redwoodsprojects.co.uk
Web - www.redwoodsprojects.co.uk


Any errors on Dimensions to be reported to the Architect prior to commencement of Works.
Dimensions and areas are based on survey information.
This drawing is copyright © Redwoods Projects.
All dimensions to be checked on site Prior work.

REFERENCE: 10-12 ORMSBY STREET, READING RG1 7YR, UK	
TITLE: EXISTING DRAWINGS SECTION	
PROJECT No 2365	DATE: 2024-08-08
SHEET No E 07	

 

NOTES:	
DRAWN BY ABB	EDITED BY

ORMSBY STREET

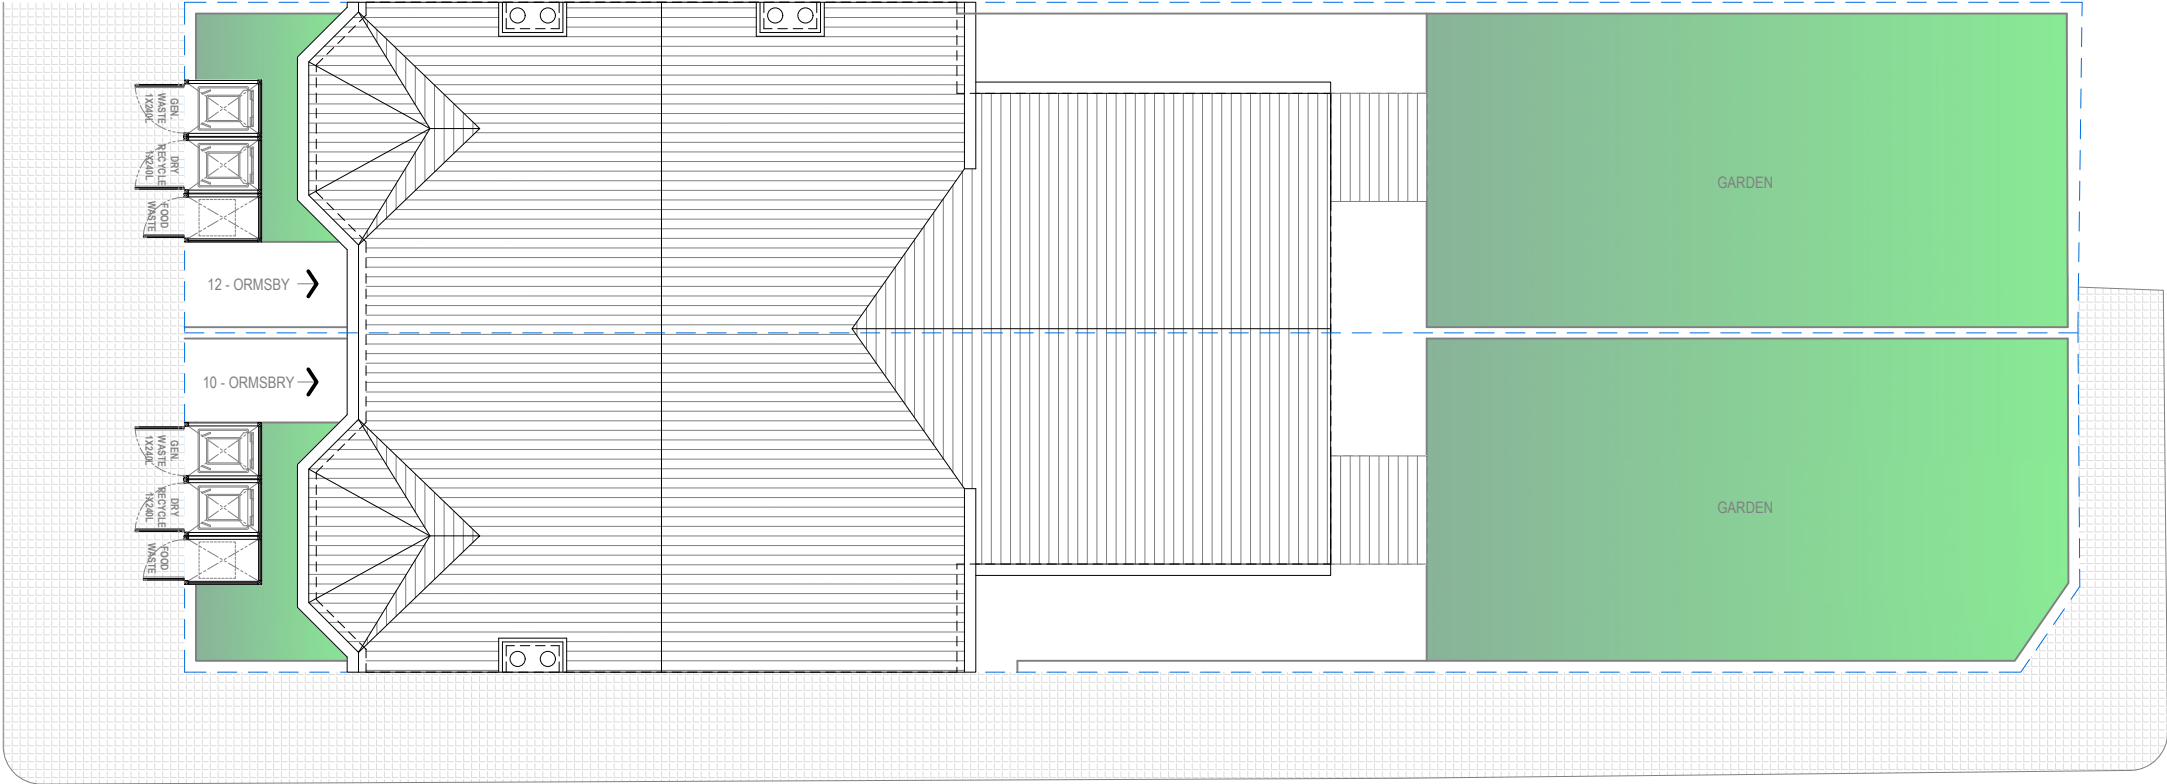


ACCESS LOT

SITE PLAN




Address - Unit 4, Grosvenor Way, London E5 9ND
Phone - 020 3781 8008
E-mail - office@redwoodsprojects.co.uk
Web - www.redwoodsprojects.co.uk
Any errors on Dimensions to be reported to the Architect prior to commencement of Works.
Dimensions and areas are based on survey information.
This drawing is copyright © Redwoods Projects.
All dimensions to be checked on site Prior work.

REFERENCE: 10-12 ORMSBY STREET, READING RG1 7YR, UK	
TITLE: PROPOSED DRAWINGS SITE PLAN	
PROJECT No 2365	DATE: 2024-08-09
SHEET No P 01	

 


0 1 2 5m scale 1:100 @A3

NOTES:	
DRAWN BY ABB	EDITED BY

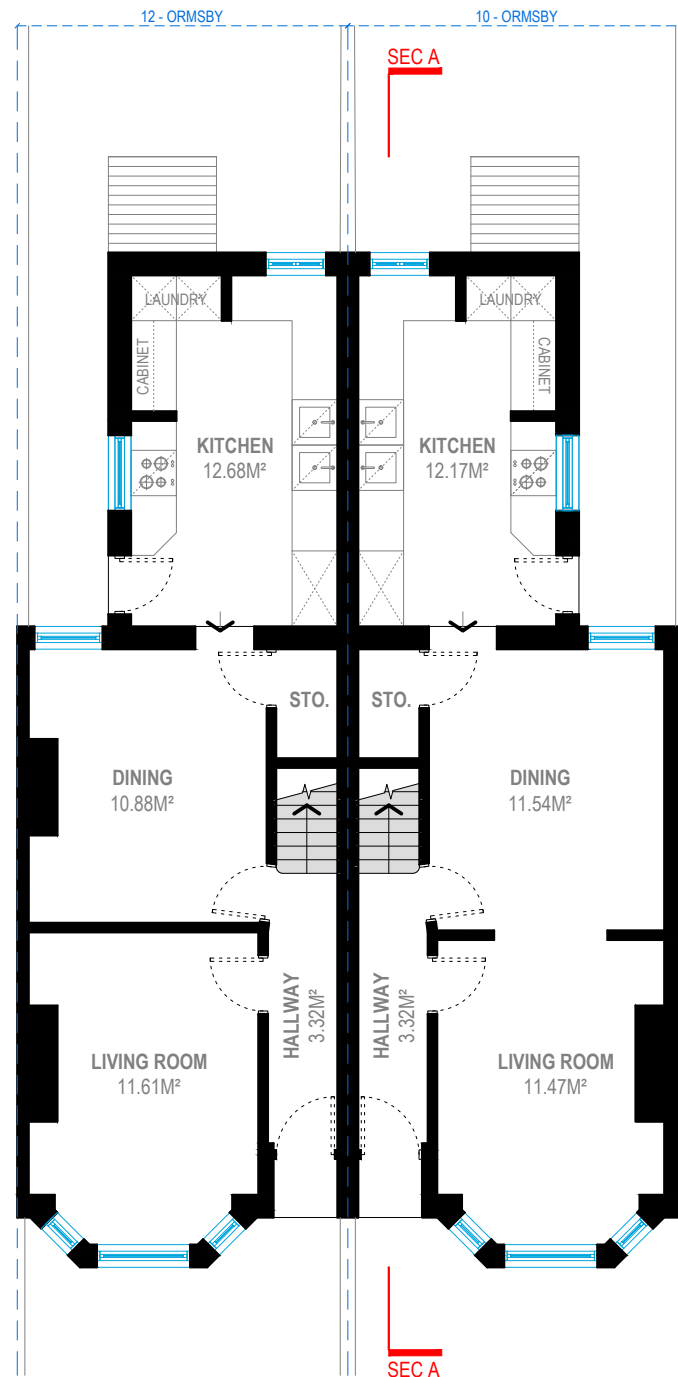

GROUND FLOOR PLAN

12-ORMSBY G.I.A = 44.31
10-ORMSBY G.I.A = 43.52

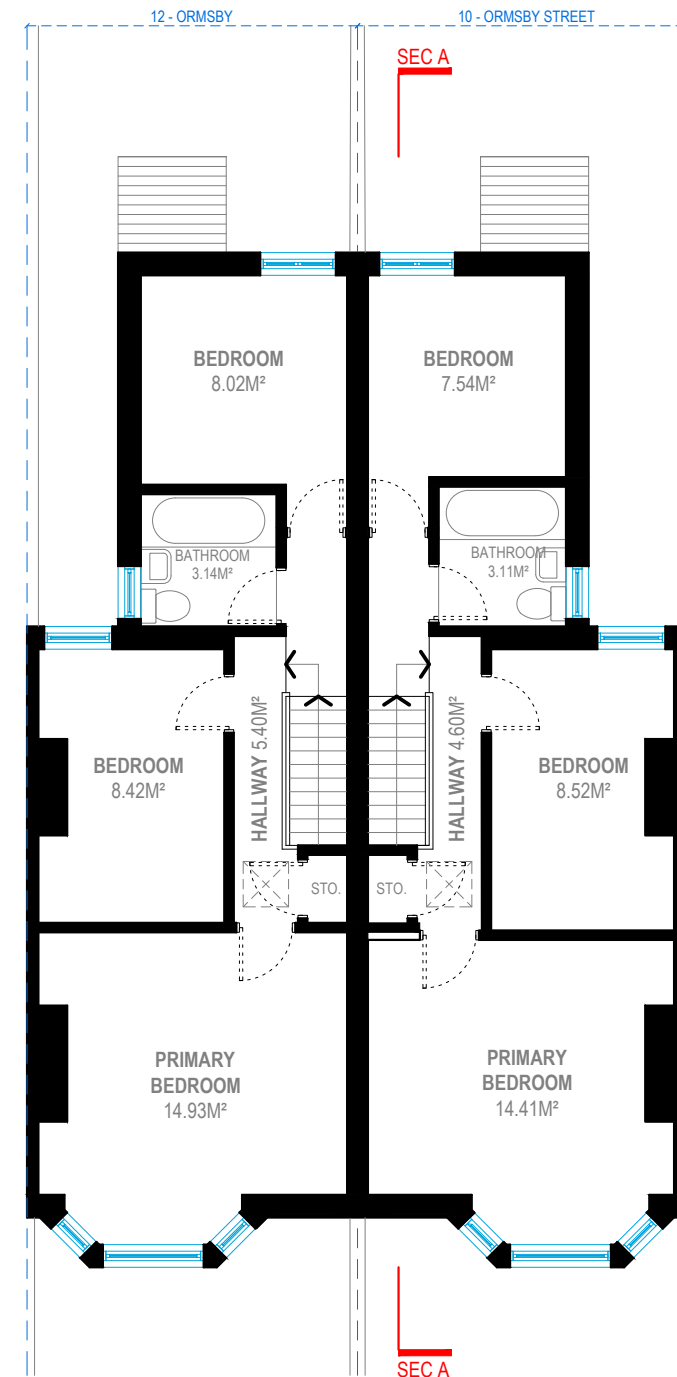

FIRST FLOOR PLAN

12-ORMSBY G.I.A = 42.72
10-ORMSBY G.I.A = 41.92



Address - Unit 4, Grosvenor Way, London E5 9ND
Phone - 020 3781 8008
E-mail - office@redwoodsprojects.co.uk
Web - www.redwoodsprojects.co.uk

Any errors on Dimensions to be reported to the Architect prior to commencement of Works.
Dimensions and areas are based on survey information.
This drawing is copyright © Redwoods Projects.
All dimensions to be checked on site Prior work.

REFERENCE: 10-12 ORMSBY STREET, READING RG1 7YR, UK

TITLE: PROPOSED DRAWINGS
FLOOR PLANS

PROJECT No 2365 DATE: 2024-08-09

SHEET No **P 02**




0 1 2 5m scale 1:100 @A3


NOTES:

DRAWN BY **ABB**

EDITED BY

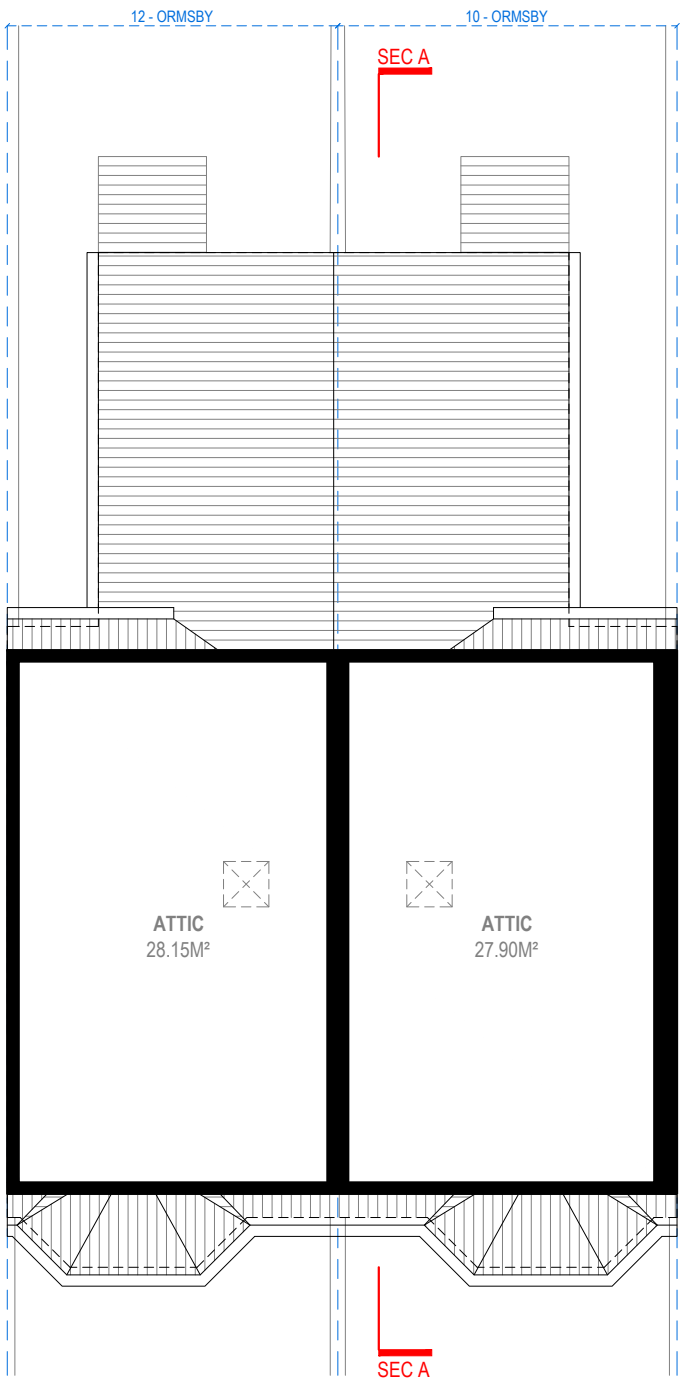

ATTIC FLOOR PLAN

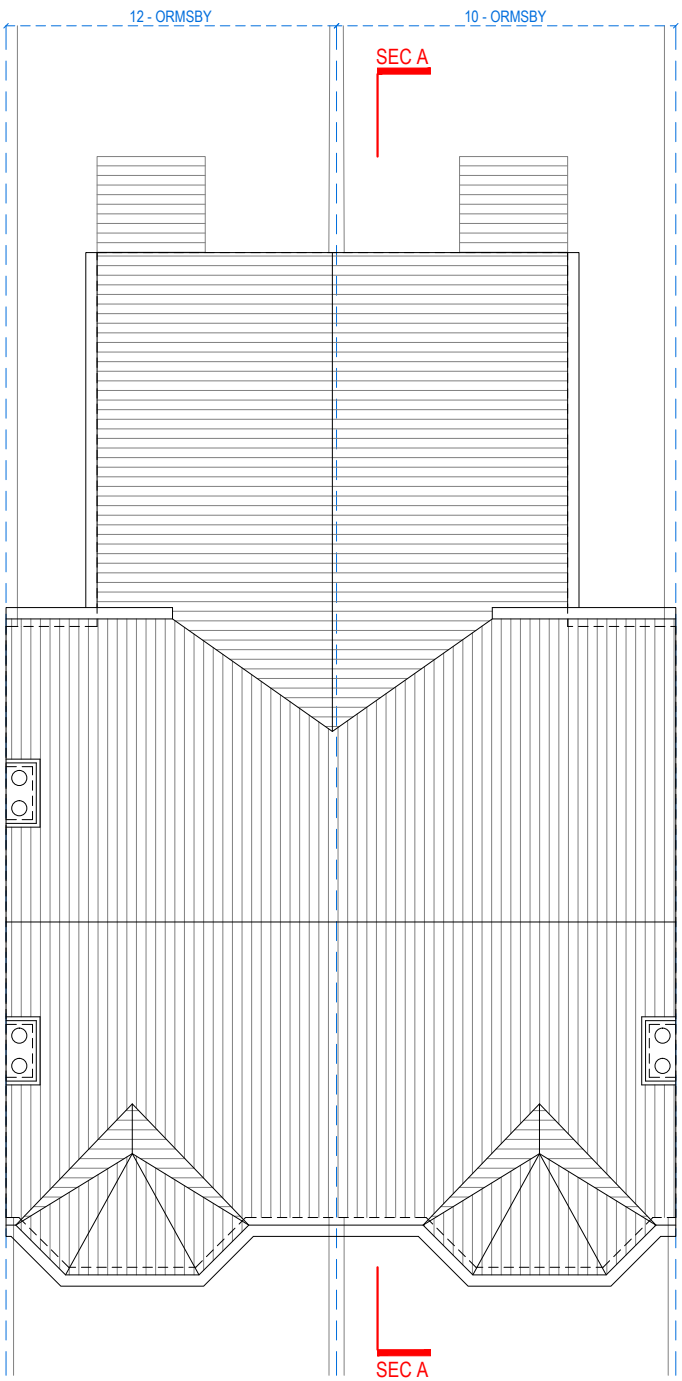

ROOF PLAN



Address - Unit 4, Grosvenor Way, London E5 9ND
Phone - 020 3781 8008
E-mail - office@redwoodsprojects.co.uk
Web - www.redwoodsprojects.co.uk


Any errors on Dimensions to be reported to the Architect prior to commencement of Works.
Dimensions and areas are based on survey information.
This drawing is copyright © Redwoods Projects.
All dimensions to be checked on site Prior work.

REFERENCE: 10-12 ORMSBY STREET, READING RG1 7YR, UK

TITLE: PROPOSED DRAWINGS
FLOOR PLAN & ROOF PLAN

PROJECT No 2365 DATE: 2024-08-09

SHEET No P 03

 

0 1 2 5m scale 1:100 @A3


NOTES:

DRAWN BY ABB

EDITED BY



FRONT ELEVATION

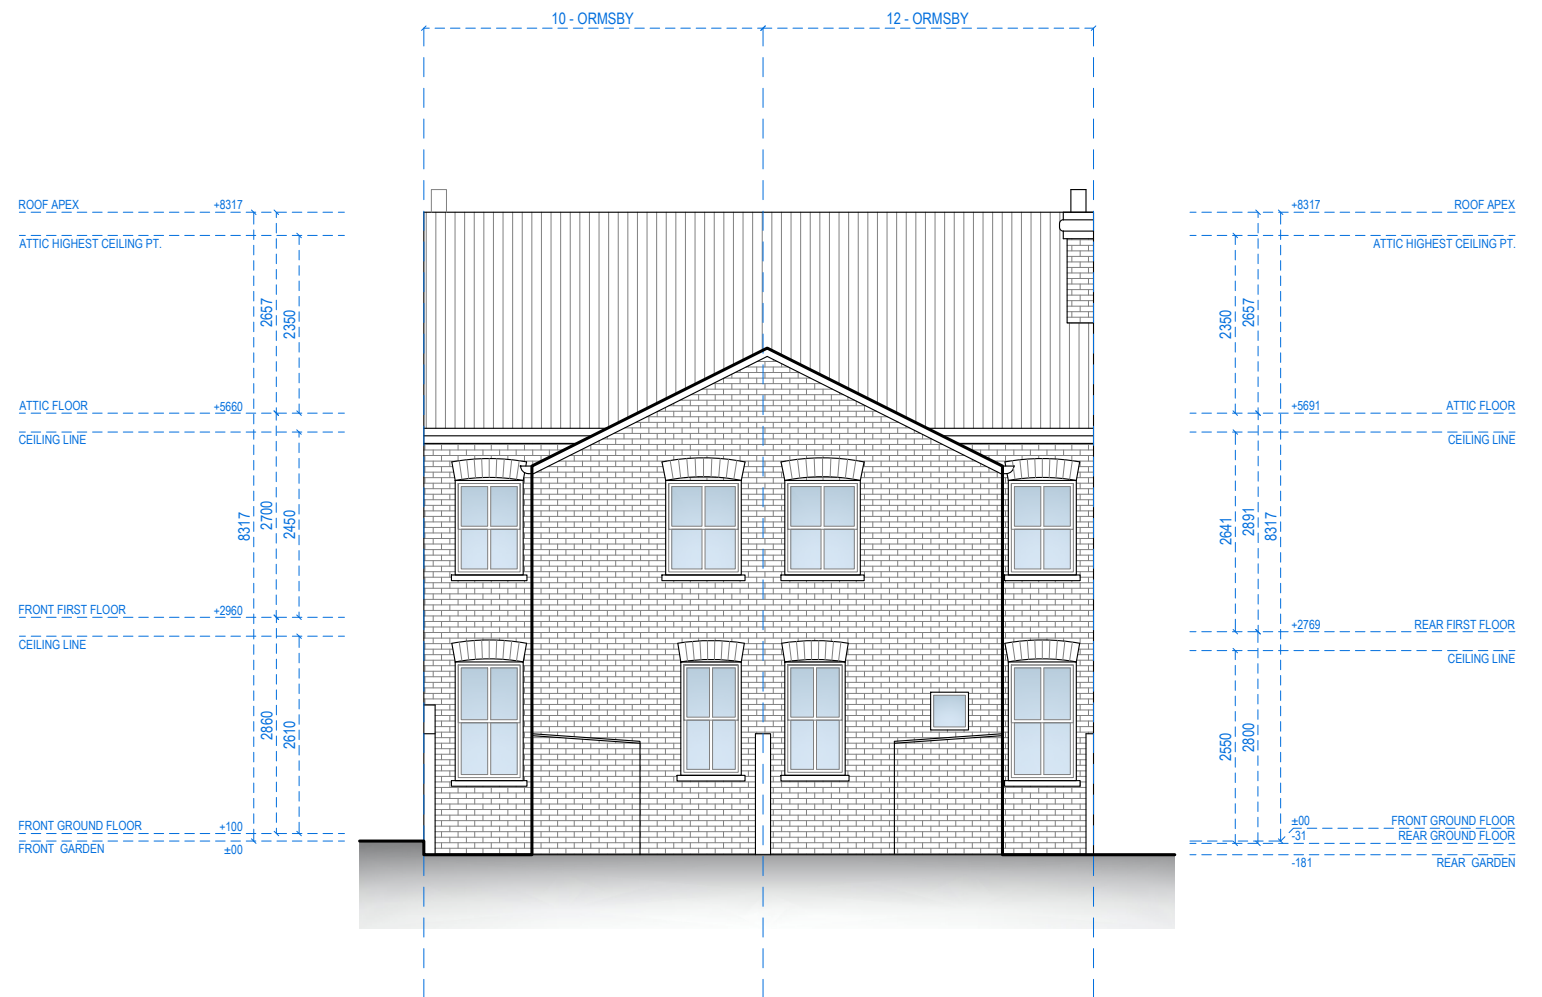

REAR ELEVATION



Address - Unit 4, Grosvenor Way, London E5 9ND
Phone - 020 3781 8008
E-mail - office@redwoodsprojects.co.uk
Web - www.redwoodsprojects.co.uk

Any errors on Dimensions to be reported to the Architect prior to commencement of Works.
Dimensions and areas are based on survey information.
This drawing is copyright © Redwoods Projects.
All dimensions to be checked on site Prior work.

REFERENCE: 10-12 ORMSBY STREET, READING RG1 7YR, UK

TITLE: PROPOSED DRAWINGS
ELEVATIONS

PROJECT No 2365 DATE: 2024-08-09



SHEET No P 04

0 1 2 5m scale 1:100 @A3

NOTES:

DRAWN BY ABB

EDITED BY

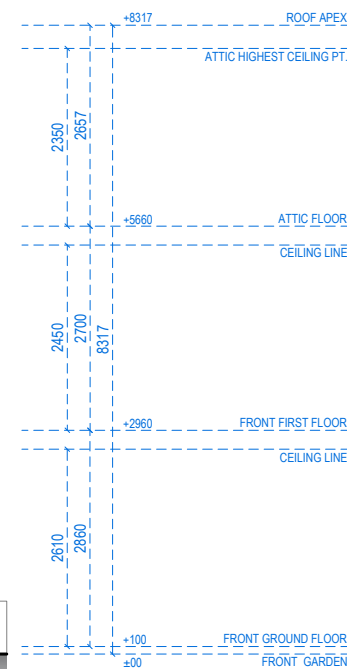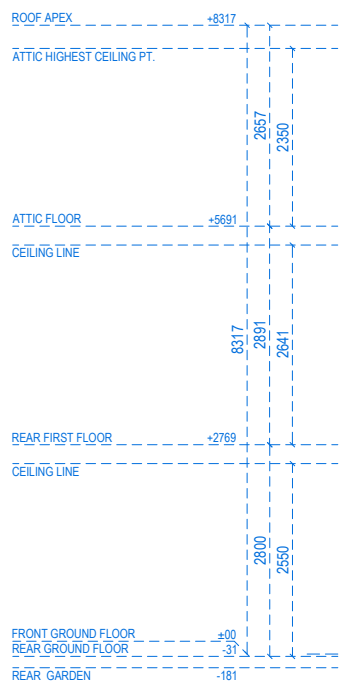

LEFT-SIDE ELEVATION



Address - Unit 4, Grosvenor Way, London E5 9ND
Phone - 020 3781 8008
E-mail - office@redwoodsprojects.co.uk
Web - www.redwoodsprojects.co.uk

Any errors on Dimensions to be reported to the Architect prior to commencement of Works.
Dimensions and areas are based on survey information.
This drawing is copyright © Redwoods Projects.
All dimensions to be checked on site Prior work.

REFERENCE: 10-12 ORMSBY STREET, READING RG1 7YR, UK

TITLE: PROPOSED DRAWINGS
ELEVATION

PROJECT No 2365 DATE: 2024-08-09




SHEET No **P 05**

0 1 2 5m scale 1:100 @A3

NOTES:

DRAWN BY **ABB**

EDITED BY

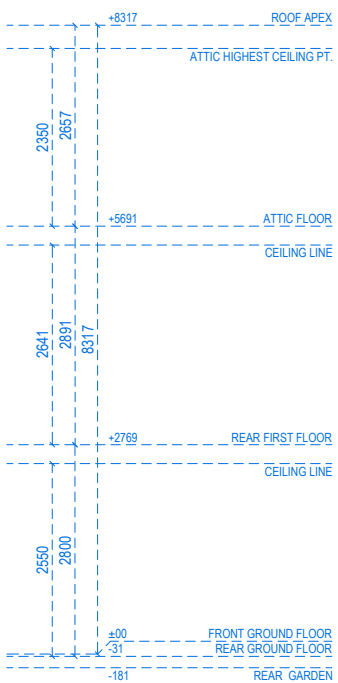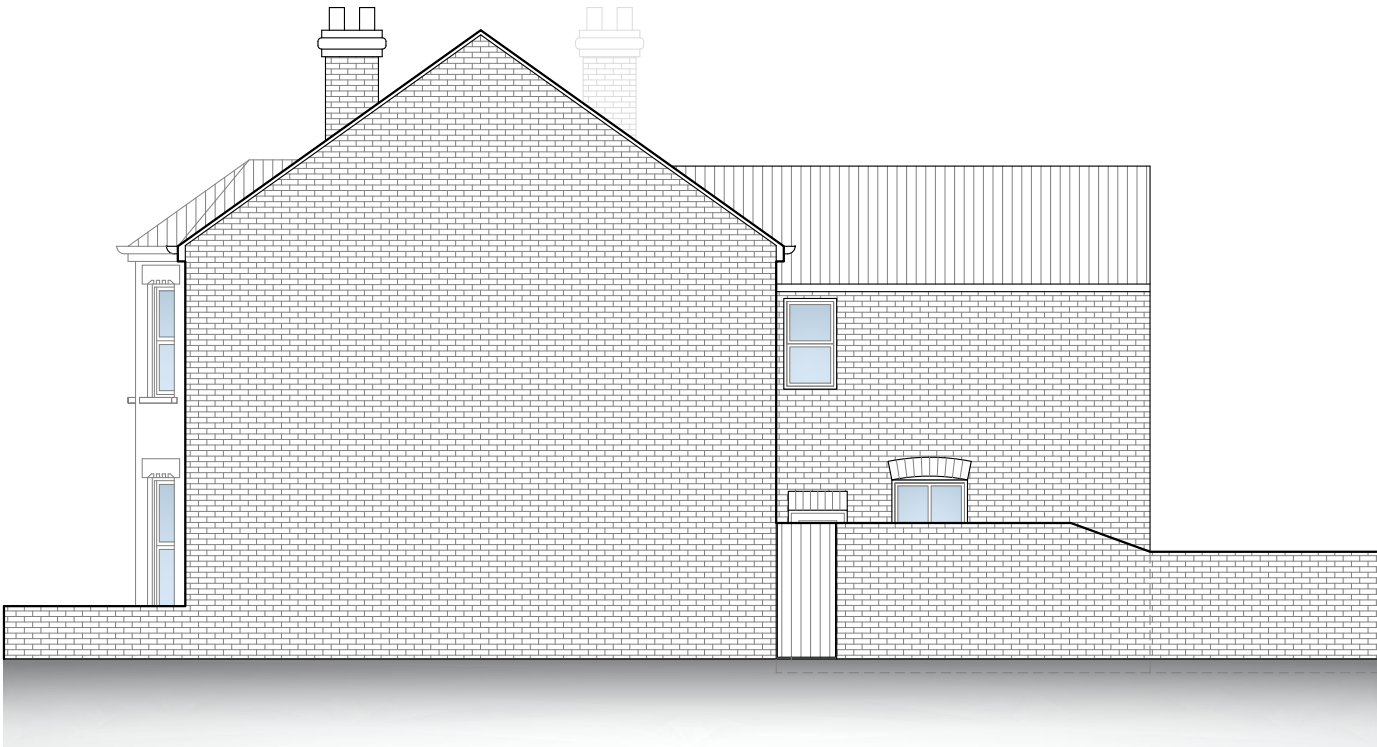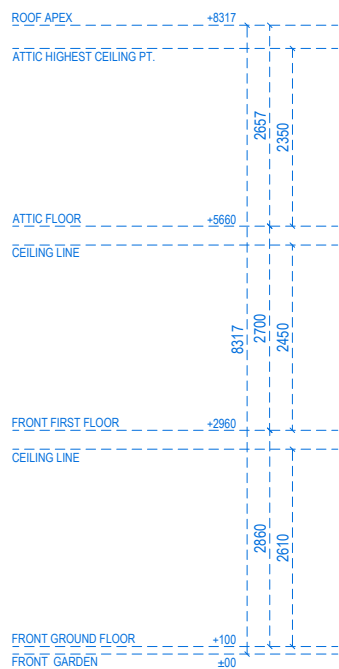


RIGHT-SIDE ELEVATION




Address - Unit 4, Grosvenor Way, London E5 9ND
Phone - 020 3781 8008
E-mail - office@redwoodsprojects.co.uk
Web - www.redwoodsprojects.co.uk

Any errors on Dimensions to be reported to the Architect prior to commencement of Works.
Dimensions and areas are based on survey information.
This drawing is copyright © Redwoods Projects.
All dimensions to be checked on site Prior work.

REFERENCE: 10-12 ORMSBY STREET, READING RG1 7YR, UK	
TITLE: PROPOSED DRAWINGS SECTION	
PROJECT No 2365	DATE: 2024-08-08
SHEET No P 06	

 

NOTES:	
DRAWN BY ABB	EDITED BY

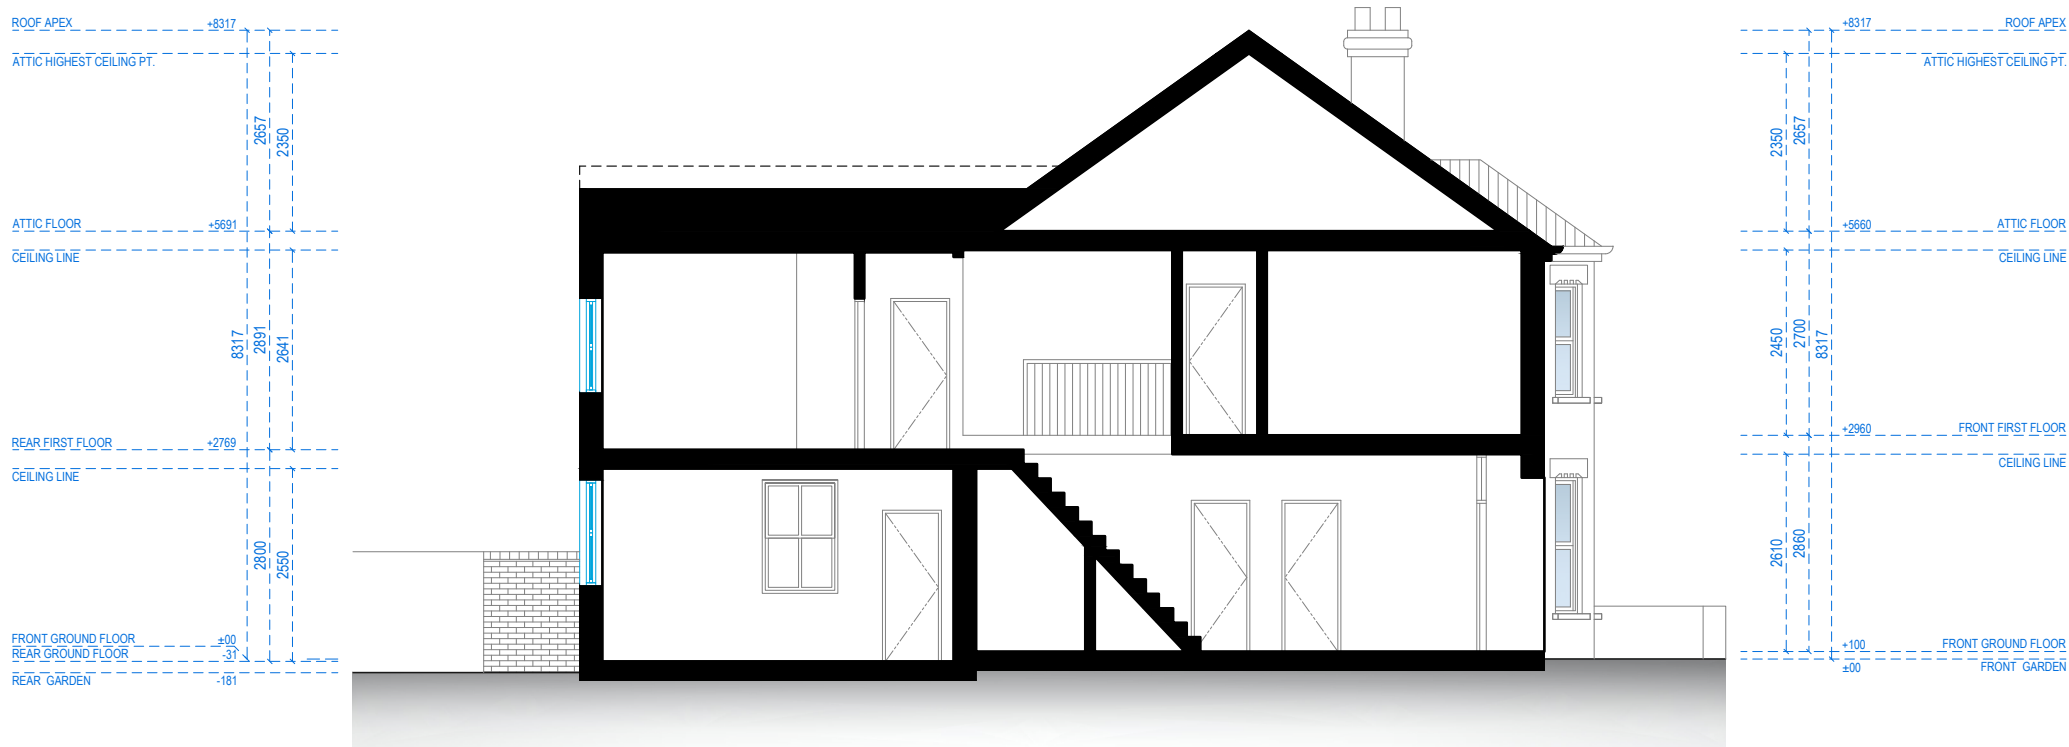


SECTION A-A





Address - Unit 4, Grosvenor Way, London E5 9ND
Phone - 020 3781 8008
E-mail - office@redwoodsprojects.co.uk
Web - www.redwoodsprojects.co.uk
Any errors on Dimensions to be reported to the Architect prior to commencement of Works.
Dimensions and areas are based on survey information.
This drawing is copyright © Redwoods Projects.
All dimensions to be checked on site Prior work.

REFERENCE: 10-12 ORMSBY STREET, READING RG1 7YR, UK	
TITLE: PROPOSED DRAWINGS SECTION	
PROJECT No 2365	DATE: 2024-08-09
SHEET No P 07	

 

NOTES:	
DRAWN BY ABB	EDITED BY

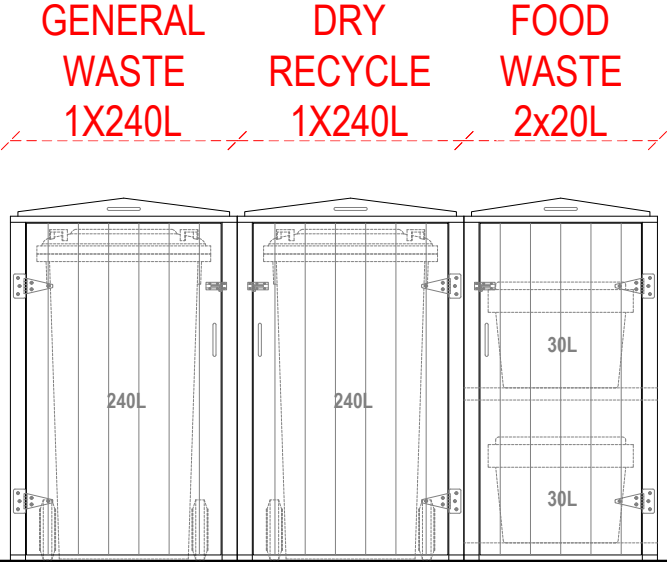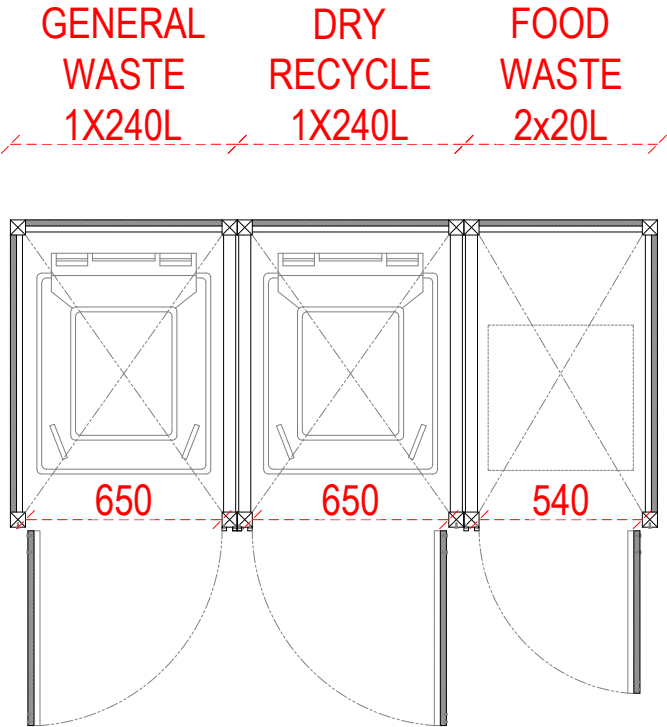

SIDE ELEVATION

FRONT ELEVATION

GENERAL WASTE, DRY RECYCLE AND FOOD WASTE
BIN ENCLOSURE DETAIL



Address - Unit 4, Grosvenor Way, London E5 9ND
Phone - 020 3781 8008
E-mail - office@redwoodsprojects.co.uk
Web - www.redwoodsprojects.co.uk

Any errors on Dimensions to be reported to the Architect prior to commencement of Works.
Dimensions and areas are based on survey information.
This drawing is copyright © Redwoods Projects.
All dimensions to be checked on site Prior work.

REFERENCE: 10-12 ORMSBY STREET, READING RG1 7YR, UK	
TITLE: PROPOSED DRAWINGS DETAILS	
PROJECT No 2365	DATE: 2024-08-09
SHEET No P 08	

NOTES:	
DRAWN BY ABB	EDITED BY