




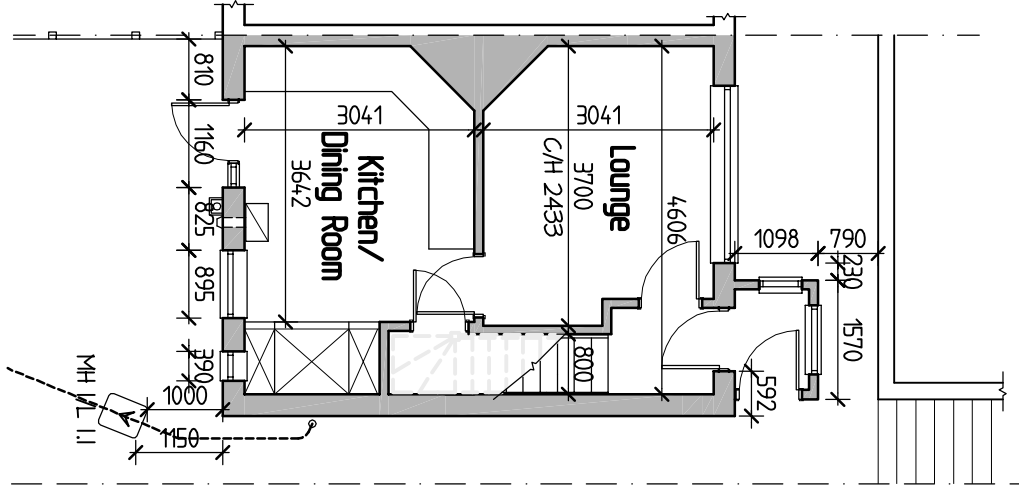


Existing Ground Floor Plan

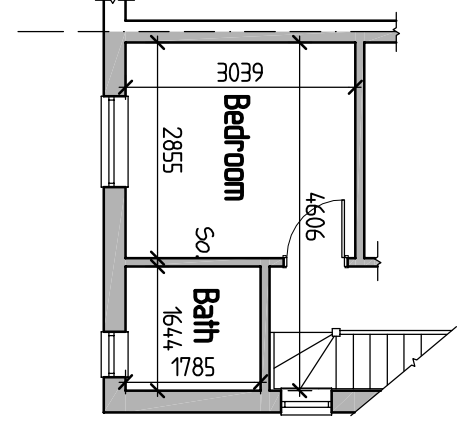


Existing First Floor Plan

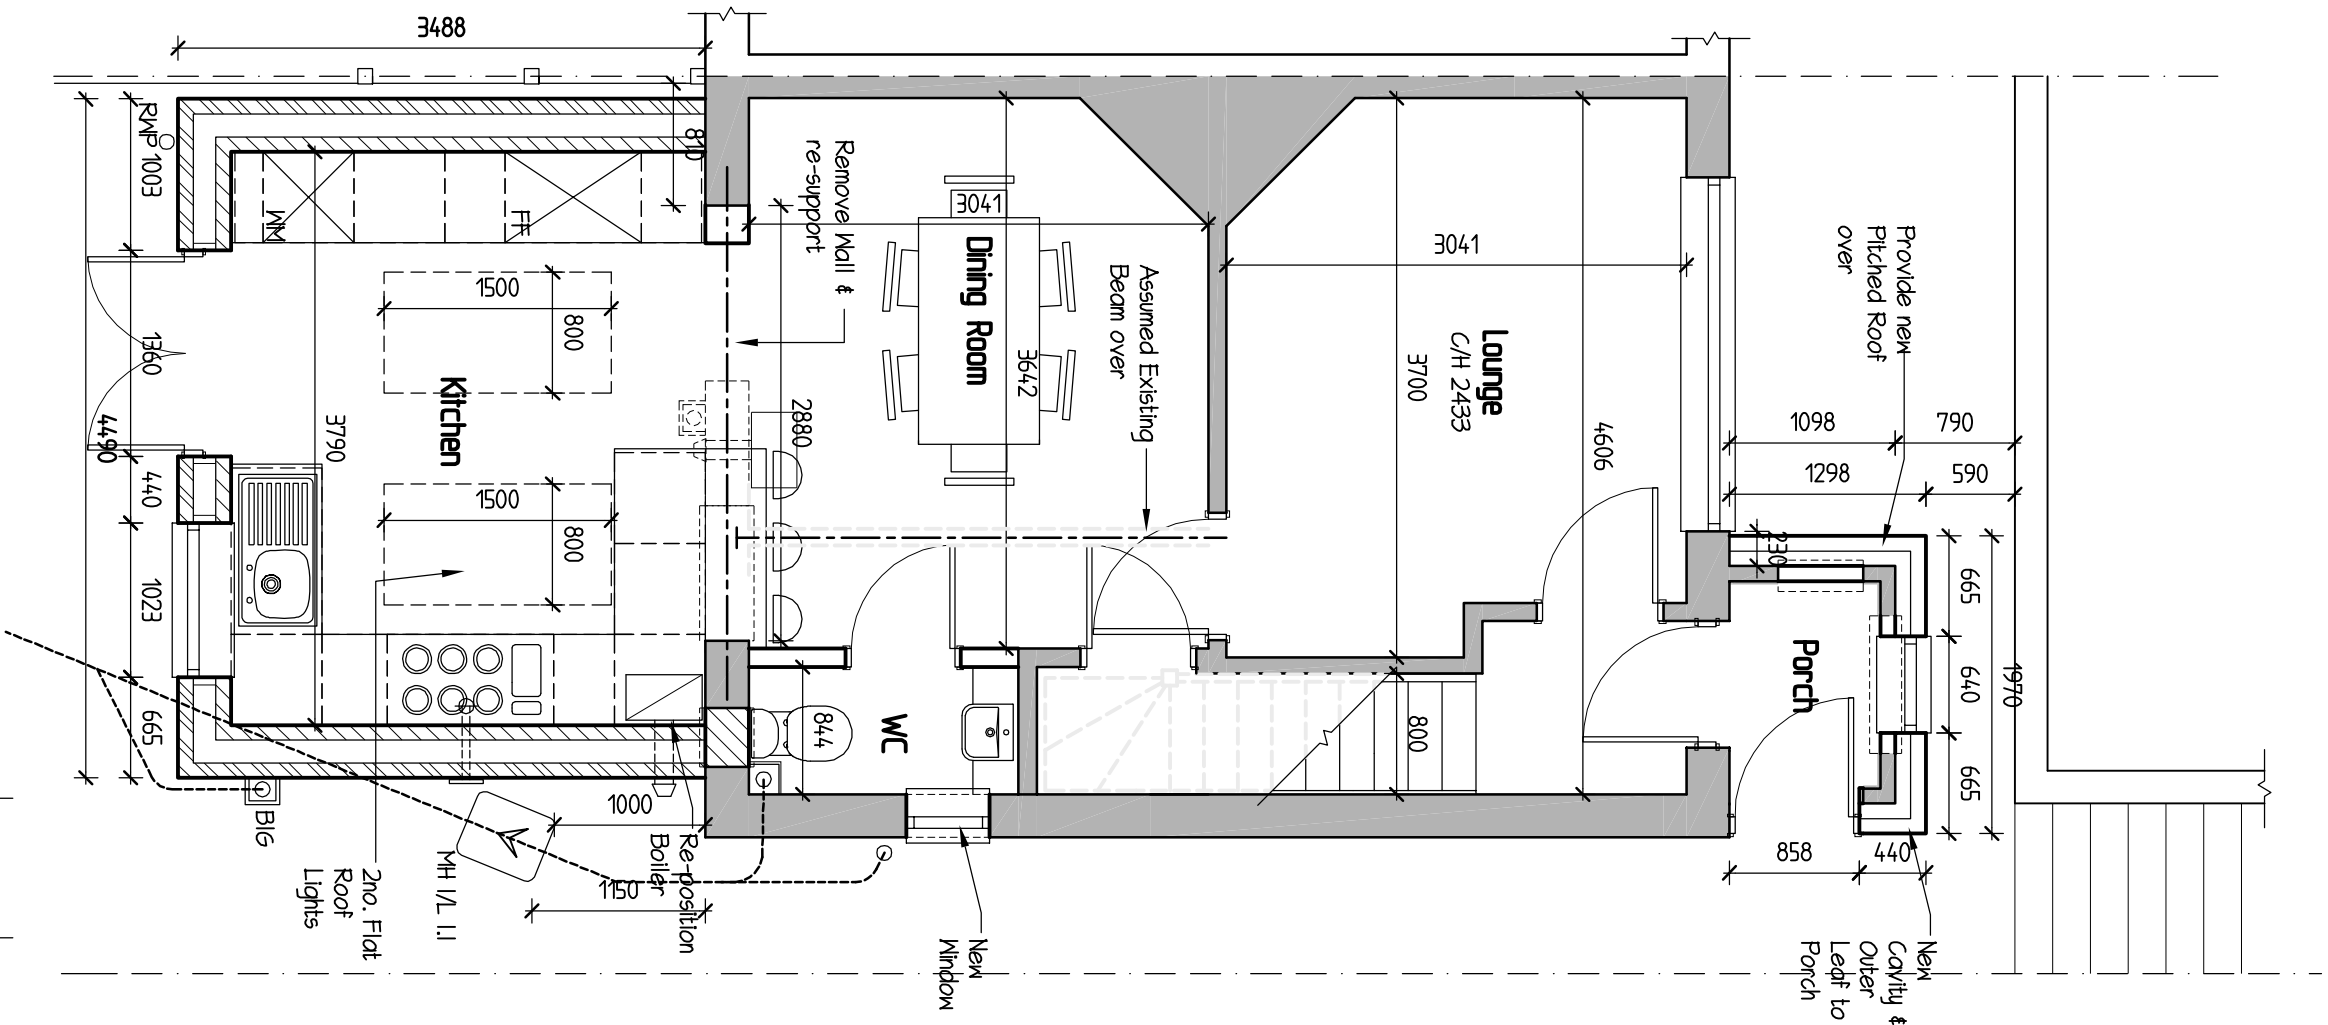


Proposed Ground Floor Plan

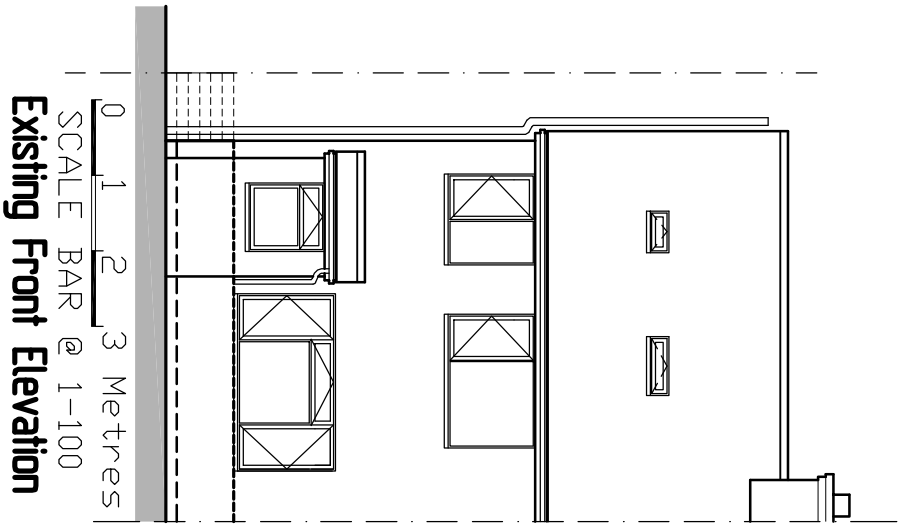


Existing Front Elevation

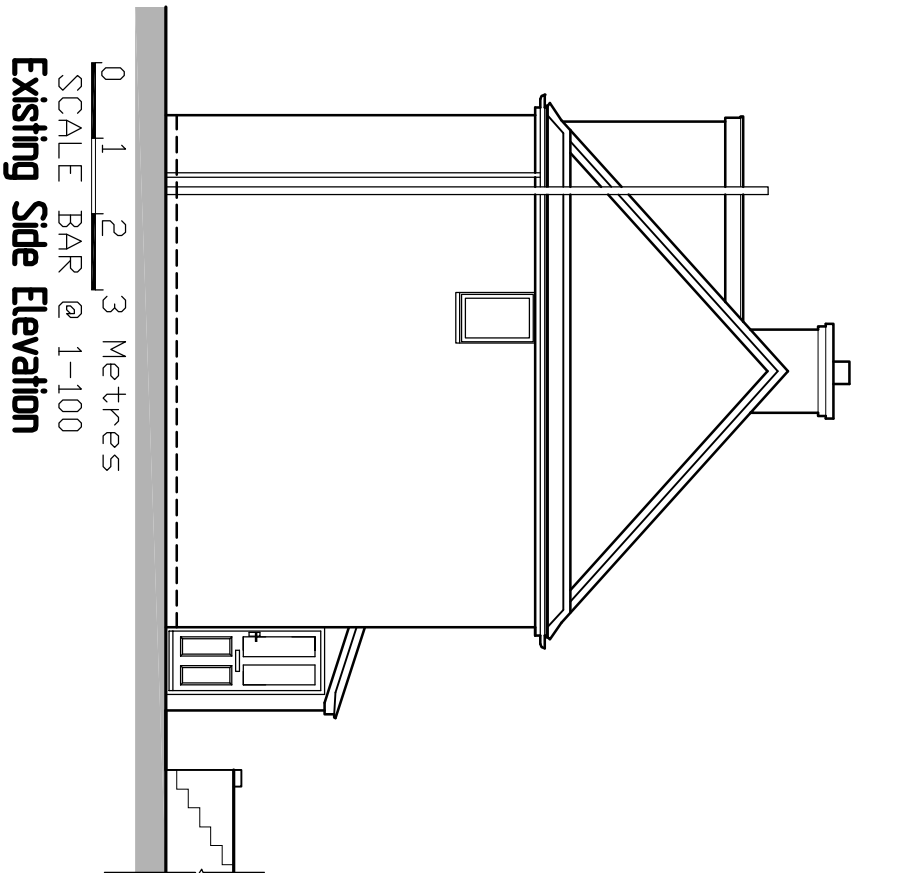


Existing Side Elevation

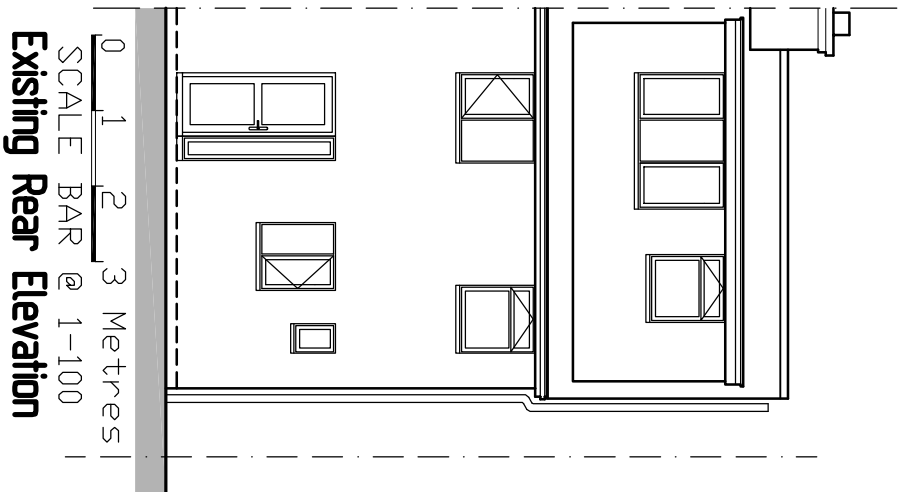


Existing Rear Elevation

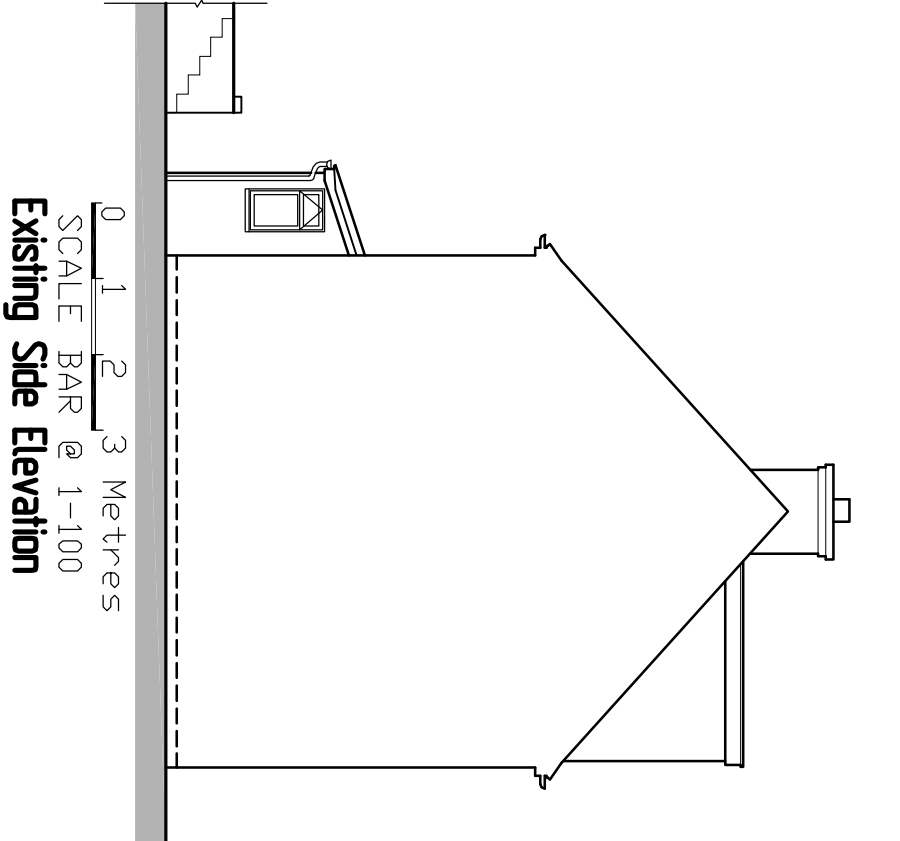


Existing Side Elevation

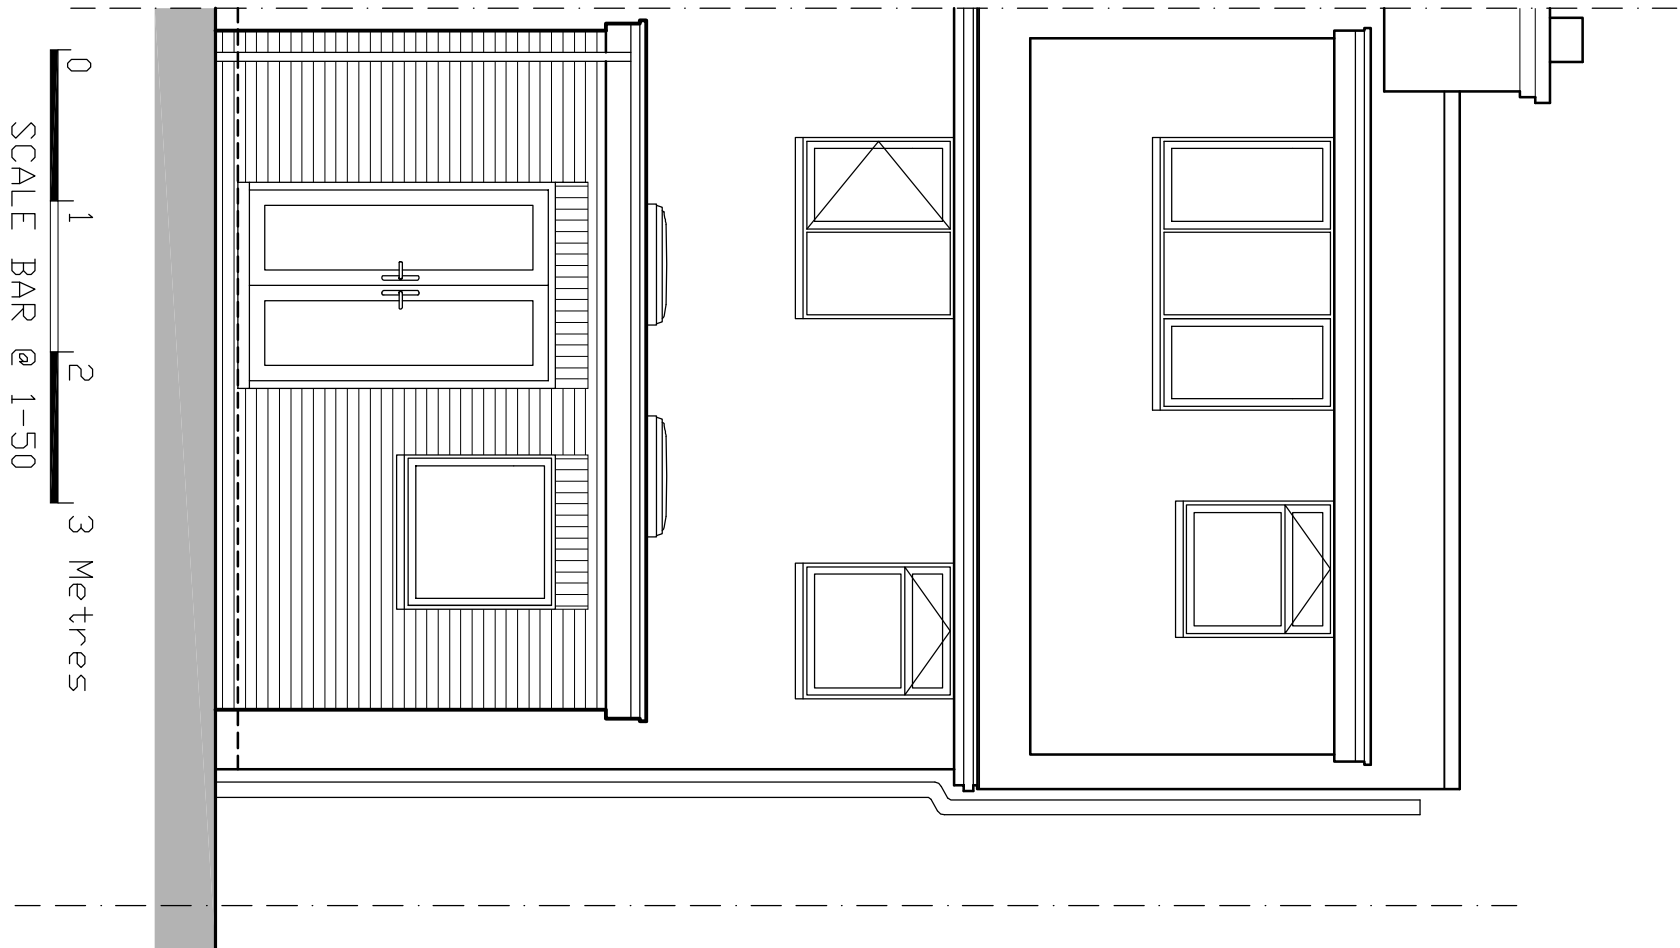


Proposed Rear Elevation

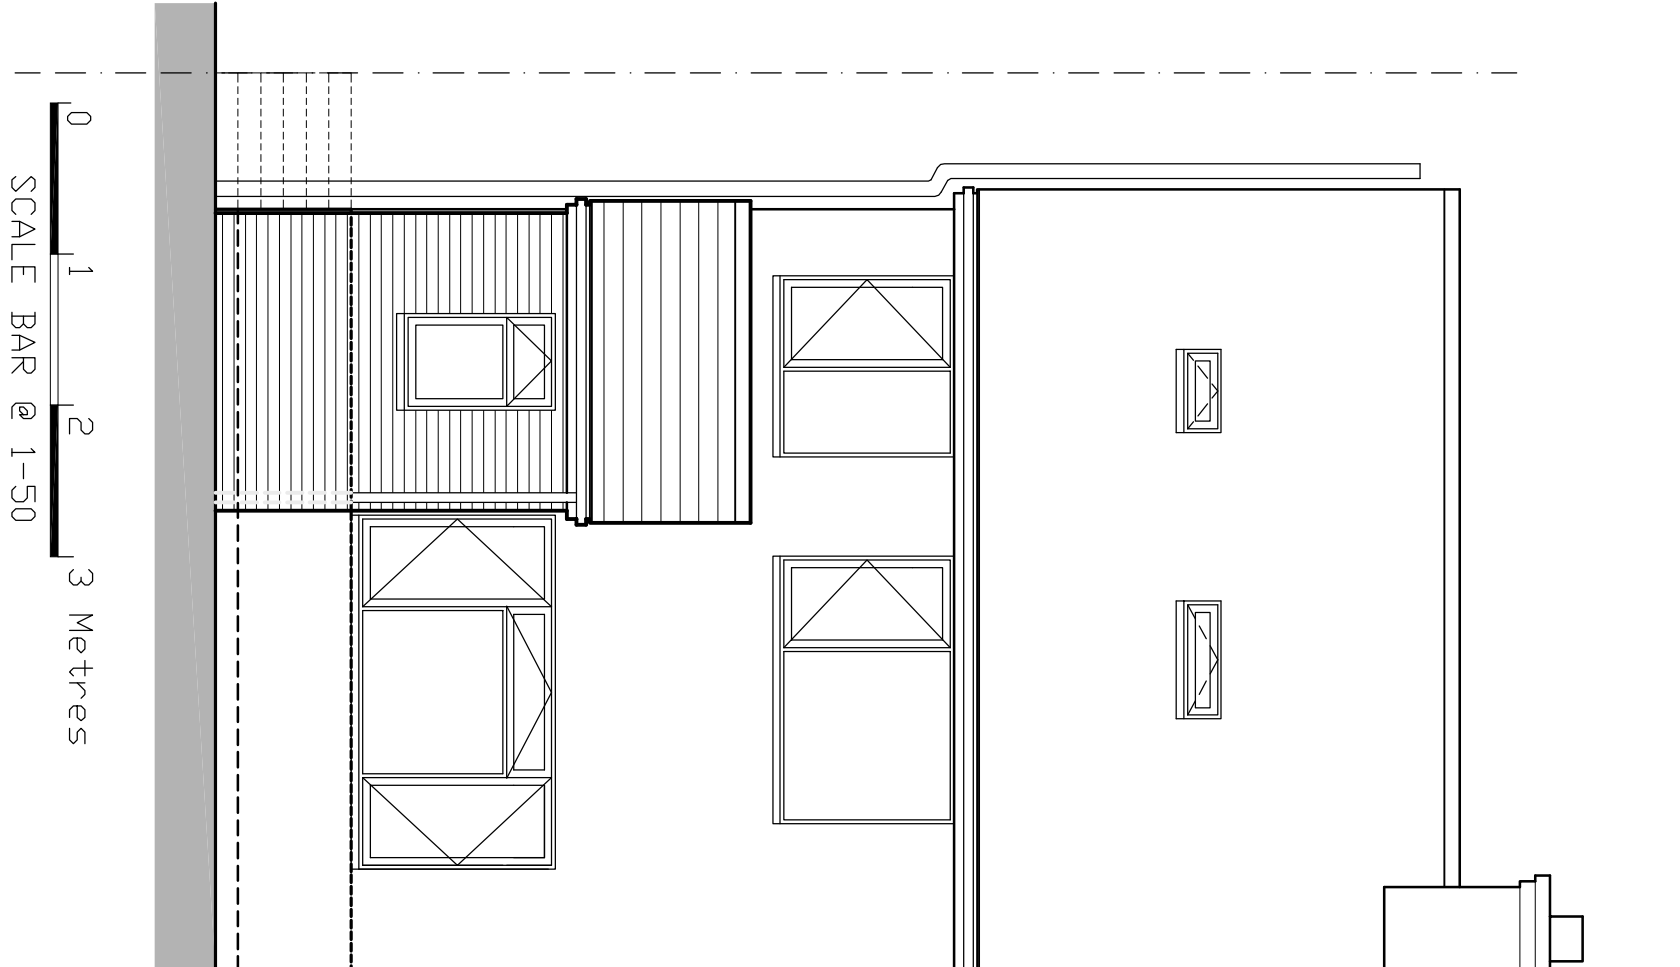


Proposed Front Elevation

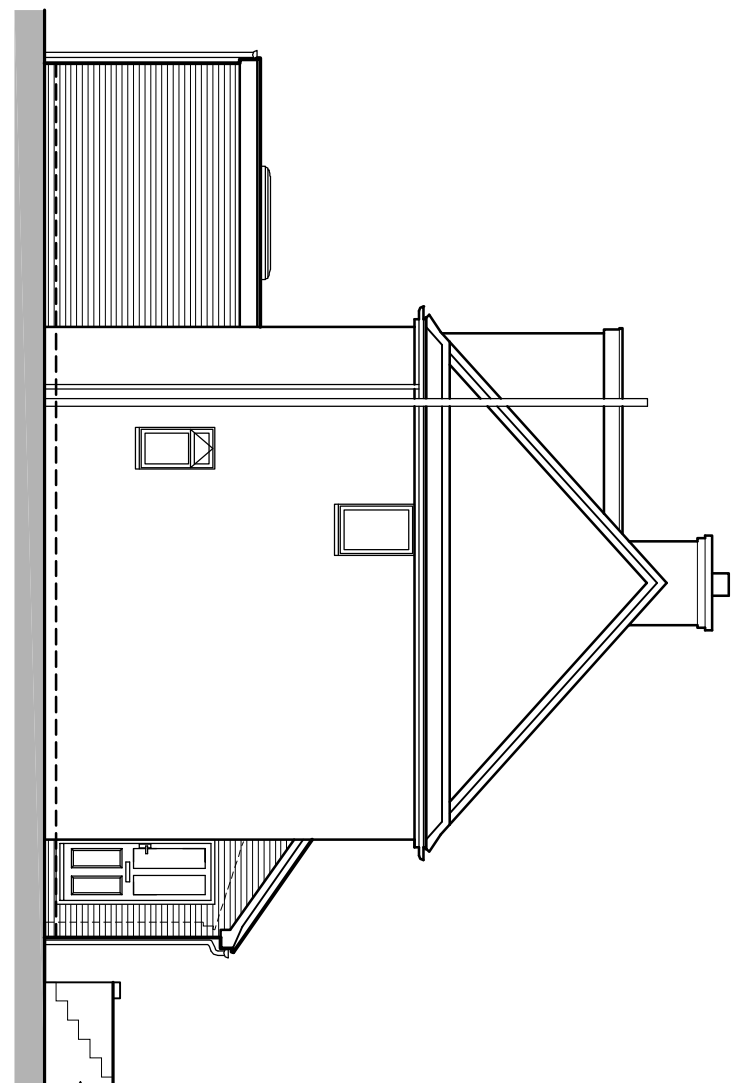

Proposed Side Elevation

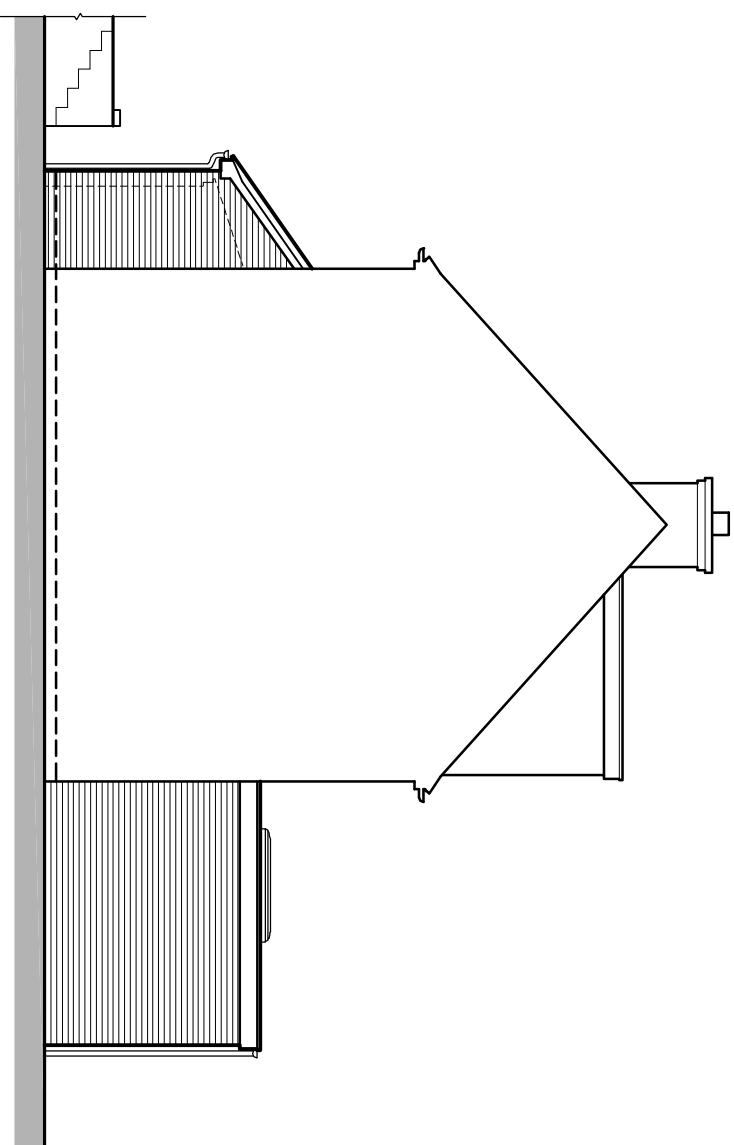

Proposed Side Elevation

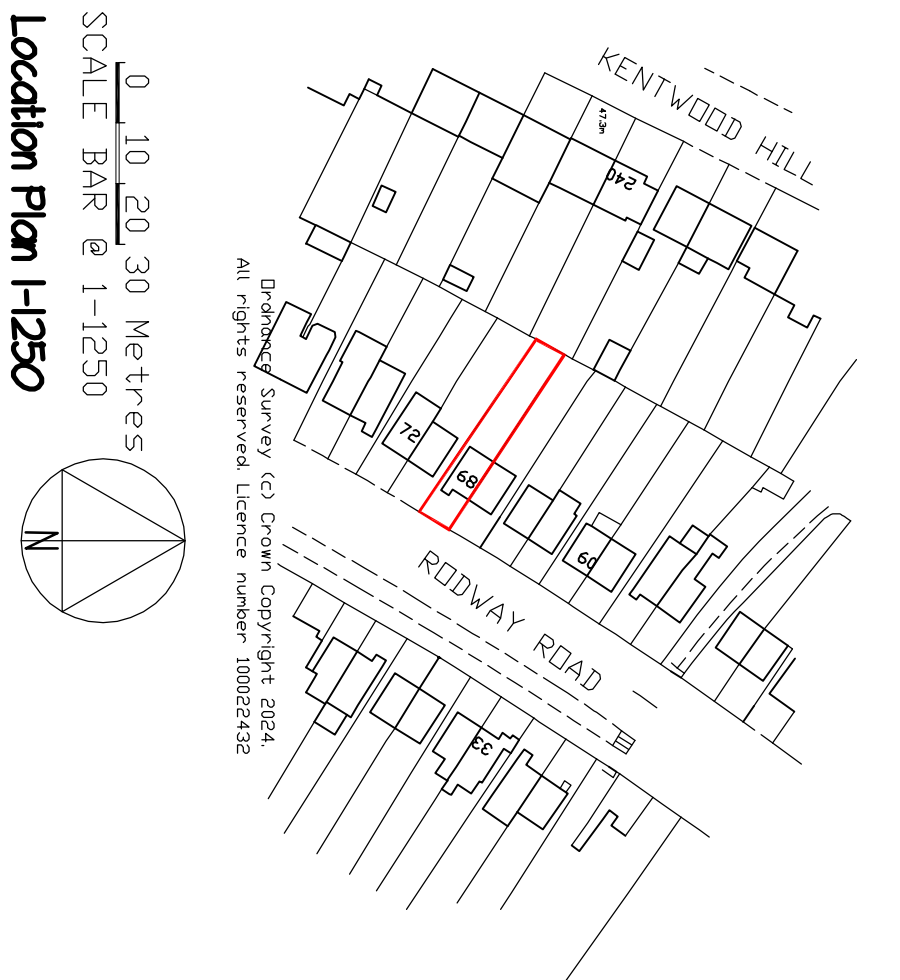

Location Plan 1:1250



Block Plan 1:500

G R E G Farrell
Planning, Building Regulations & Structural Design
43 Meadow Way, Tilehurst, Reading, RG30 4BJ
Tel & Fax: 0118 941 4249
Mobile: 07967 009862
greg@gregfarrell.co.uk

REVISIONS		Date
Rev.	Description	

JOB TITLE _____
668 Rodway Road
Tilehurst

Existing & Proposed Plans & Elevations

SCALE 1:50 1:100
DATE August 2024
DRAWING No. 01