





PROPOSED FRONT ELEVATION

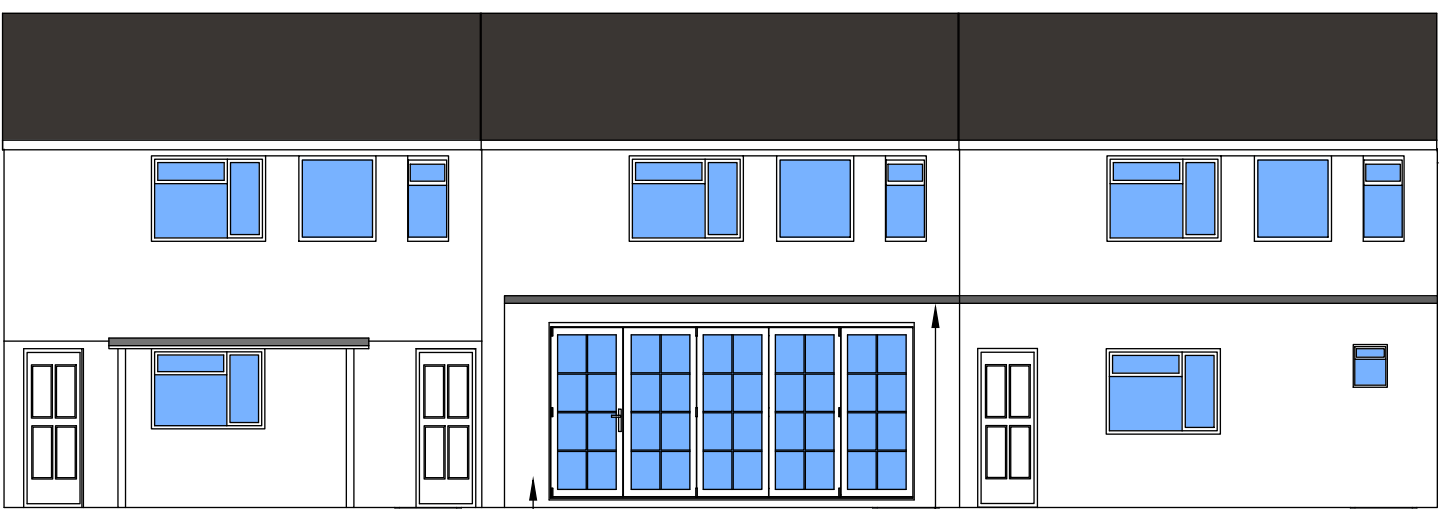

PROPOSED REAR ELEVATION

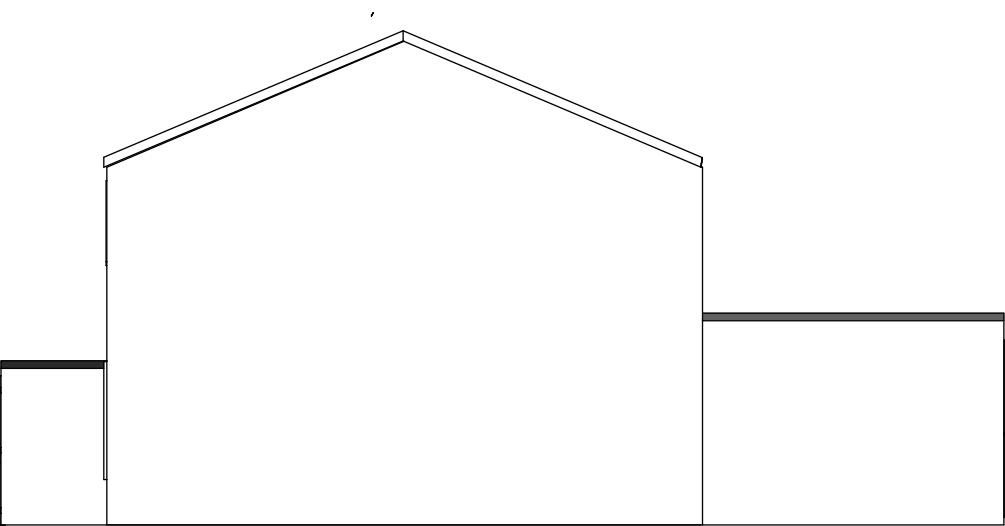

PROPOSED SIDE ELEVATION

SCALE 1:100@ A3



RG4 8SA
SCALE 1:100 @A3
DATE: August 24