


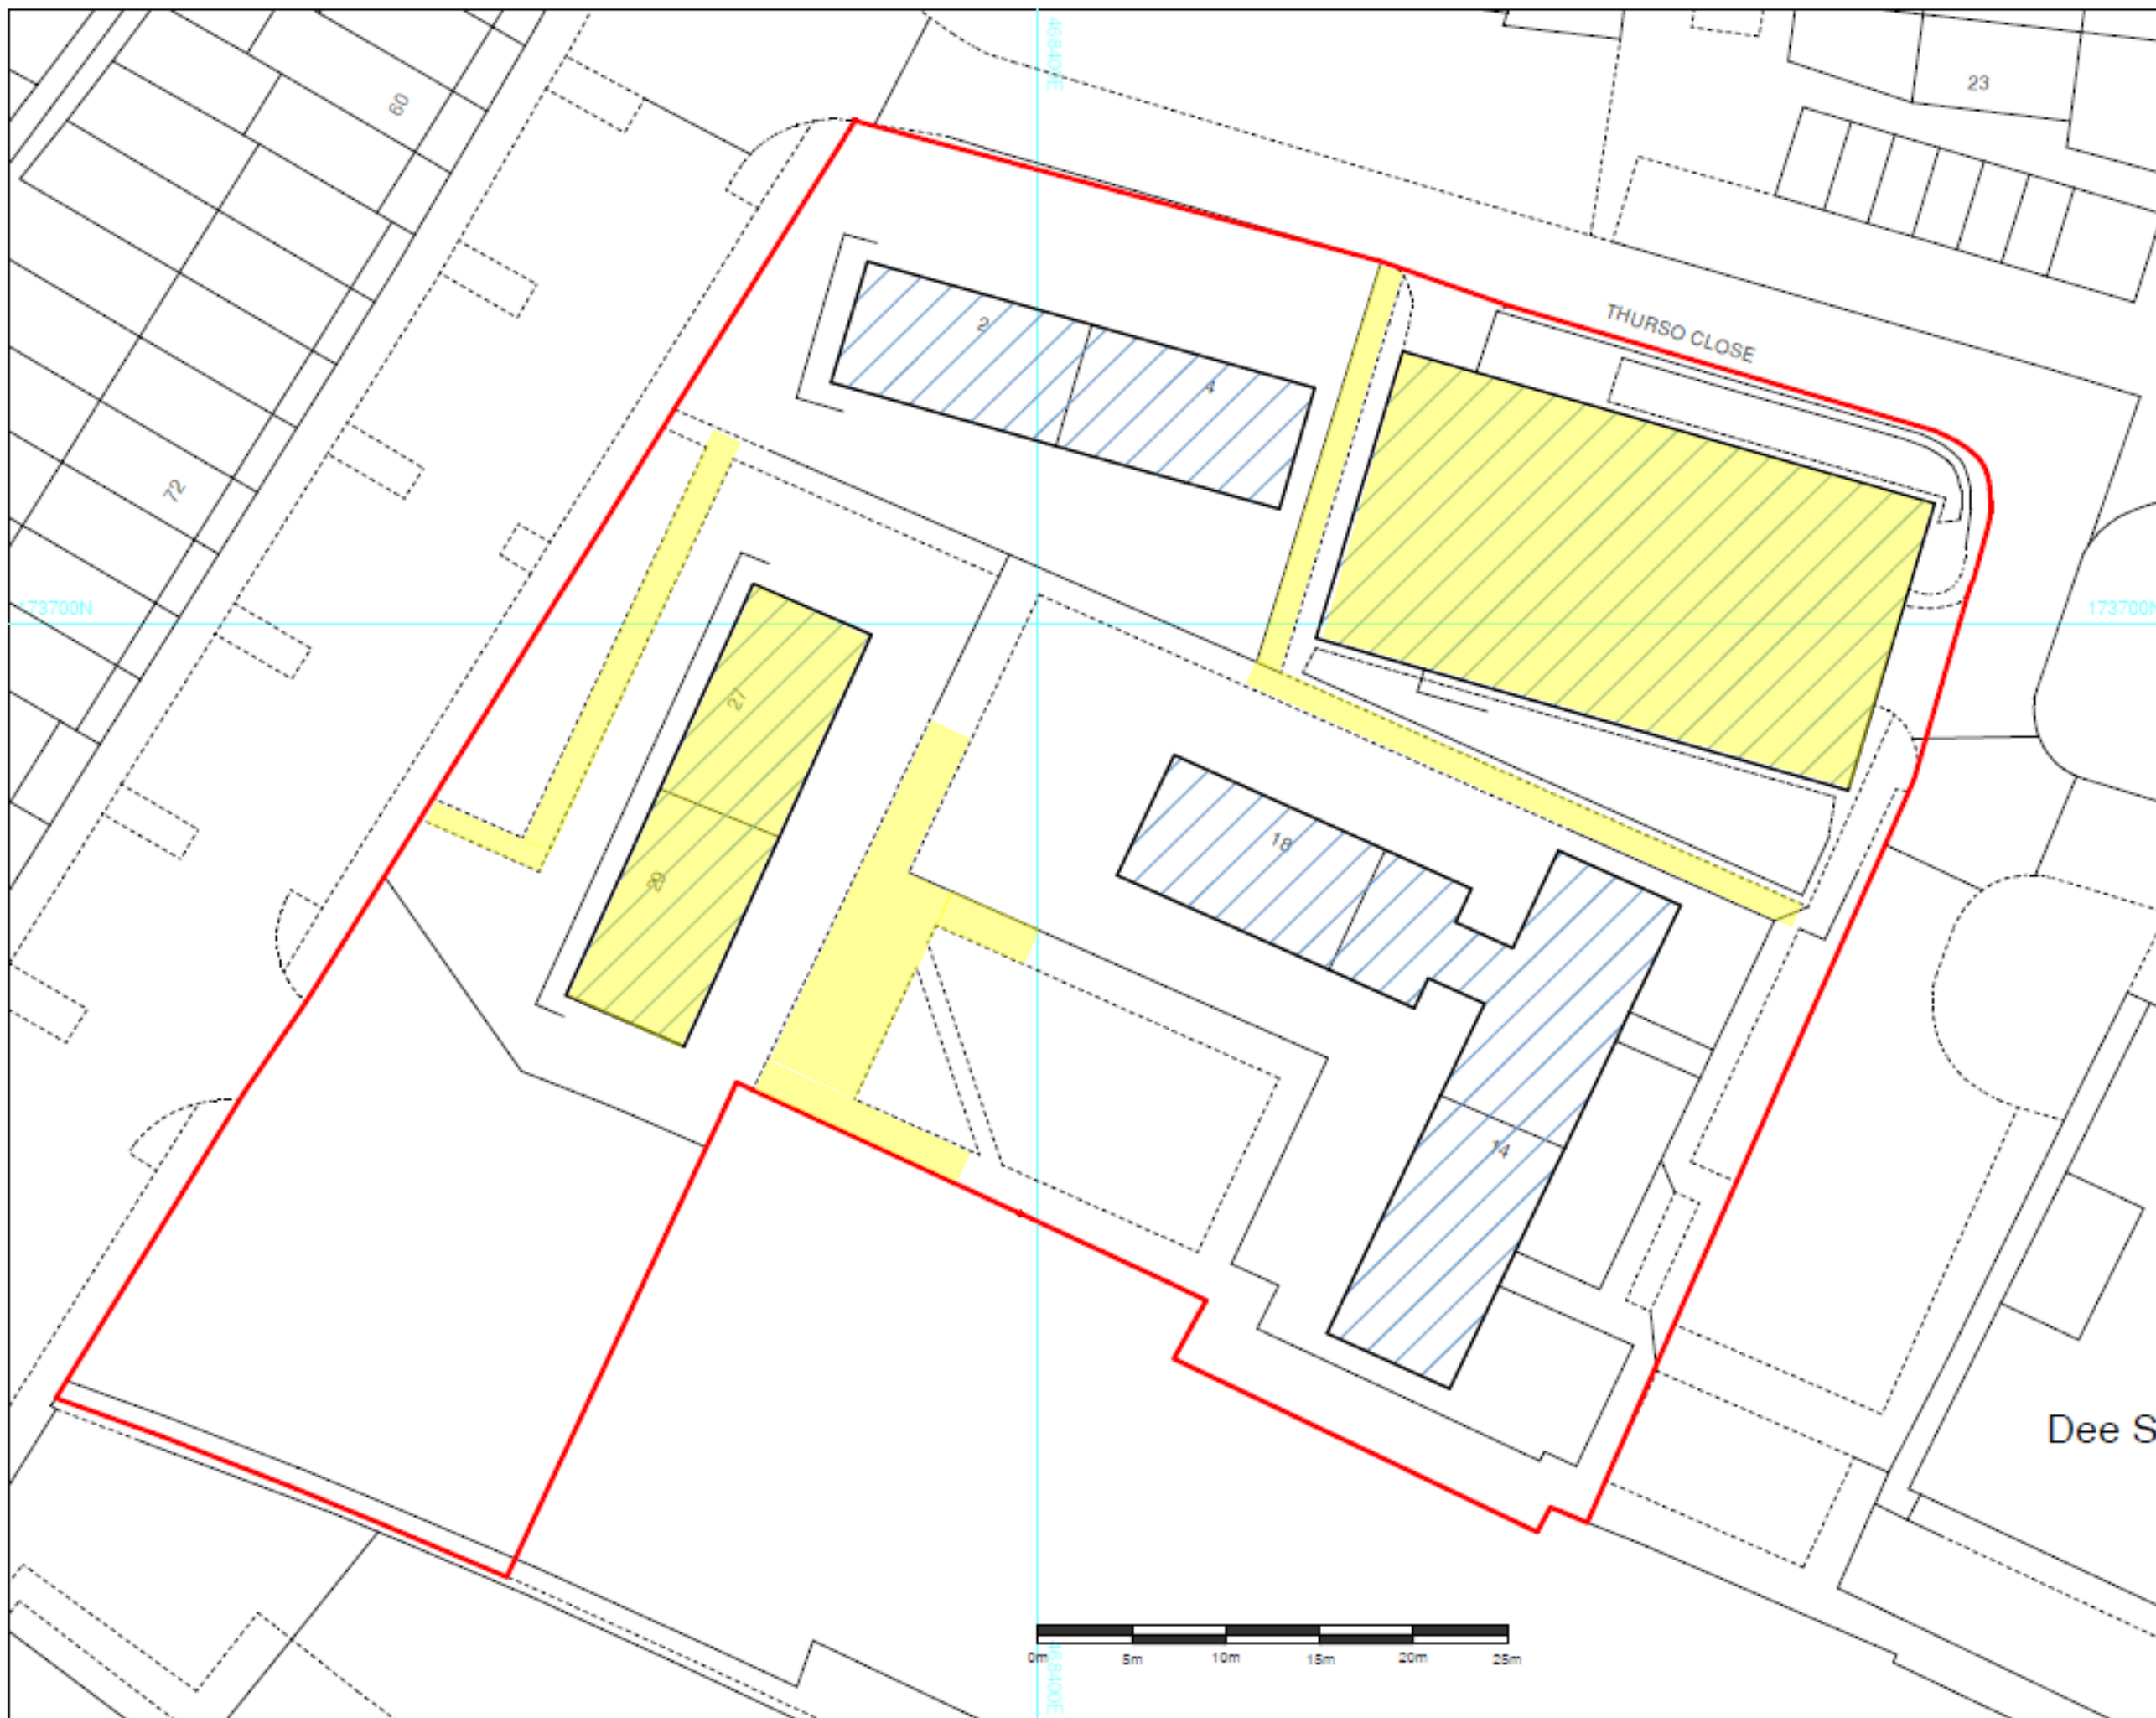

- Site Boundary
- Buildings to be demolished in Phase 1
- Paths to be removed in Phase 1



Note:-
Rev A - Boundary amended 13-6-24
Ordnance Survey © Crown Copyright 2021.
All rights reserved. Licence number 100022432

J. Mould

Thurso Close

Site Plan - Phase 1

Drawn By: JMR	Job No: TP2429
Date: 15.07.24	Surveyed By: TJP
Scale: 1: 500	Dwg: 4