




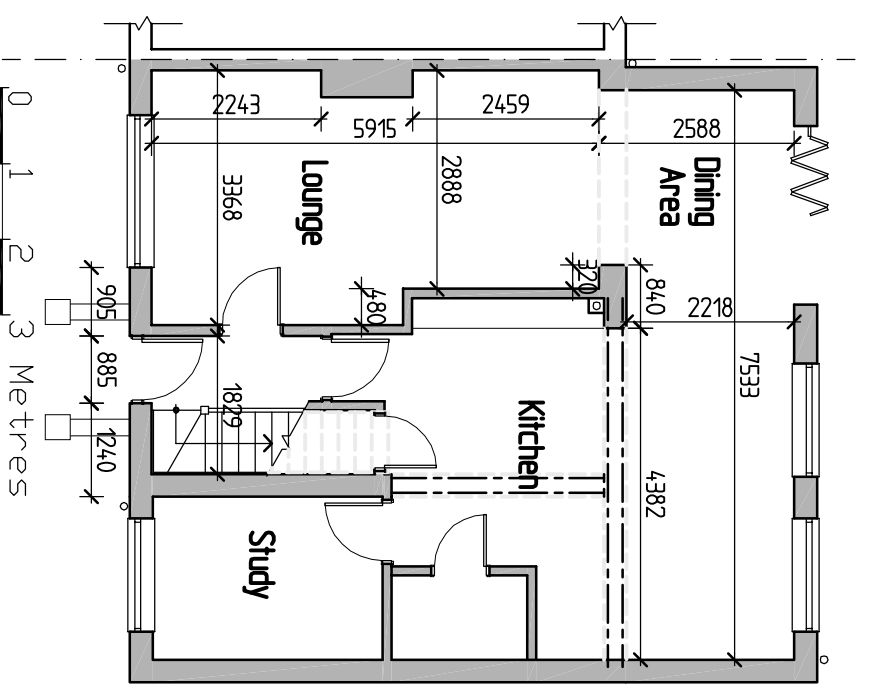


Existing Ground Floor Plan

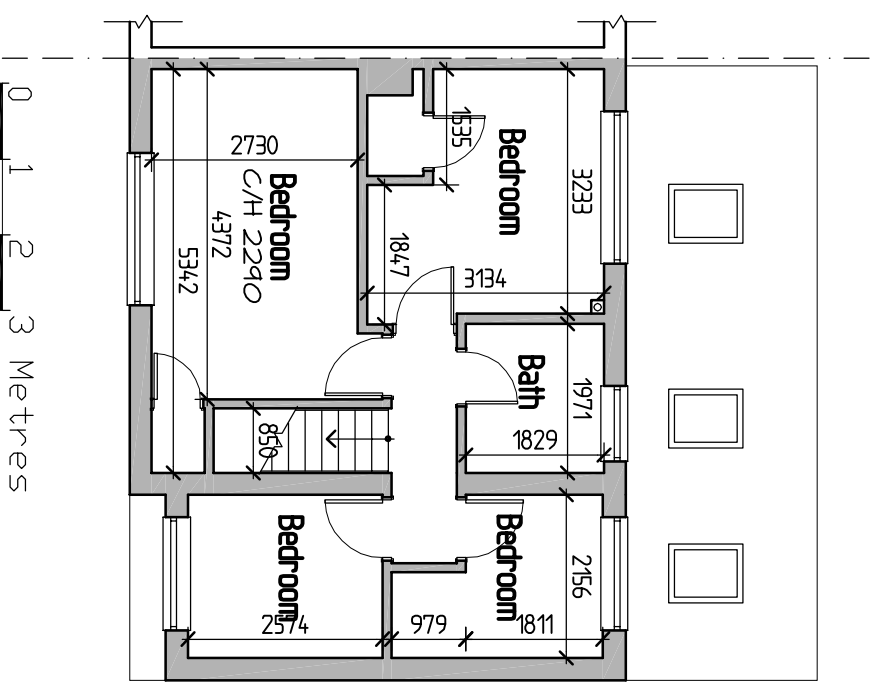


Existing First Floor Plan

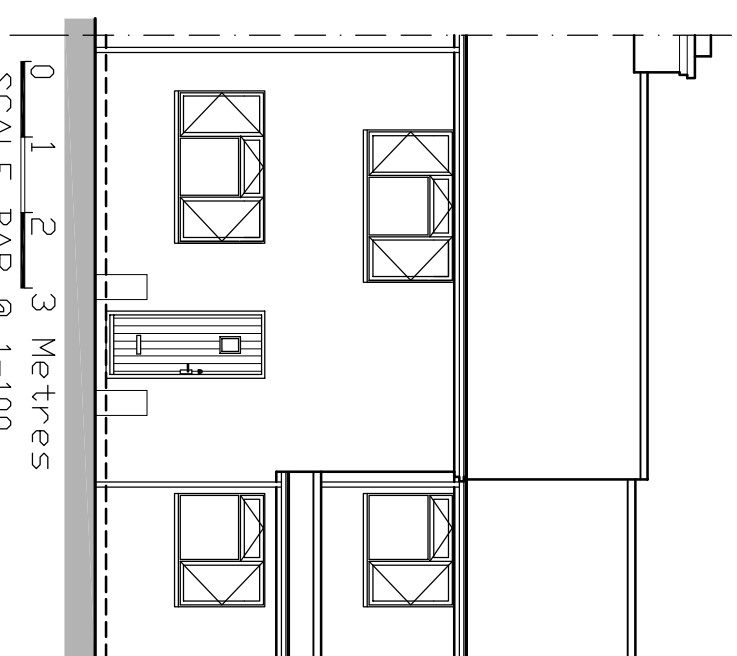


Existing Front Elevation

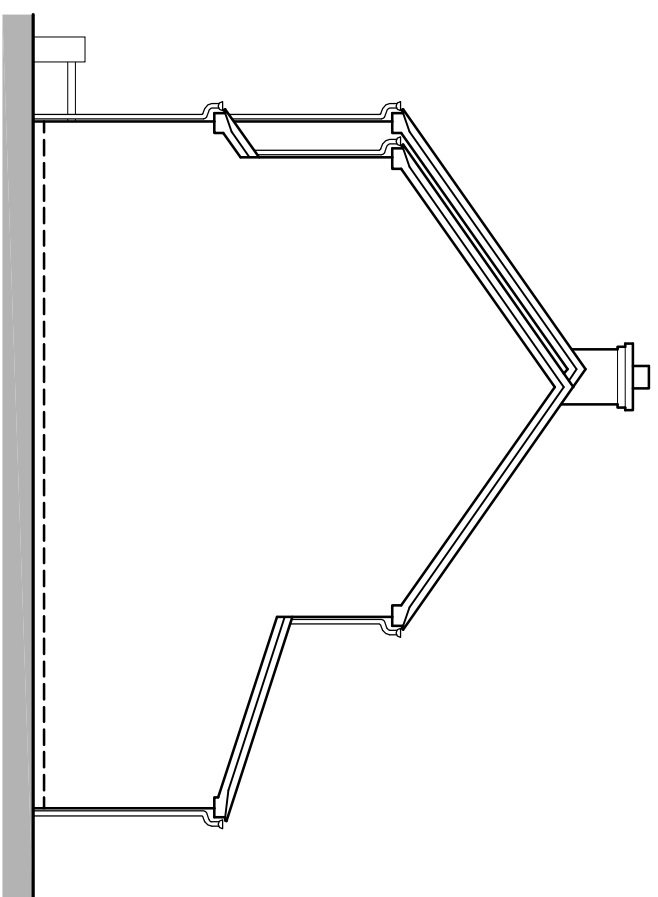


Existing Side Elevation

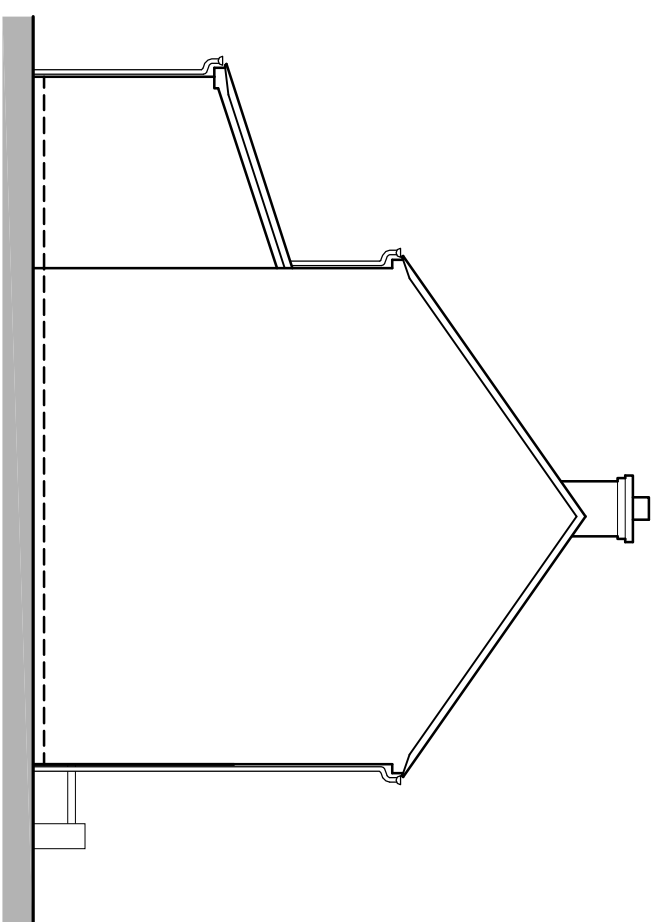


Existing Side Elevation

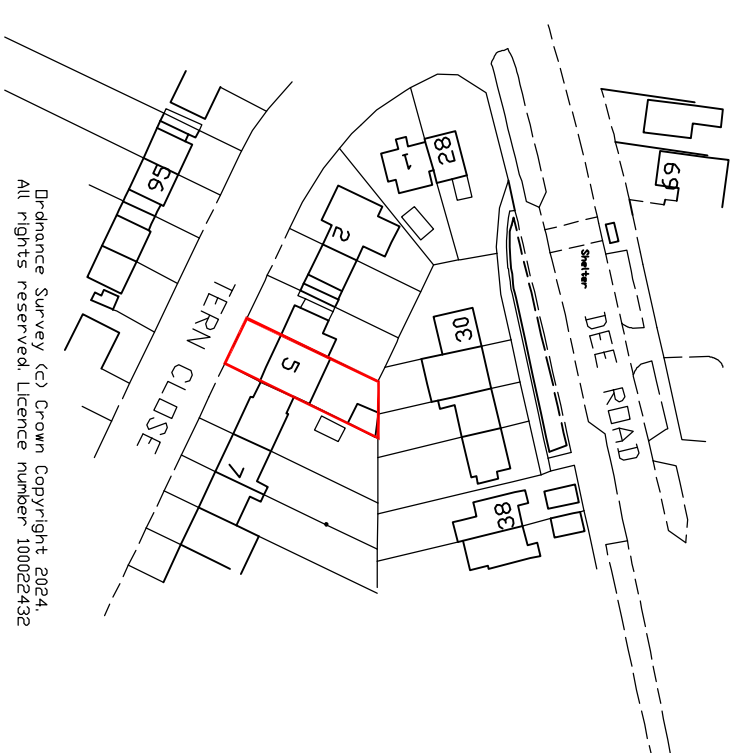


0 10 20 30 Metres
SCALE BAR @ 1-1250
Location Plan I-1250

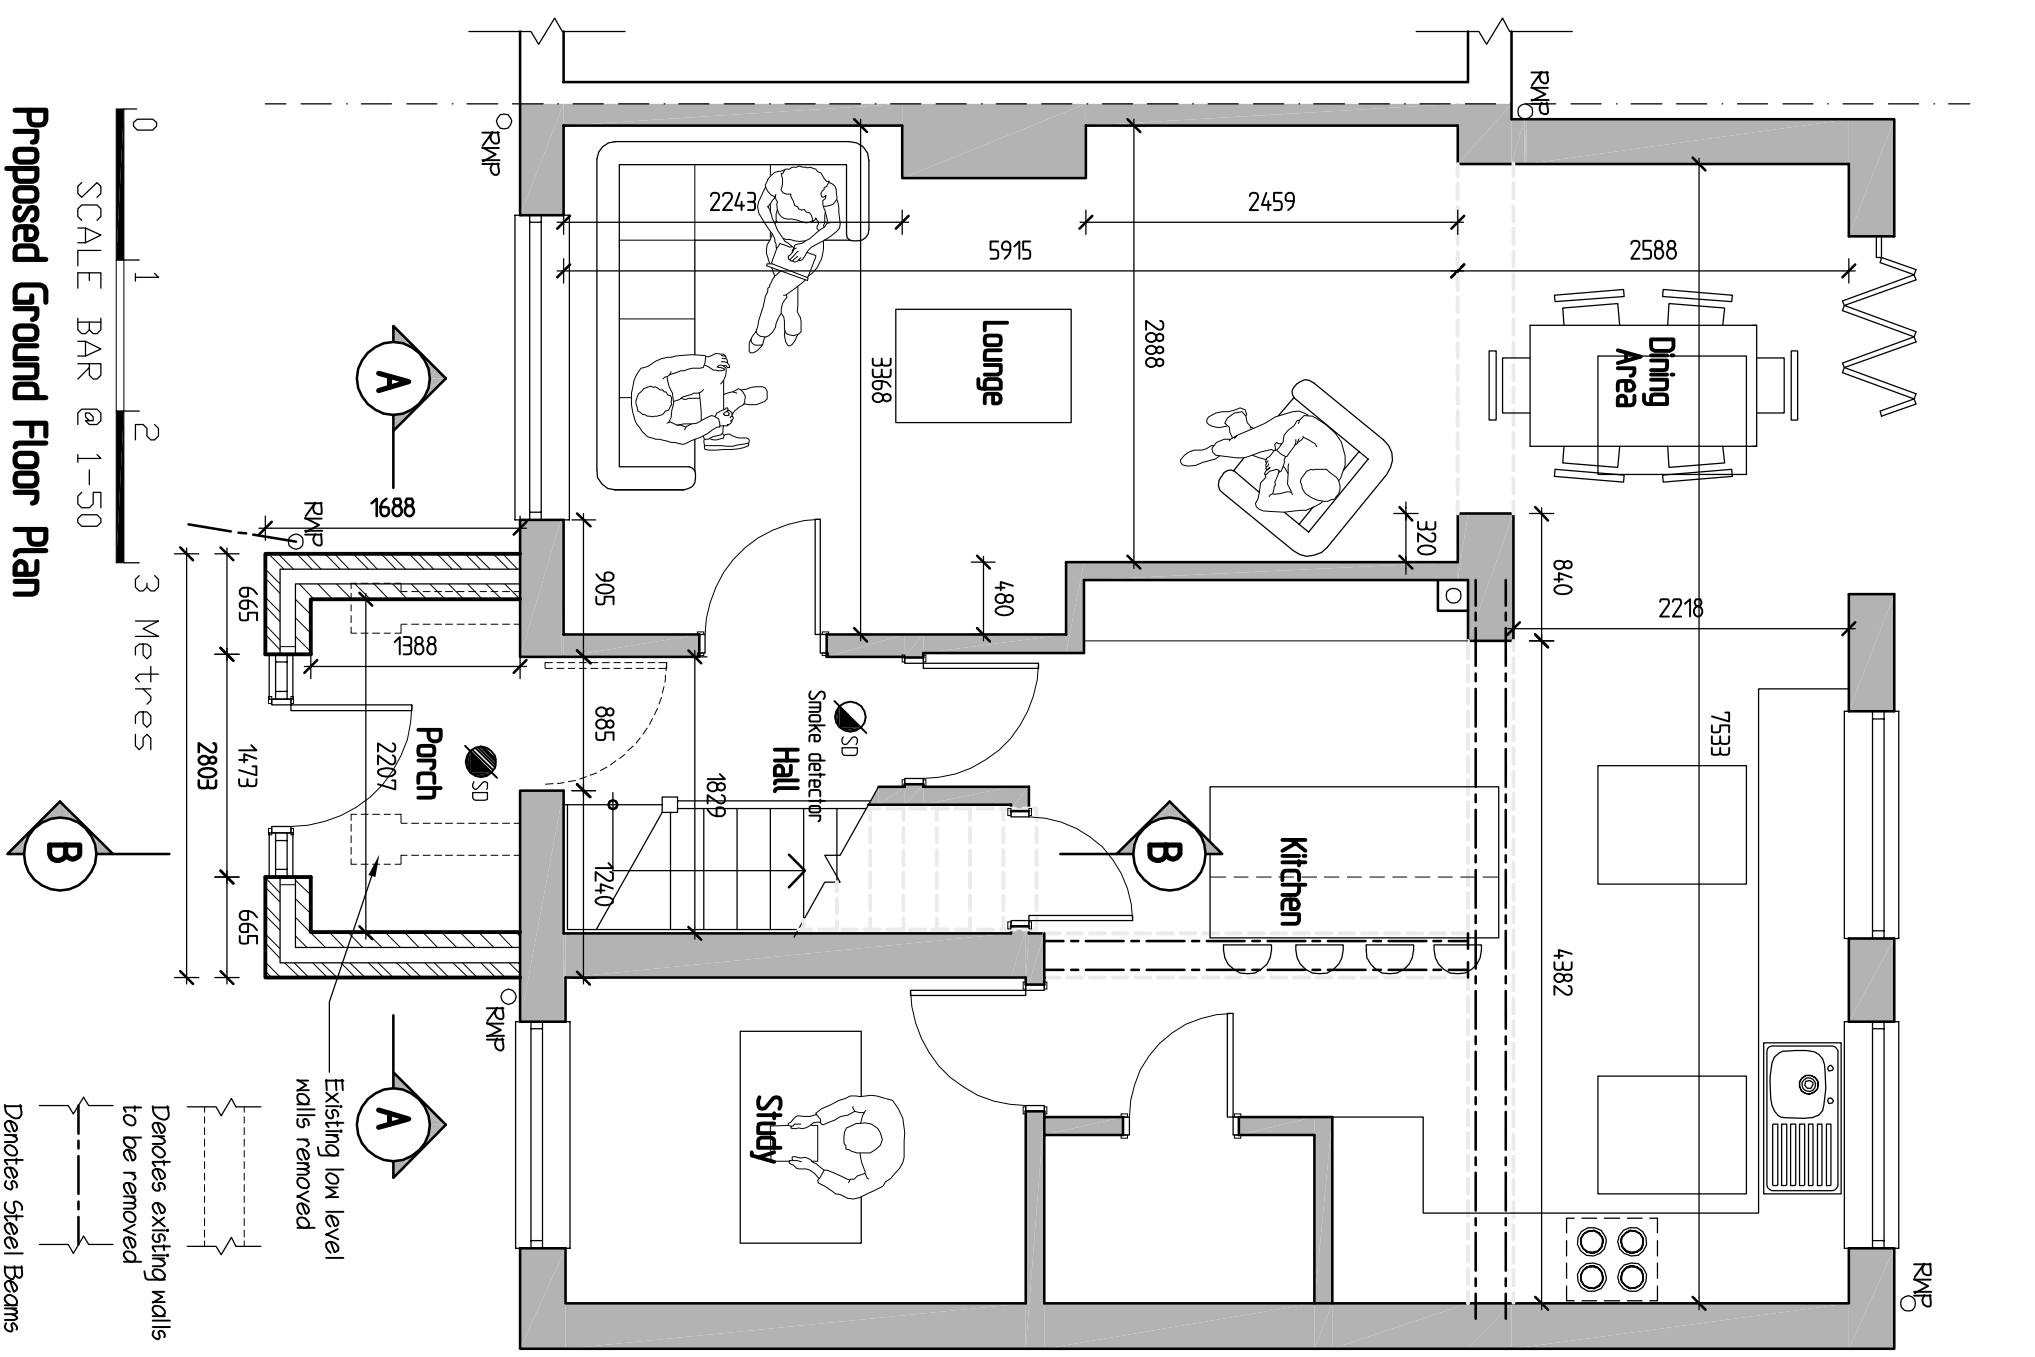



Proposed Ground Floor Plan

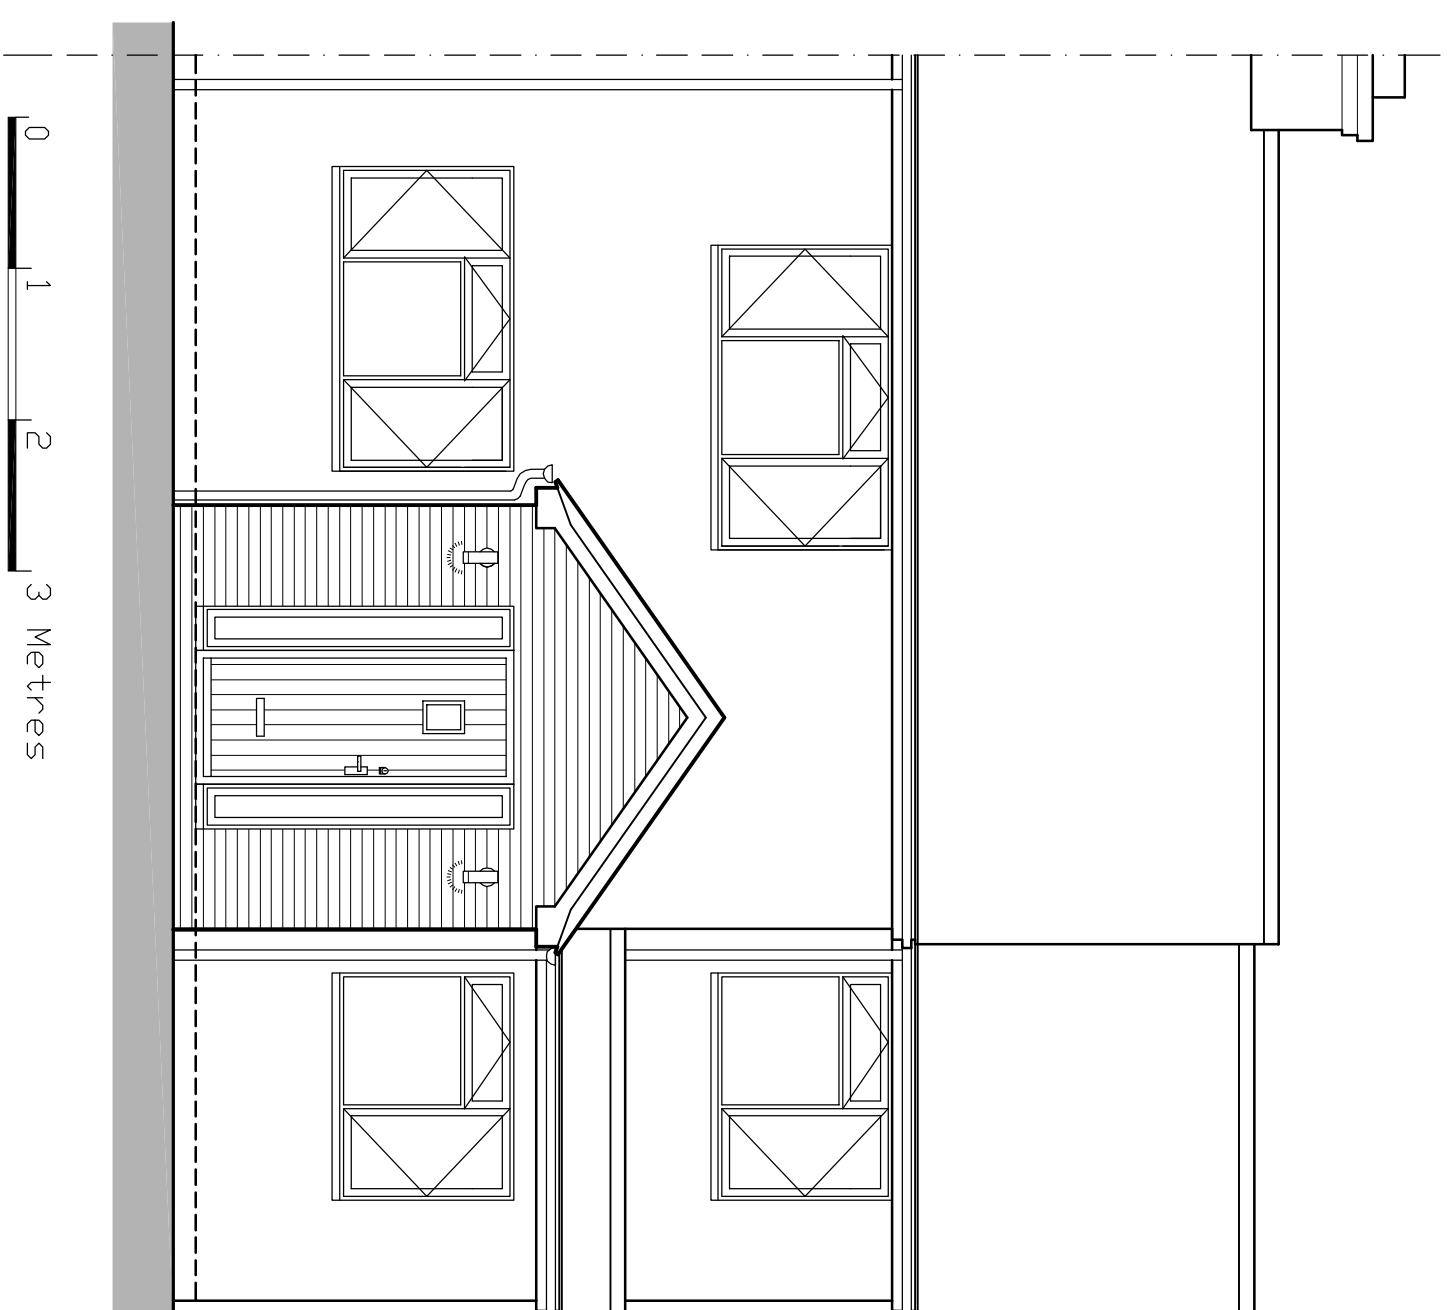


Proposed Front Elevation

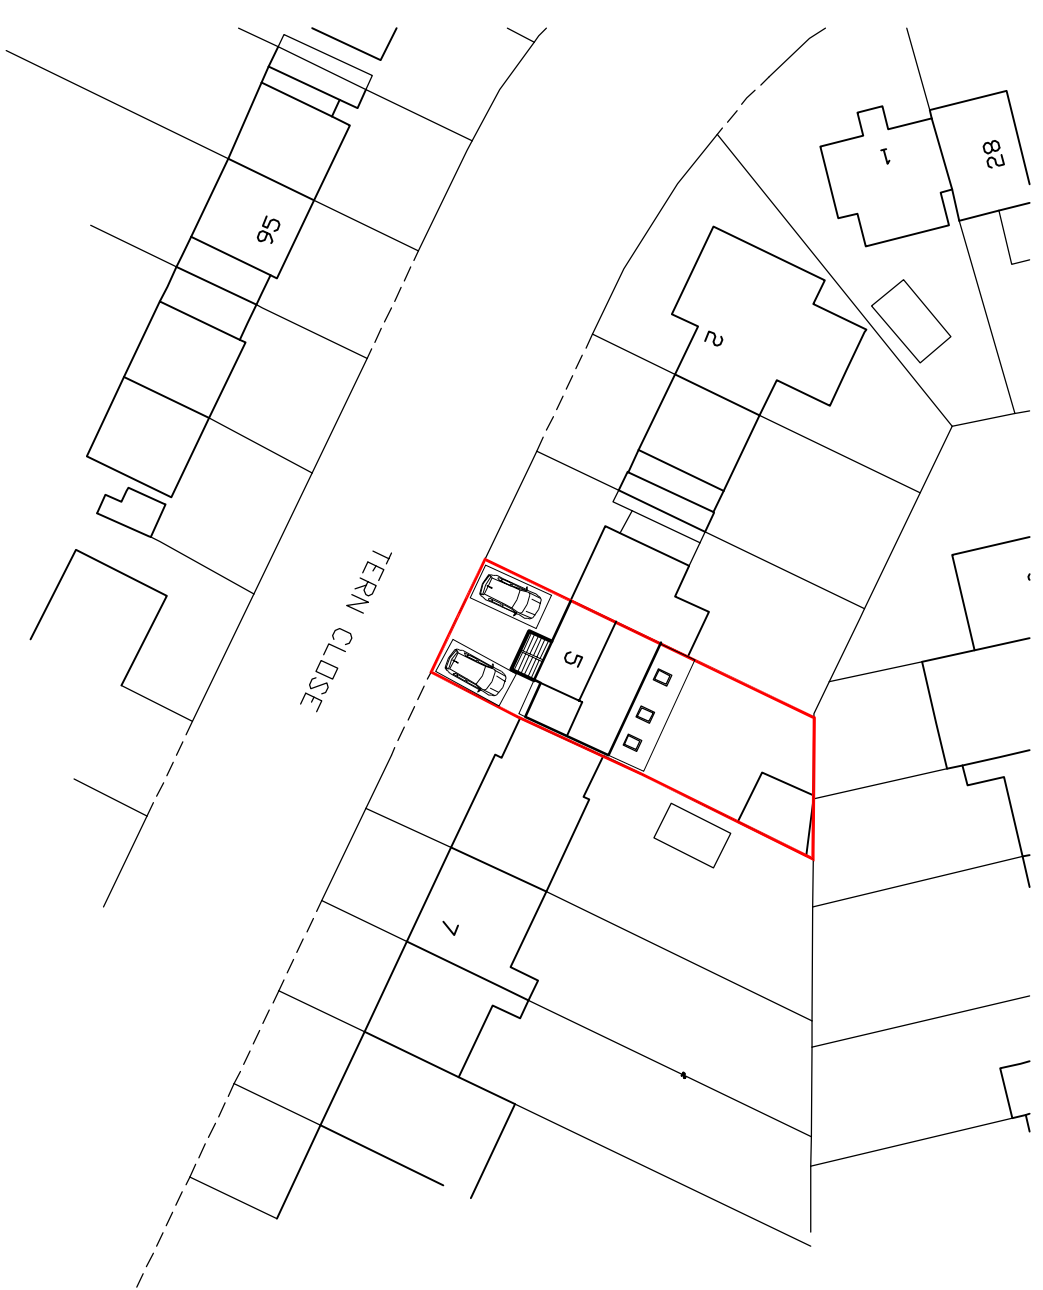

Block Plan 1-500

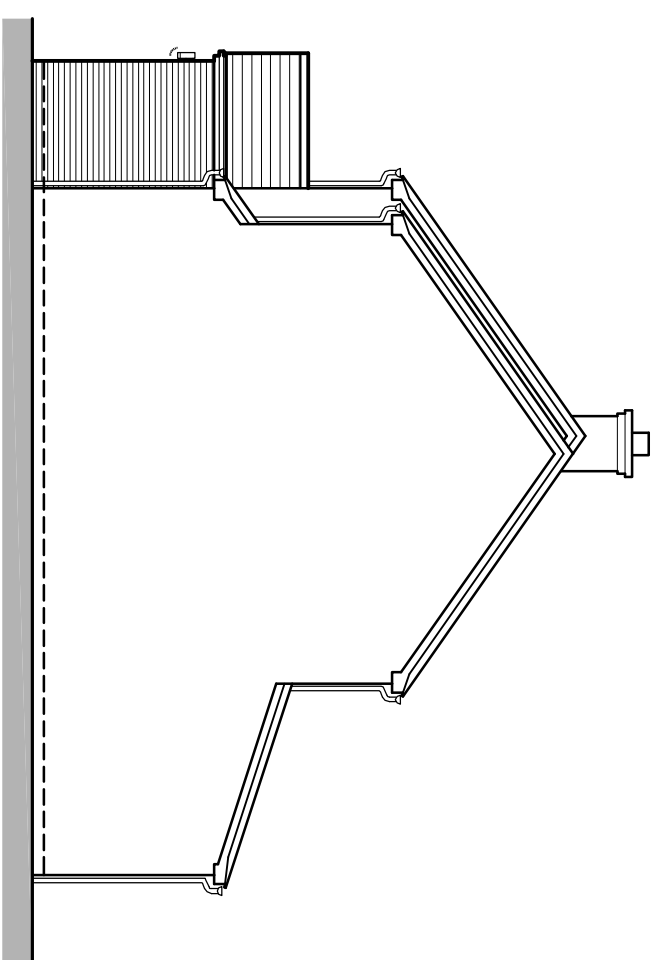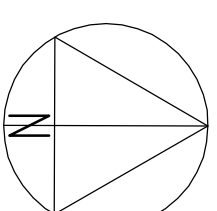

0 1 2 3 Metres
SCALE BAR @ 1-100
Proposed Side Elevation

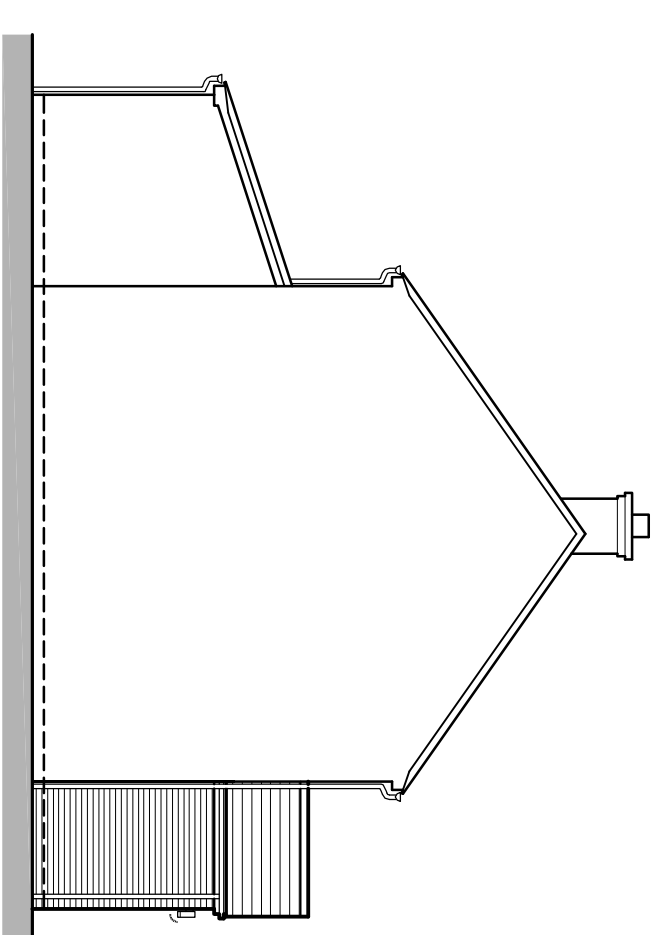

0 1 2 3 Metres
SCALE BAR @ 1-100
Proposed Side Elevation

 43 Wandsworth Way, Tilhurst, Reading, Berkshire RG30 4RU Tel & Fax: 0118 941 6249 Mobile: 07967 009882 greg@gregfarrell.co.uk	Planning, Building Regulations & Structural Design				
REVISIONS <table border="1"> <thead> <tr> <th>Rev.</th> <th>Description</th> </tr> </thead> <tbody> <tr> <td>A</td> <td>Site Plan & construction notes added</td> </tr> </tbody> </table>	Rev.	Description	A	Site Plan & construction notes added	Date _____ 16-08-2024
Rev.	Description				
A	Site Plan & construction notes added				
JOB TITLE	5 Tern Close Tilhurst				
TITLE	Existing & Proposed Plans & Elevations				
SCALE 1:50 1:100	DATE June 2023				
DRAWINGS No. A					