


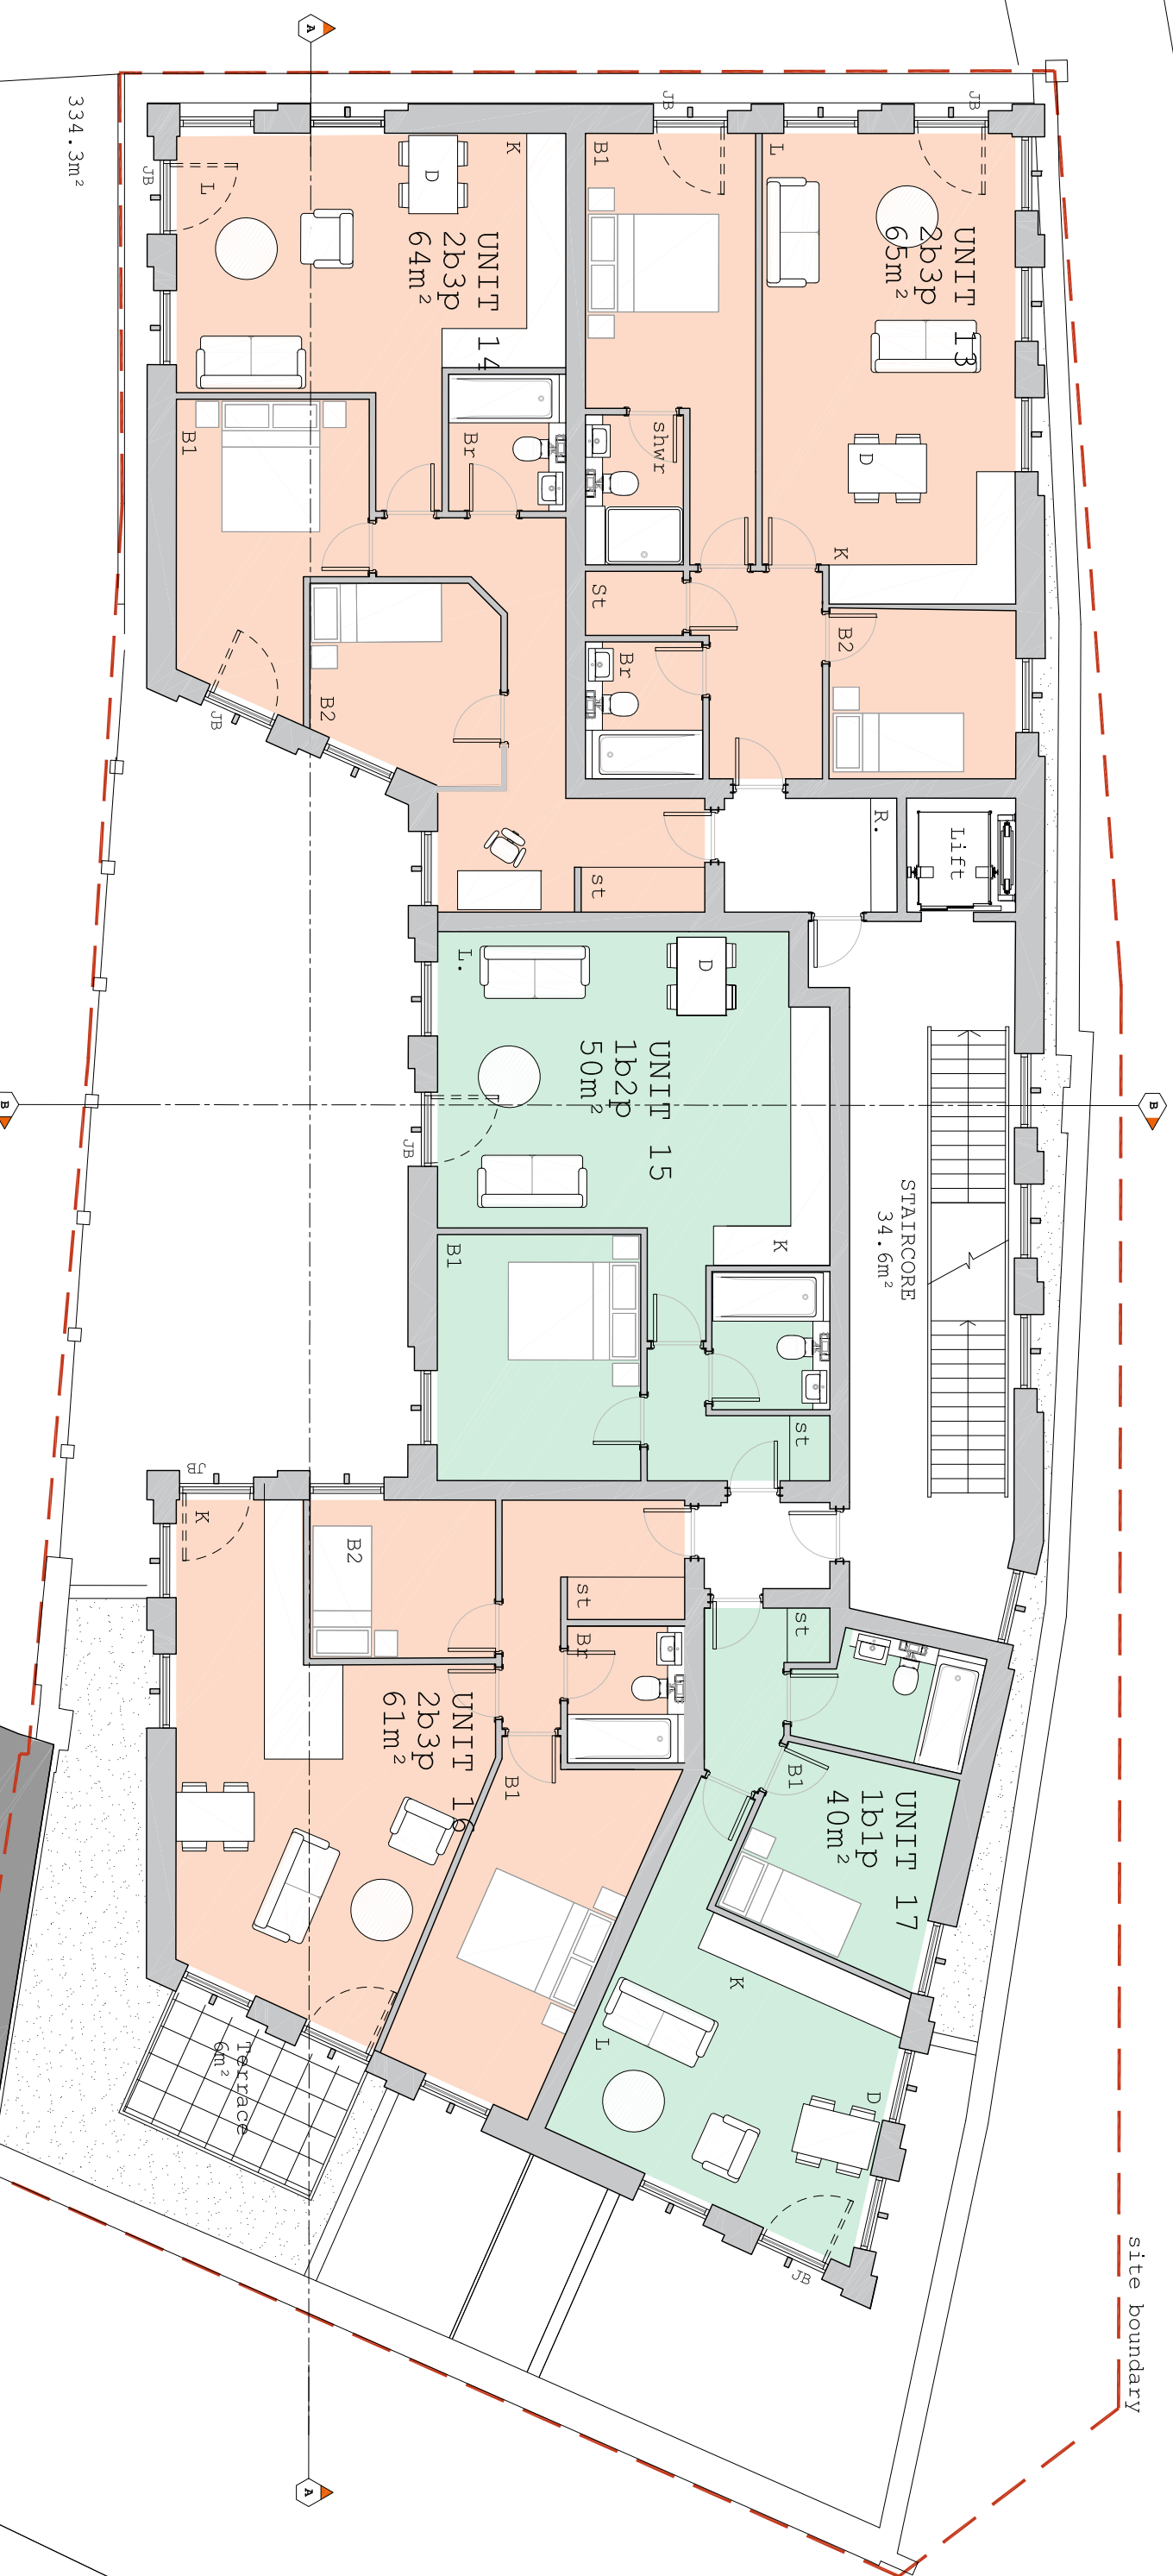

Drawing key: - existing structure - proposed structure - Estimated structural columns	Project: Central Club Reading RG1 4SQ Drawing Name: Third floor plan	Collaborating with: Red Line Land Central Club Ltd. Job: 426 Drawing: 03-13 Revision: D	Colony Architects Ltd. The Wine Store, Brewery Court, Theale, Reading, RG7 5AJ +44 (0)118 380 0328 hello@colonyarchitects.com colonyarchitects.com
--	--	--	--

