


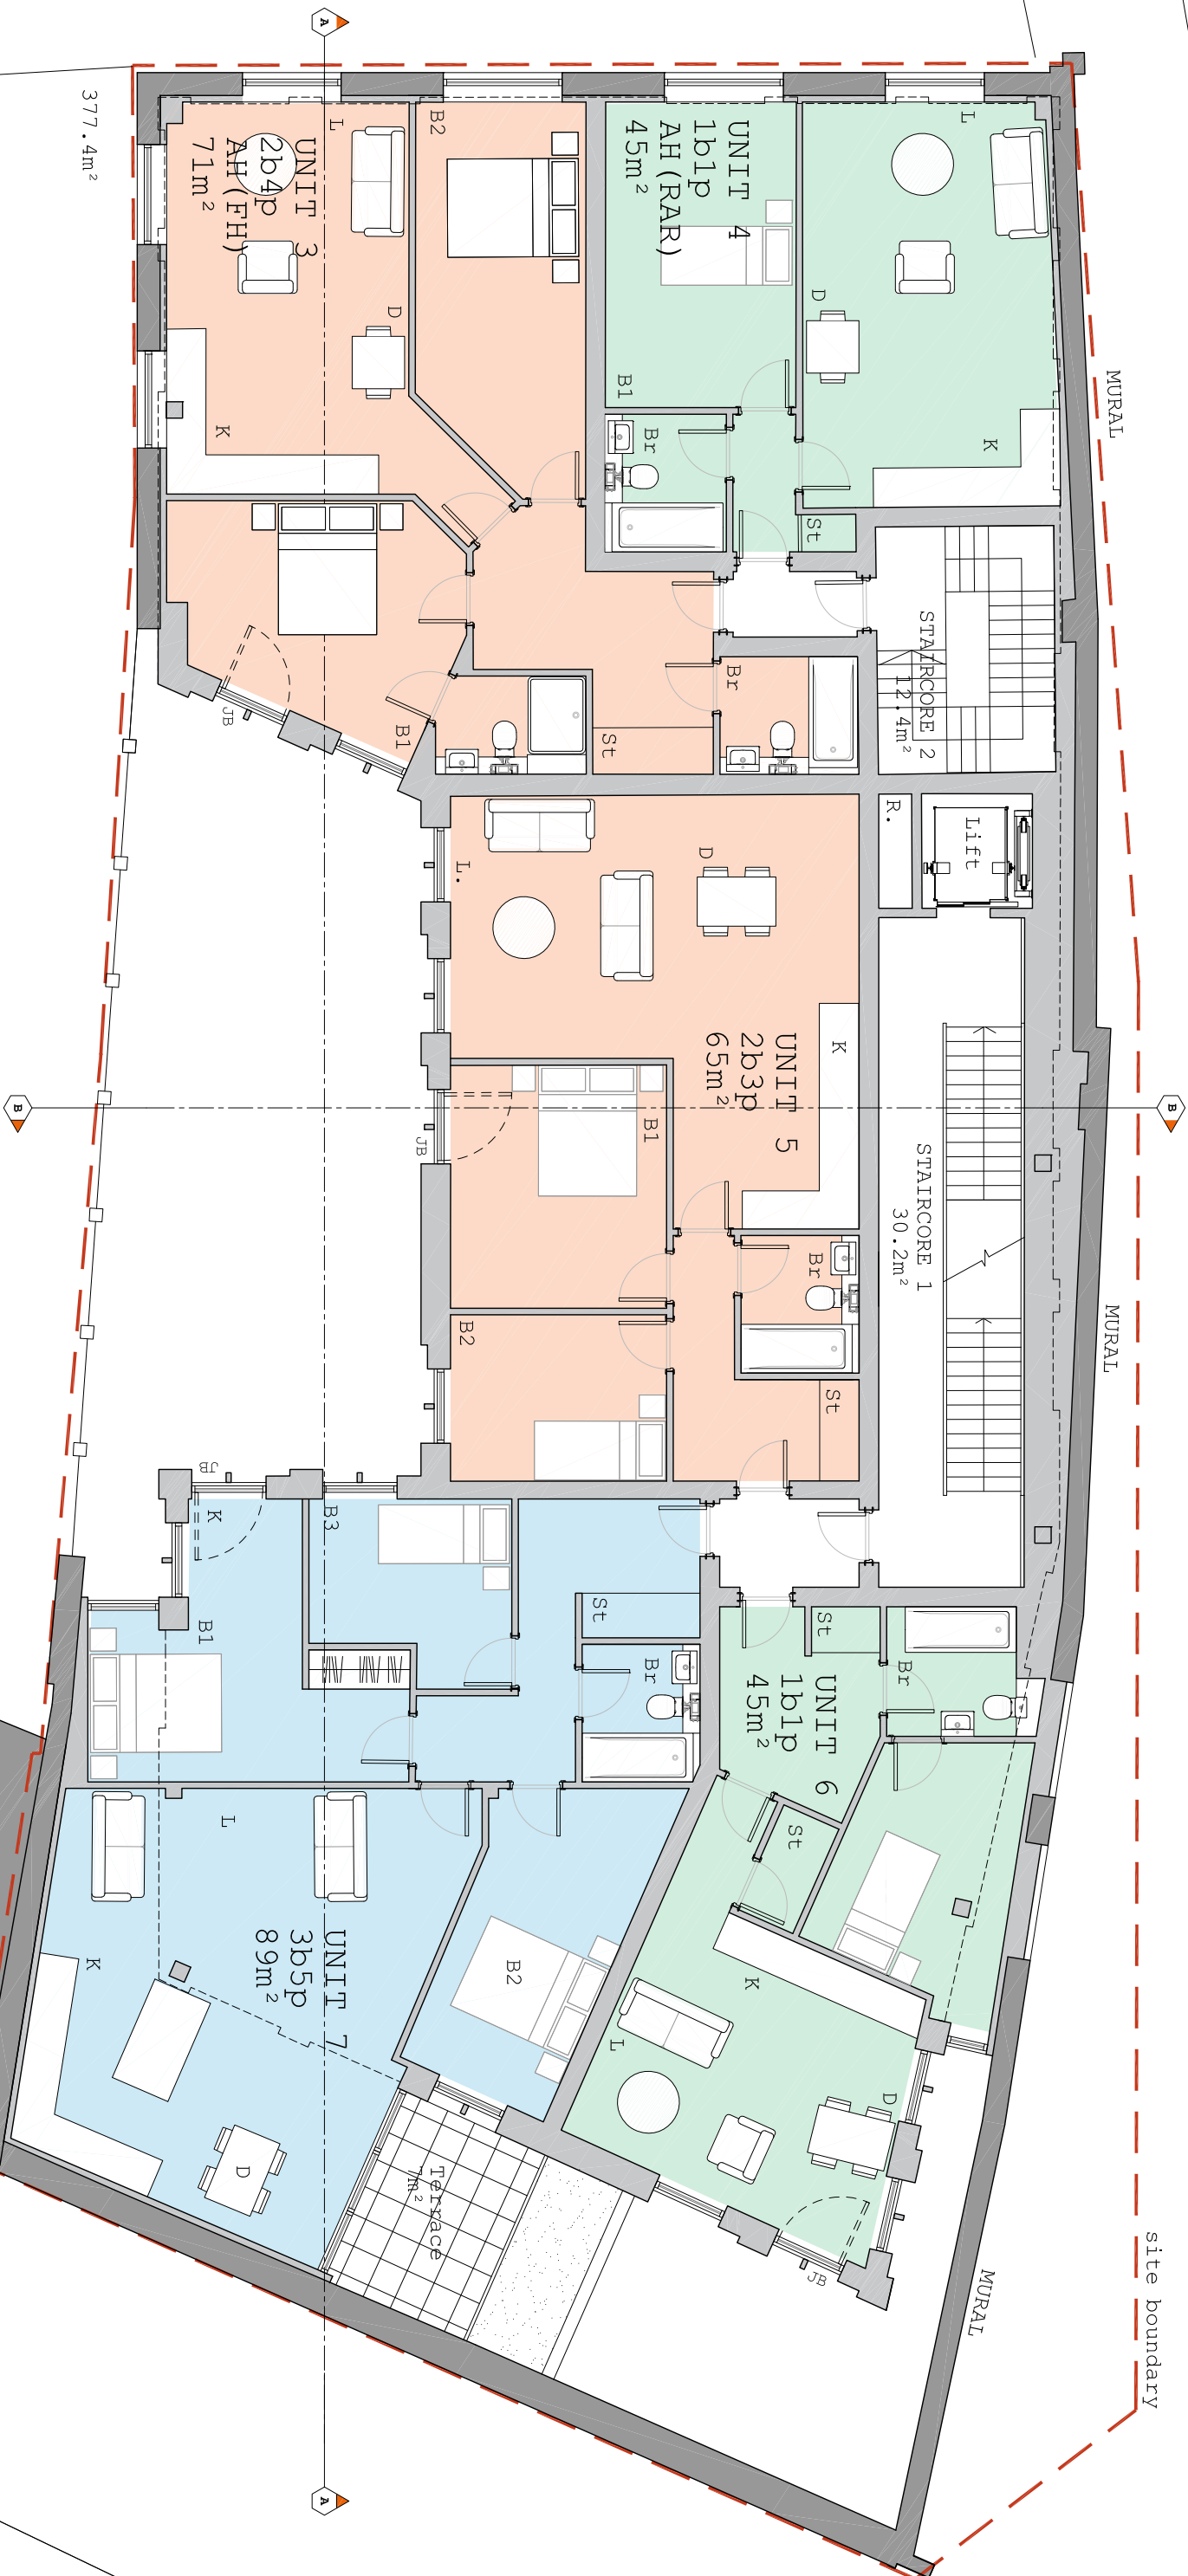

Drawing key: - existing structure - proposed structure - Estimated structural columns	collaborating with: Red Line Land Central Club Ltd. Job: 426 Drawing: 03-11 Revision: -D	Project: Central Club Reading RG1 4SQ Drawing Name: First Floor plan	Colony Architects Ltd. The Wine Store, Brewery Court, Theale, Reading, RG7 5AJ +44 (0)118 380 0028 hello@colonyarchitects.com colonyarchitects.com
--	--	---	--

1:100 | 01 02 03 04 05 06 07 08 09 10 11 12