


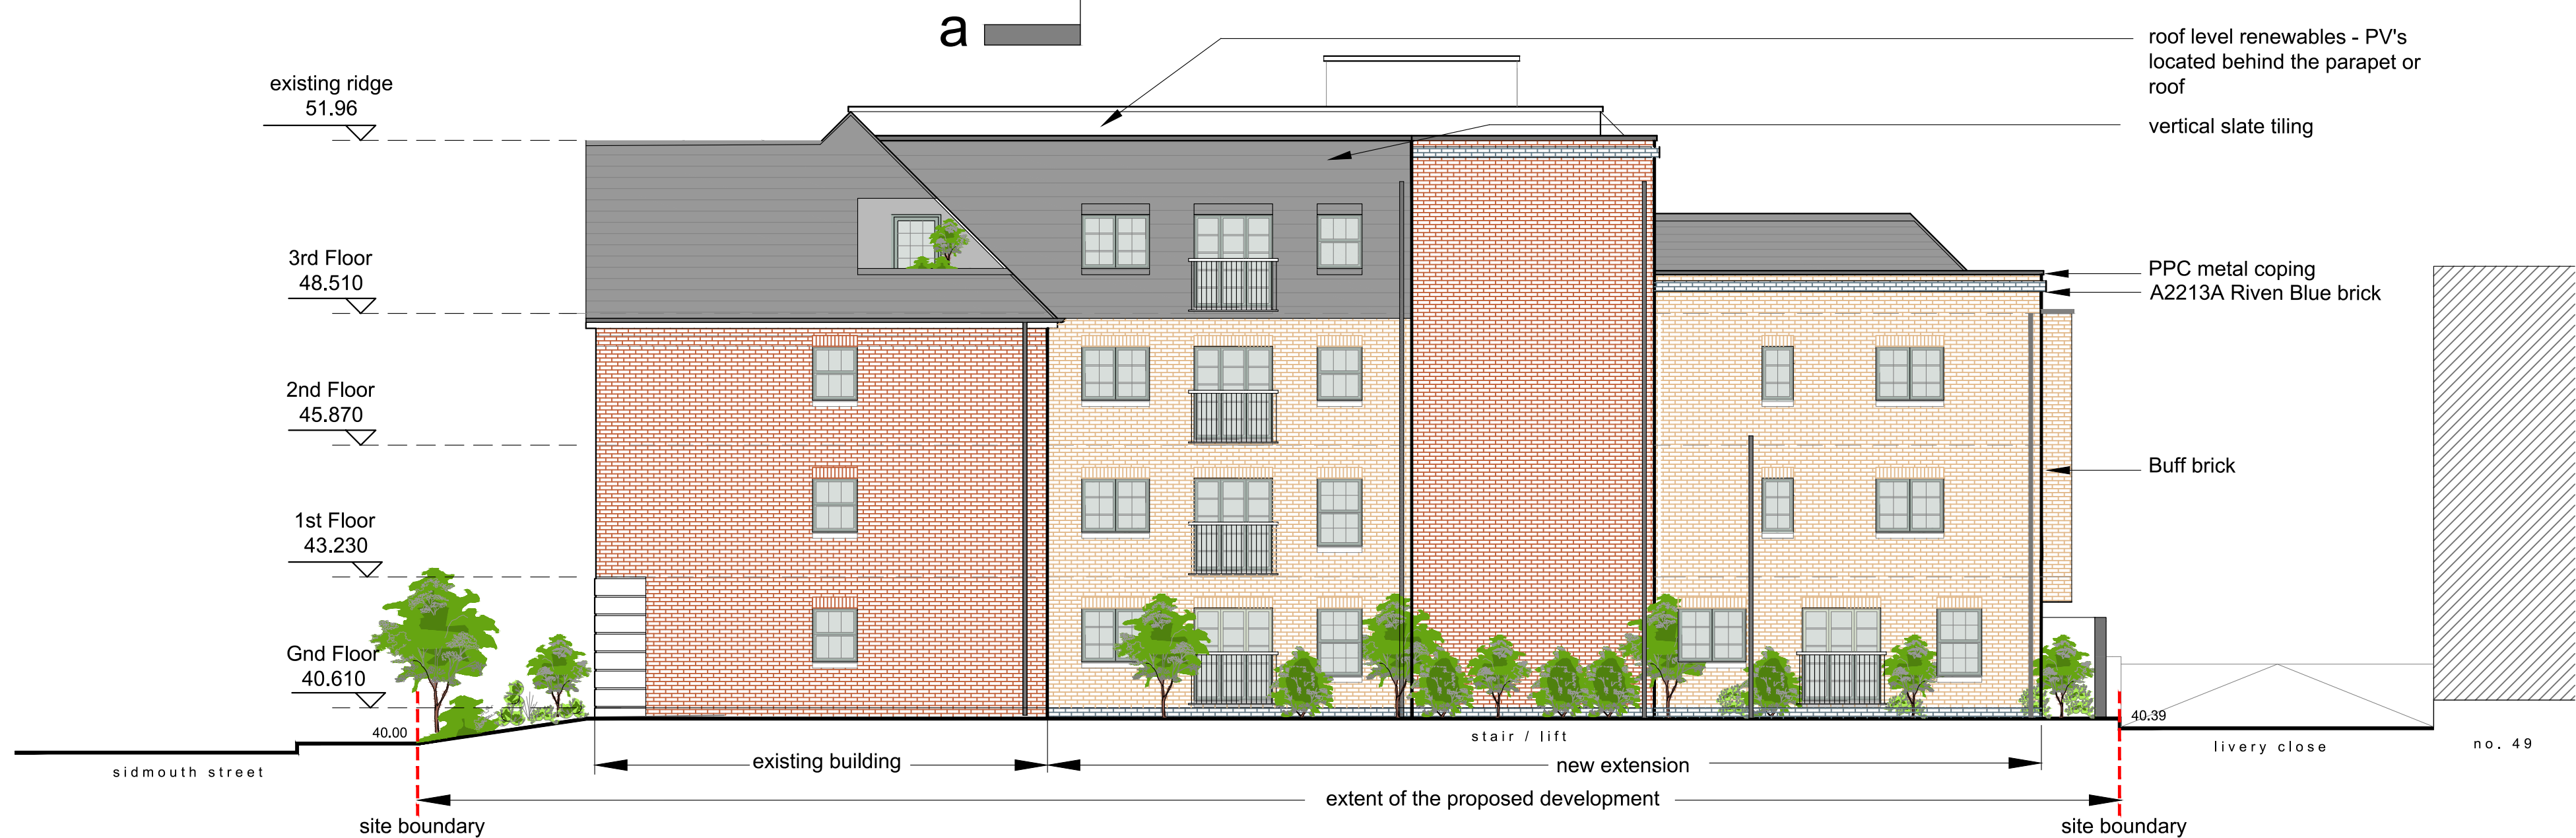


proposed livery close elevation



proposed north elevation

Scale 1:100 @ A2

 

Hanslink Ltd
www.hanslink.co.uk
m.07984 671939

project
Trinity Hall, South Street
Reading
client
Hanslink Ltd

drawing title
Proposed livery close and
north elevations
drawing status
PLANNING

scale 1:100@A2	date 01.08.2024	drawn by CbF	checked by
job no. H17	drawing no. PL51	revision —	