


site boundary

el
wi
acce
art c
openh

site boundary

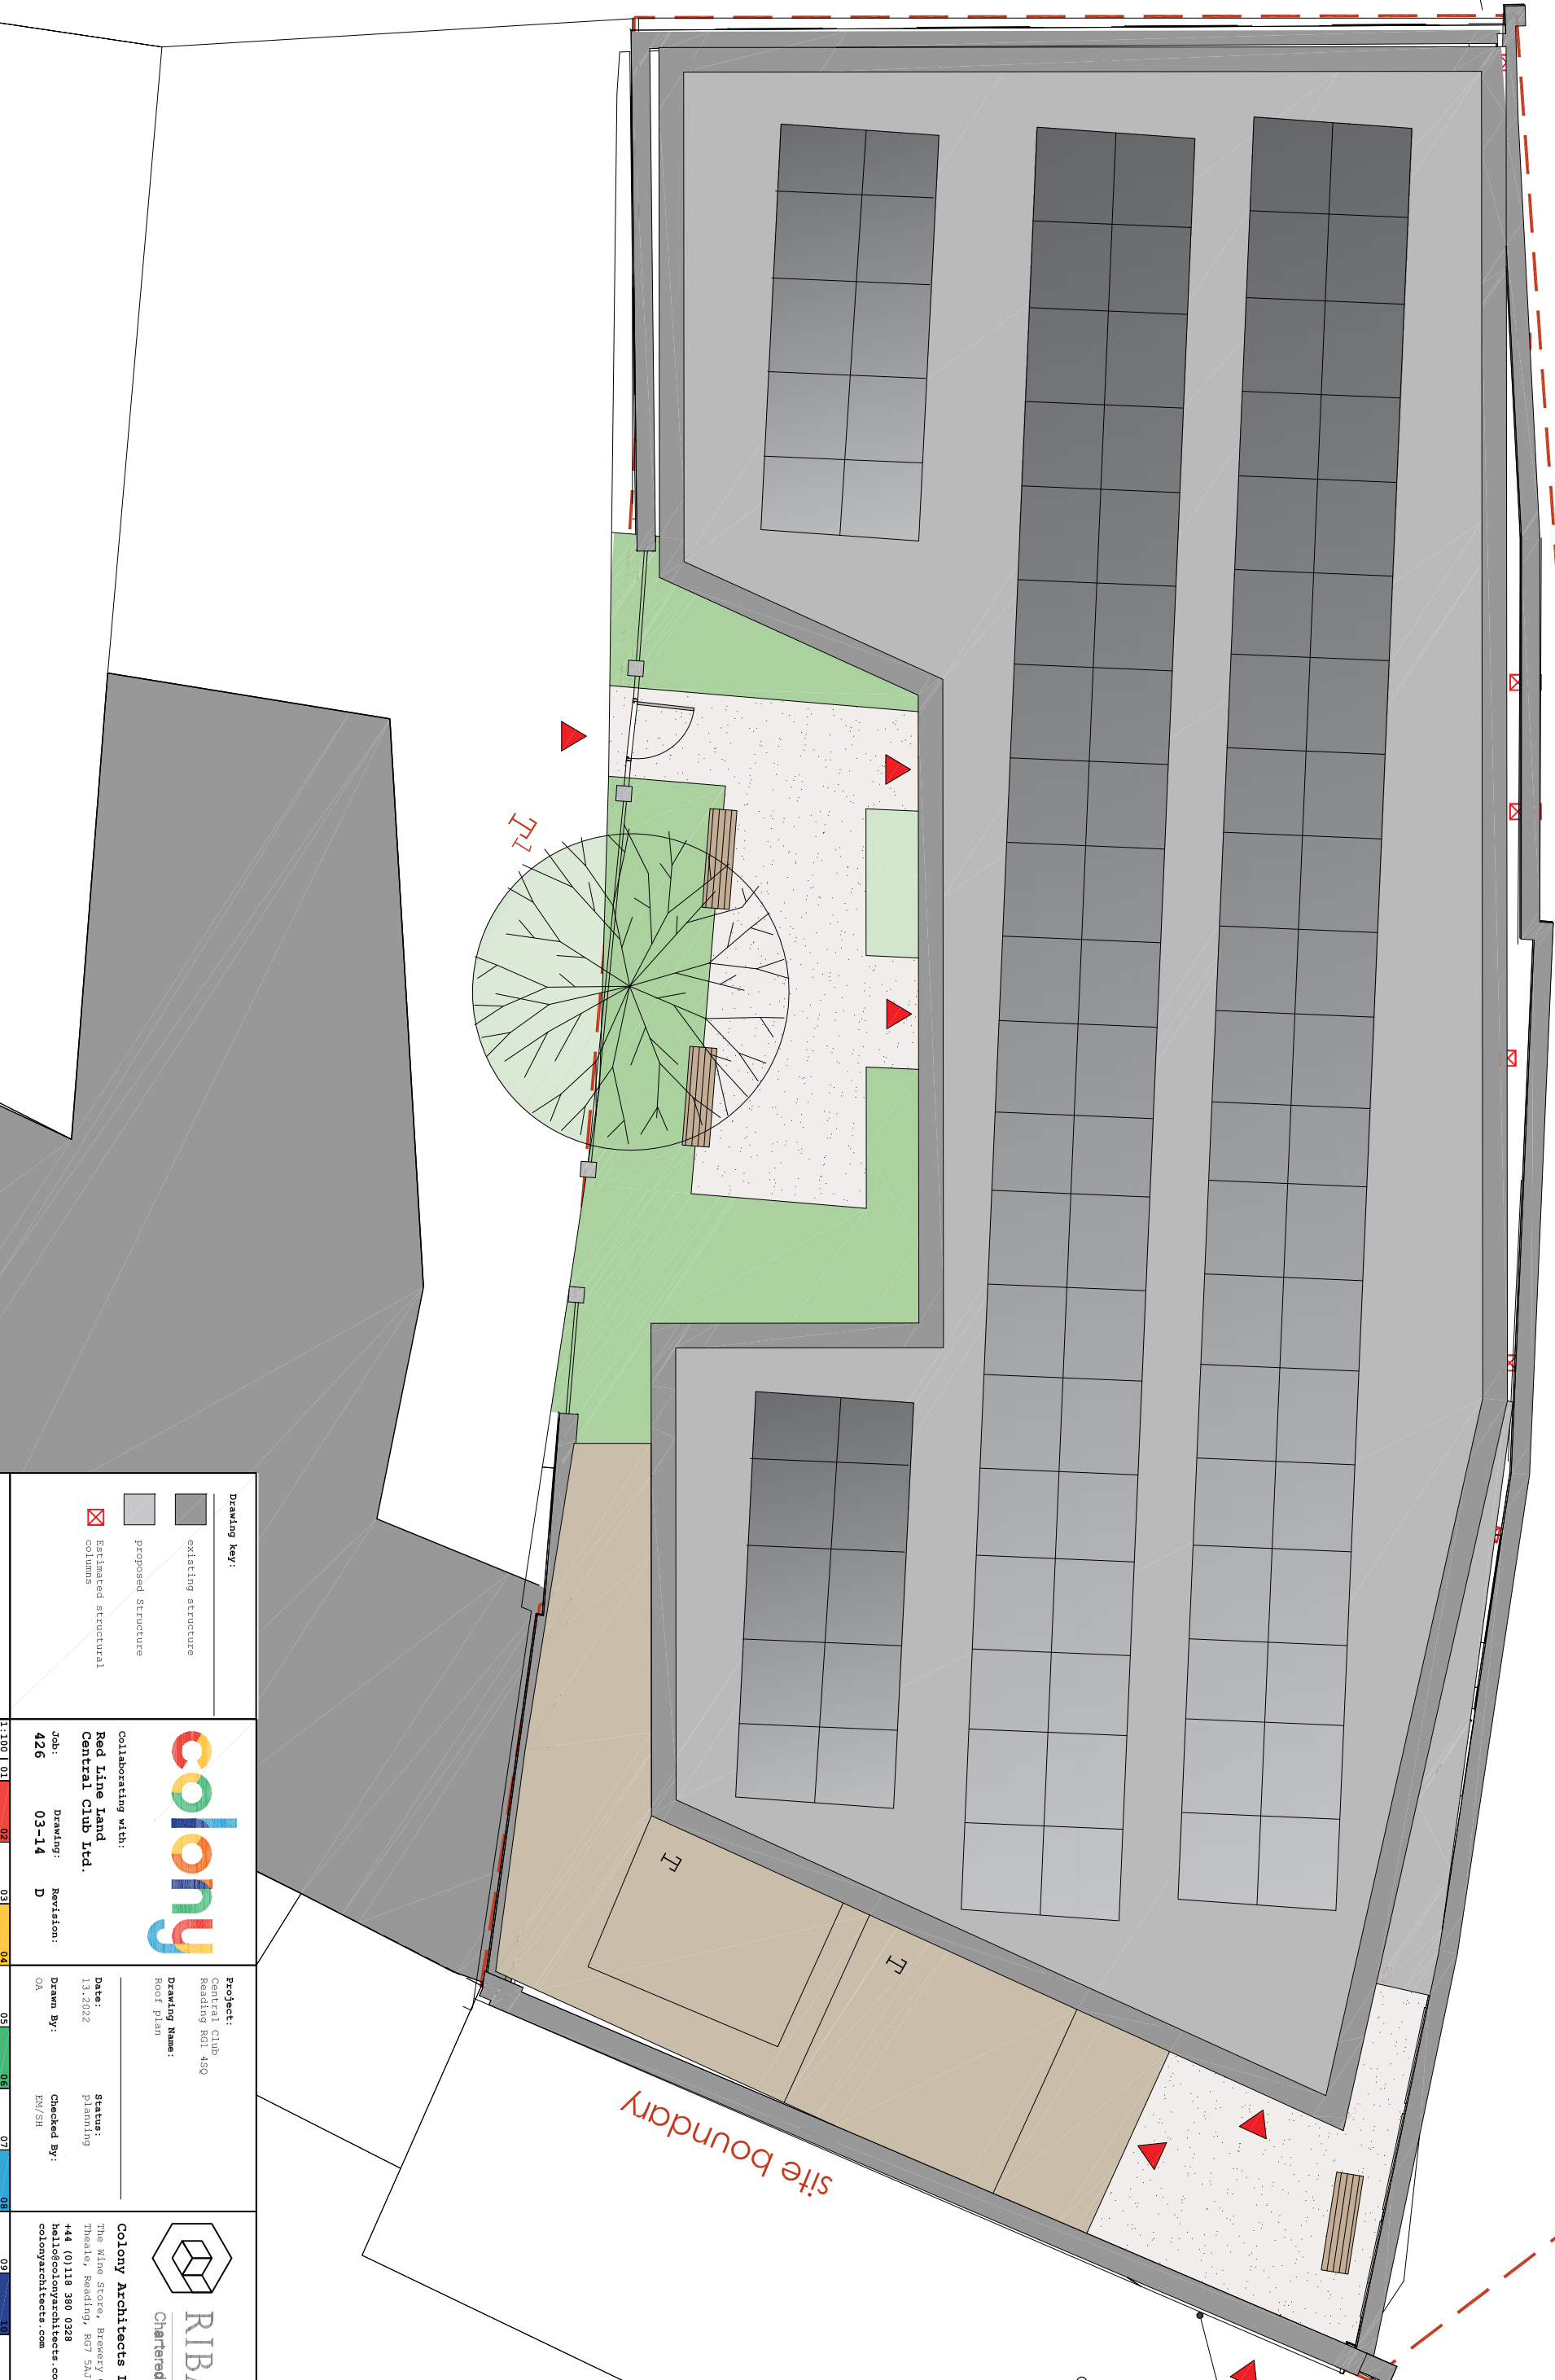

Drawing key:

- existing structure
- proposed structure
- Estimated structural columns



collaborating with:
Red Line Land
Central Club Ltd.

Job: 426
Drawing: 03-14
Revision: D

Project:

Central Club
Reading RG1 4SQ

Drawing Name:
Roof plan

Date: 13.2022
Status: planning

Drawn By: EA
Checked By: SH



Chartered Practice

Colony Architects Ltd.
The Wine Store, Brewery Court,
Theale, Reading, RG7 5AJ
+44 (0)118 380 0328
hello@colonyarchitects.com
colonyarchitects.com