



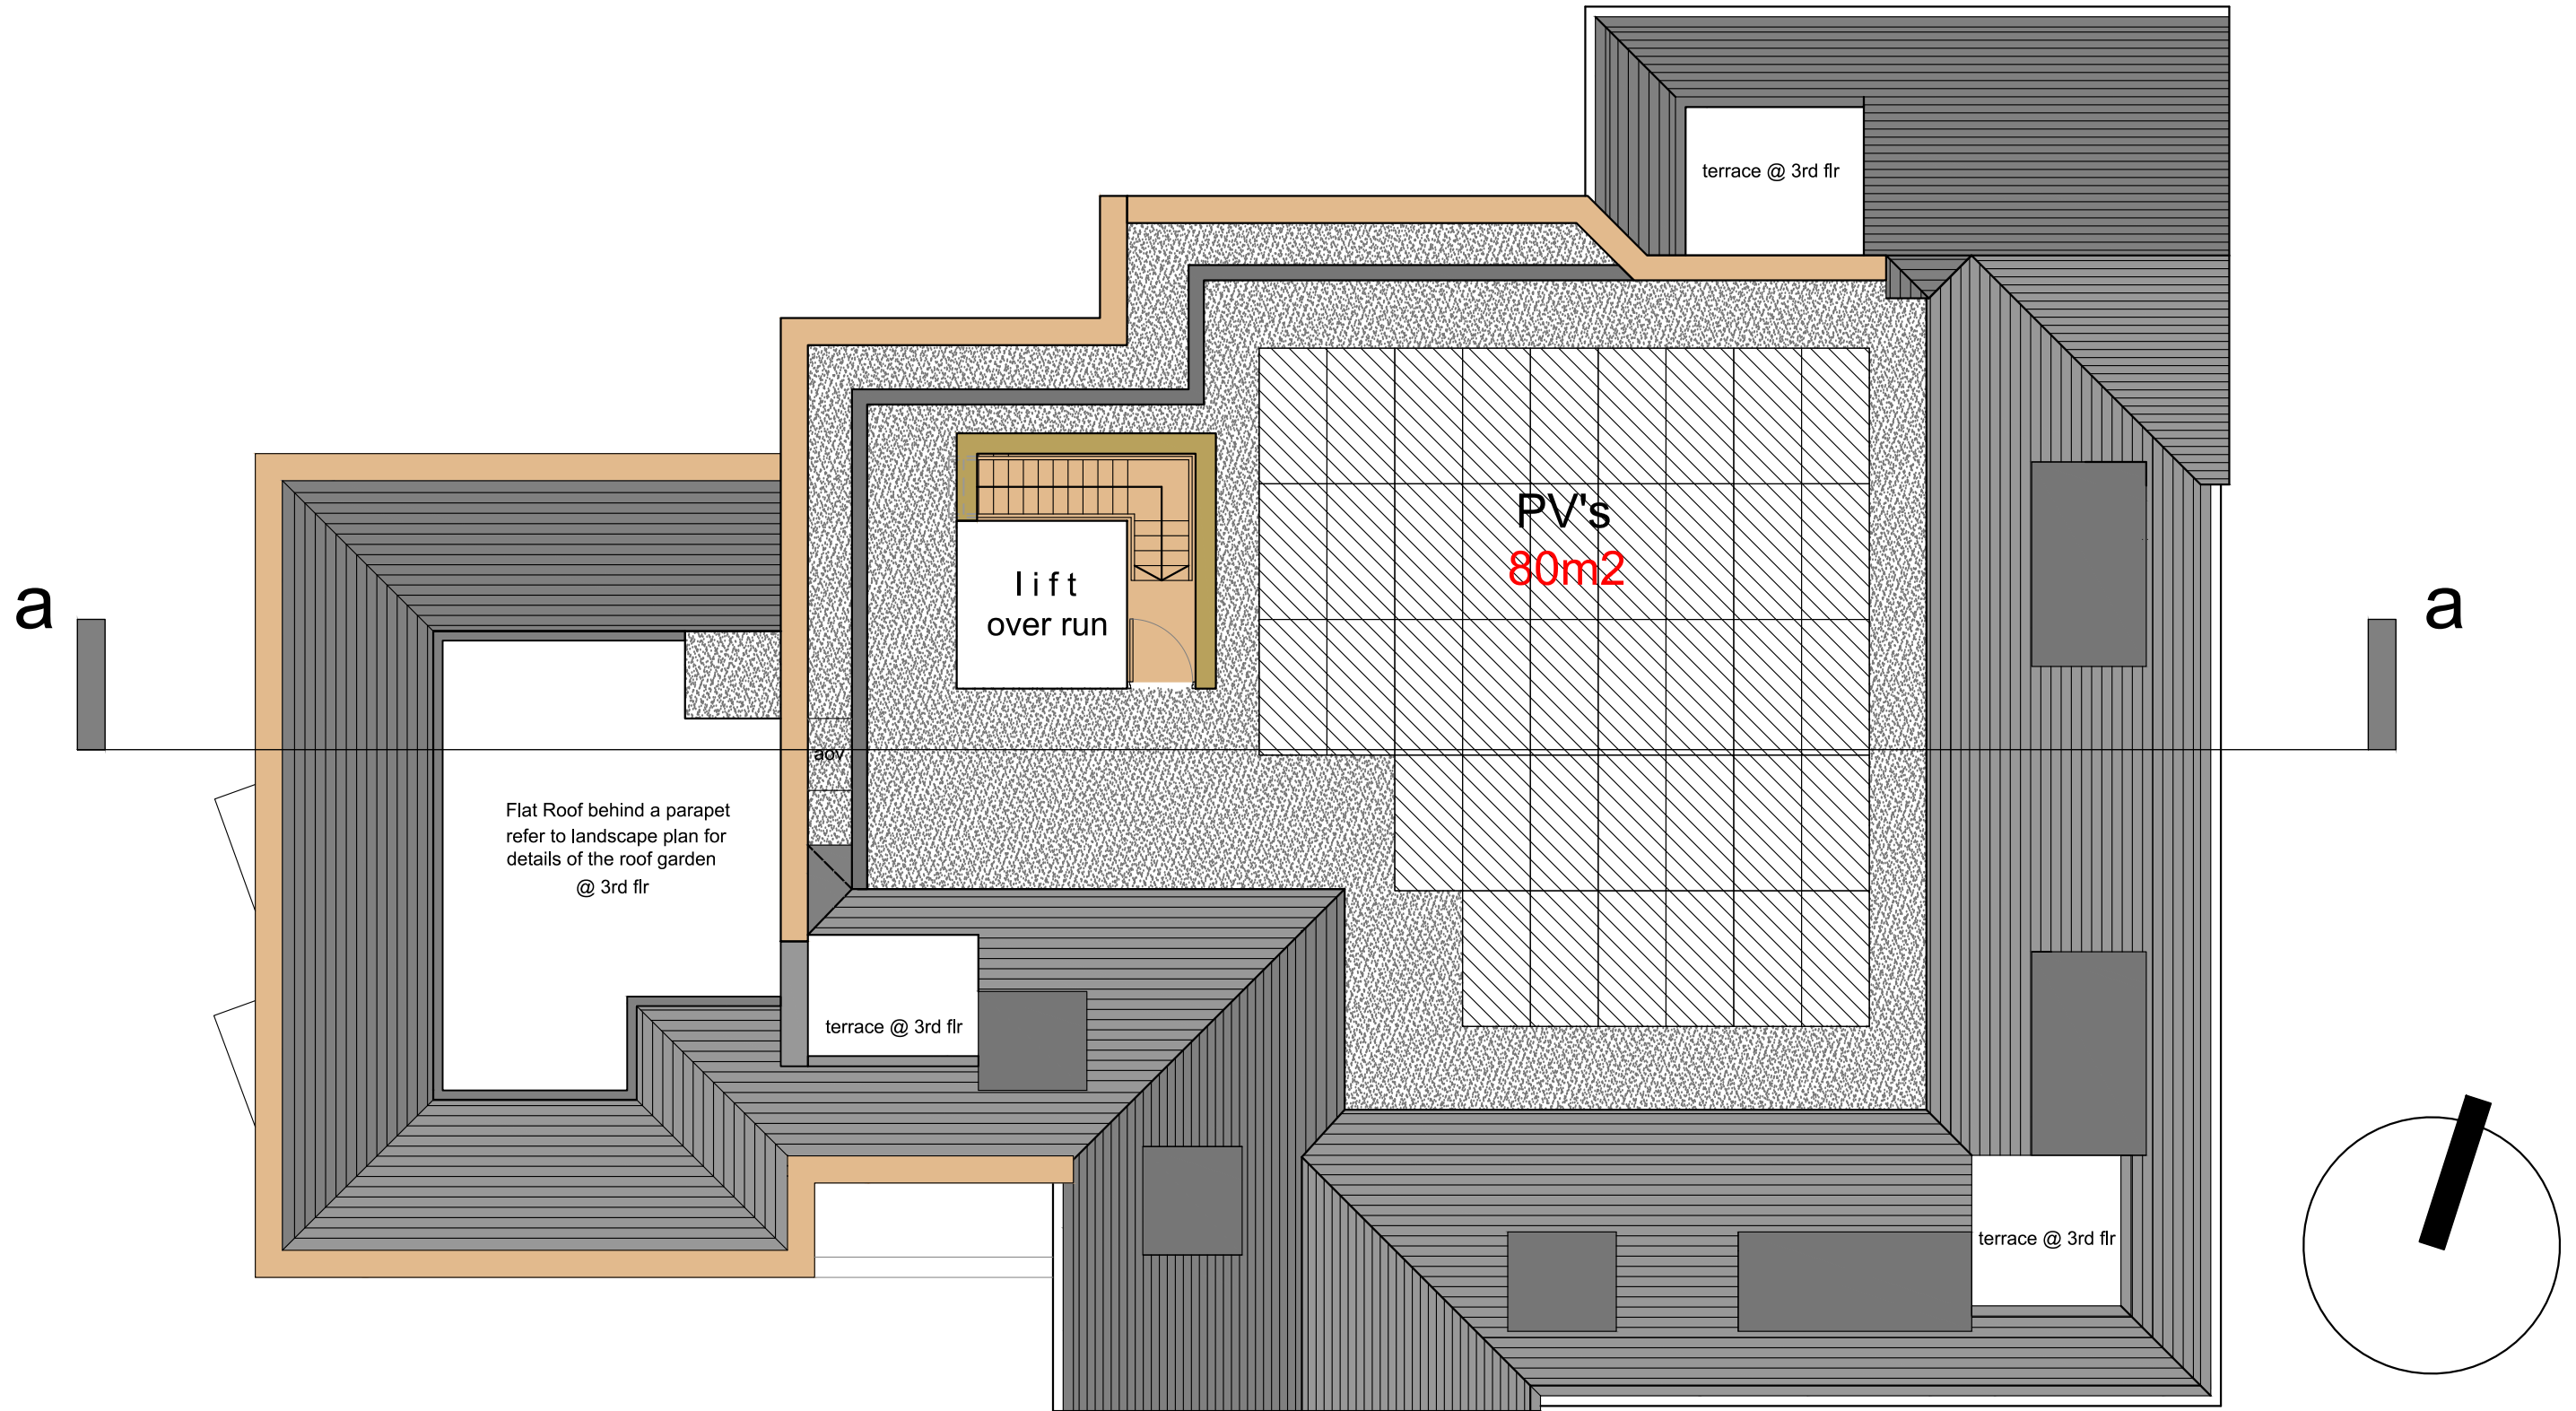

proposed roof plan

Scale 1:100 @ A3

 

Hanslink Ltd

www.hanslink.co.uk
m.07984 671939

project
Trinity House, South Street
Reading

client
Hanslink Ltd

drawing title
Proposed Roof Plan

drawing status
PLANNING

scale
1:100@A3

job no.
H17

date
01.08.2024

drawing no.
PL49

drawn by
CbF

checked by

revision
-