


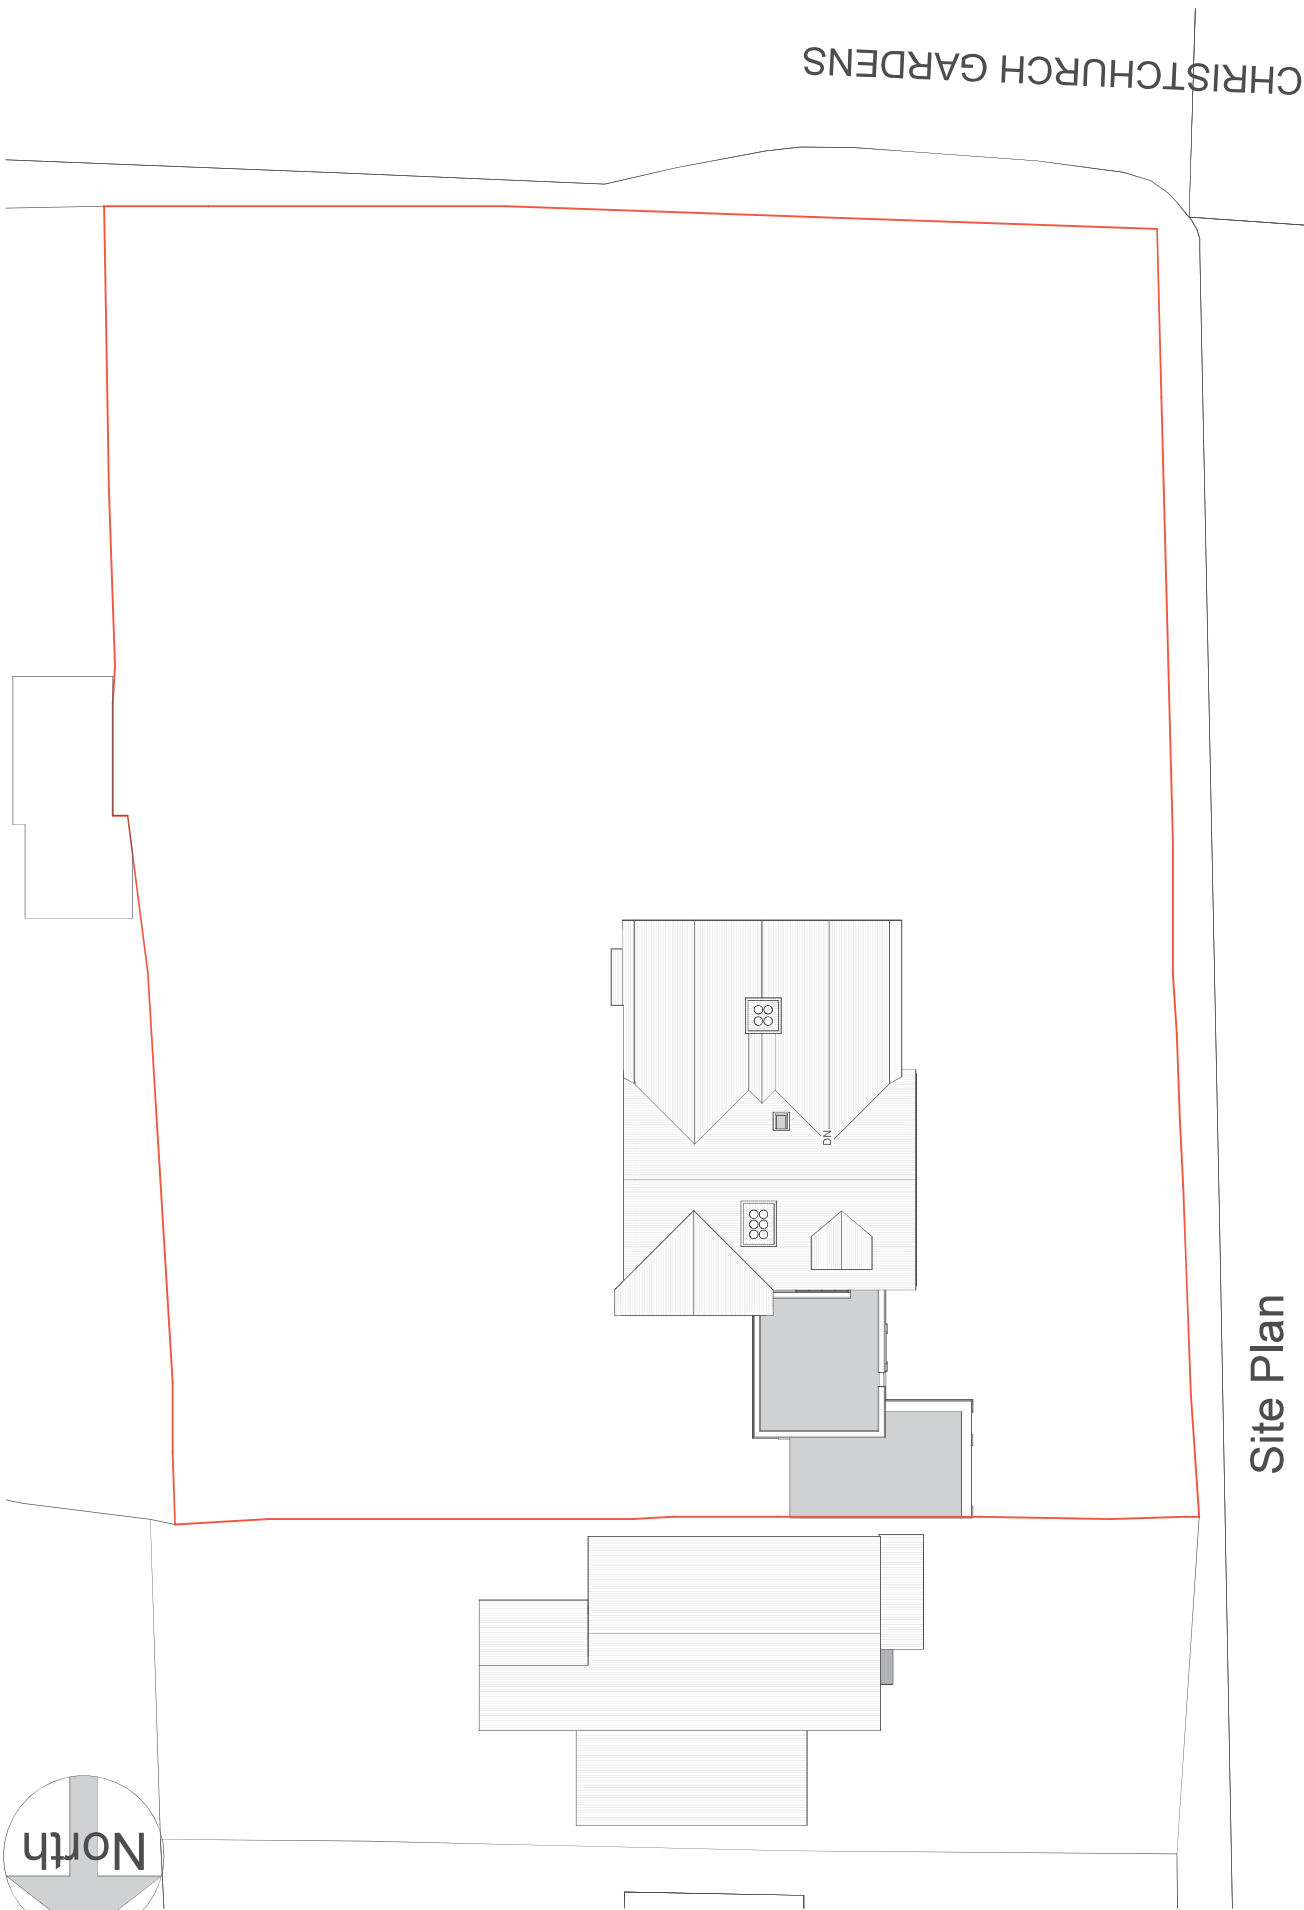

Site Plan



Fluent
ARCHITECTURAL DESIGN SERVICES


FLUENT
ARCHITECTURAL DESIGN SERVICES
TEL: 0800 043 8838
EMAIL: INFO@FLUENT-ADSL.CO.UK
WEB: FLUENT-ADSL.CO.UK

11 Glebe Road, Reading	
Existing Site Plan	

Scale @ A3 1 : 200	Drawing number P.M.100
Date 15.05.24	Project number 2296
Drawn by NM	Rev A

Key:

Existing	Proposed	SVP	Boundary line
Existing drainage	Proposed drainage	Overhead	

 

GRAPHIC SCALE 1:200

No.	Description	Date
A	First draft	15.05.24