




south east section

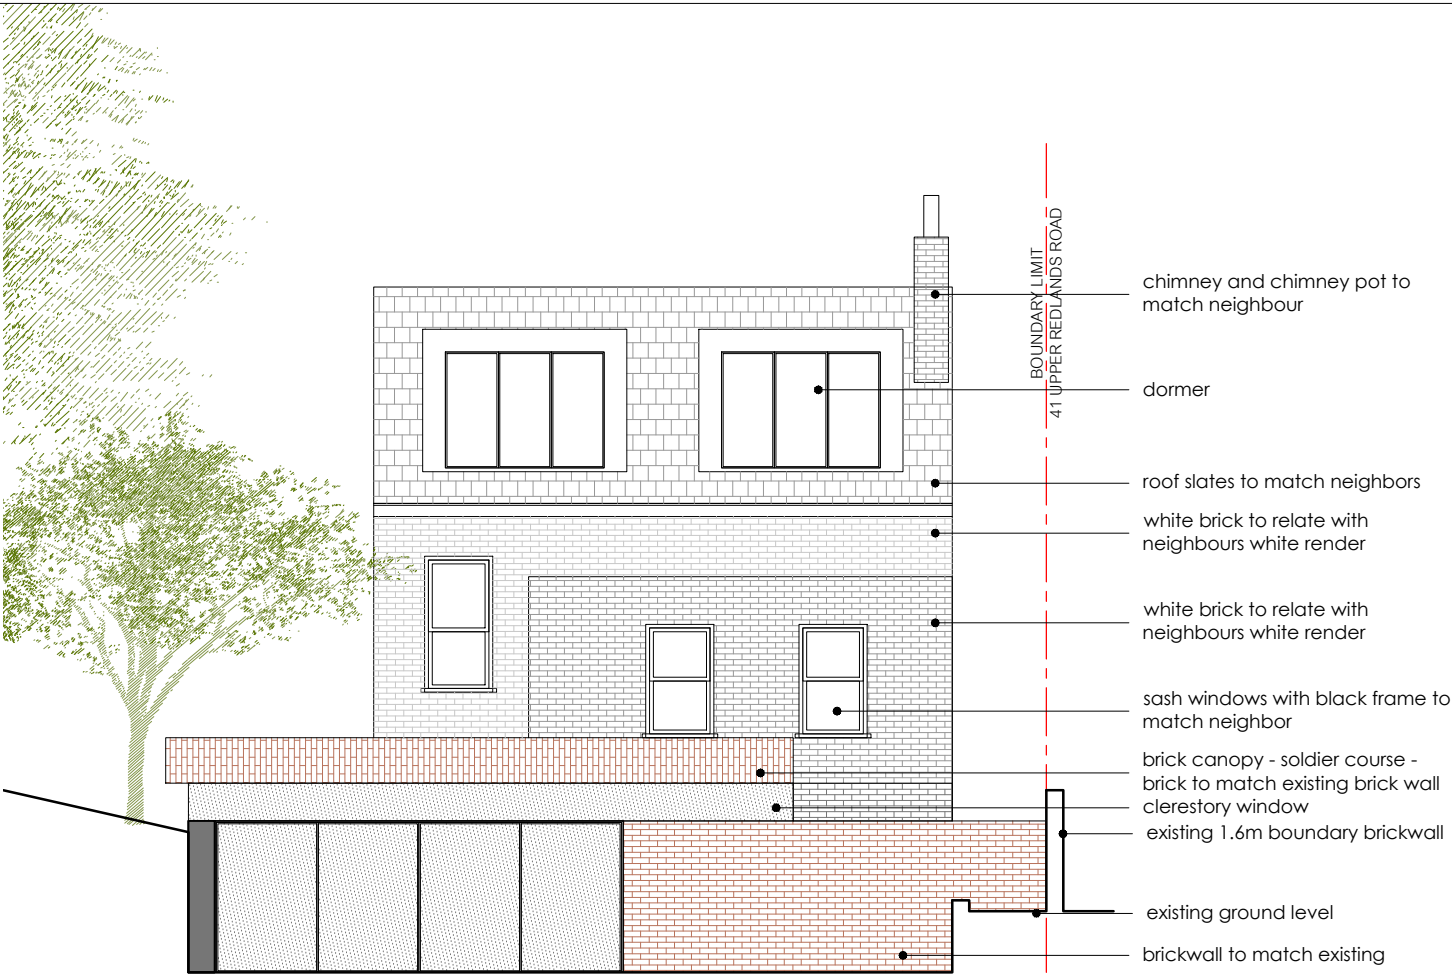


south east elevation



Vivara Pro Seville 32mm or 28mm WoodStone Nest Box.
Shown in Red



Large Multi Chamber Woodstone Bat Box
Shown in Brown

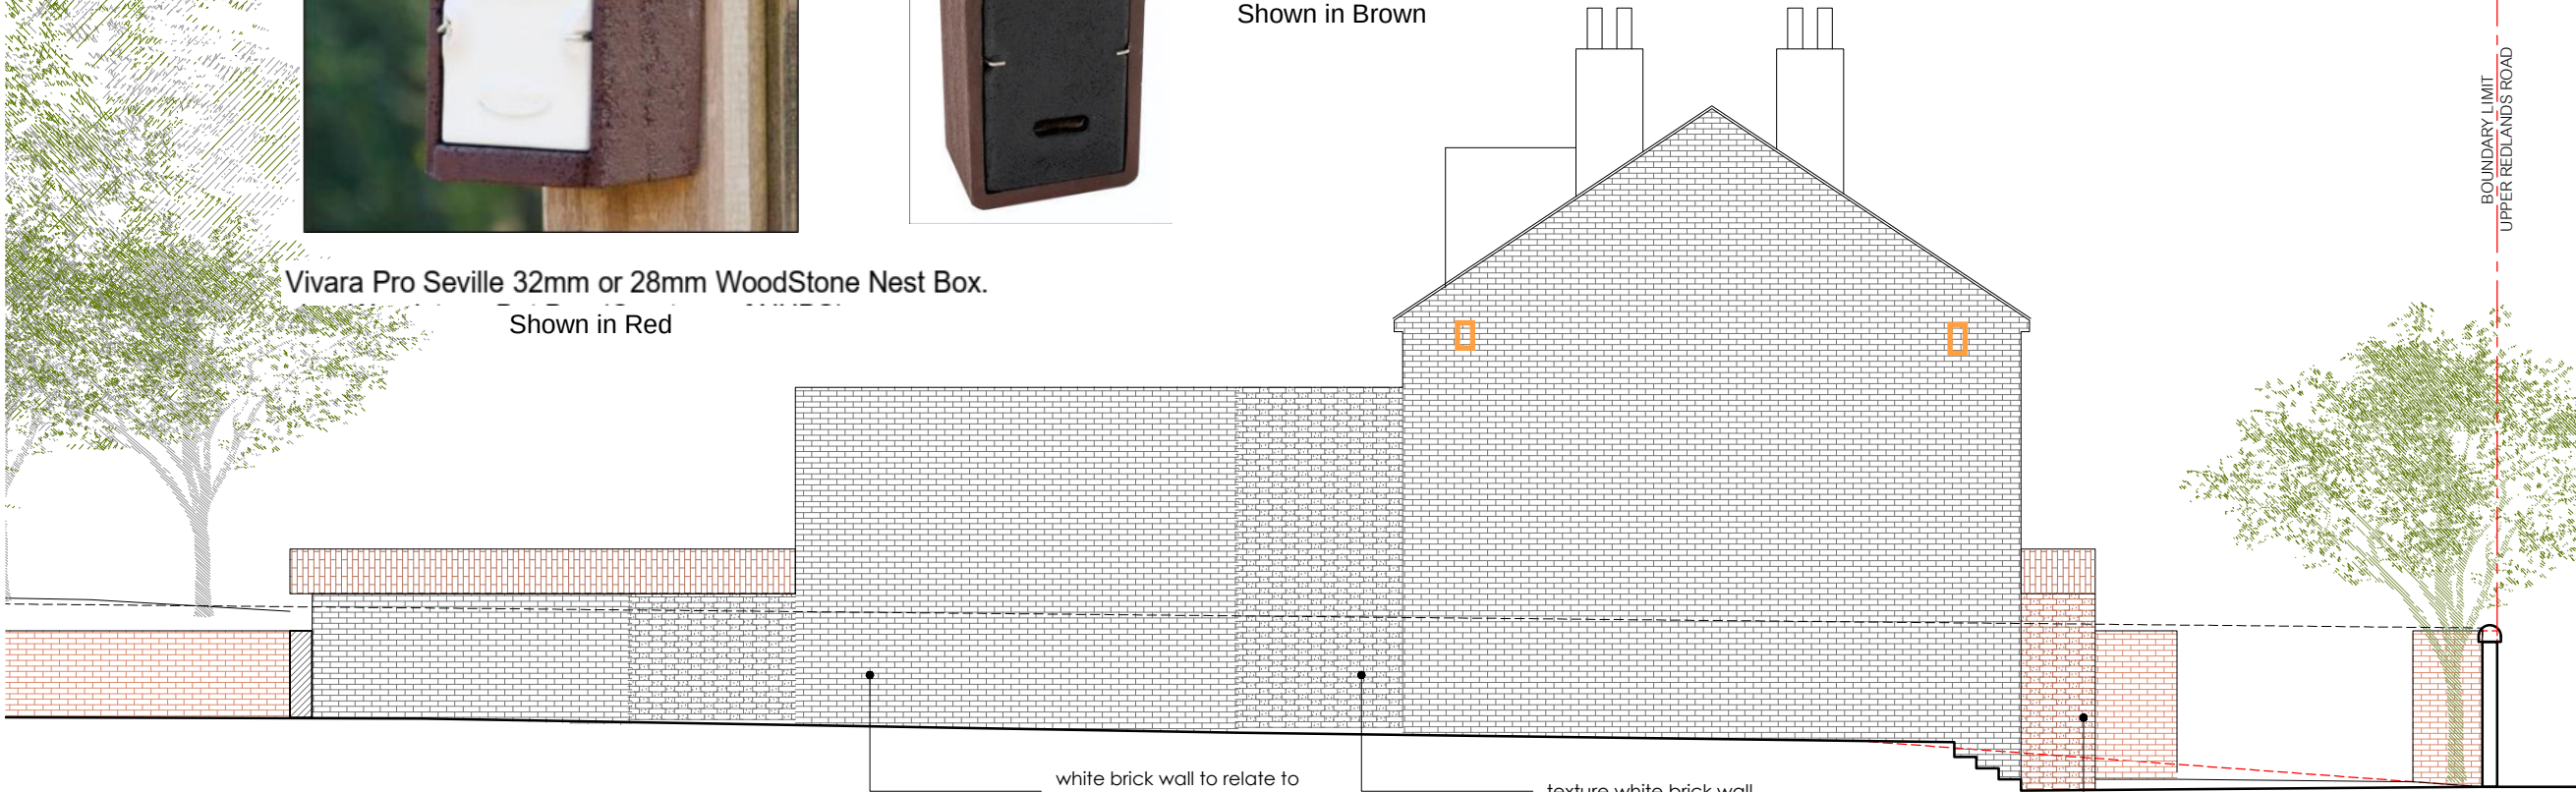

north east elevation

NOTES	
THIS DRAWING IS THE COPYRIGHT OF THE ARCHITECTS AND MAY NOT BE REPRODUCED WITHOUT PERMISSION	
THE CONTRACTOR IS RESPONSIBLE FOR CHECKING DIMENSIONS, TOLERANCES AND REFERENCE. ANY DISCREPANCIES TO BE CHECKED BEFORE PROCEEDING WITH THE WORKS	
WHERE AN ITEM IS COVERED BY DRAWINGS TO DIFFERENT SCALES, THE LARGER SCALE DRAWING IS TO BE WORKED TO	
DO NOT SCALE FROM DRAWING, FIGURED DIMENSIONS TO BE WORKED TO AT ALL TIMES	
ALL WORK AND MATERIALS TO BE IN ACCORDANCE WITH THE BUILDING REGULATIONS AND TO COMPLY WITH THE RELEVANT CODES OF PRACTICE AND BRITISH STANDARDS	



PLANNING		
Copyright TRACE Architects Ltd 2019		
trace ARCHITECTS		
86-88 Lower Mortlake Rd Richmond London TW9 2JG TEL 0208 611 2946 E-MAIL info@tracearchitects.co.uk www.tracearchitects.co.uk		12A Hart Street Henley-on-Thames Oxfordshire RG9 2AU TEL 01491 579 544
DATE	FEB 2021	CLIENT:
DRAWN	RQ	-
CHECKED	-	-
SCALE@A3	1:100	
NEW DWELLING		
PROPOSAL ELEVATIONS		
ADDRESS: SITE AT UPPER REDLANDS RD READING, RG1 5HT		
JOB No		DRAWING NUMBER
1089		P08
A3/A1 Sheet		