





Existing Block Plan
1 : 500




Proposed Block Plan
1 : 500

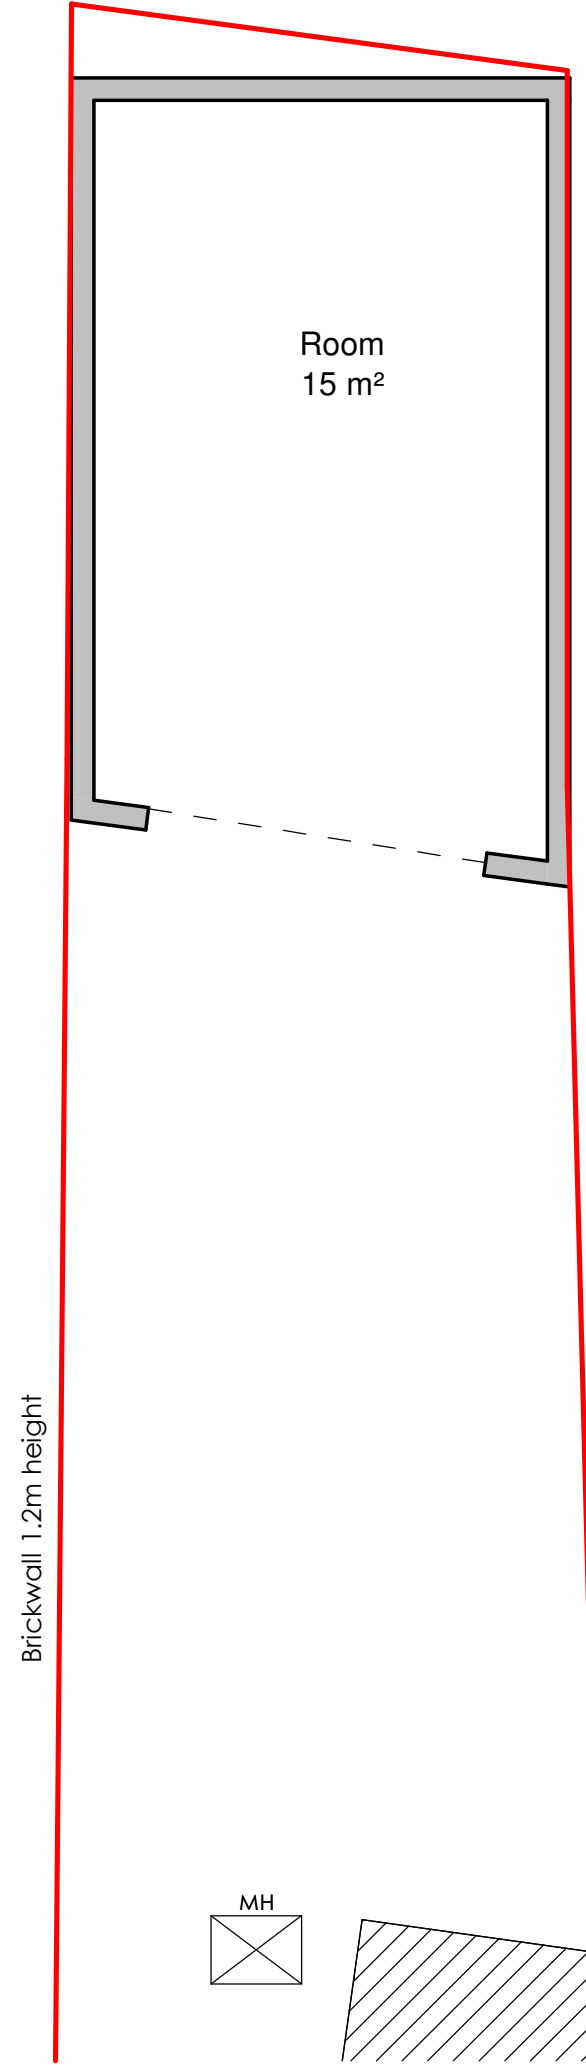


Existing Ground Floor
1 : 50

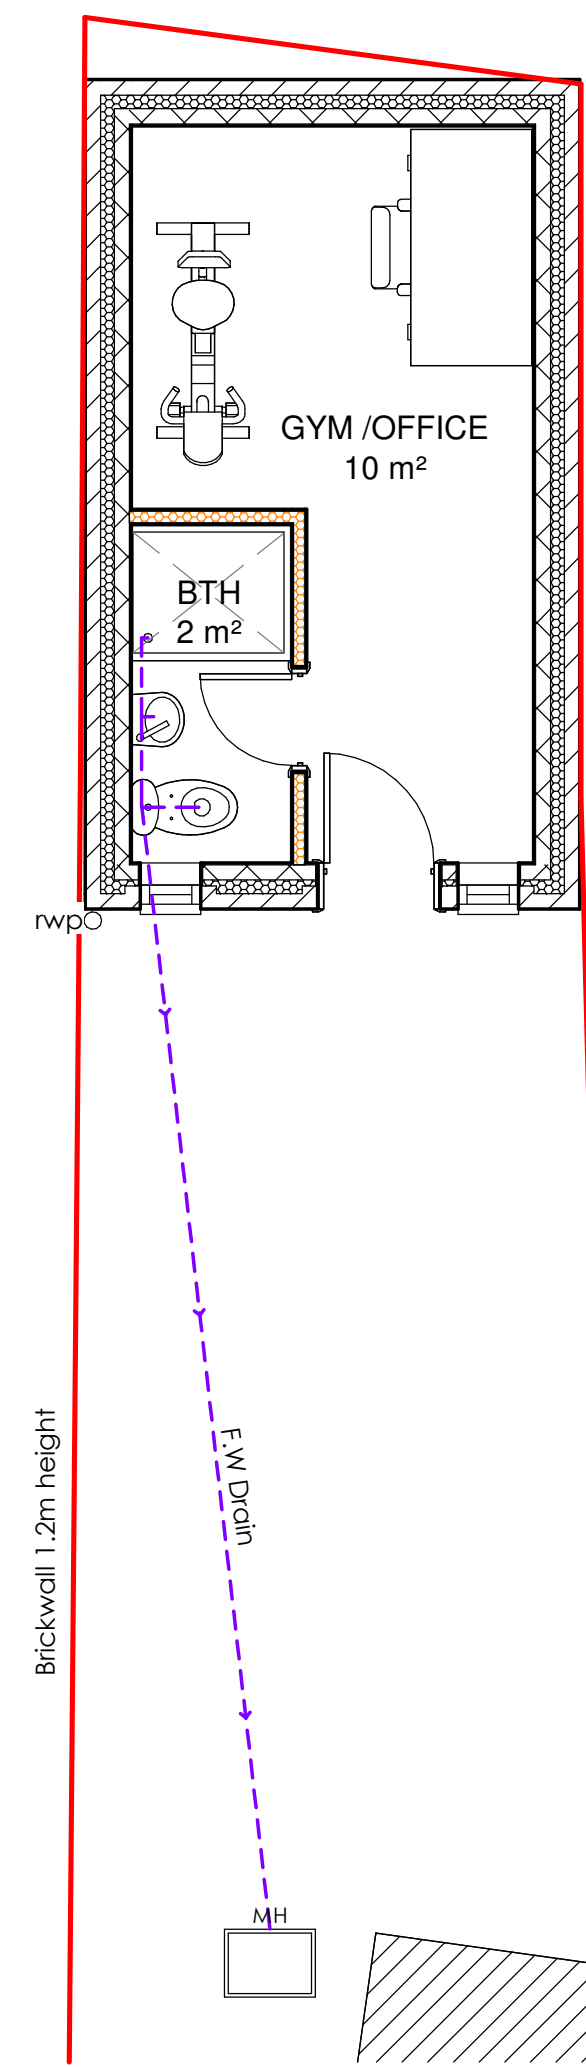


Proposed Ground Floor
1 : 50

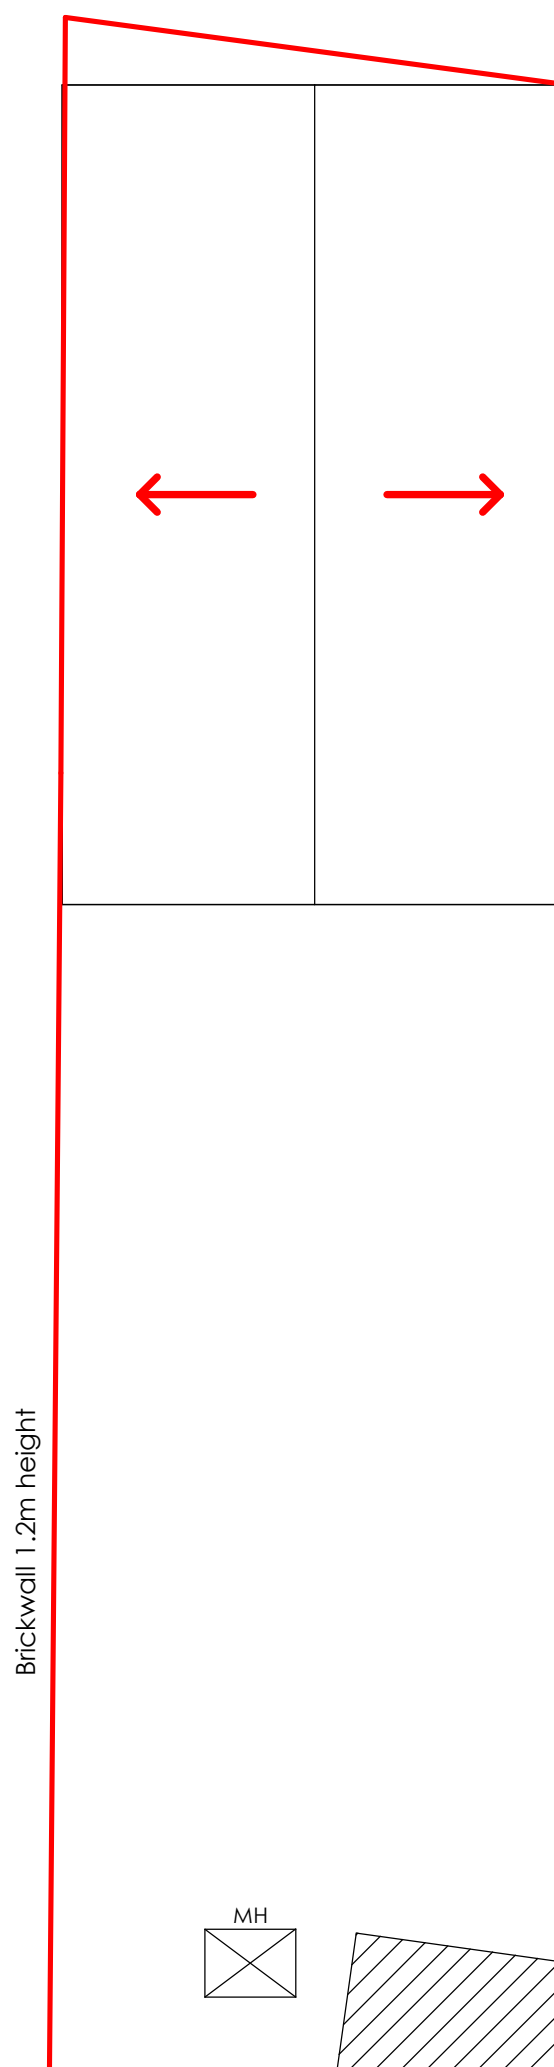


Existing Roof Layout
1 : 50

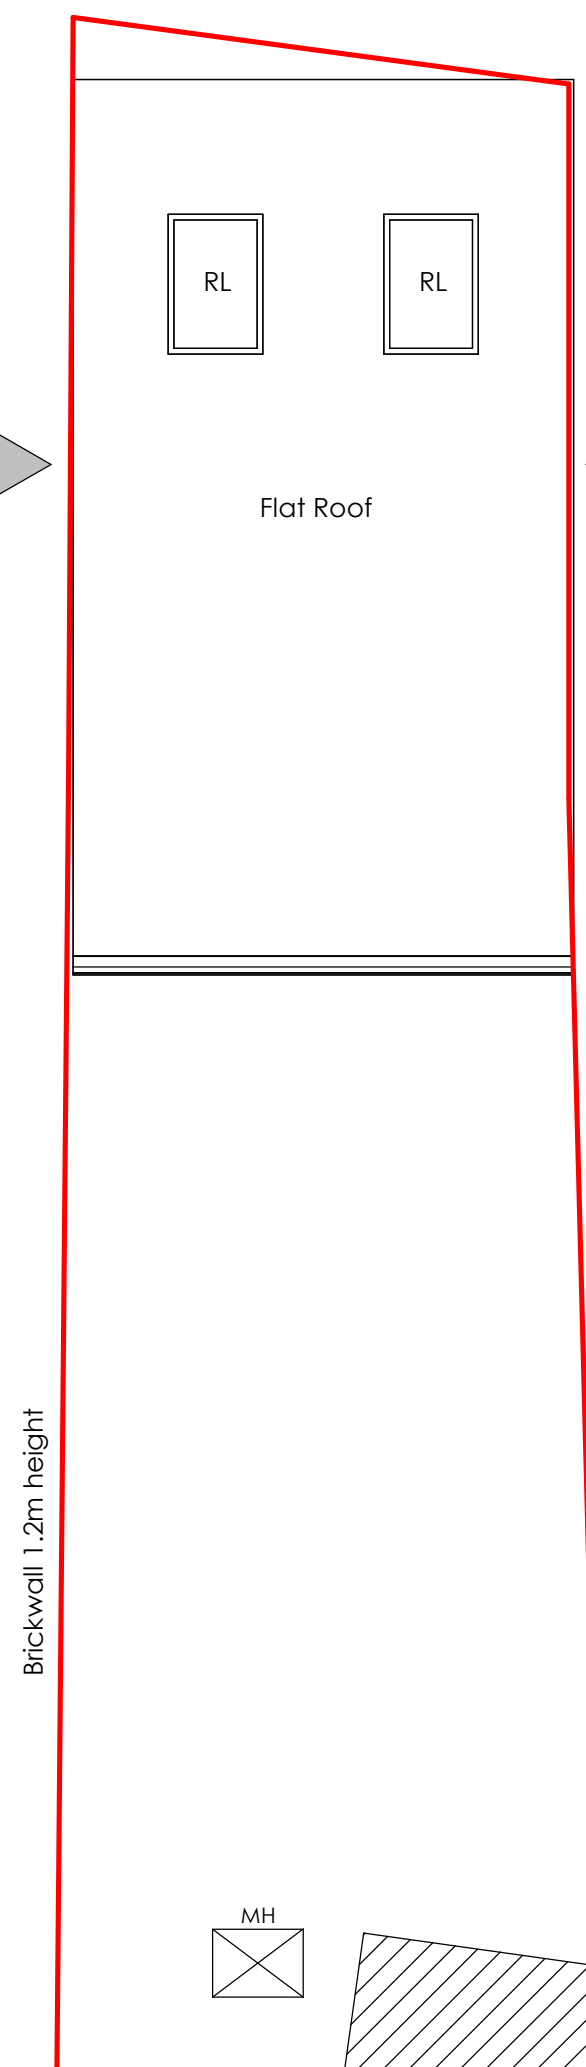


Proposed Roof Layout
1 : 50

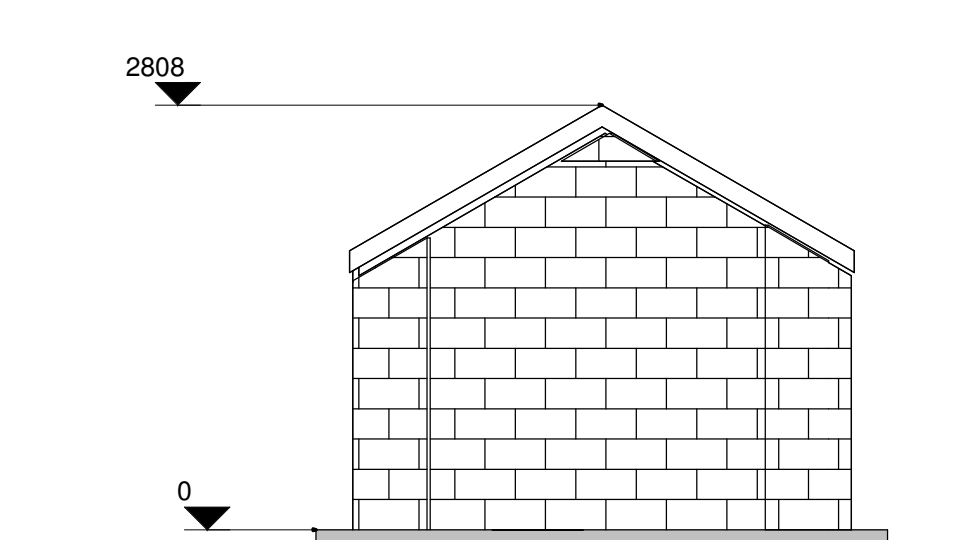


Existing Front Elevation
1 : 50

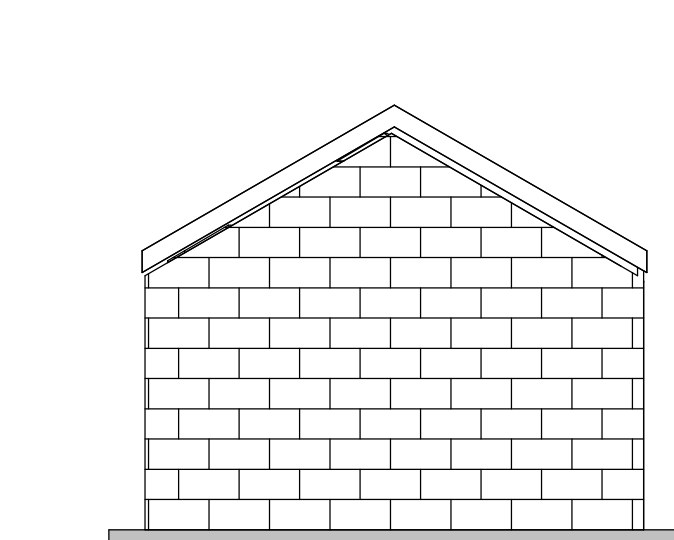

Existing Rear Elevation
1 : 50

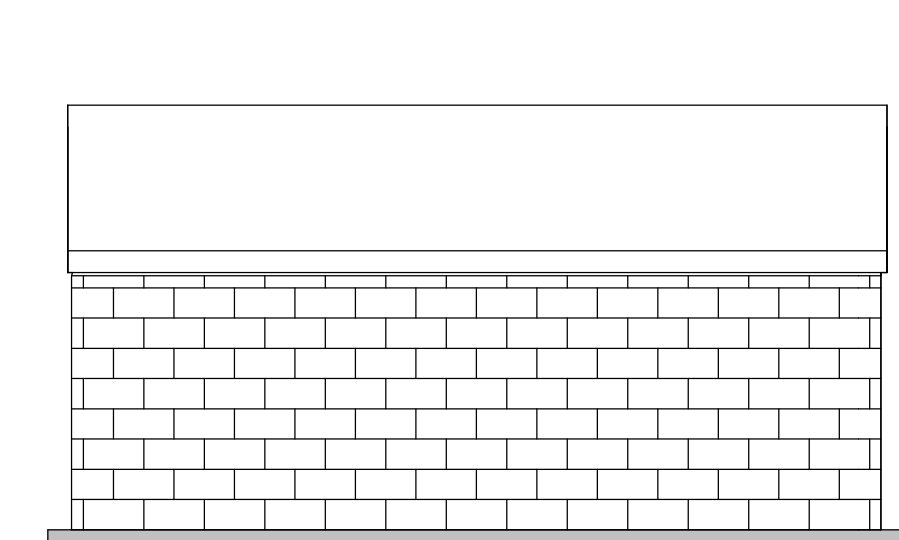


Existing Side Elevation 'B'
1 : 50

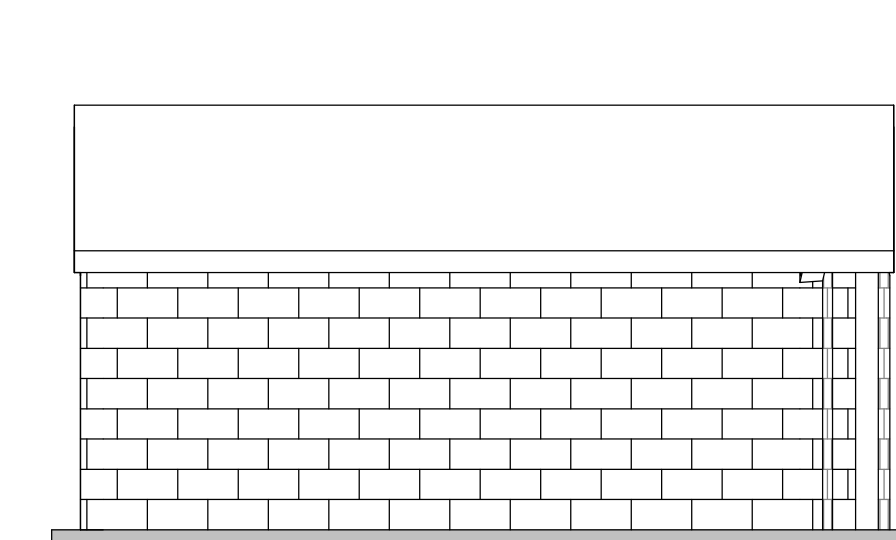


Existing Side Elevation 'A'
1 : 50




Proposed Front Elevation
1 : 50

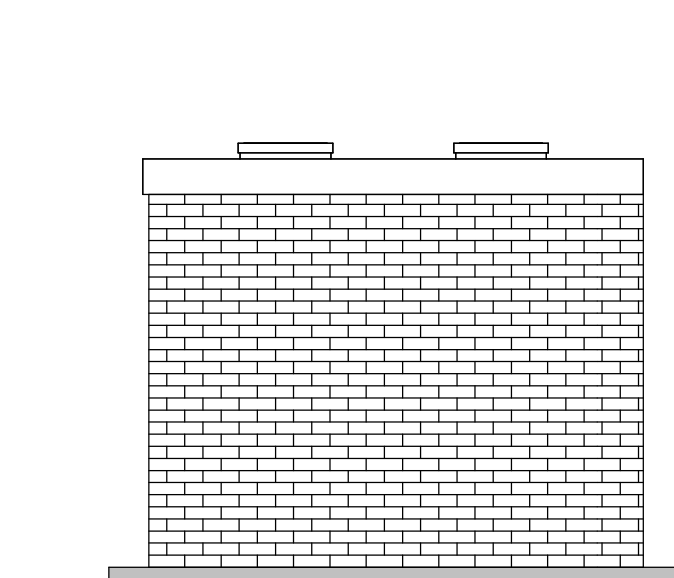

Proposed Rear Elevation
1 : 50

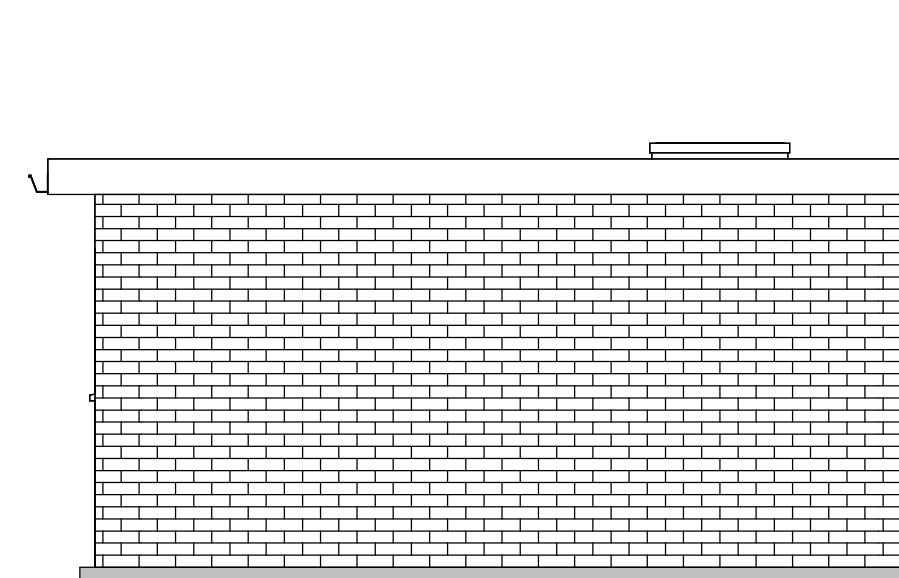

Proposed Side Elevation 'B'
1 : 50

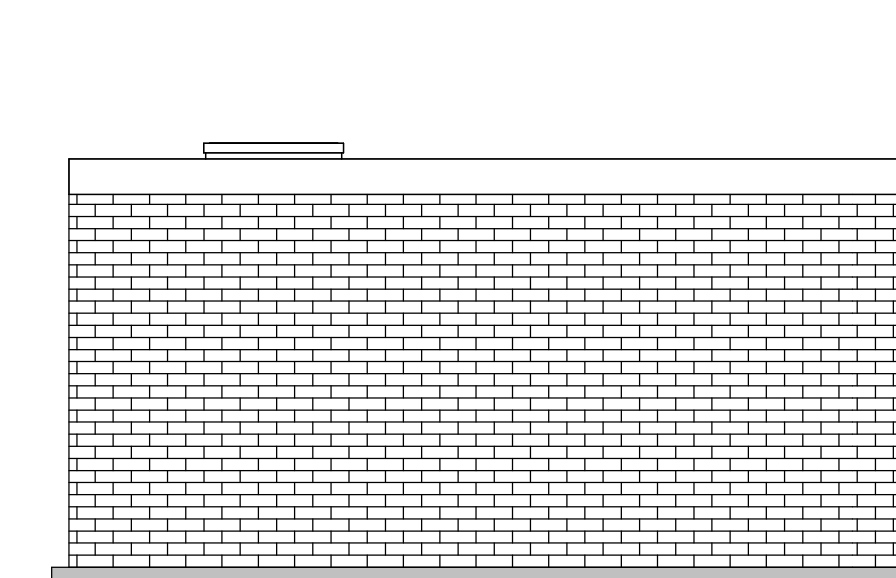

Proposed Side Elevation 'A'
1 : 50



PLAN | DESIGN | BUILD

JCENG SOLUTIONS

tel:0118 348 6230 mob:07411070270



email:info@jcengsolutions.com

web:www.jcengsolutions.com

NOTES:

THE CONTRACTORS ARE TO CHECK ALL DIMENSIONS, DRAIN RUNS AND GENERAL CONDITIONS ON THE SITE BEFORE WORKS COMMENCE, AND INFORM JCENG SOLUTIONS IMMEDIATELY UPON DISCOVERY OF ANY ERRORS, OMISSIONS OR DISCREPANCIES. ALL WORKS ARE TO BE CARRIED OUT IN ACCORDANCE WITH CURRENT BUILDING REGULATIONS, BRITISH STANDARDS, CODE OF PRACTICE AND LOCAL AUTHORITY REQUIREMENTS. DO NOT SCALE FROM THIS DRAWING WITHOUT FIRST OBTAINING WRITTEN AUTHORISATION FROM JCENG SOLUTIONS.

THIS DRAWING IS THE PROPERTY OF JCENG SOLUTIONS AND IS ISSUED ON THE CONDITION THAT IT IS NOT REPRODUCED, DISCLOSED OR COPIED TO ANY UNAUTHORISED PERSON IN WHOLE OR PART WITHOUT PRIOR WRITTEN CONSENT

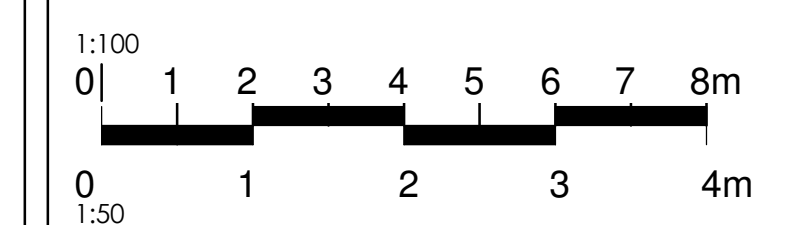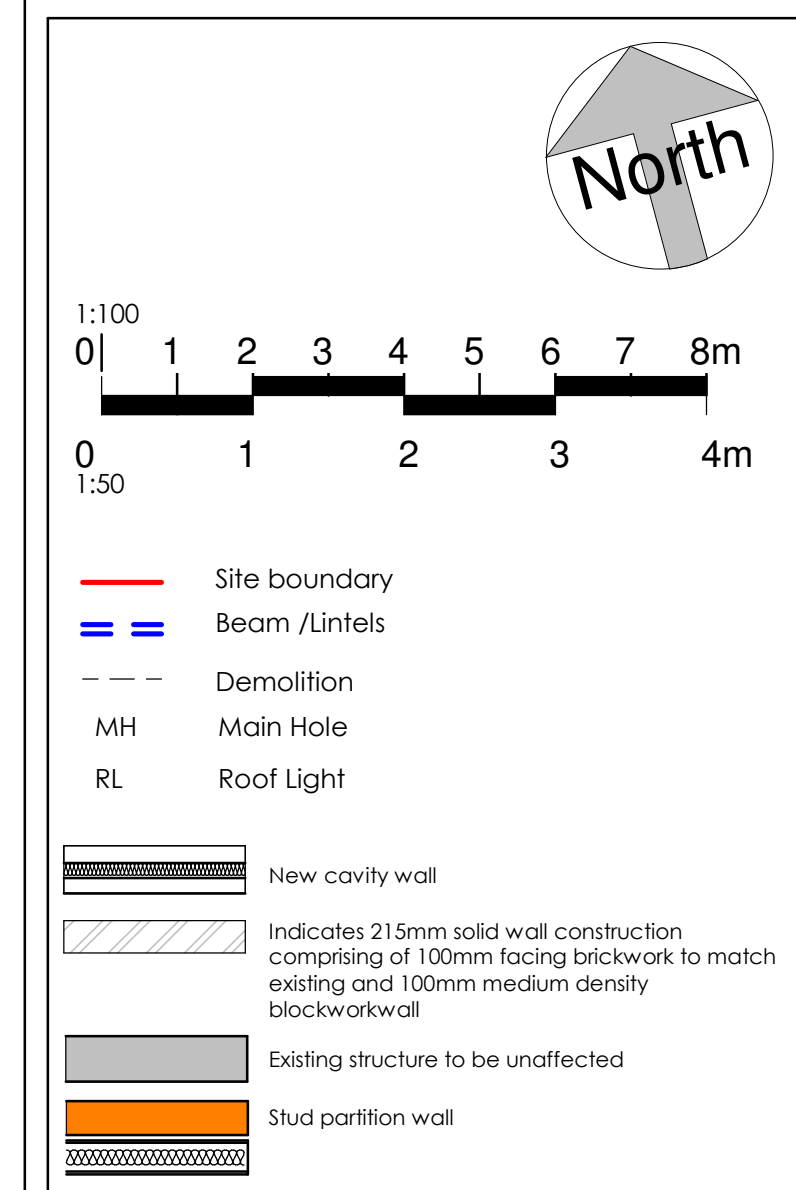

- Site boundary
- Beam /Lintels
- Demolition
- Main Hole
- Roof Light

- New cavity wall
- Indicates 215mm solid wall construction comprising of 100mm facing brickwork to match existing and 100mm medium density blockwork wall
- Existing structure to be unaffected
- Stud partition wall

REV	DATE	DESCRIPTION
CLIENT ADDRESS		
112 Sherwood Street Reading RG30 1LE		
TITLE		
Existing and Proposed Plans		
CLIENT		
Mr. Ramalingam		
DRAWN BY JC	CHECKED BY RB	DATE
SCALE (@ A1) As indicated		PROJECT NUMBER 154
DRAWING NUMBER PP-154-RG-01		REV