


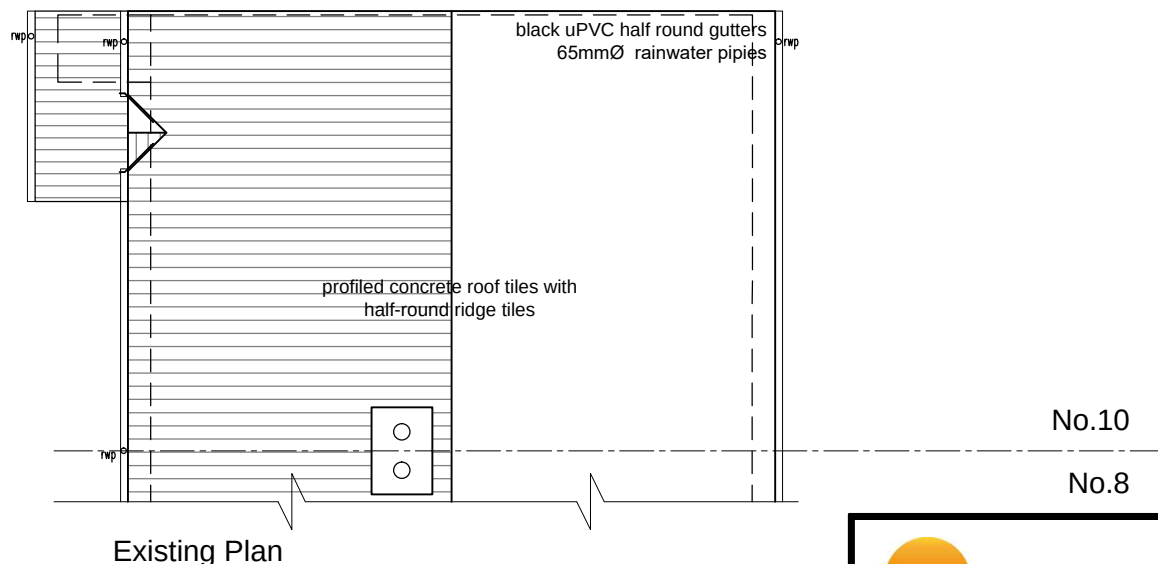
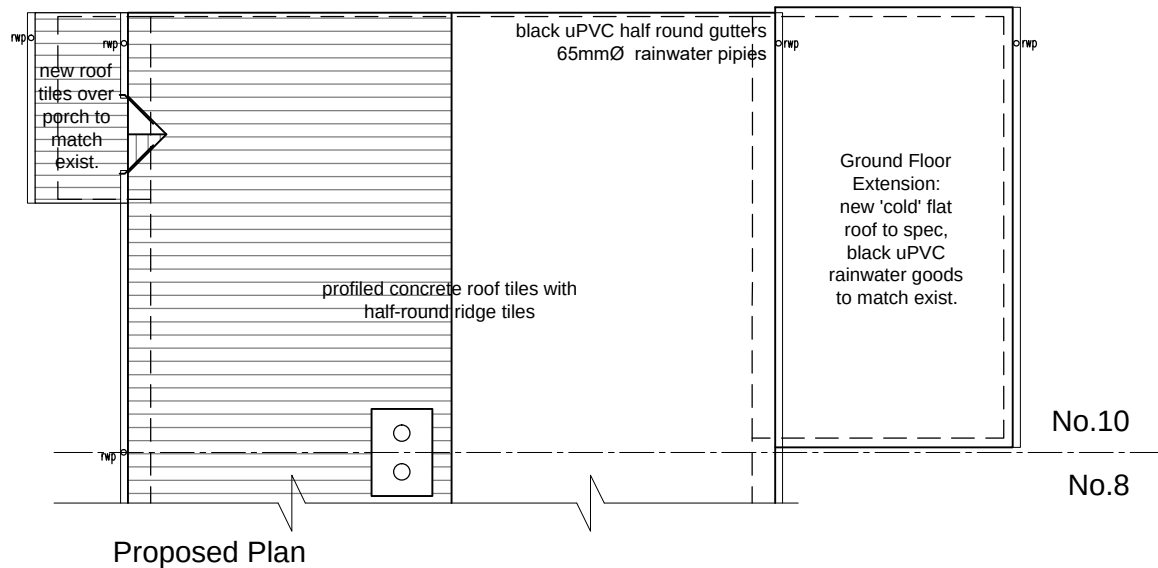


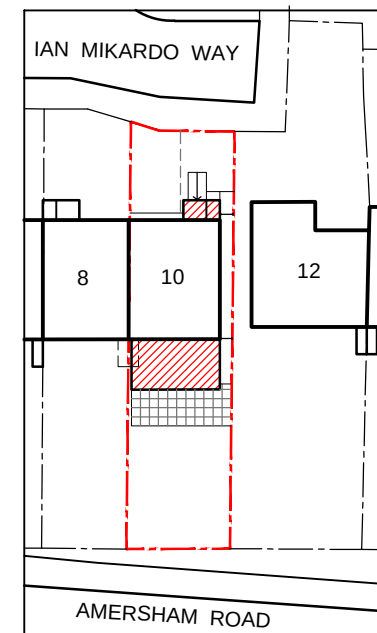

ROOF PLANS scale 1:100

 

Block Plan scale 1:500

 

 **DAWN ARCHITECTURAL SERVICES**

3 Cochrane Close, Thatcham
Berkshire, RG19 4QX
Phone: 01635 848833

web: www.d-a-s-uk.com
email: enquiries@d-a-s-uk.com

Project:
**Proposed Disabled Adaptions
10 Ian Mikardo Way, Caversham**

Drawing:
**Block Plan
Existing and Proposed Roof Plans**

This drawing is the copyright of D.A.S Ltd. and may not be reproduced or amended except by written permission. No liability will be accepted for amendments made by other persons.

Scale: as shown	Date: May 2024	Drawn: DR
--------------------	-------------------	--------------

Project No: 0324/RBC100 - 003	Revision:
---	-----------