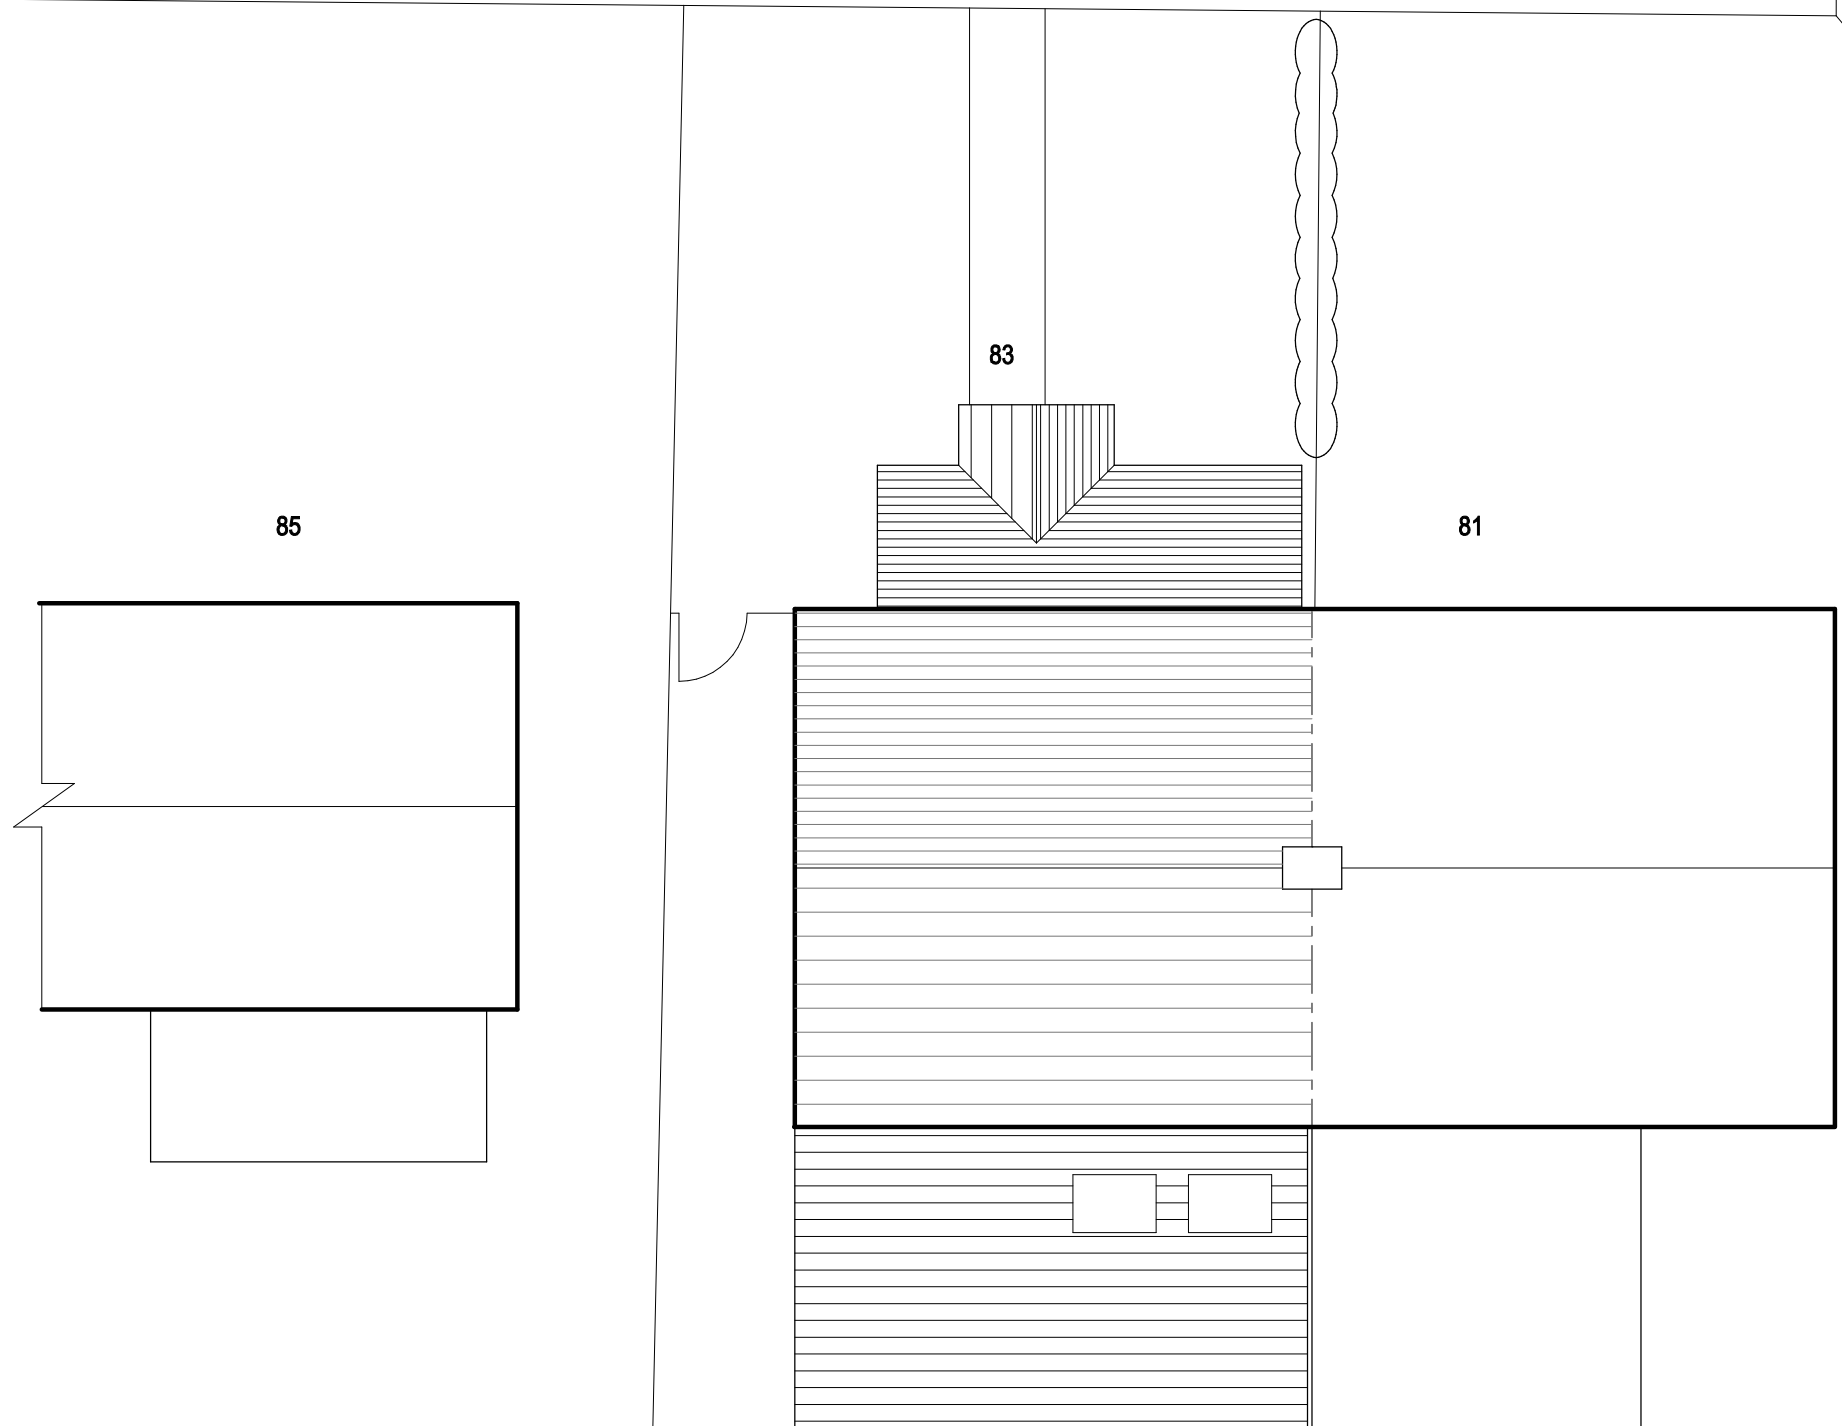


Job			EXTENSION AND ALTERATION TO 83 VIRGINIA WAY READING RG30 3QR		pioneer designs ltd 17 Kingswood Court, Reading RG30 2AU 01183475590 / 07725338742 pioneerdesignsltd@gmail.com
Client			MR SAID NASSER RAHMANI		
Drawing			SITE PLAN		
Date	Scale	Dwg. No.			
AUGUST 2020	1:100	200804-3			Date Revisions