


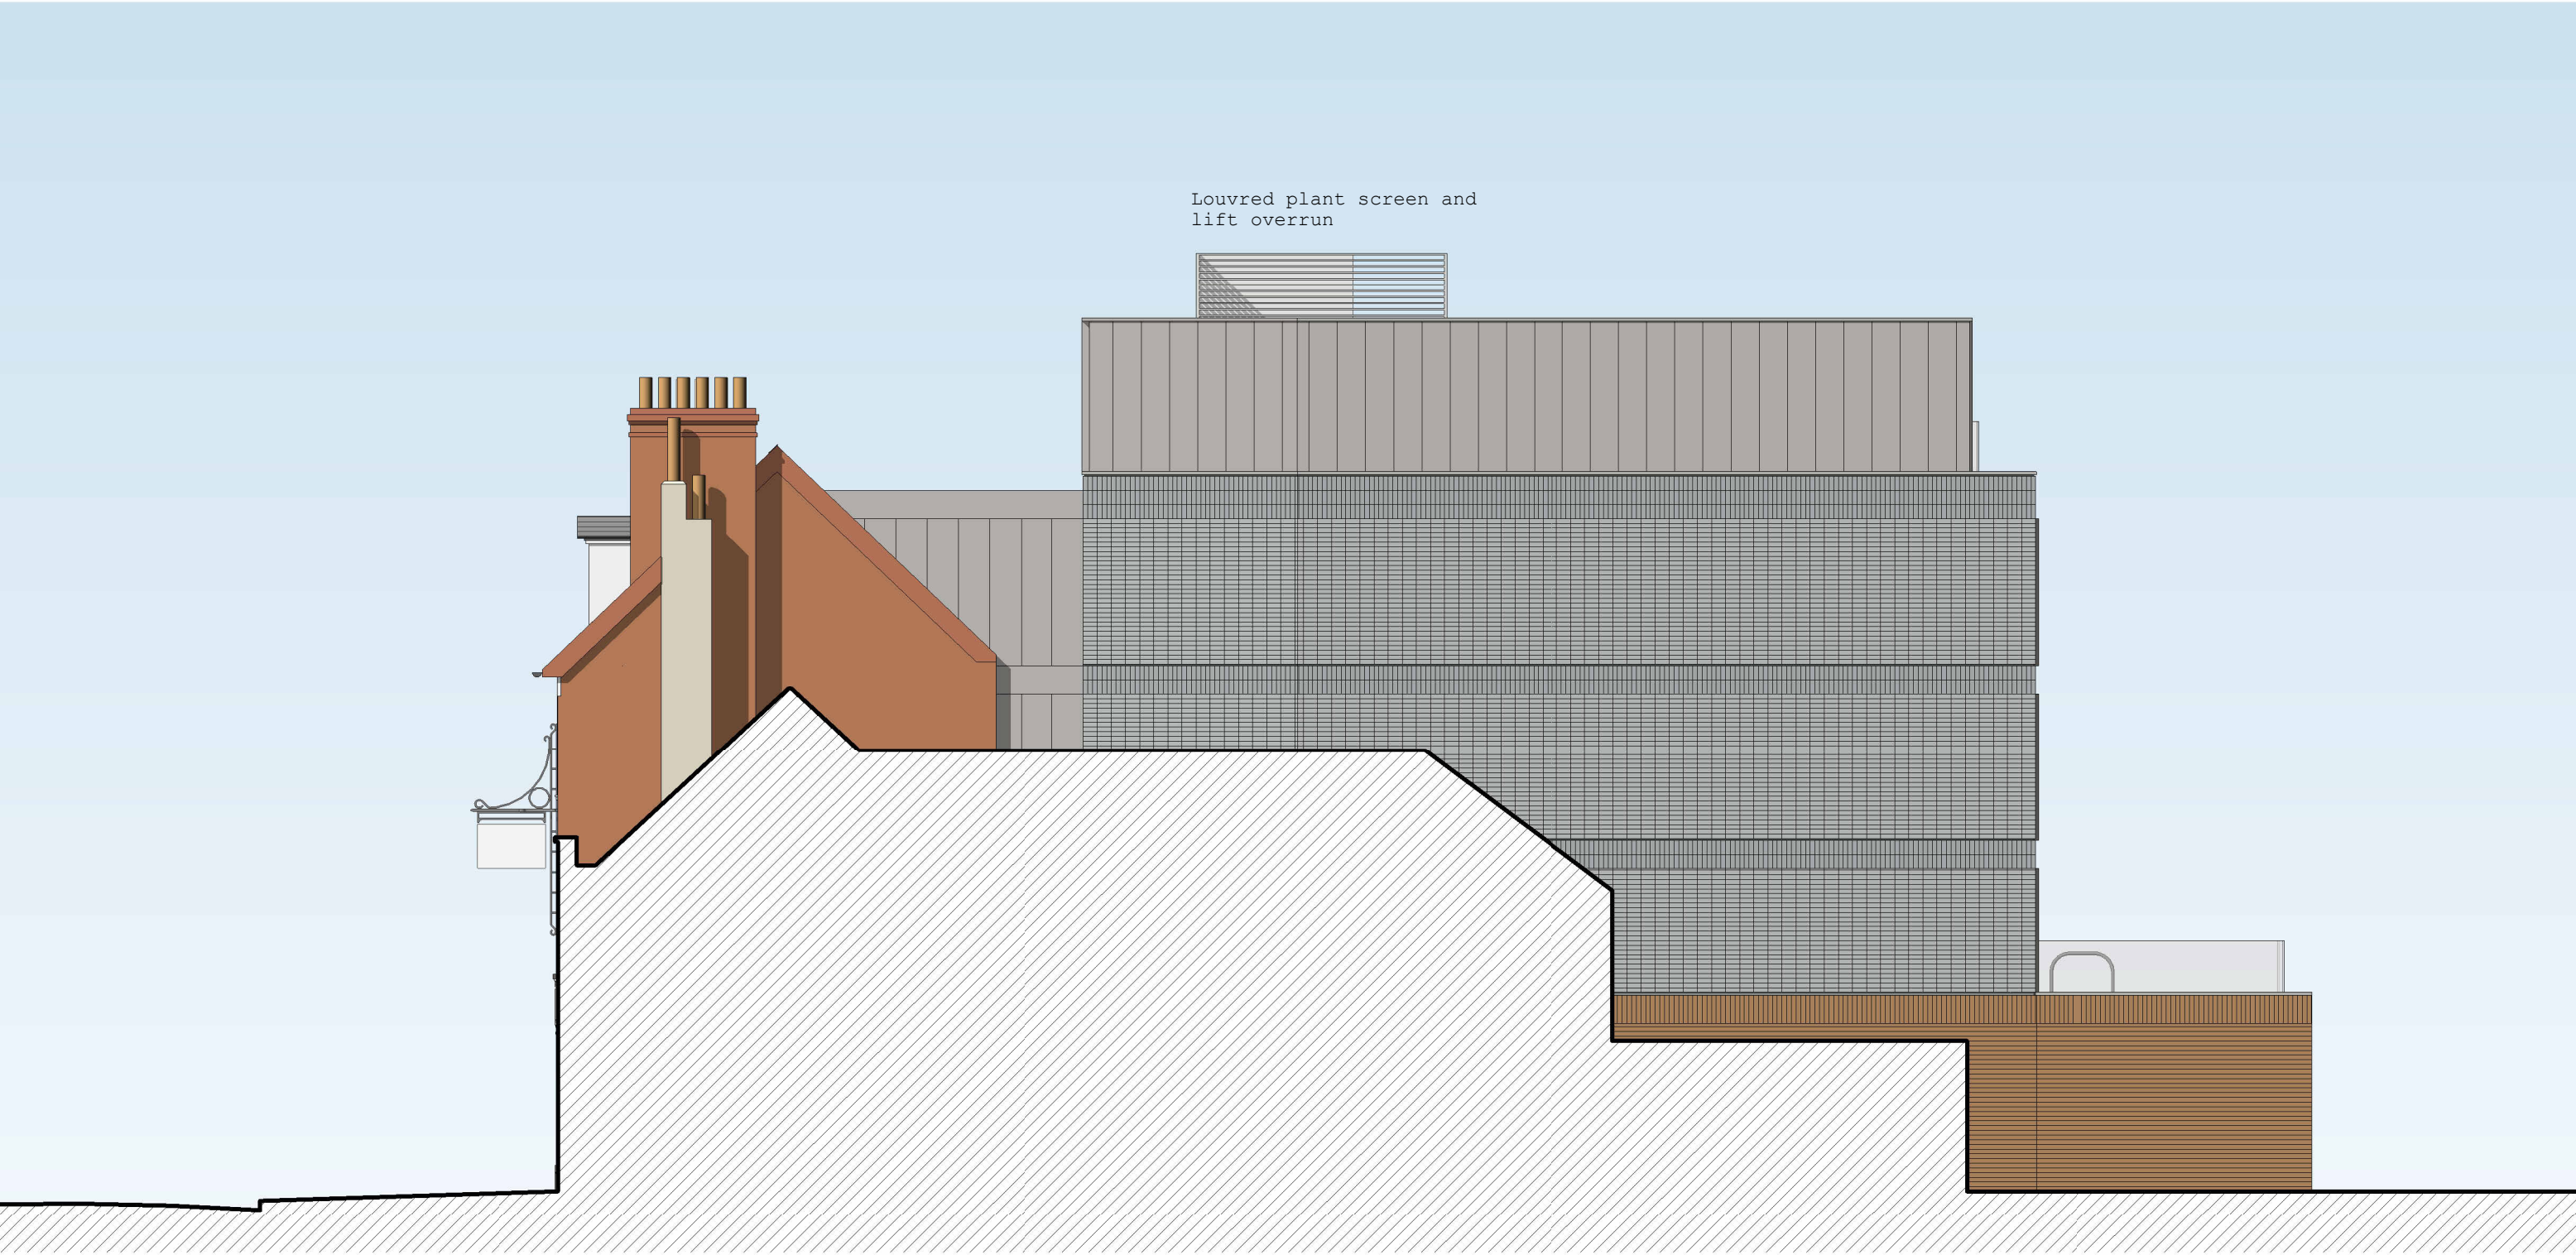

Friar Street 134-135



Collaborating with:

Job: 195 Drawing: 05-304 Revision: 6

Project: Friar Street 136 Friar Street RG11EX
Drawing: Proposed West Elevation

Date: Jul '24 Status For: Planning
Drawn By: MC Checked By: EM



Colony Architects Ltd.
The Wine Store, Brewery Court, Theale, Reading, RG7 5AJ
+44 (0)118 380 0328
hello@colonyarchitects.com
colonyarchitects.com