


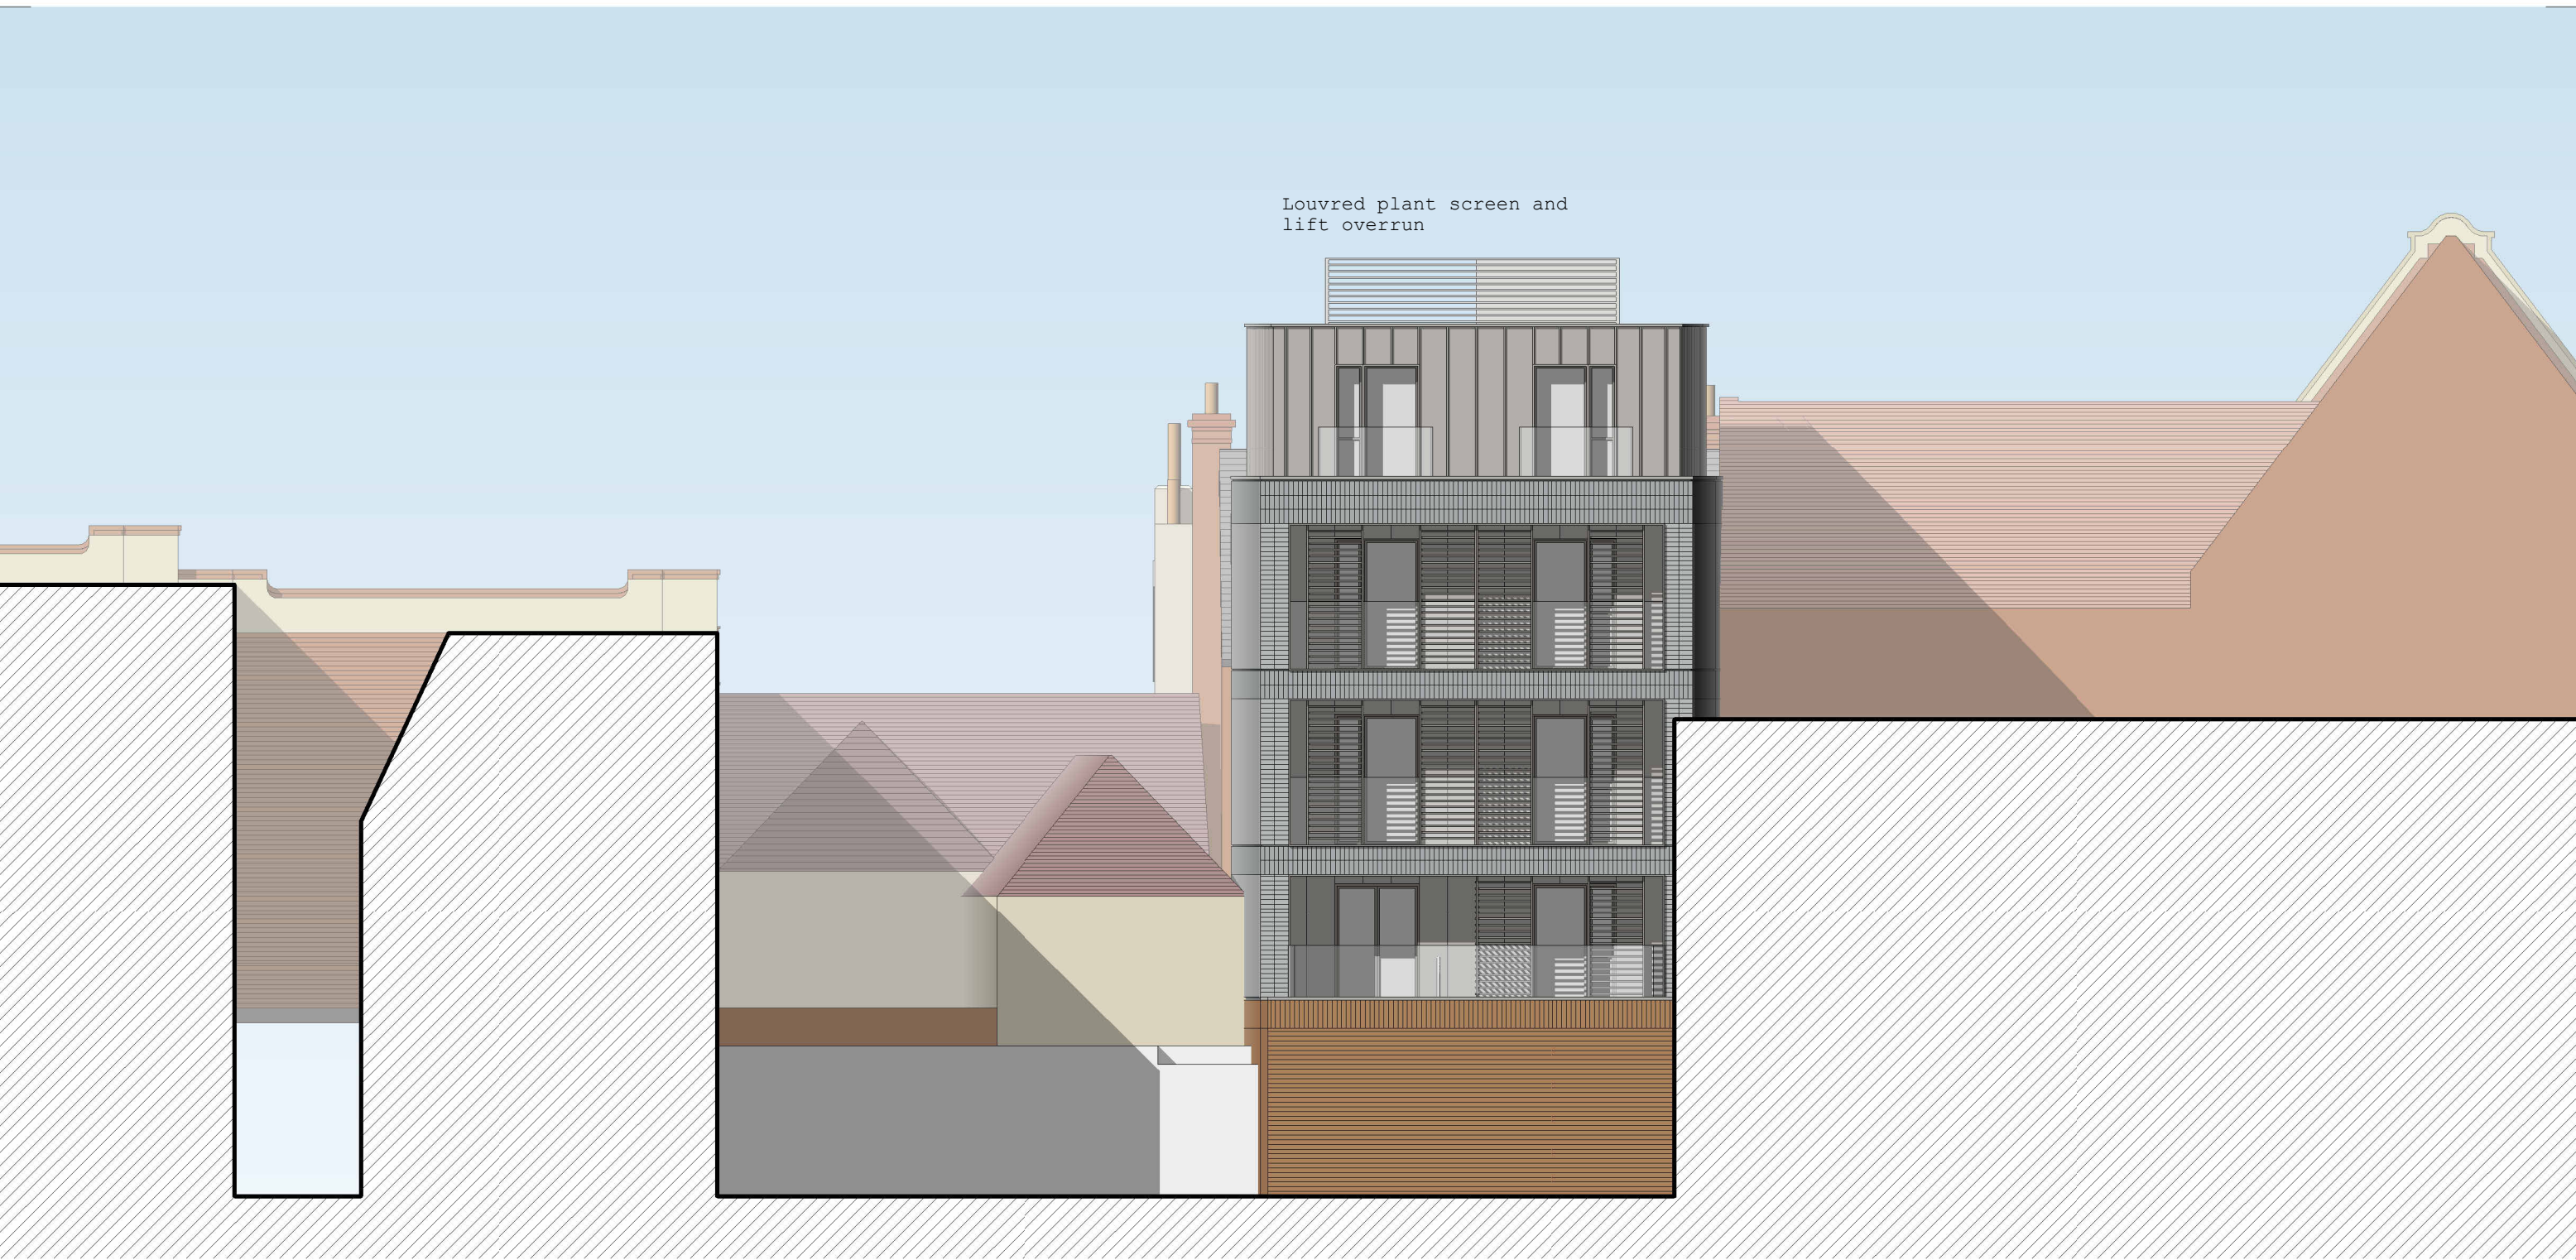

132 Union St 133 134-135 The Site 138-141

1 : 100 2m 4m 6m 8m 10m



Collaborating with:

Job: 195 Drawing: 05-302 Revision: 6

Project: Friar Street 136 Friar Street RG11EX
Drawing: Proposed South Elevation

Date: Jul '24 Status For: Planning
Drawn By: MC Checked By: EM



Colony Architects Ltd.
The Wine Store, Brewery Court, Theale, Reading, RG7 5AJ
+44 (0)118 380 0328
hello@colonyarchitects.com
colonyarchitects.com