


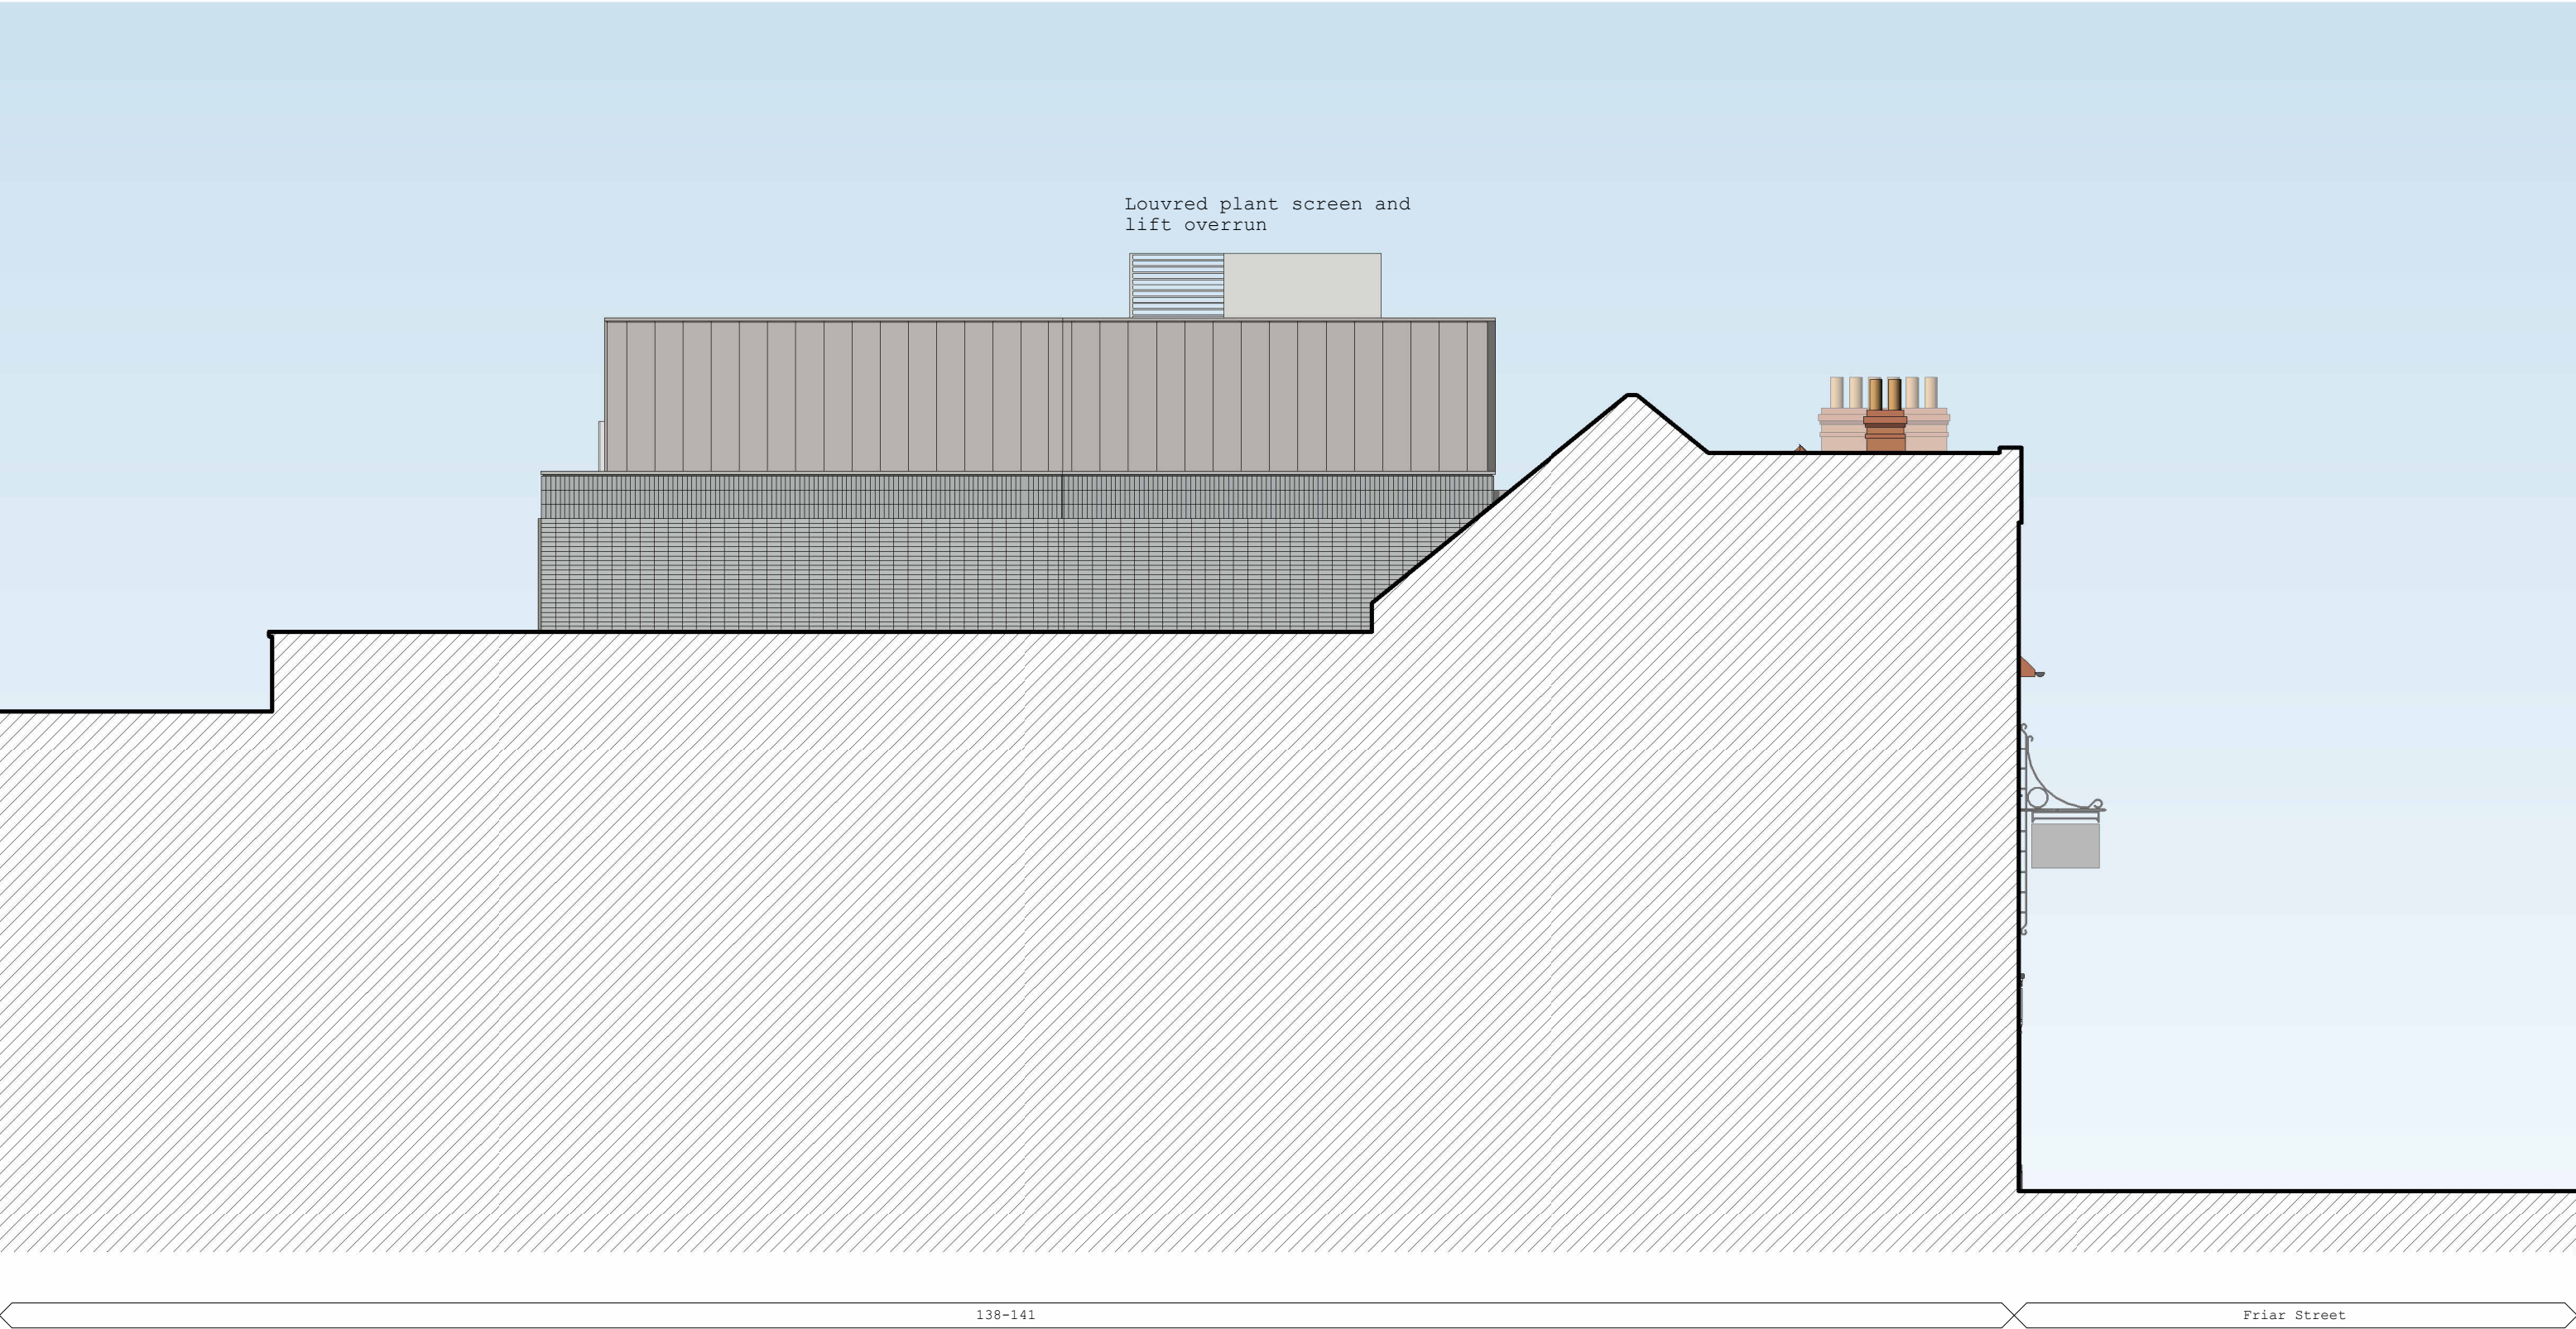

Collaborating with:

Job: 195
Drawing: 05-303
Revision: 6

Project:
Friar Street
136 Friar Street RG11EX
Drawing:
Proposed East Elevation

Date:
Jul '24
Status For:
Planning
Drawn By:
MC
Checked By:
EM



Colony Architects Ltd.
The Wine Store, Brewery
Court, Theale, Reading, RG7 5AJ
+44 (0)118 380 0328
hello@colonyarchitects.com
colonyarchitects.com