


© This drawing remains the property of The Keen Partnership and shall not be copied without prior written consent.
All dimensions to be checked on site and any discrepancies to be reported before work commences.

Notes:

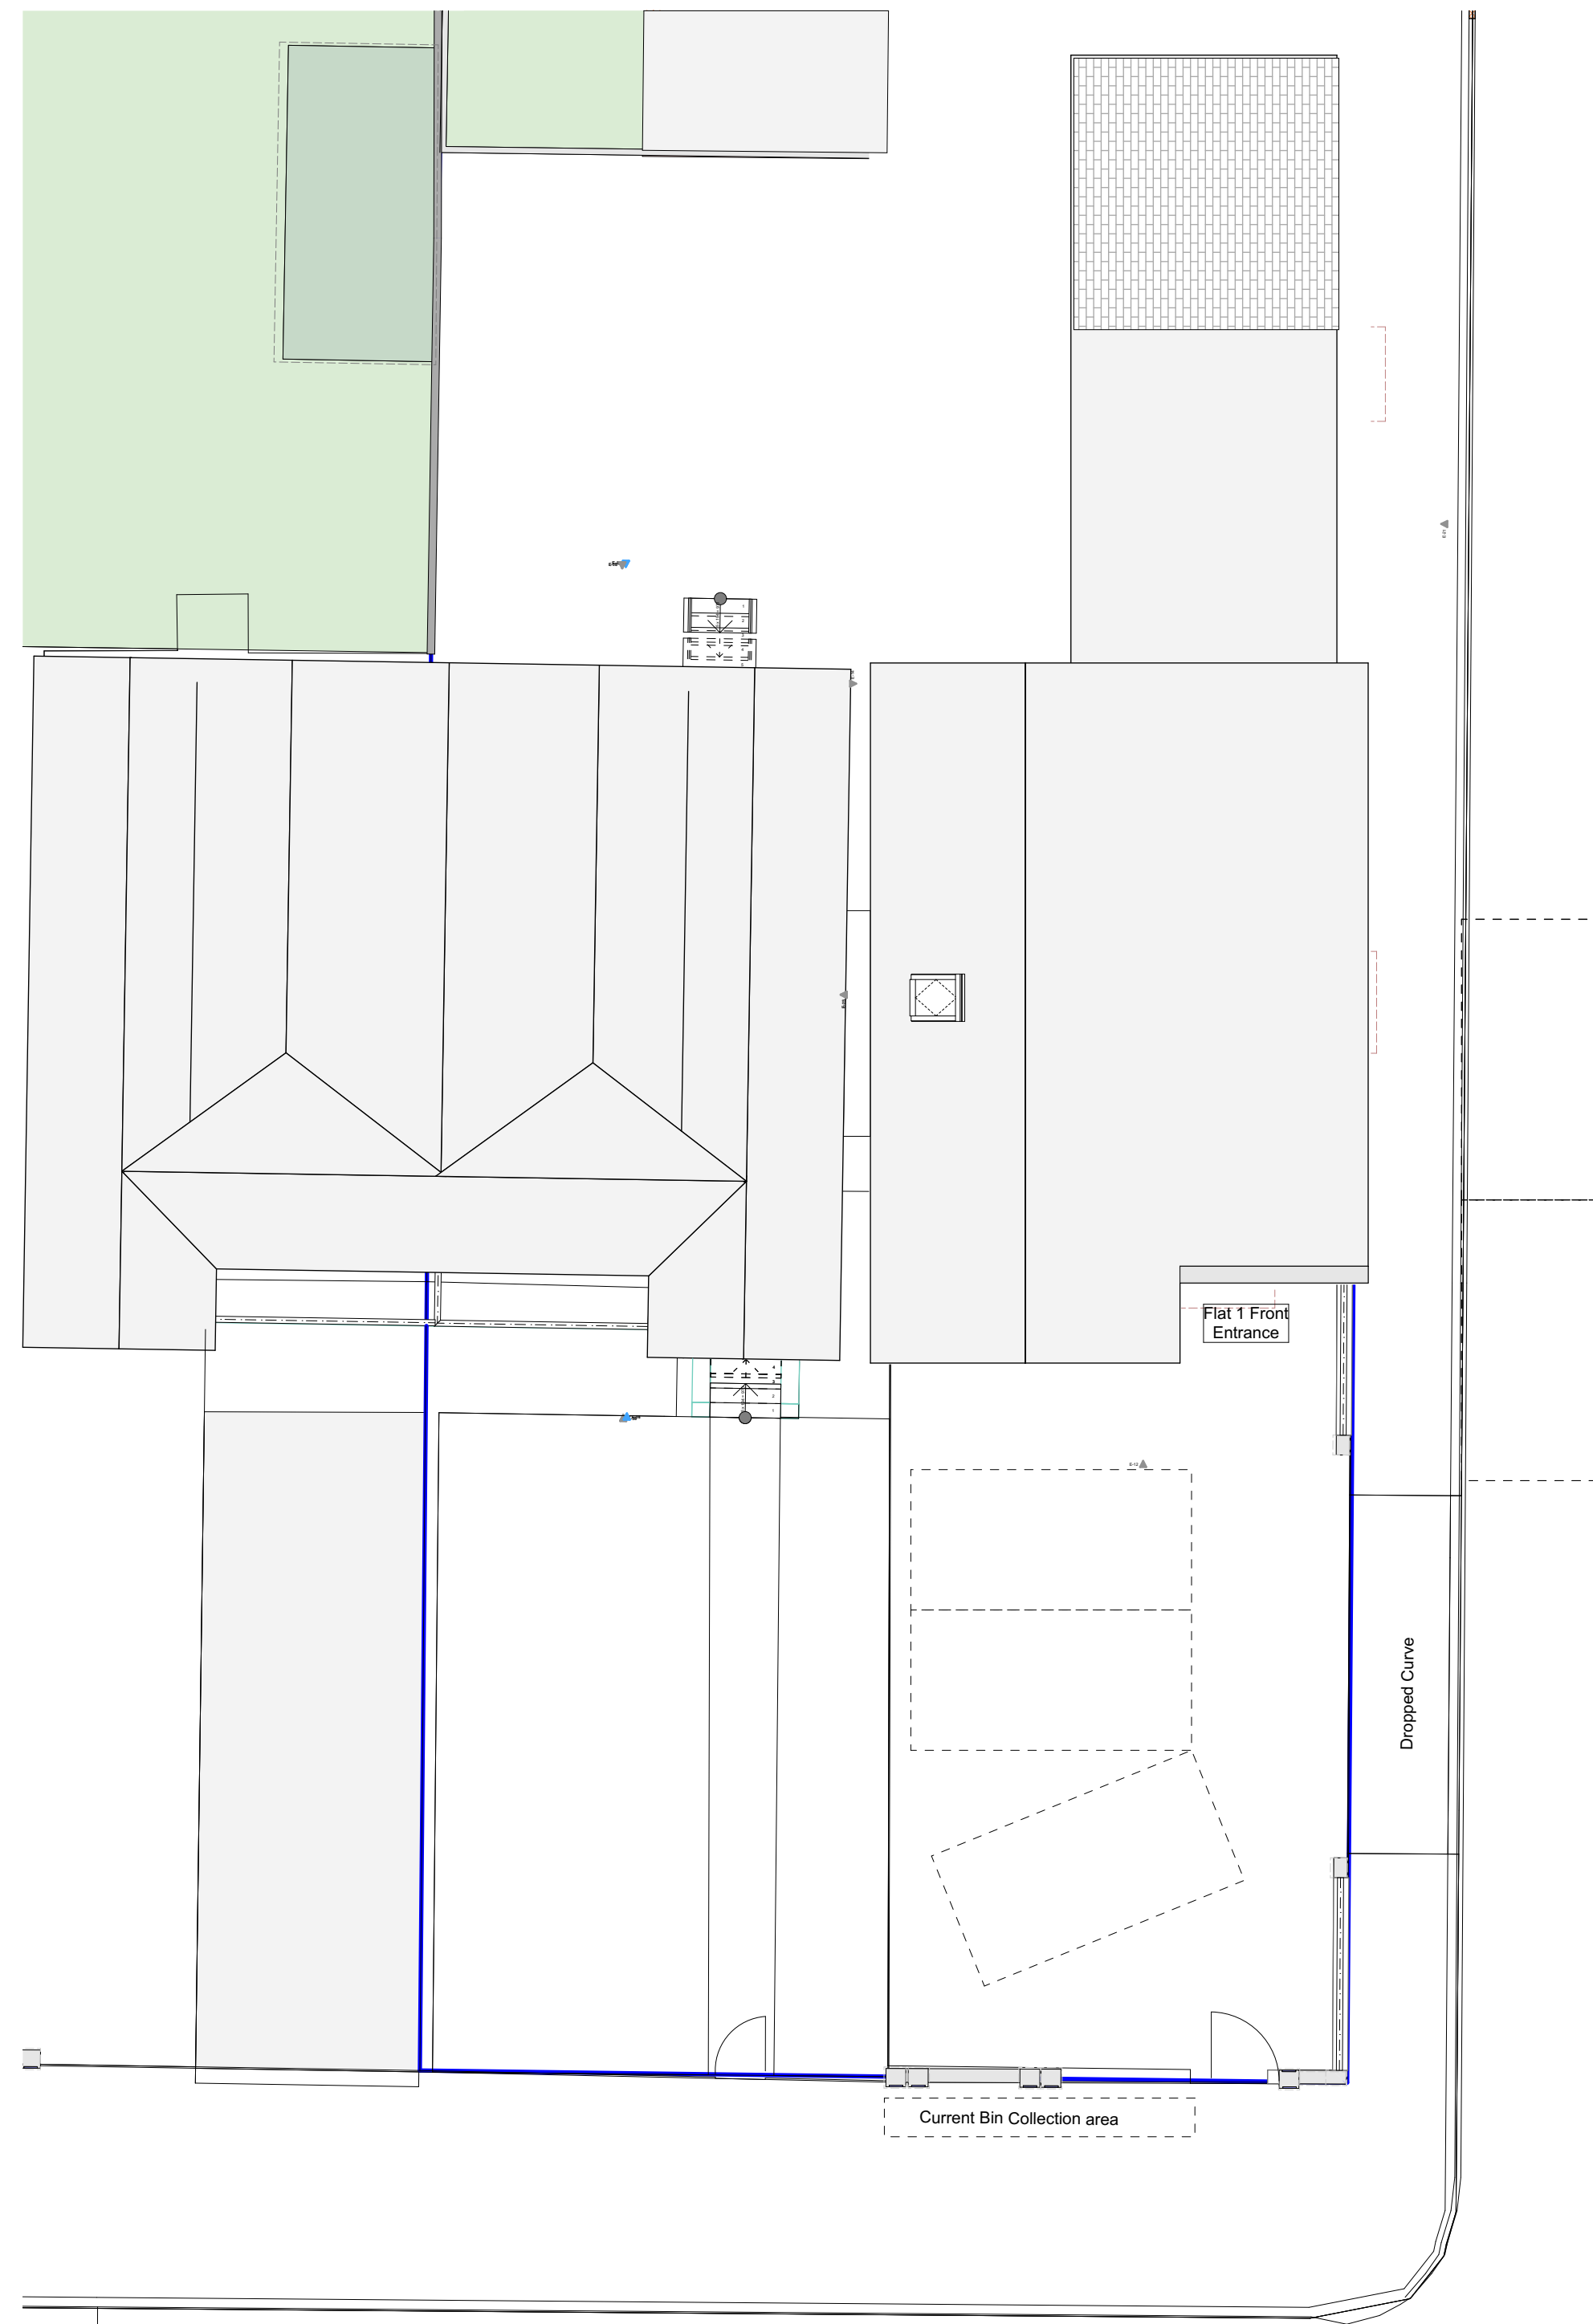


1:100

Existing Front Area



Block paving
graphite blend -
Neatly edged as
indicated on
Application 231844.
Continued in front
of 97 as shown on
the Site plan.

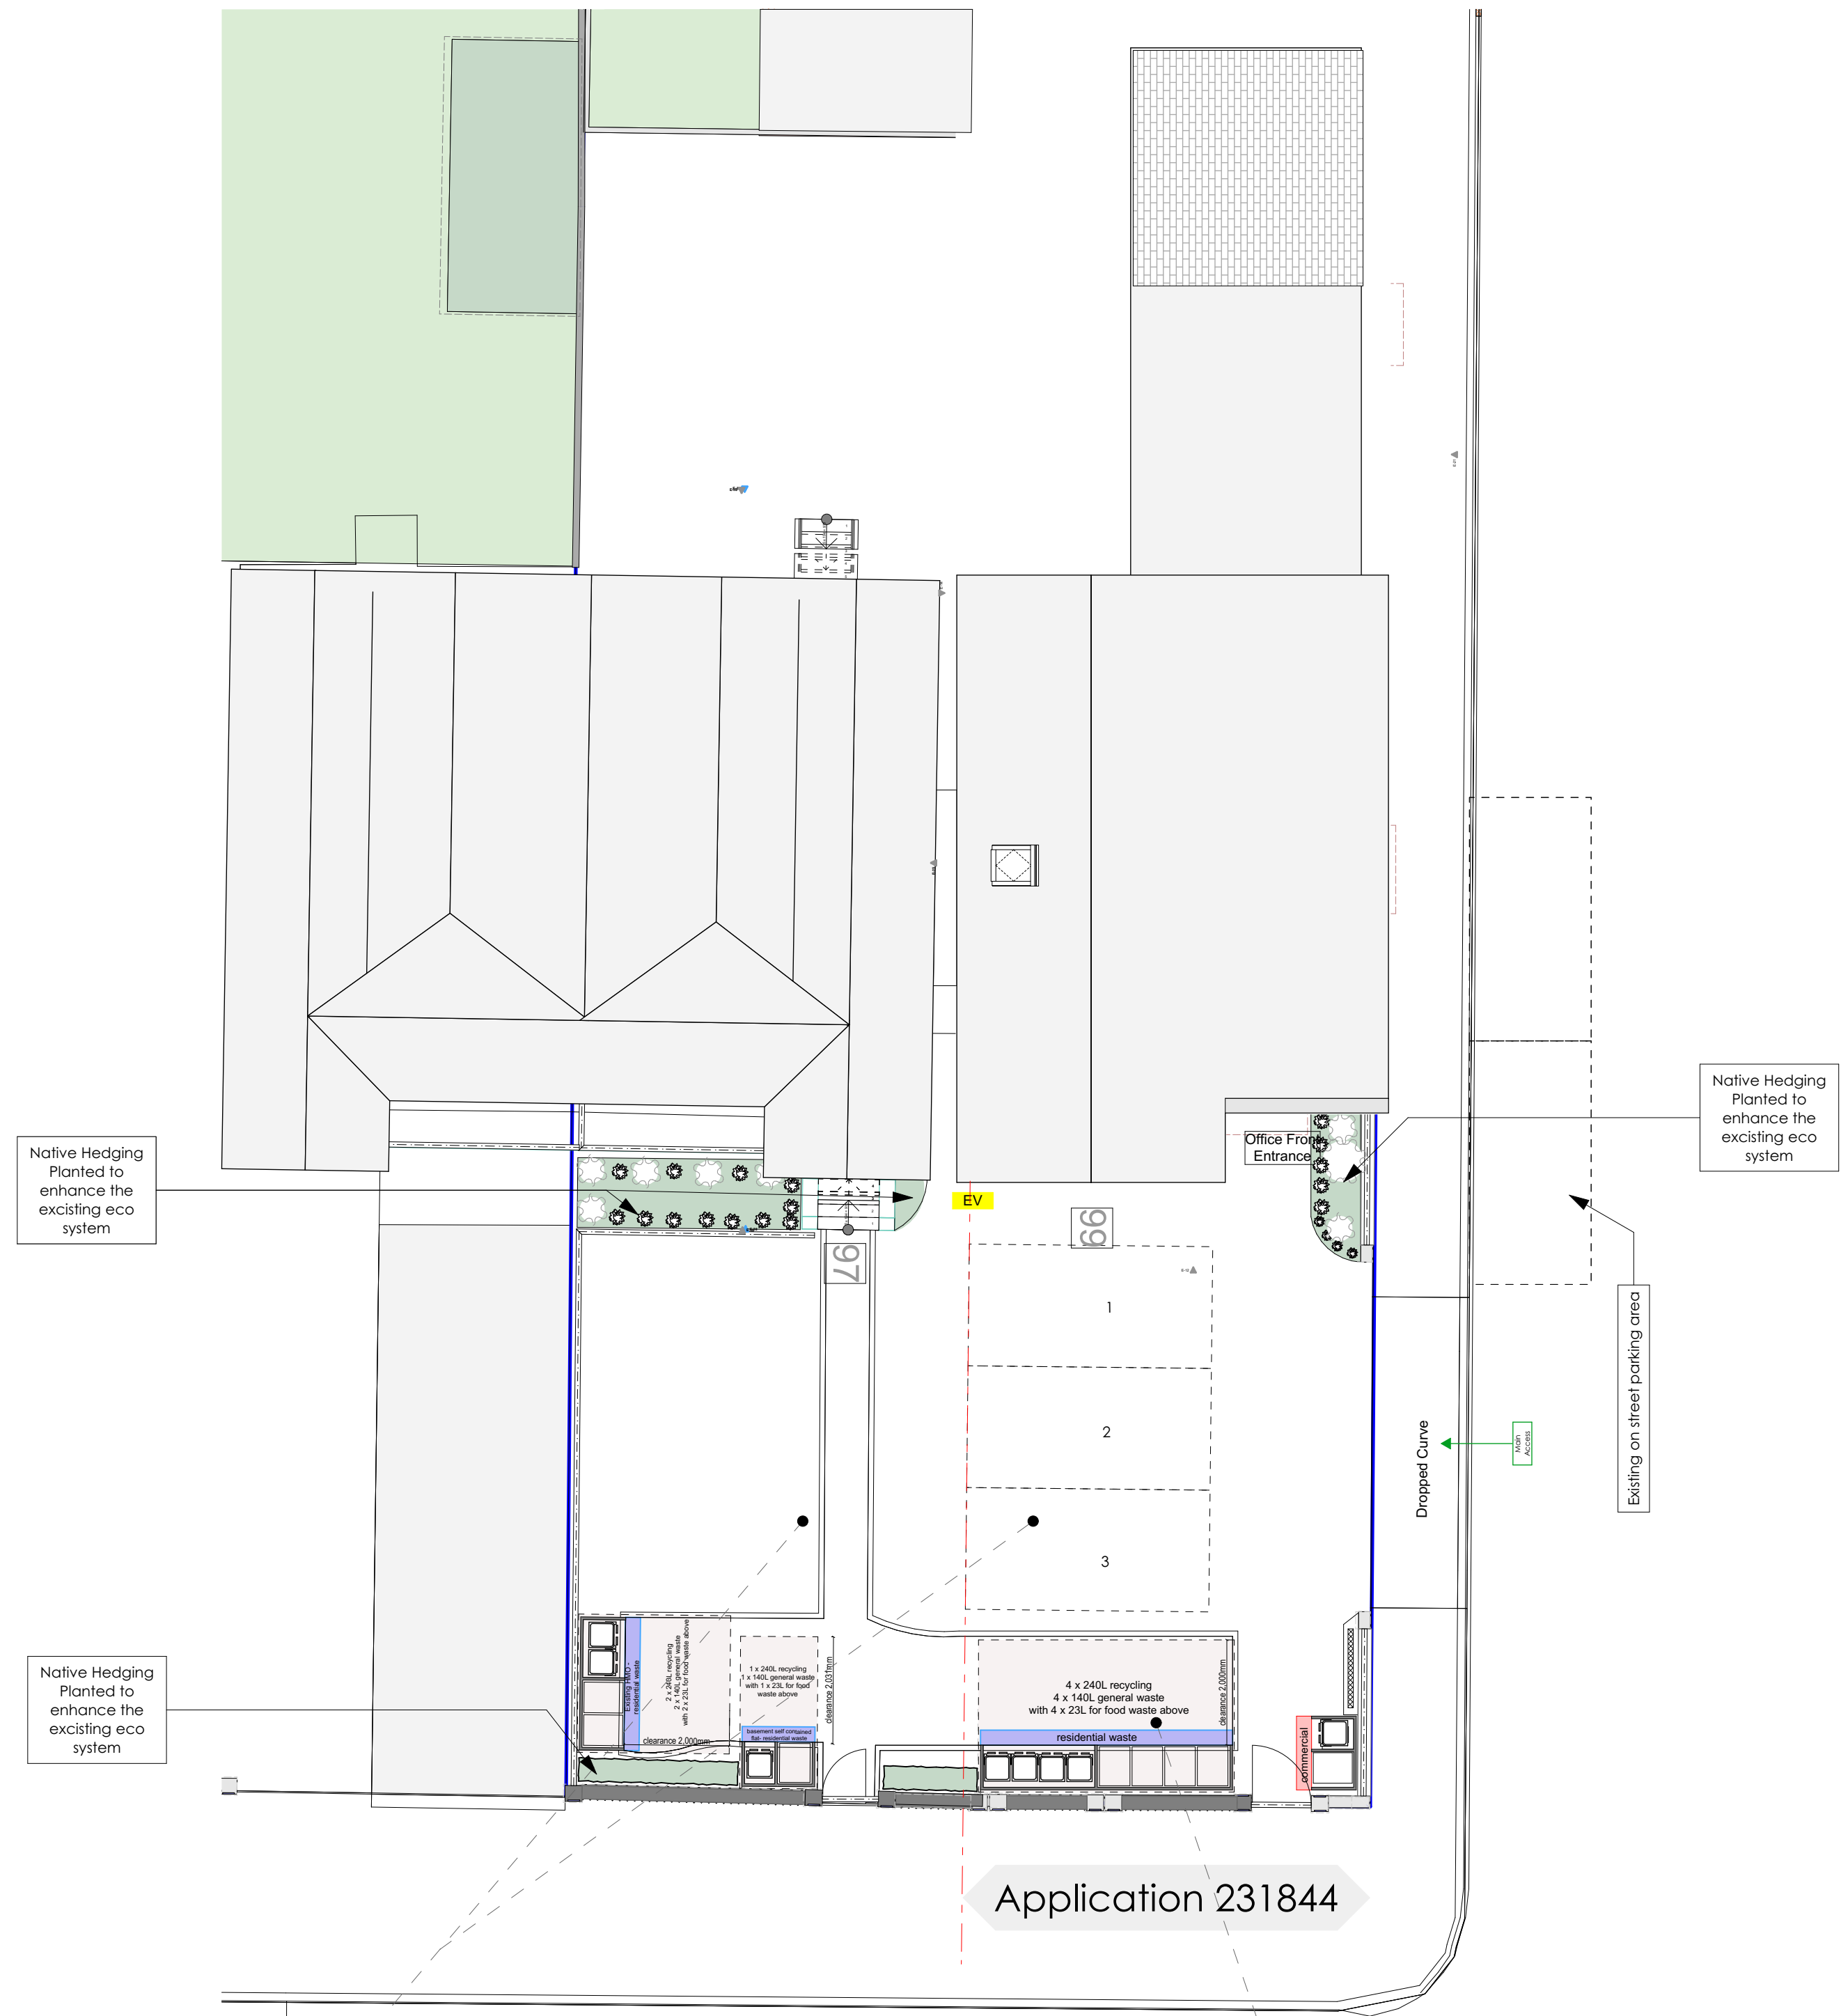


1:100

Proposed Front Area for Block Plan



1:50

Ground Floor Planning Site Plan

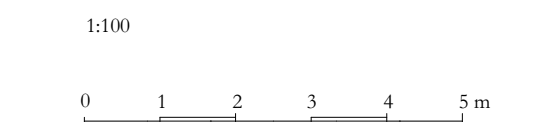

THE KEEN PARTNERSHIP
The Courtyard
Edinburgh Road
Reading RG30 2UA
Tel: 0118 9510 855
Fax: 0118 9510 866
chris@keenpartnership.co.uk
www.keenpartnership.co.uk



Client:

Royle Berkshir Developments

Job Title:
97 & 99 London Rd, Reading RG1 5BY

Drawing Title:
BA Proposed Site Plan

Drawing Date: Status:

BLOCK PLAN APPLICATION

Issue Date: 27/08/2024 Drawn By: SY Scale: 1:100, 1:47.13, 1:50@A1

Job No: 9309 Drawing No: 9309-100.4 Rev: