




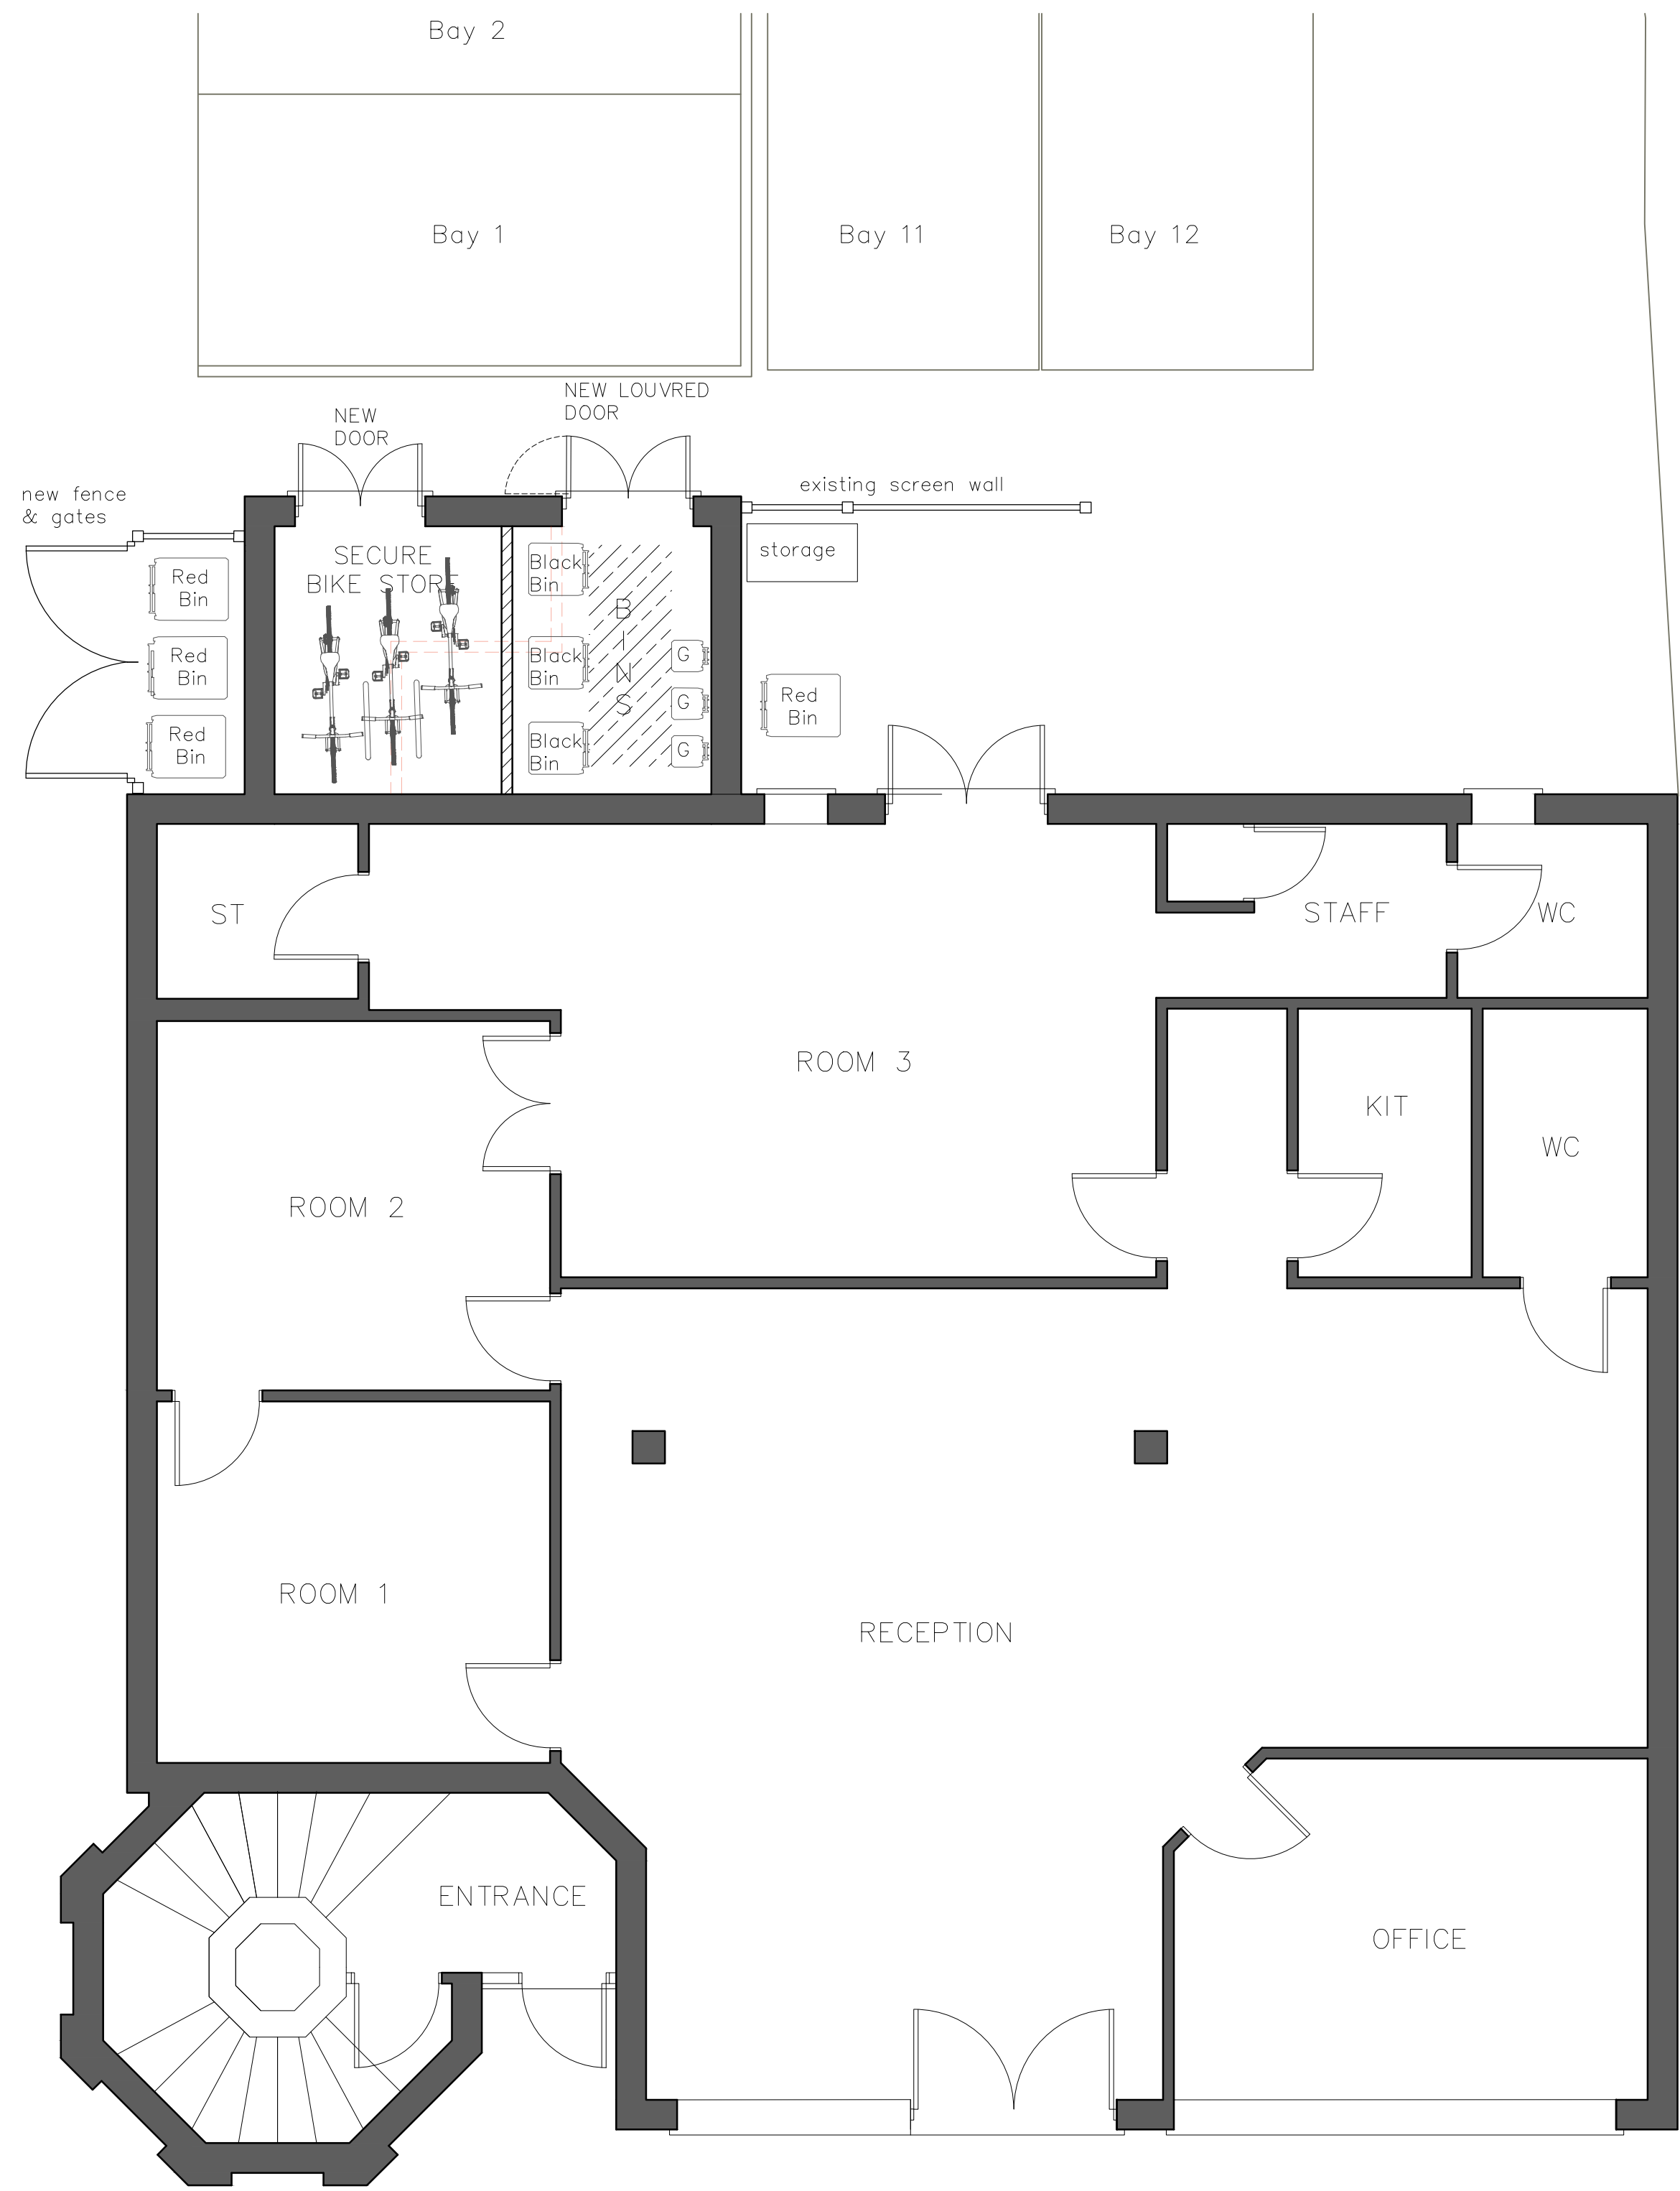

GROUND FLOOR PLAN

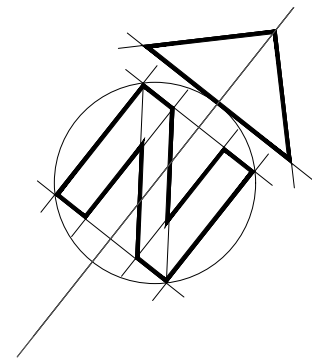

| LEGEND |                                                          |
|--------|----------------------------------------------------------|
|        | 240ltr - Recycling red bin<br>1085(h) x 730(d) x 575(w)  |
|        | 140ltr - General waste bin.<br>1065(h) x 553(d) x 482(w) |
|        | 23ltr - Food waste bin.<br>390(h) x 340(d) x 290(w)      |

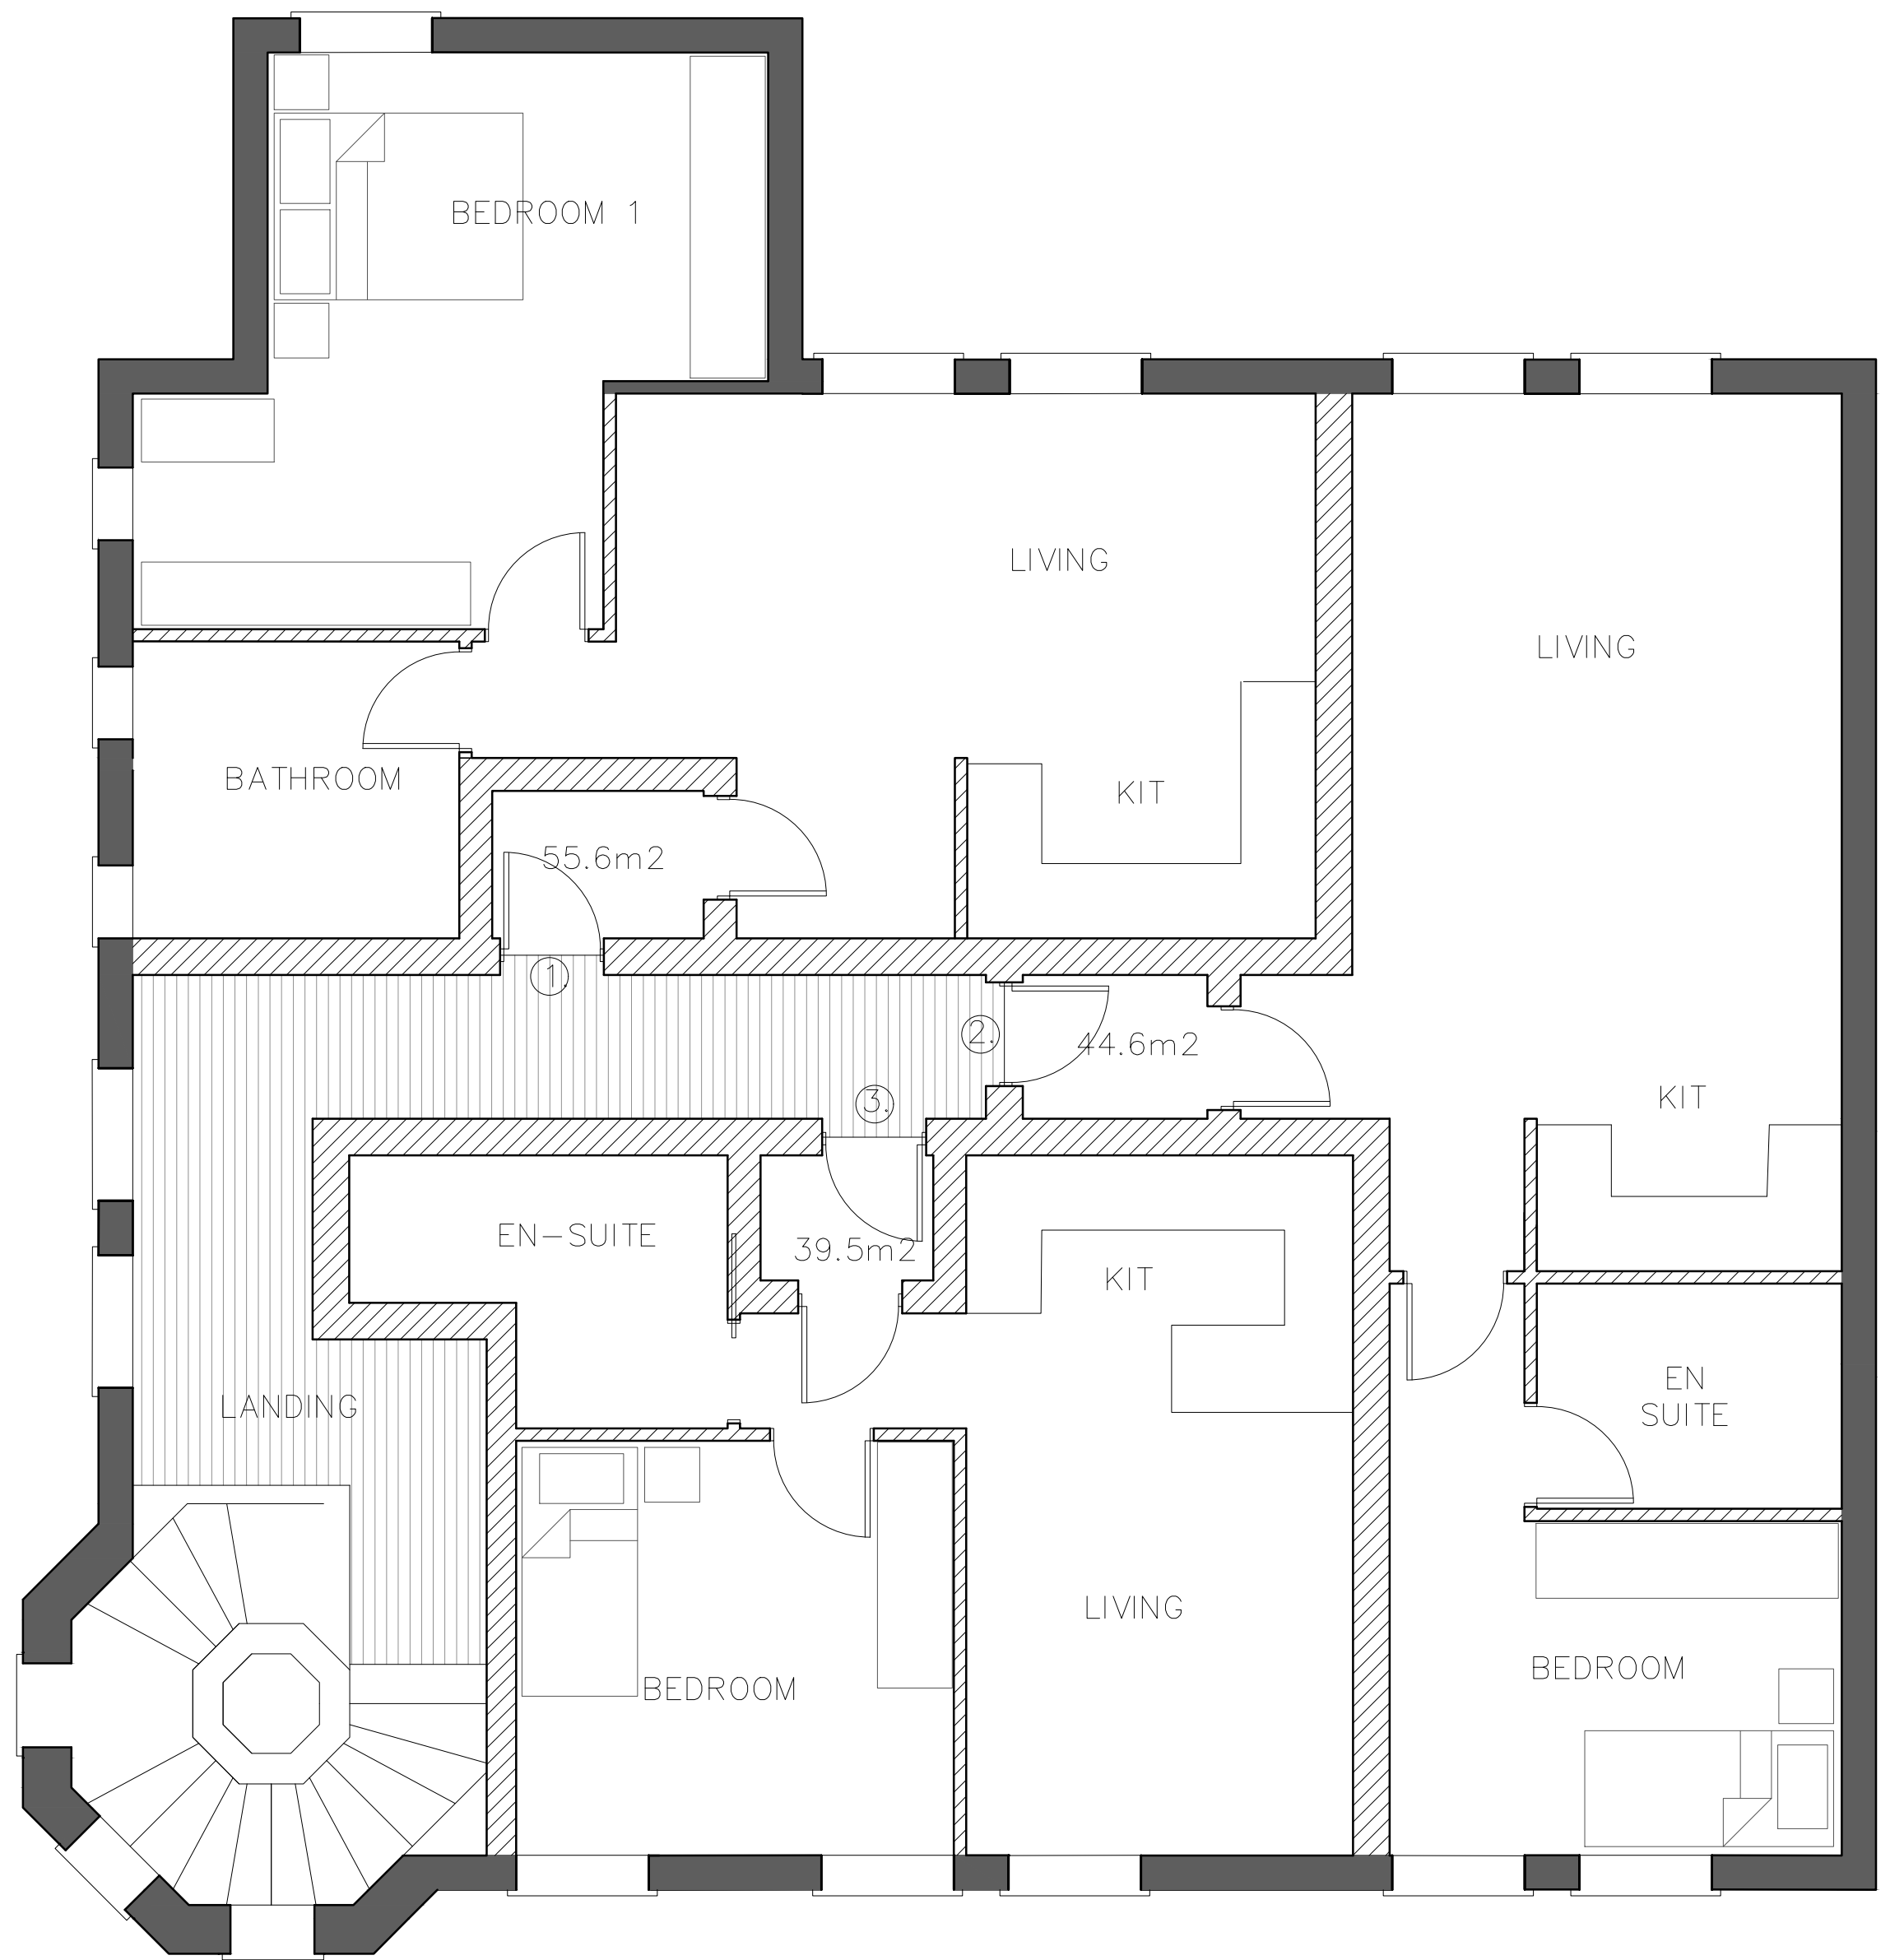

FIRST FLOOR PLAN


| REV | COMMENTS                         | DATE     |
|-----|----------------------------------|----------|
| E   | BINS AND PARKING BAYS INDICATED. | 31.07.24 |
| D   | SECURE BIKE STORE UPDATED        | 17.07.24 |

**stl** **SHAUN TANNER**  
ARCHITECTURE & PLANNING  
www.stlarchitecture.co.uk studio@stlarchitecture.co.uk 0118 989 0808

**CLIENT** Mr & Mrs J. Filbee  
**PROJECT** 104-108 School Road, Tilehurst  
Reading, RG31 5AX  
**DRAWING** Proposed Floor Plans

**STATUS** planning **DATE** June 2022  
**SCALE** 1:50@A1 **DRAWN** DN **CHECKED** NO 3852/201 **REV** E

1:50 scale Bar  
This Drawing has been produced for printing onto A1 size paper.  
If printing on A3 please use the scale below for reference.

 

THIS DRAWING MUST NOT BE SCALED UNLESS ISSUED FOR PLANNING PURPOSES. ALL DIMENSIONS ARE TO BE VERIFIED PRIOR TO SETTING OUT, COMMENCING WORK, OR PRODUCTION OF FABRICATION DRAWINGS. REPORT ANY DISCREPANCIES TO THE SUPERVISING OFFICER IMMEDIATELY. ©