


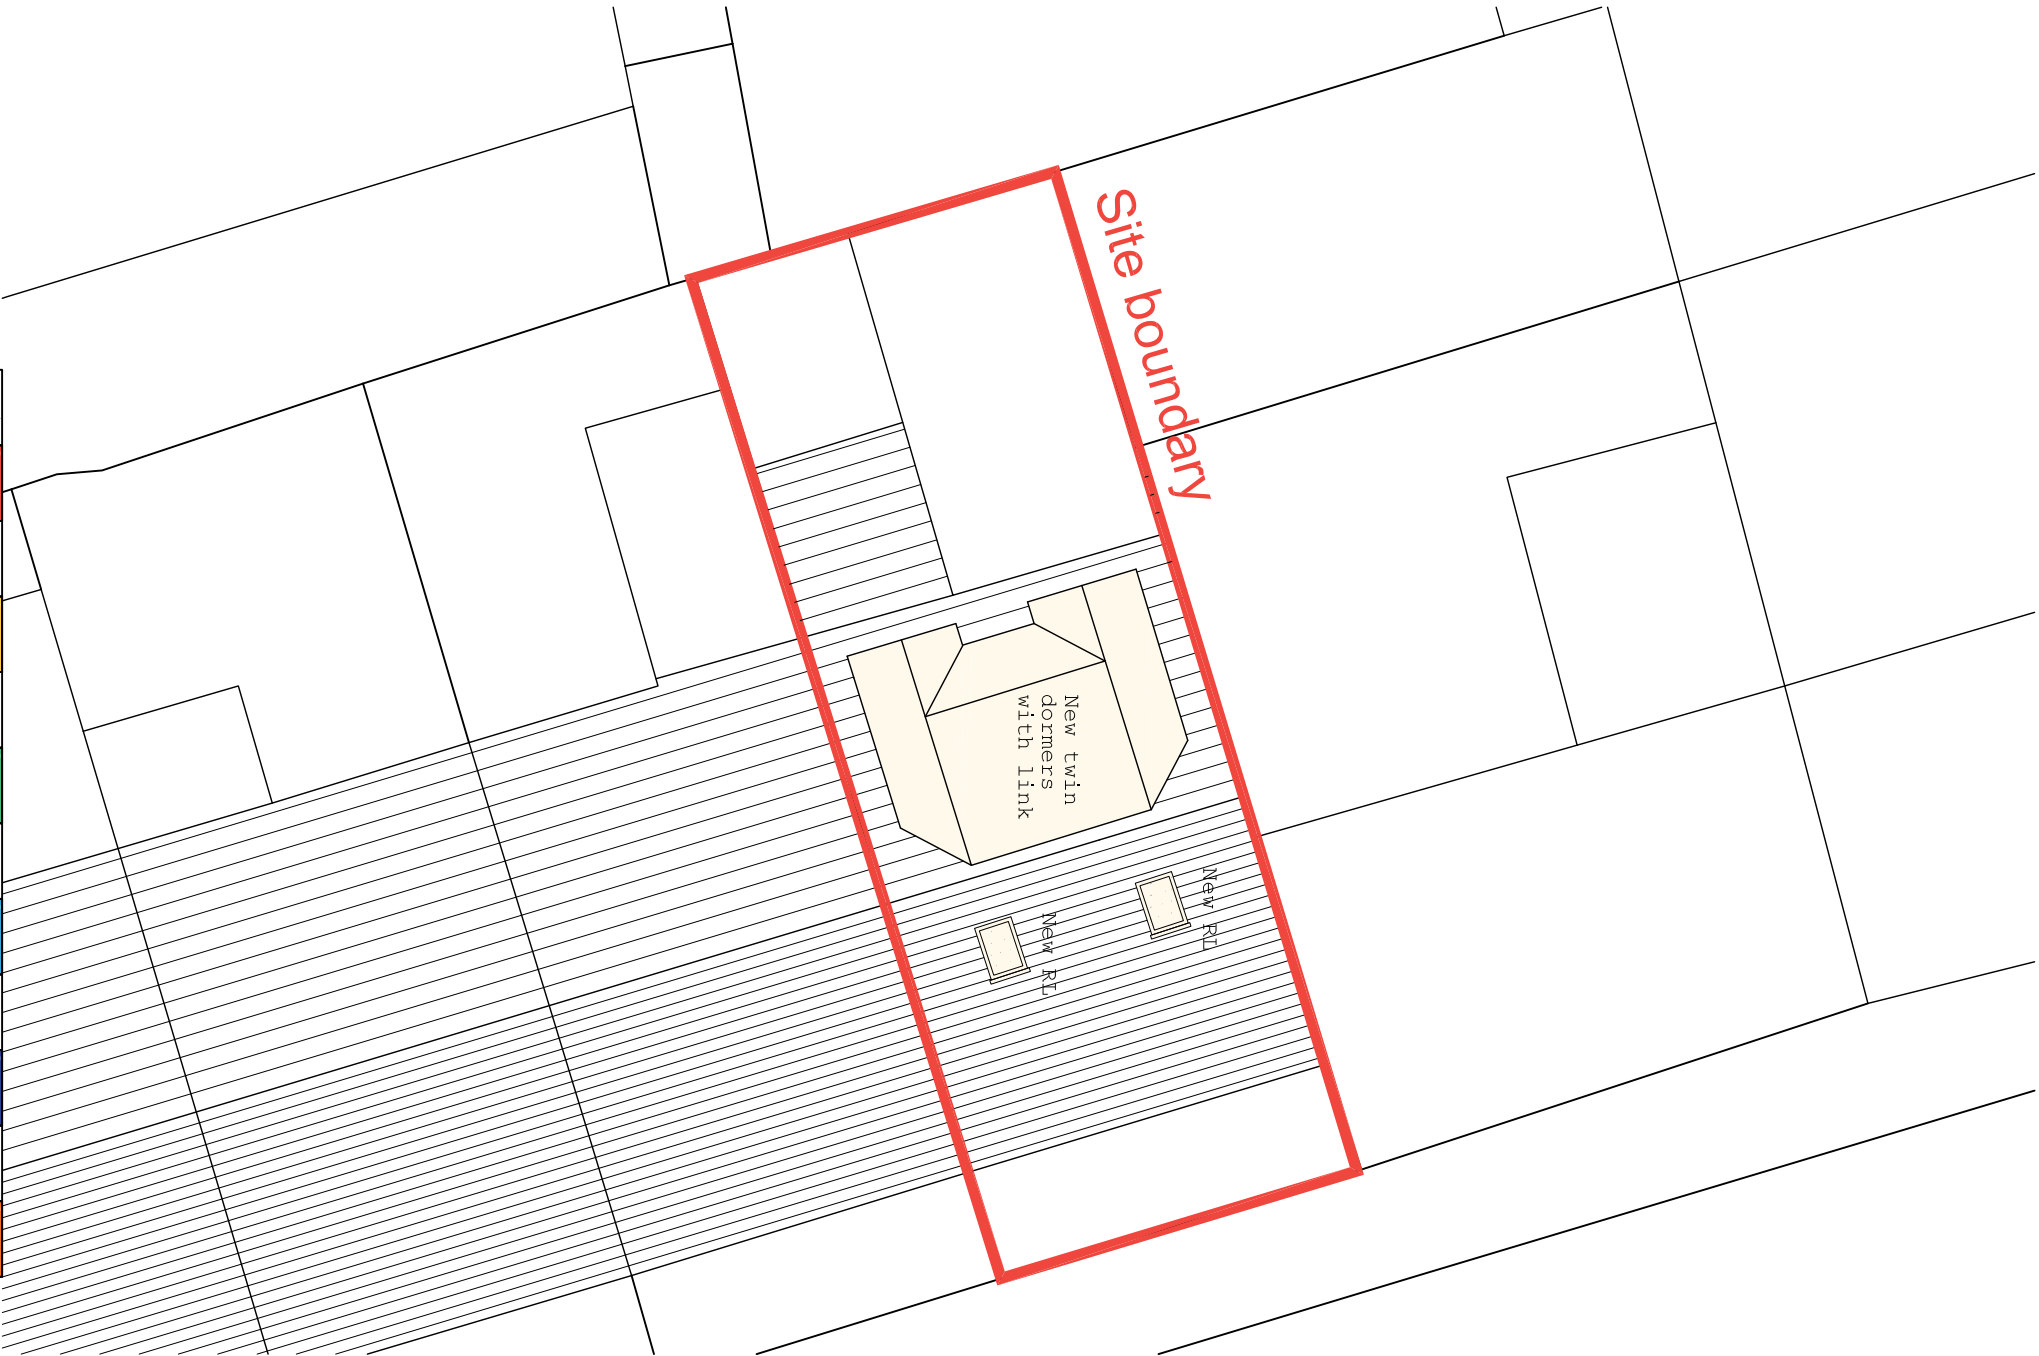

Proposed Roof Plan 1:200



Proposed Block Plan 1:500

all drawings remain the copyright of colony and cannot be reproduced on whole or part without our approval. this drawing is for planning purposes only and not a construction issue documents & drawings are not to be altered without the consent of colony the written notation

drawings issued by colony are to be cross-referenced where necessary information relevant consultants if any contradiction is found in the drawing set or if you are in any doubt, ask the architect

**colony**

Collaborating with:

**Mr Chance**

Job: 1015    Drawing: 02-02    Revision: B

**Project:** 2 Anstey Road, Reading RG1 7JN

**Drawing Name:** Proposed Block and Roof Plan 1:500 & 1:1250 @ A3

**Date:** Oct 23    **Status:** planning

**Drawn By:** HK    **Checked By:** EM

**RIBA**  **Chartered Practice**

**Colony Architects Ltd.**  
The Wine Store, Brewery Court,  
Fleete, Reading, RG7 5AJ  
+44 (0)118 380 0328  
hello@colonyarchitects.com  
colonyarchitects.com