




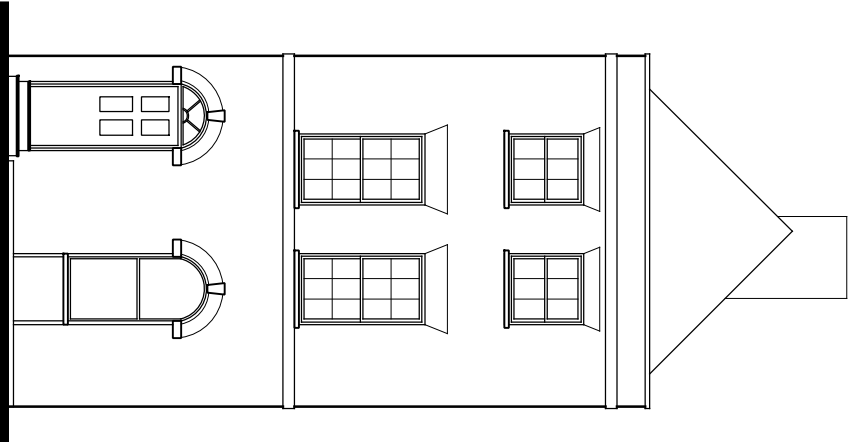


FRONT ELEVATION

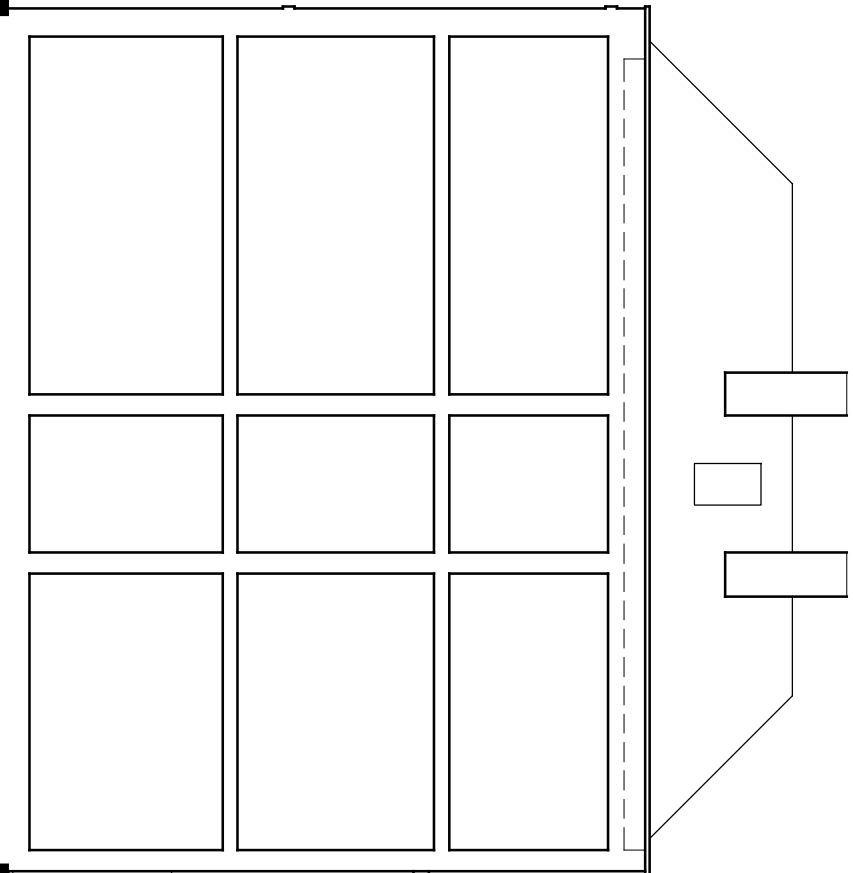

PART SECTION

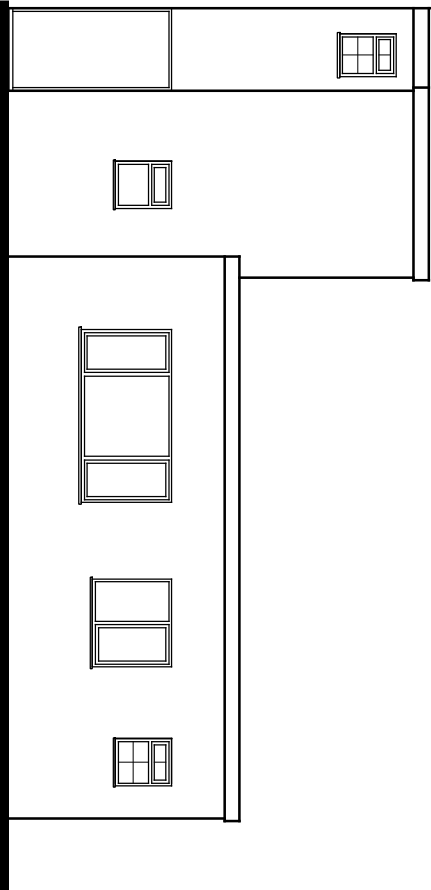


SIDE ELEVATION

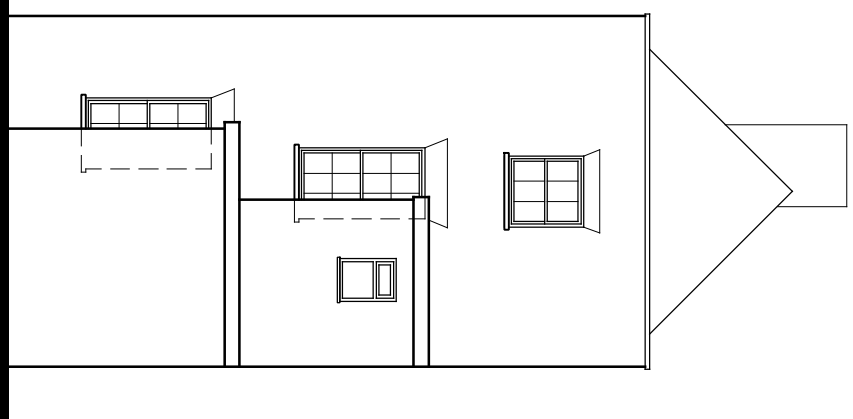


REAR ELEVATION

ROOM SIZES FOR HMO:


Kitchen	9.75m ²
Bedroom 1	13.5m ²
Bedroom 2	18.6m ²
Bedroom 3	18.6m ²
Bedroom 4	13.5m ²
Bedroom 5	10.2m ²
Bedroom 6	12.5m ²

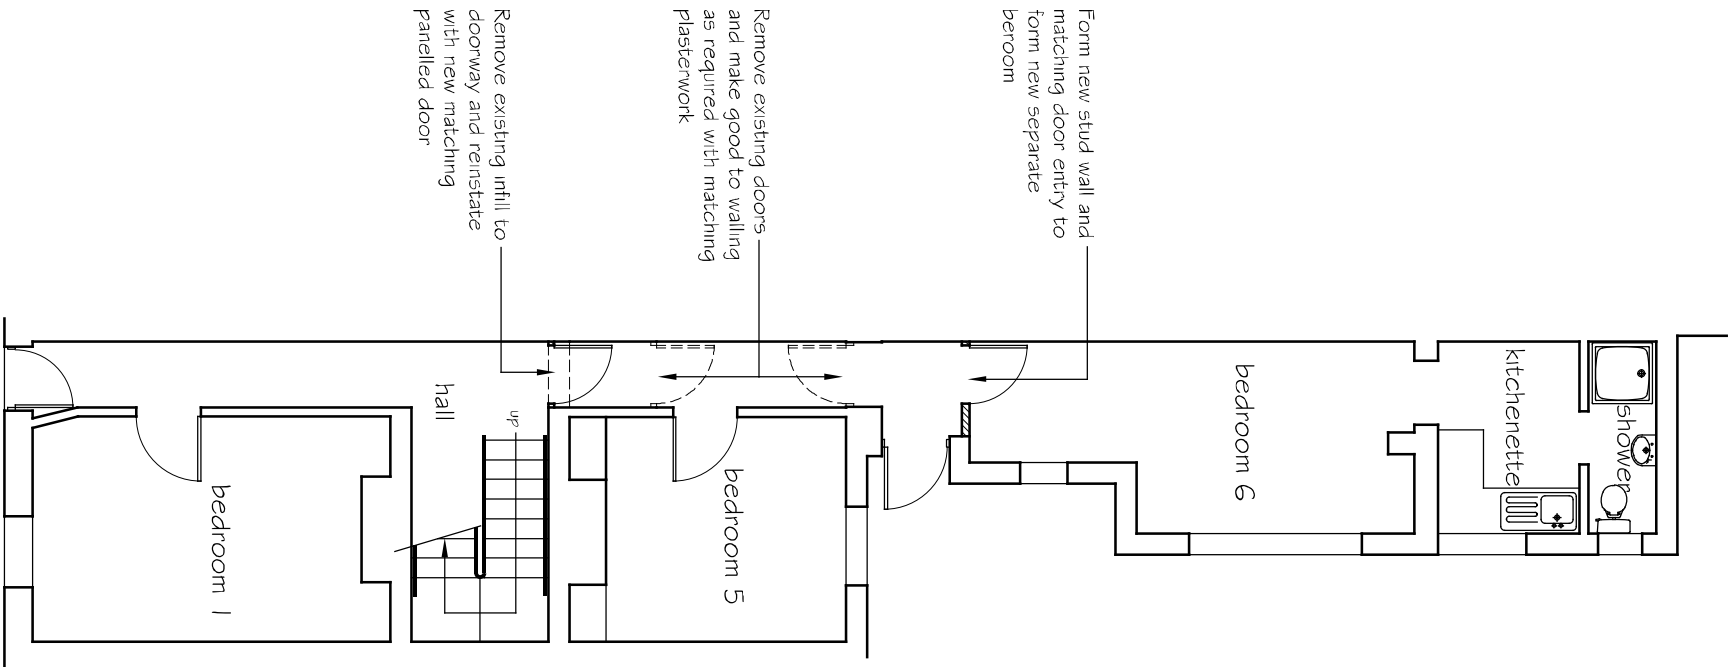


GROUND FLOOR PLAN

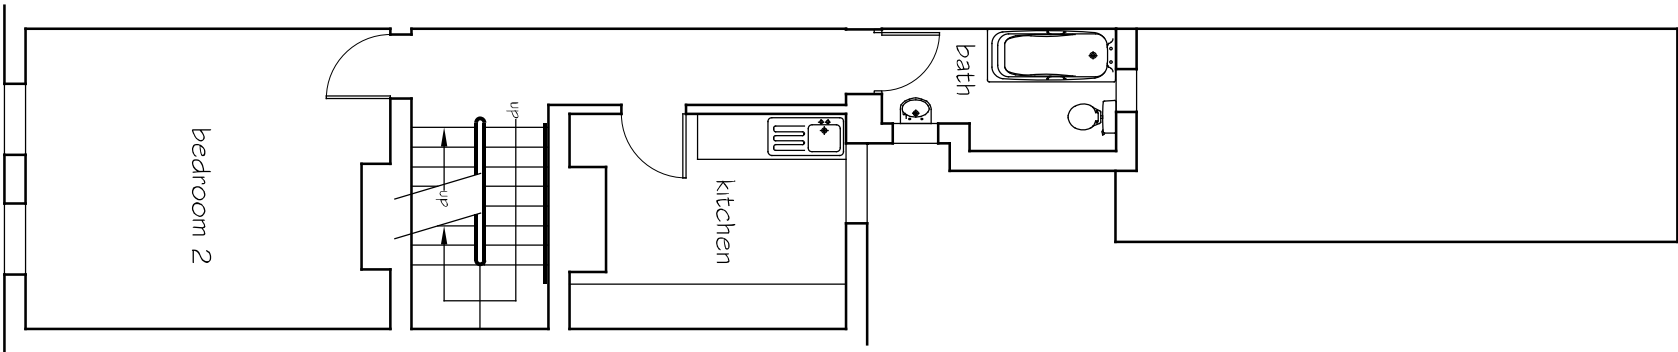


FIRST FLOOR PLAN

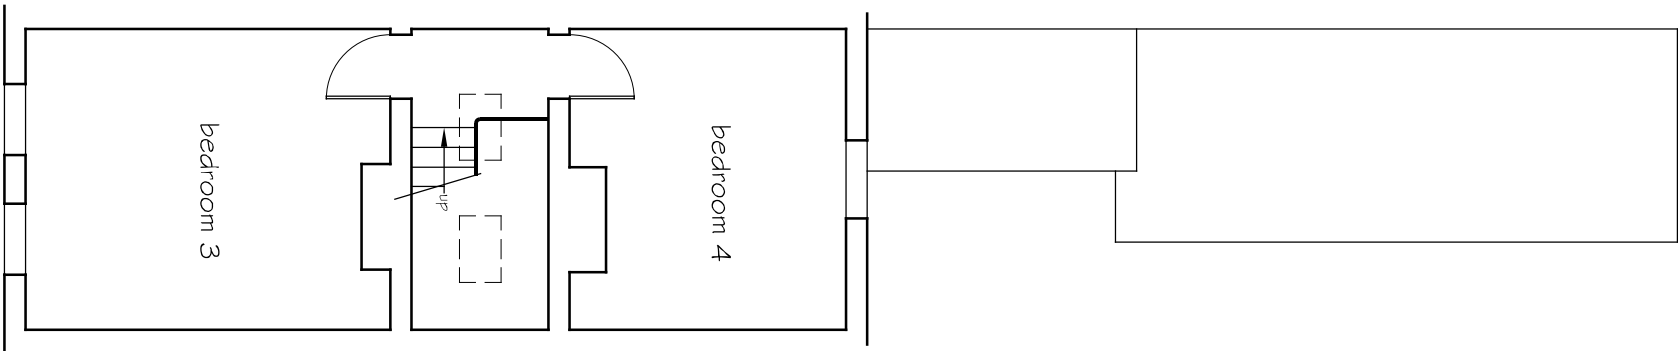

SECOND FLOOR PLAN

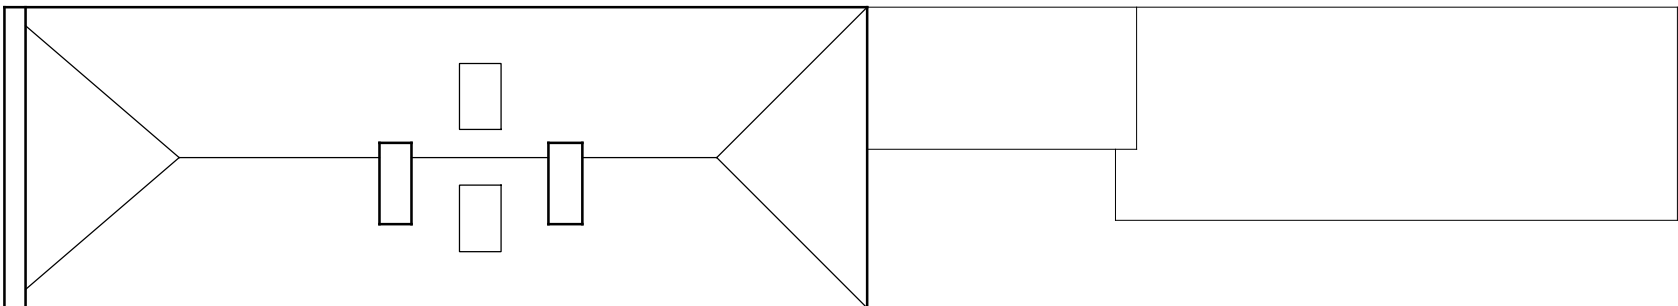

ROOF PLAN

 

Scale 1:100

A2

Original

Revision A, Aug 2024
GF layout amended

Scale: 1:100
Date: May 2024

241527/04 A

CPA/13

104 London Street
Reading
Proposed Change of Use
Proposed Plans & Elevations
Architectural Services
17 Nelson Court, Gosport Road, Reading RG6 2BQ
Tel: 07345 872810