


1:1250 scale Bar
This Drawing has been produced for printing onto A3 size paper,
0m 12.5m 25m 50m 100m
6.2m 25m


1:500 scale Bar
This Drawing has been produced for printing onto A3 size paper,
0m 5m 10m 20m 40m
2.5m 10m 40m

~~DO NOT SCALE FROM THIS DRAWING.~~ VERIFY ALL DIMENSIONS BEFORE
SETTING OUT, COMMENCING WORK OR MAKING ANY SHOP DRAWINGS.
REPORT ANY DISCREPANCIES TO SUPERVISING OFFICER IMMEDIATELY.
COPYRIGHT ©

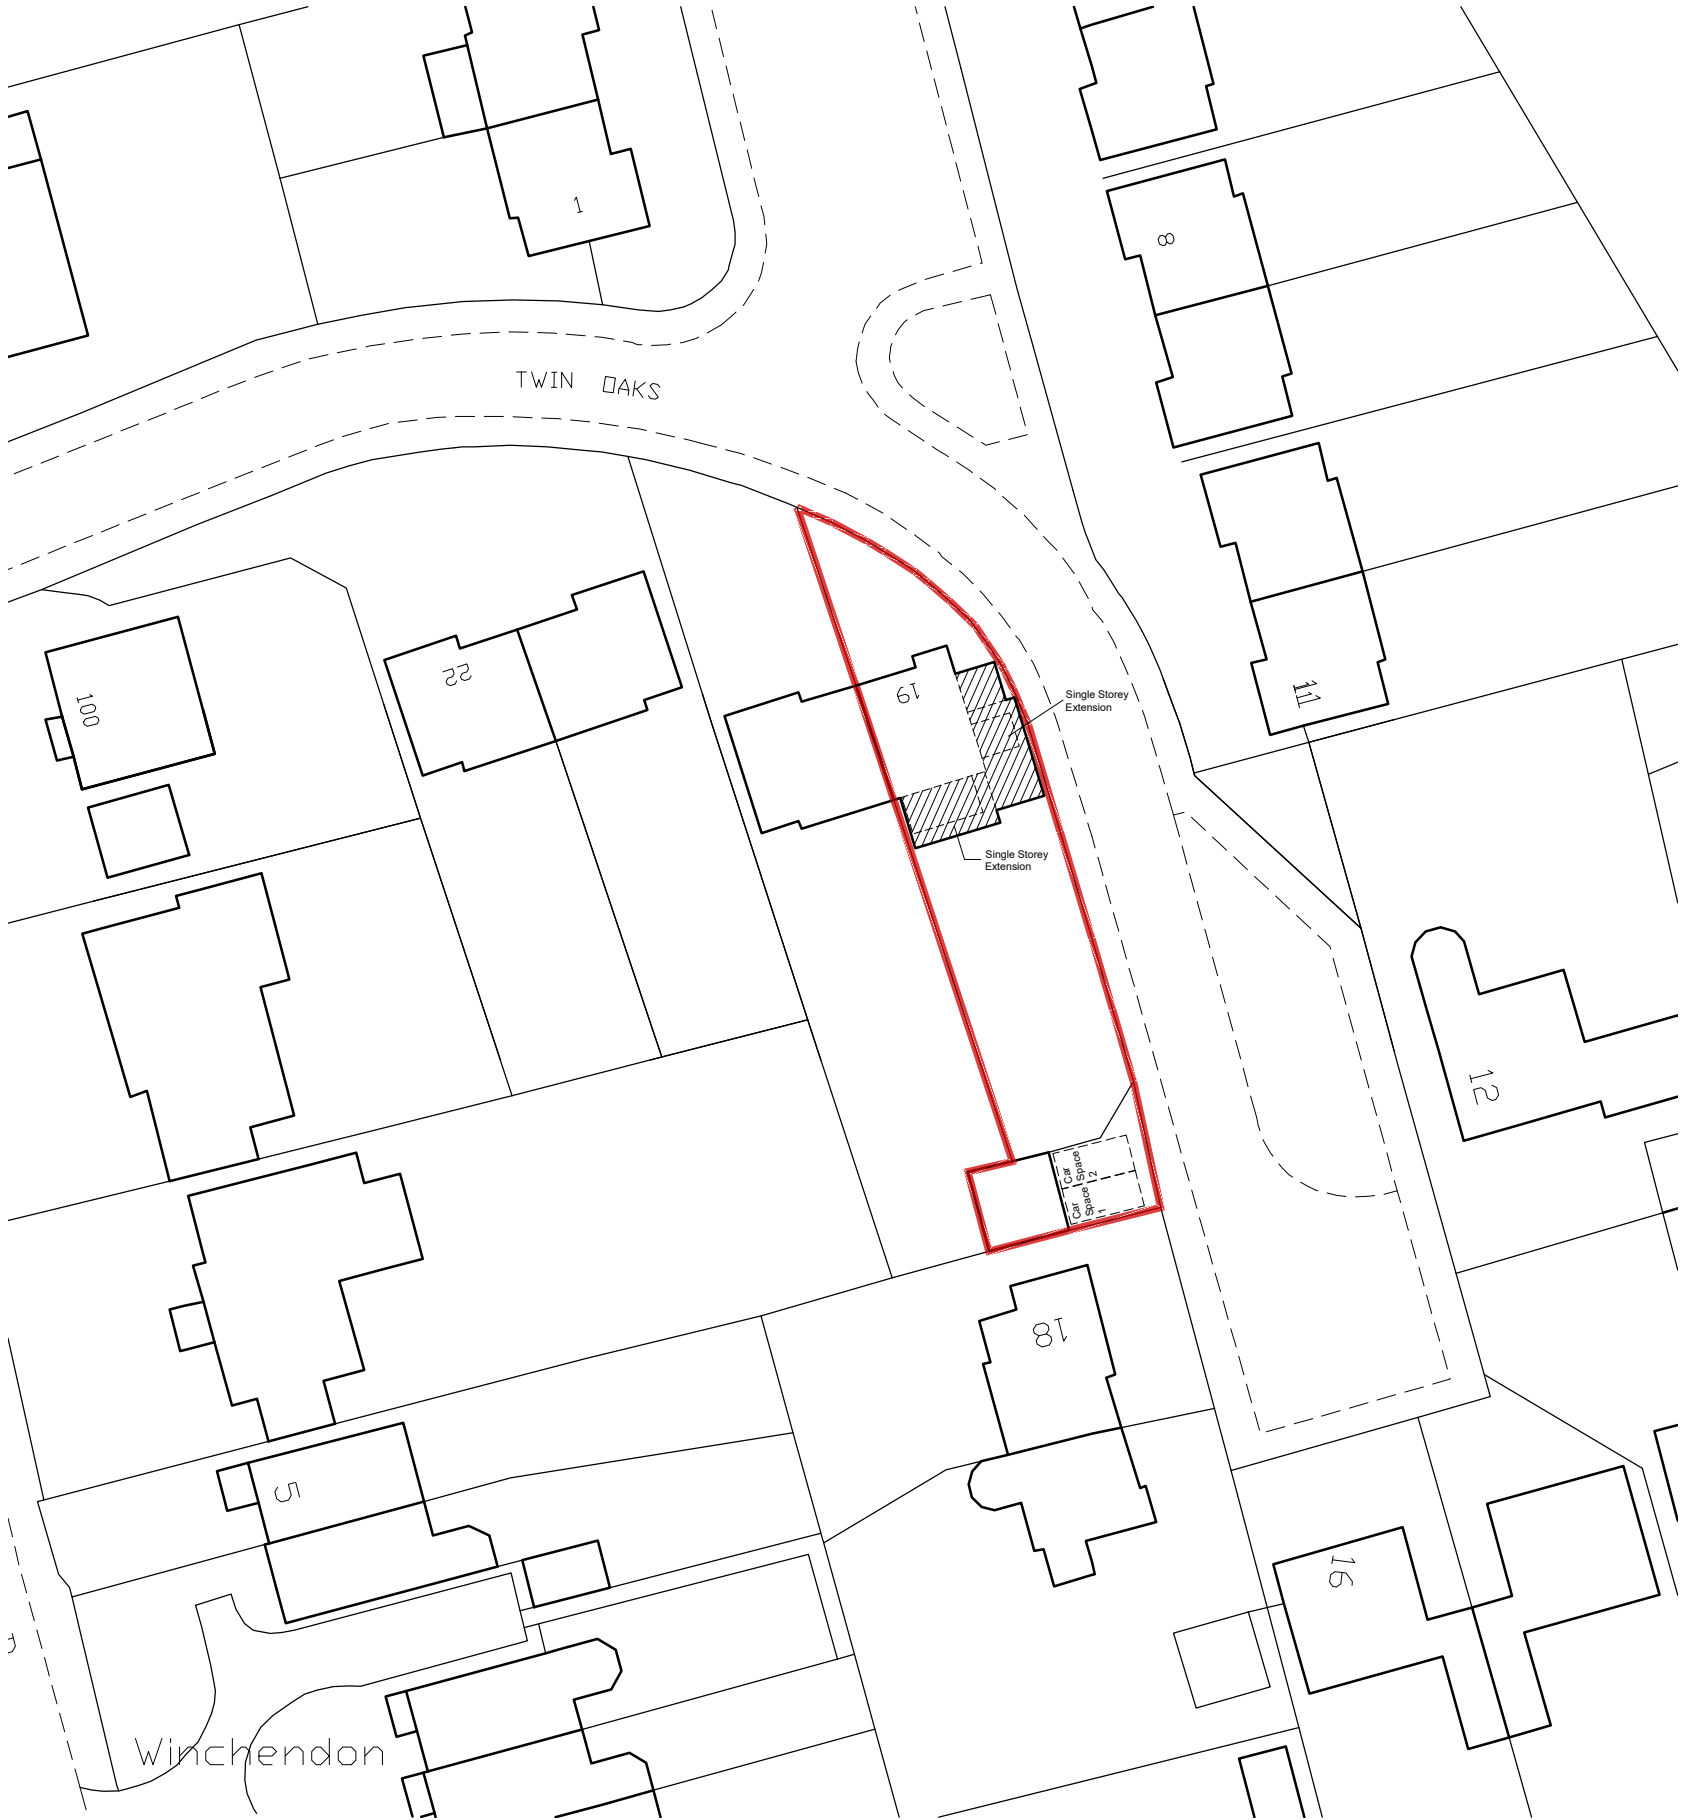


Site Plan 1:500 Scale

© Crown copyright 2024 Ordnance Survey 100053143
Cadastral data is subject to Crown copyright and is reproduced with permission of HM Land Registry.

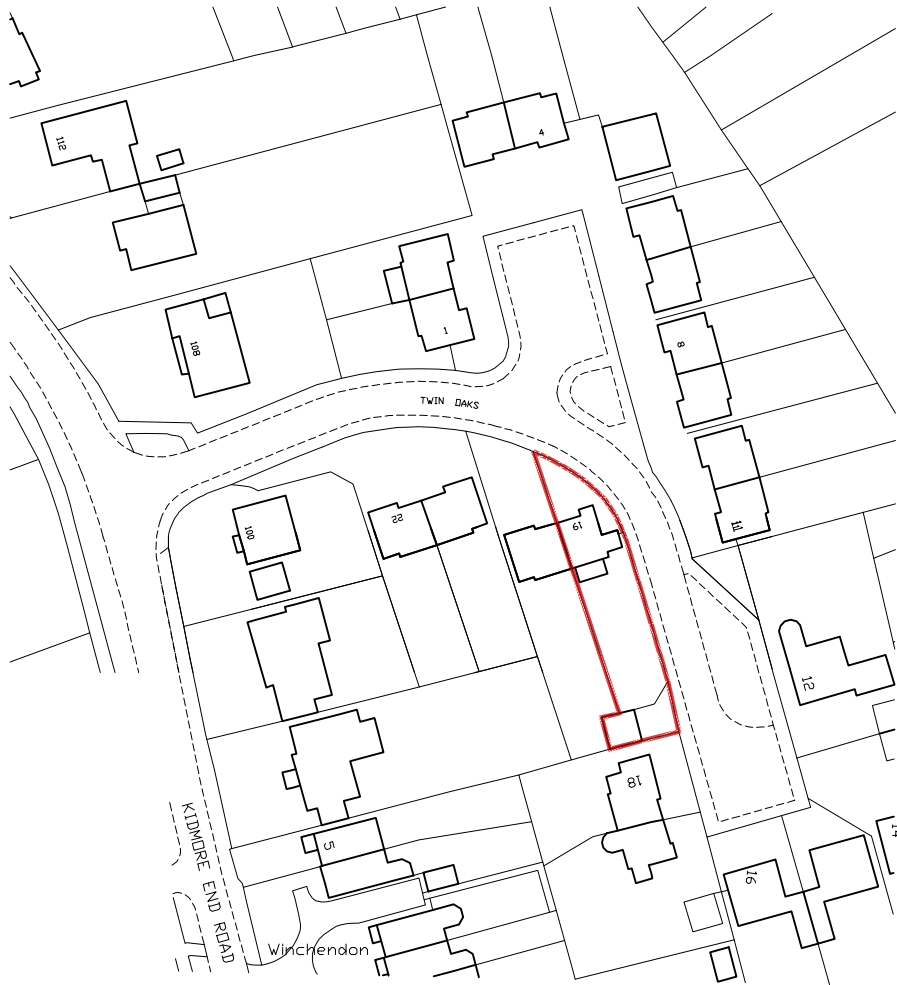

Location Plan 1:1250 Scale

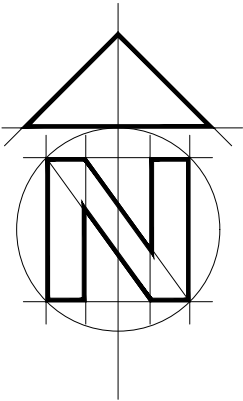

Rev A - Parking Revised - Aug 2024 **BA**

CLIENT Mr & Mrs C. De Lima

JOB 19 Twin Oaks, Emmer Green, Reading, Berkshire, RG4 8SW

DRG PROPOSED PLANS & ELEVATIONS

SCALE As Shown DRAWN P Bonney DATE June 2024 | BA 0126 | 51 | A

14 Hornbeam Close
Wokingham
RG41 4UR
07515 355770