




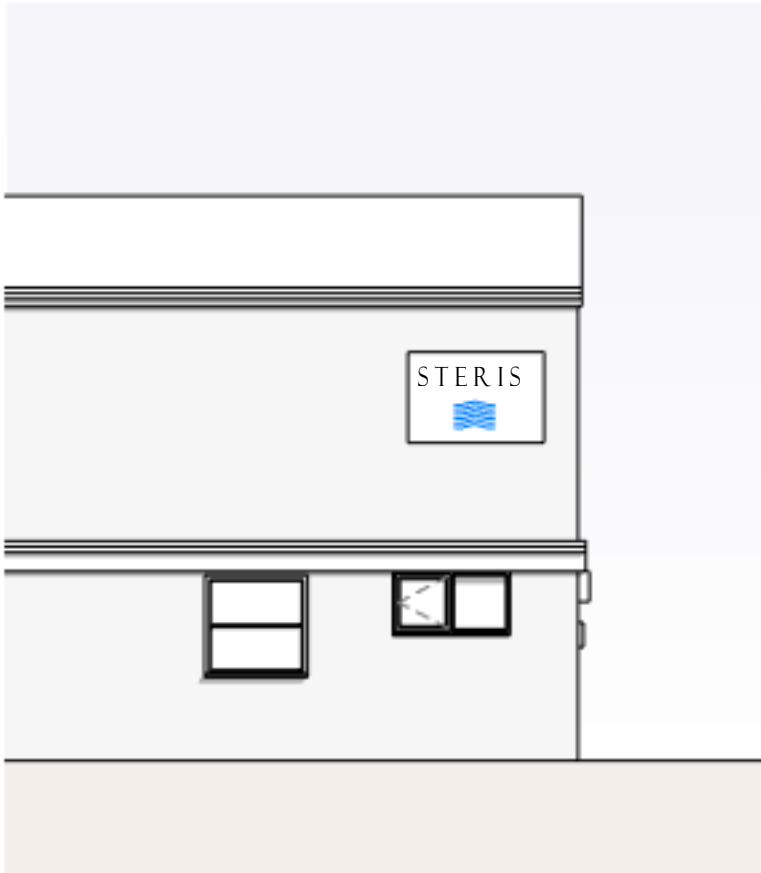


1 Existing South West Elevation
Scale: 1 : 100

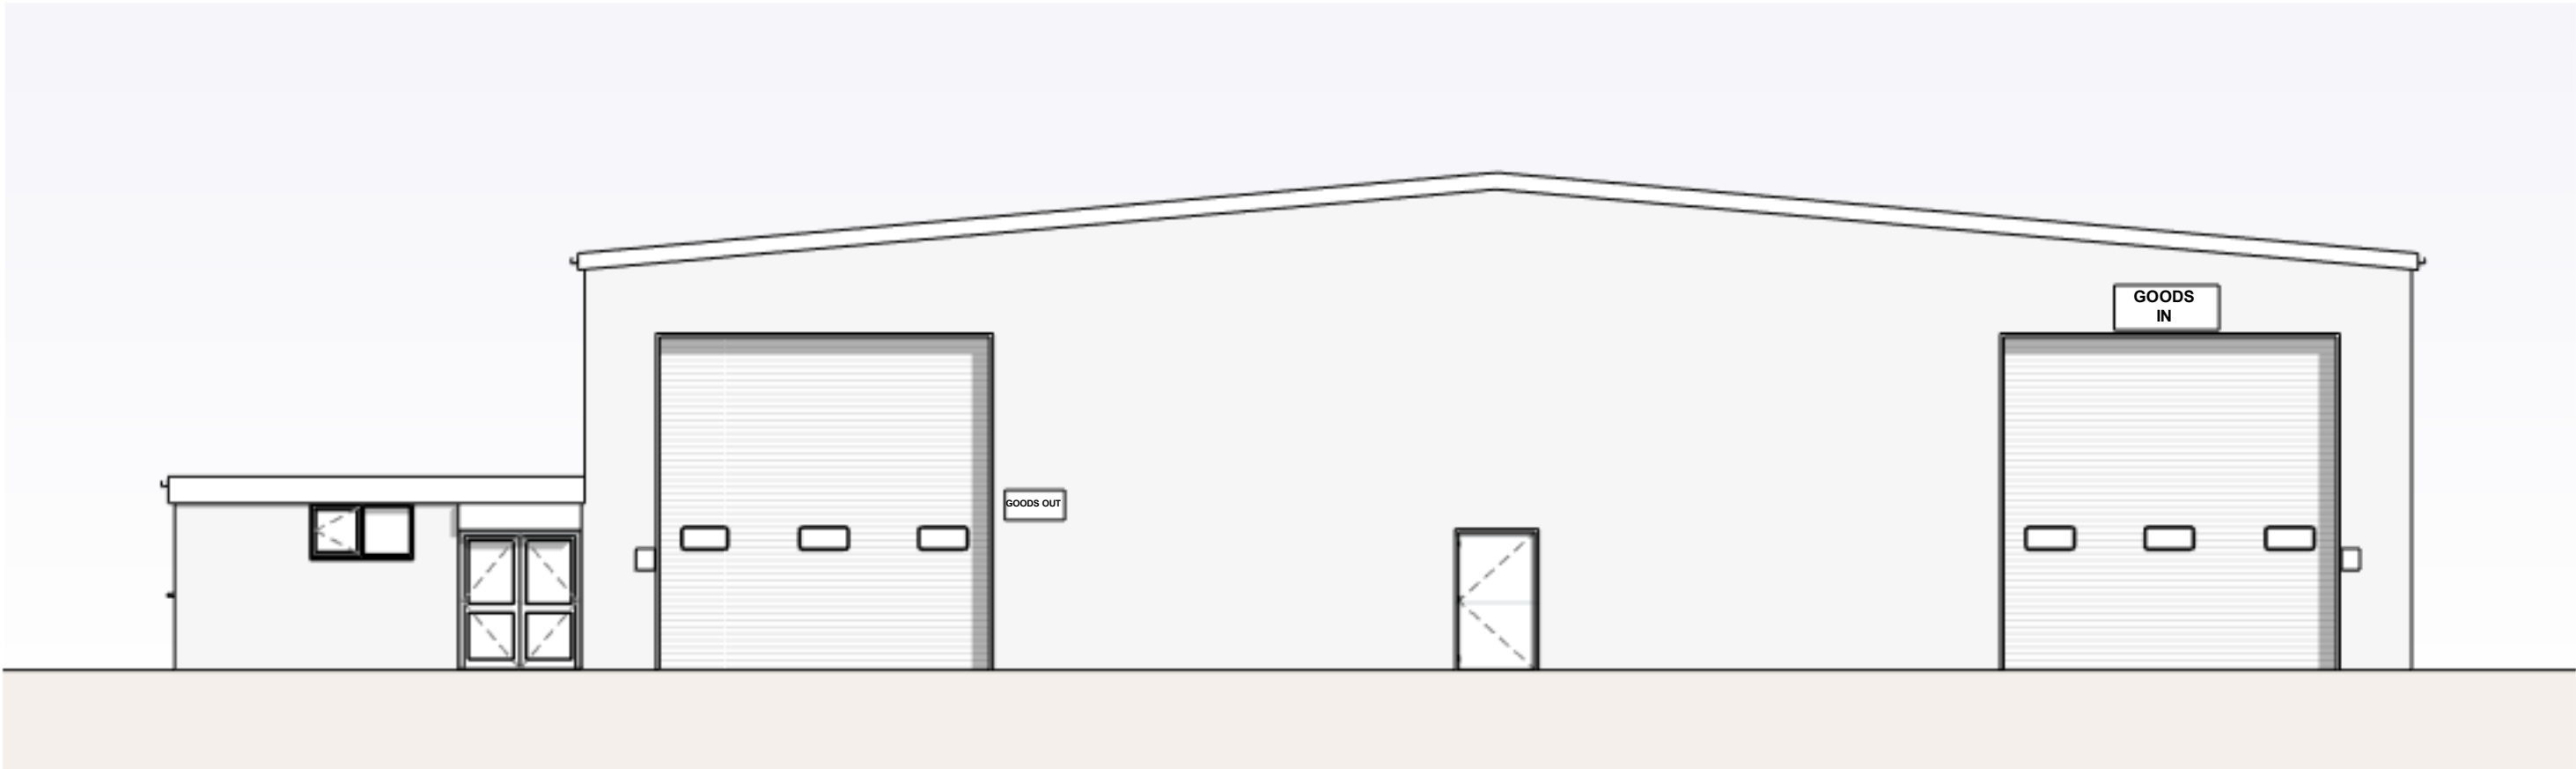


2 Existing South East Elevation
Scale: 1 : 100

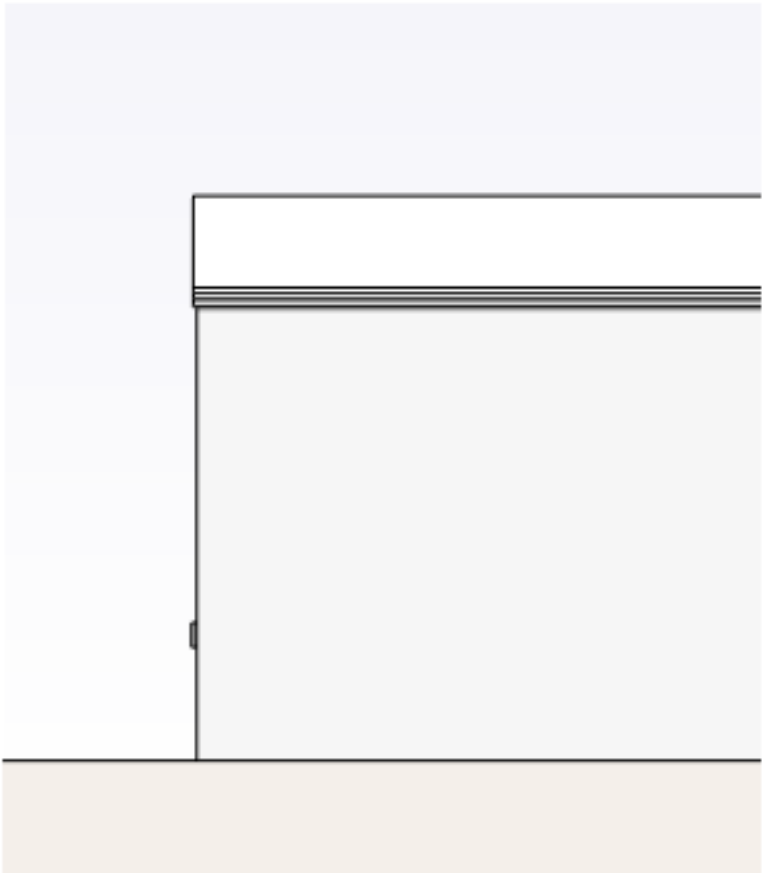


3 Existing North East Elevation
Scale: 1 : 100

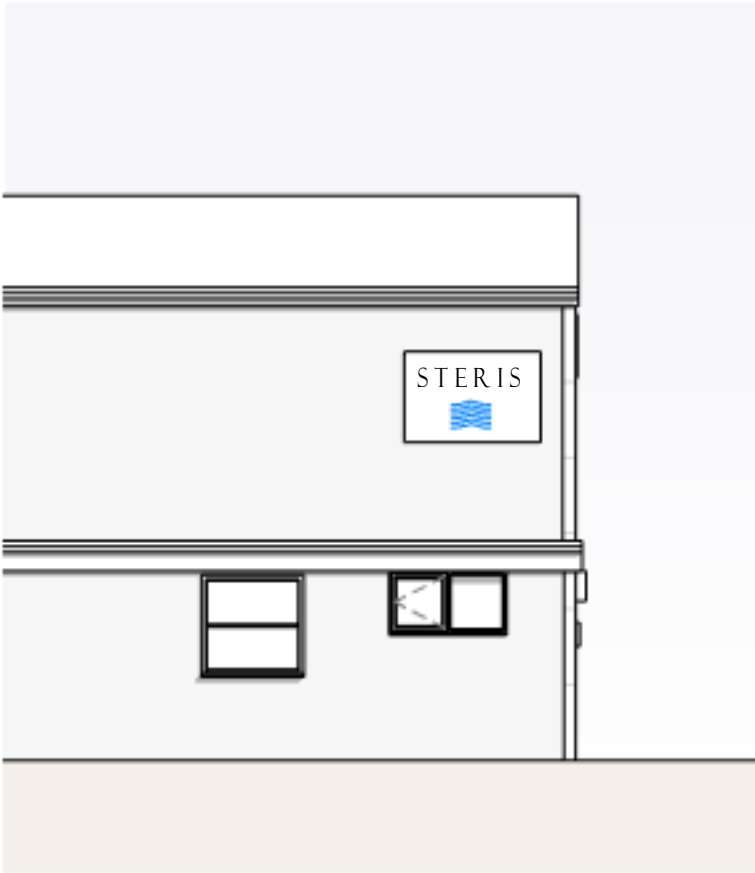

4 Proposed South West Elevation
Scale: 1 : 100

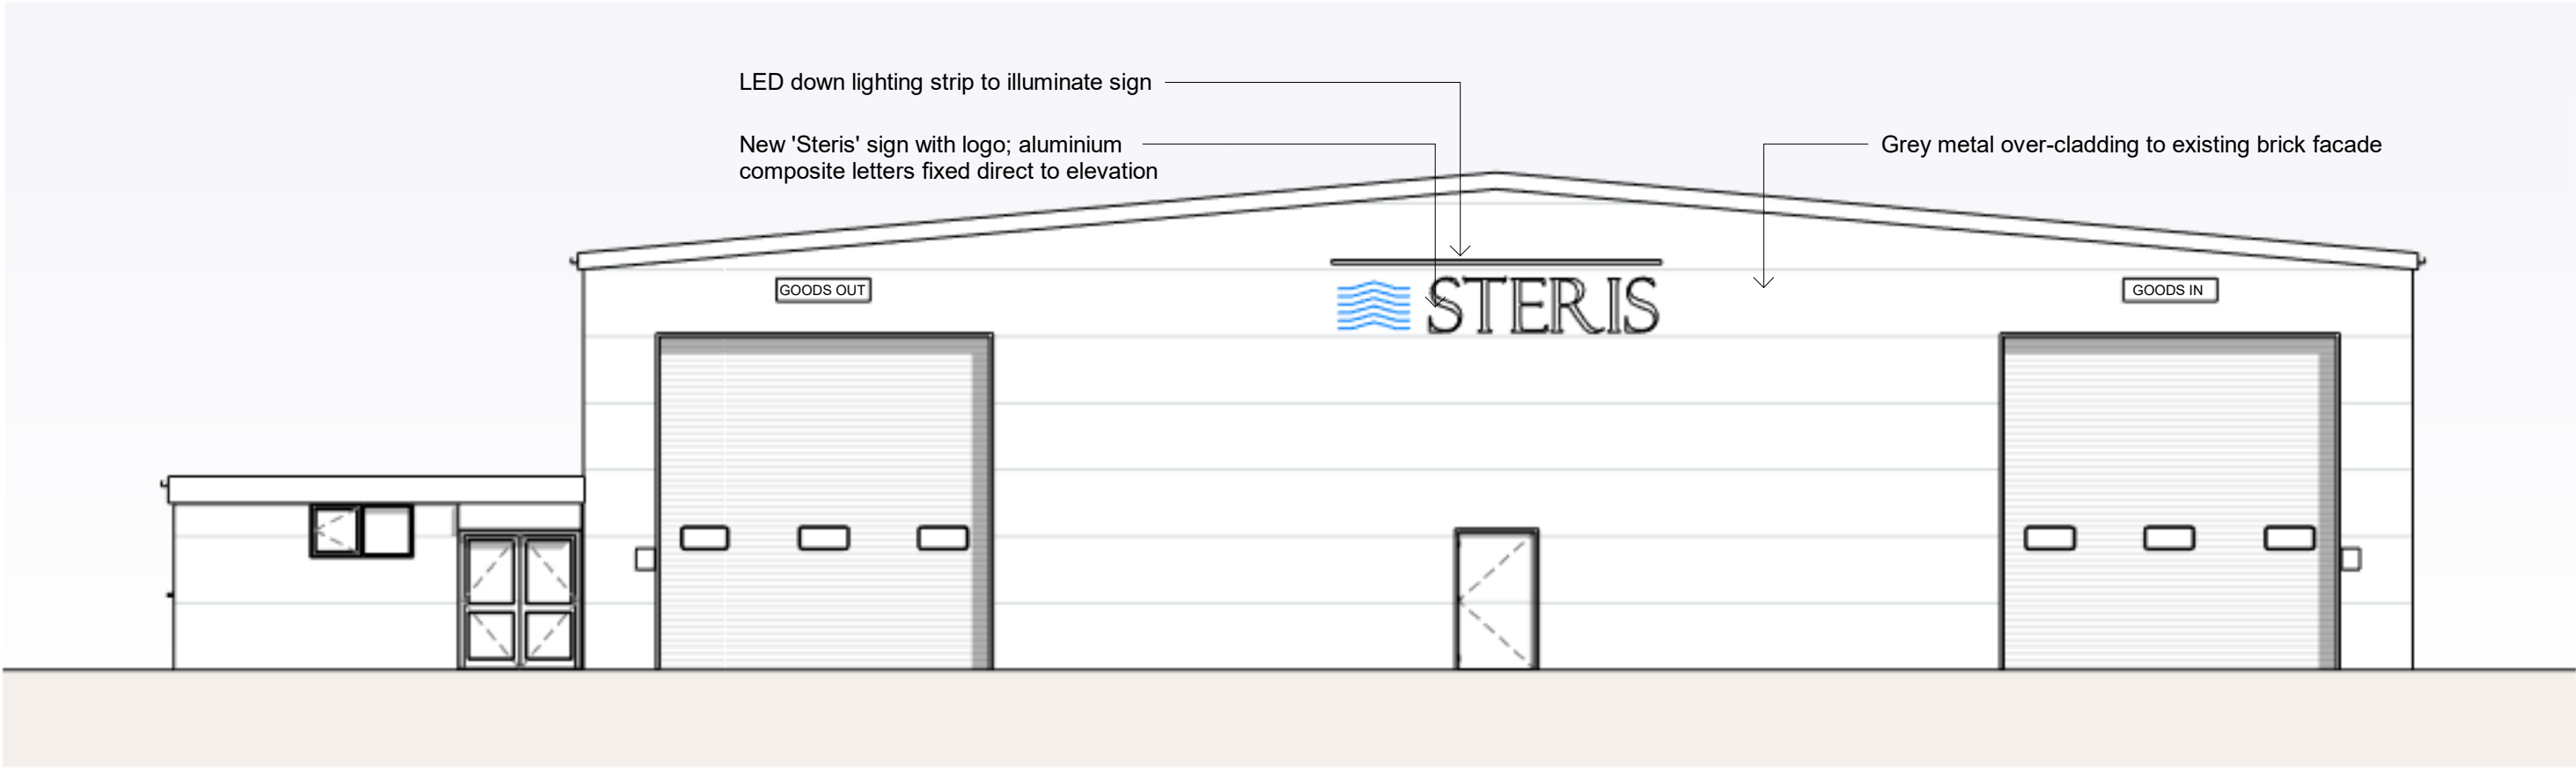

5 Proposed South East Elevation
Scale: 1 : 100

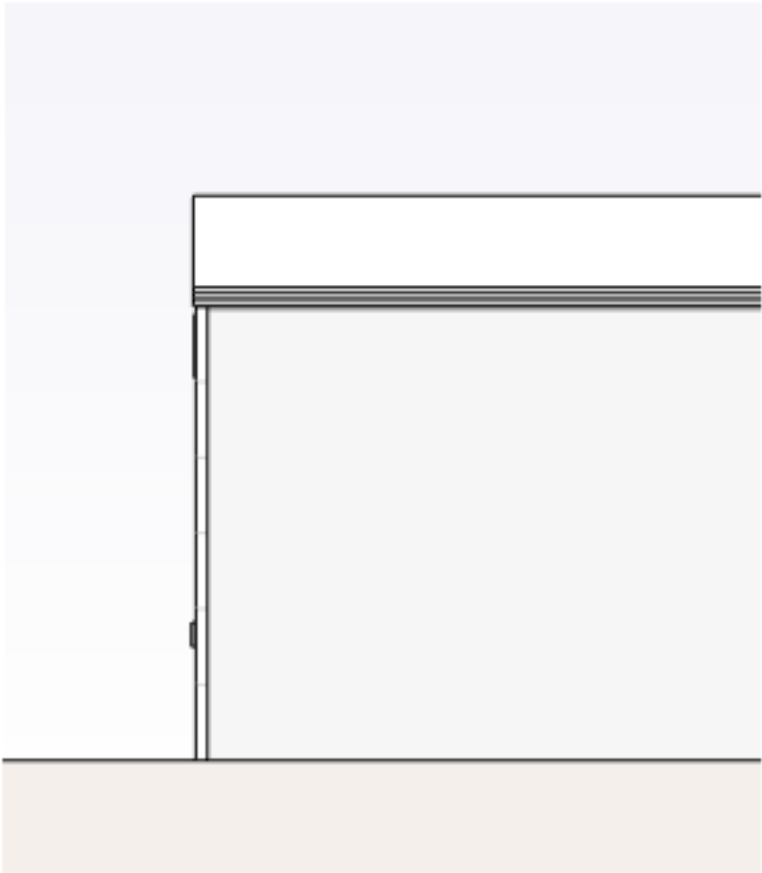

6 Proposed North East Elevation
Scale: 1 : 100

SGP

Architects + Masterplanners

33 Park Place
Leeds
LS1 2RY

t: +44 (0)113 246 7969

www.stephengeorge.co.uk

Unit 2 Marcus Close,
Tilehurst,
Reading
RG30 4EA

Drawing Name:
Existing & Proposed Elevations

Drawing Stage: Preliminary

Status: S4 - For Approval

SGP File Ref: 21-247-SGP-B01-M3-A-000002

21-247	31/06/24	RT	Health	1 : 100 @ A1	P01
SGP Project No	Date	Drawn	Team	Scale	Rev

Drawing Number: 21-247-SGP-B1-00-DR-A- 131301

Project Code	Originator	Volume Level	Type	Role	Number
21-247-SGP-B1-00-DR-A-					131301

SCALE 1:100
1m | 5m | 10m