
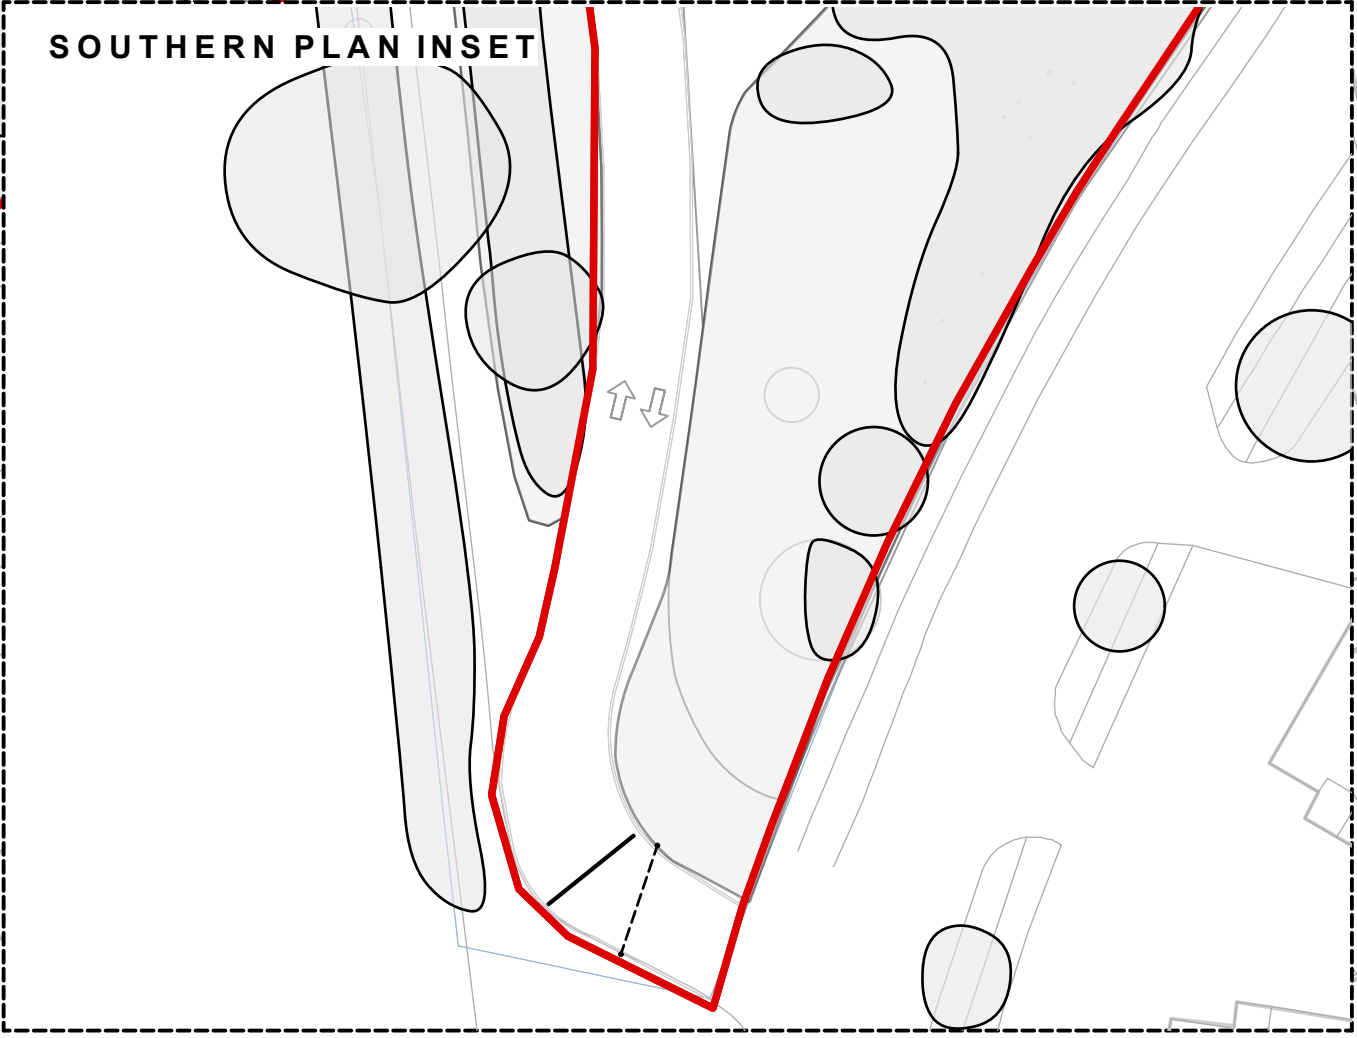


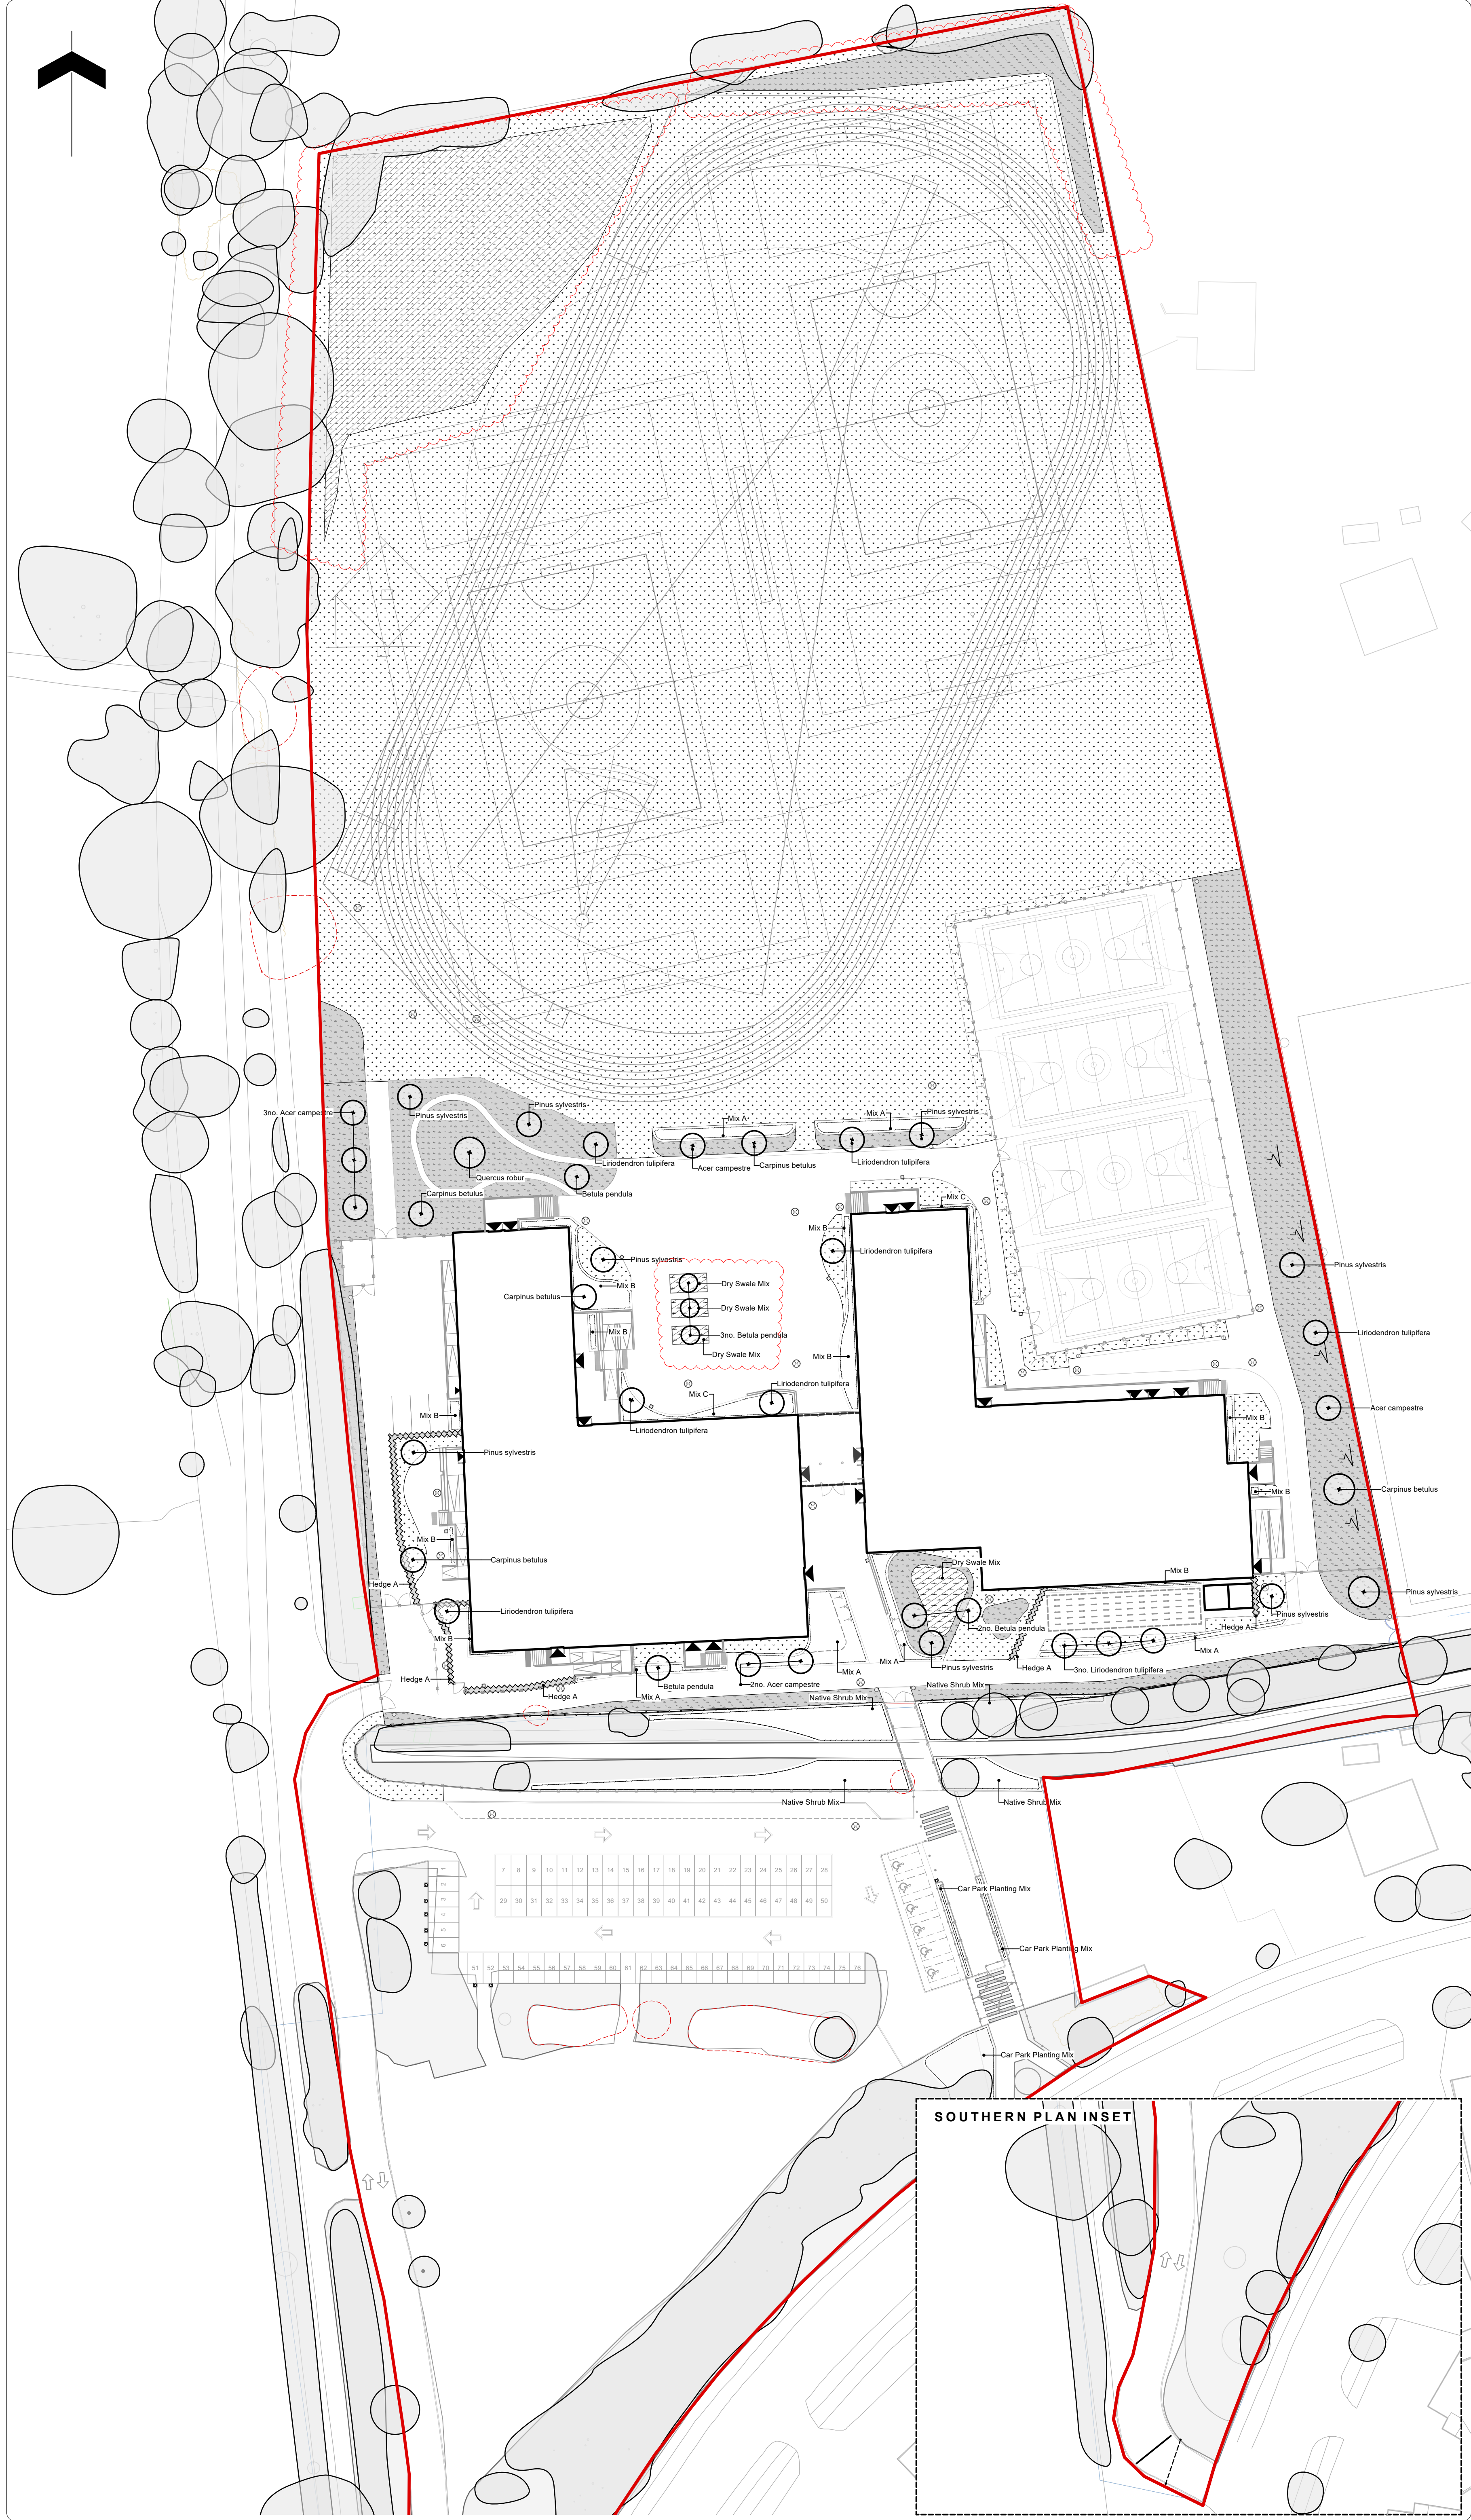

Note

1. Do not scale from this drawing
2. To be read in conjunction with Project Risk Register REF: XXX
3. To be read in conjunction with FS0949-ALA-00-XX-DR-L0002
Landscape General Arrangement

KEY

TREES AND HEDGE PLANTING

- EXISTING TREES
- EXISTING VEGETATION
- PROPOSED TREE PLANTING
Refer to Planting Schedule
- PROPOSED HEDGE PLANTING
Refer to Planting Schedule

TREES AND HEDGE PLANTING

- PROPOSED AMENITY PLANTING
Refer to Planting Schedule
- PROPOSED MEADOW PLANTING
Refer to Planting Schedule
- PROPOSED WILDFLOWER PLANTING
Refer to Planting Schedule
- PROPOSED DRY SWALE
Refer to Planting Schedule
- PROPOSED GRASS SEED
Refer to Planting Schedule

ID	RISK	MITIGATION	DATE	MITIGATED
RESIDUAL PROJECT RISKS				

3/12/2022	P11	1. Rain garden planting omitted - replaced with Dry Swale planting 2. Earthwork depressions to school field shown as wildflower and meadow planting 3. based for planning	KX	JG
28/11/2022	C01	West wing and Dining area landing area updated to accommodate fire rating. Kertis to length of road updated to flush kerbs to accommodate drainage layout.	GW	MH
04/05/2022	P10	Trees to be removed aligned with latest arb report and additional meadow planting	MT	JG
DATE	REV	DESCRIPTION OF REVISION	DRAWN BY	APPROVED BY

REVISIONS	
STATUS	S2 - FOR PLANNING

ares
LANDSCAPE
ARCHITECTS

Area Landscape Architects LTD
Formal House
60 St Georges Place
Cheltenham
GL50 3PN
t: 01242 700 931
e: hello@aresdesign.co.uk
w: ares.eu.com

CLIENT :
Bowmer & Kirkland

PROJECT TITLE :
River Academy

DRAWING TITLE :
Planting Plan

DRAWING SCALE :
1:500

PAPER SIZE :
A1

DRAWN BY :
MH

APPROVED BY :
JG

DRAWN DATE :
10.09.2021

ALA PROJECT CODE :
ALA691

DRAWING NUMBER :
FS0949-ALA-XX-ZZ-DR-L-0013 S2

STATUS :
S2

REVISION :
P11