




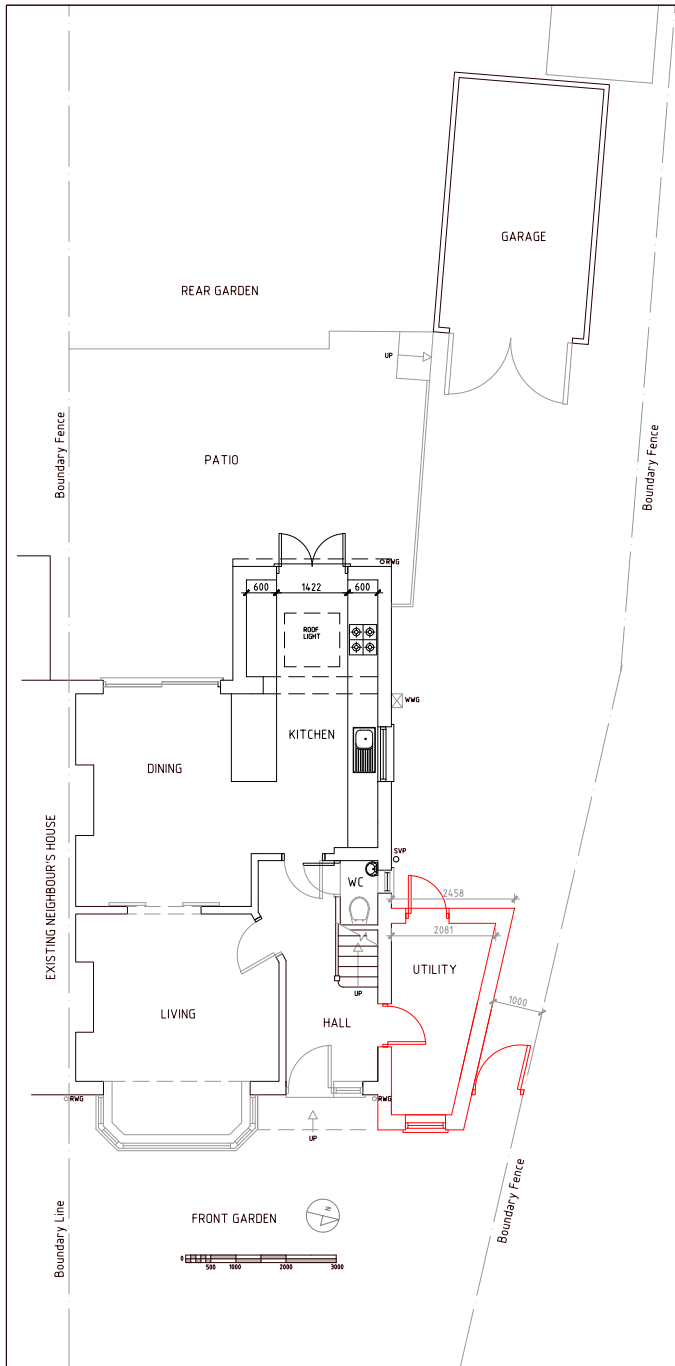

GROUND FLOOR PLAN Scale 1:100

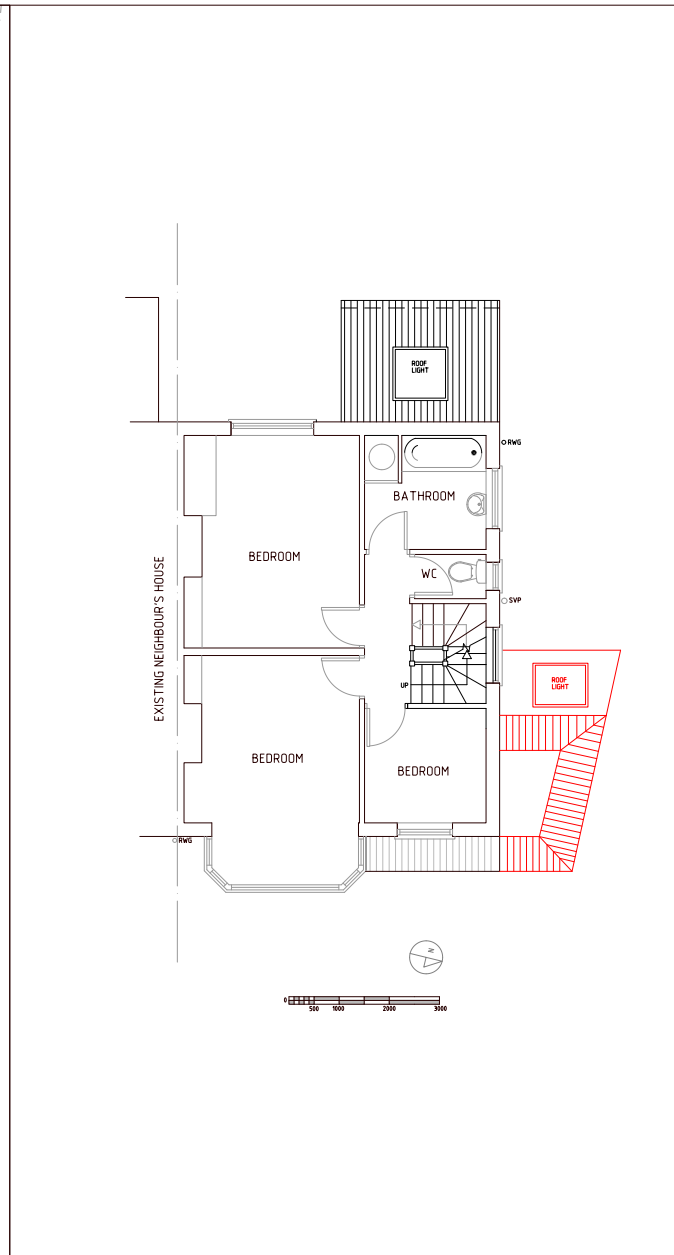

FIRST FLOOR PLAN Scale 1:100

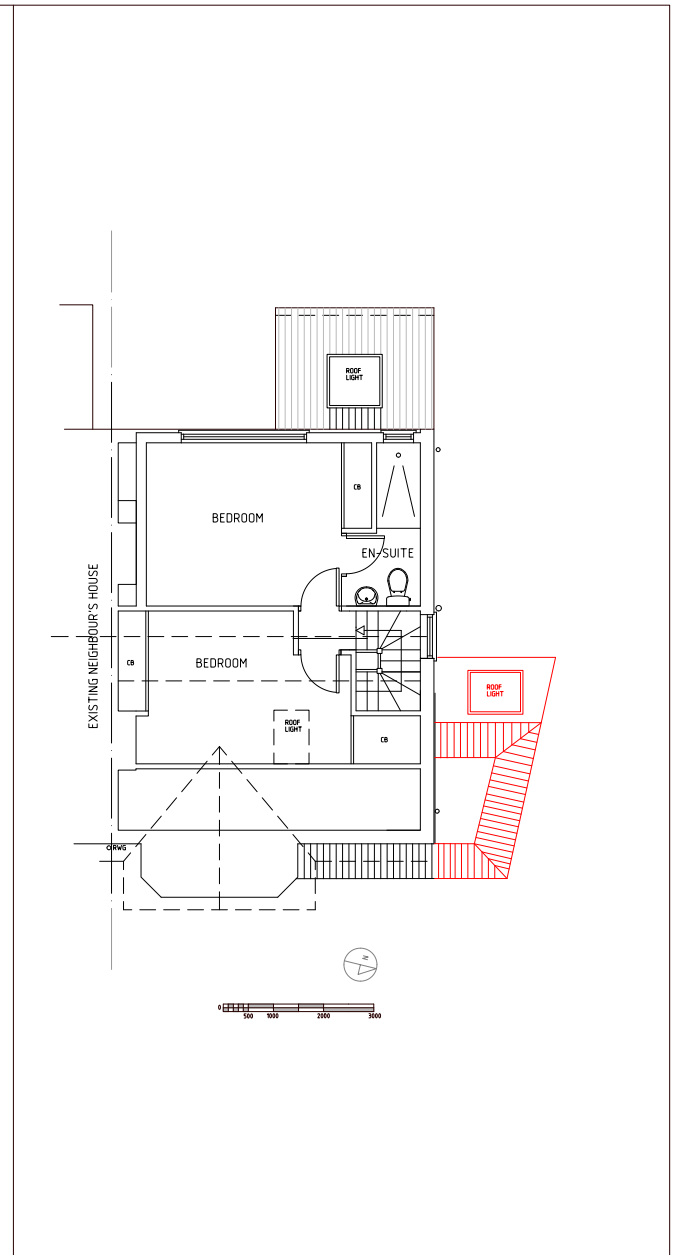

LOFT FLOOR PLAN Scale 1:100

|   |  |                                                     |  |                                              |                 |              |
|---|--|-----------------------------------------------------|--|----------------------------------------------|-----------------|--------------|
| DATE:<br>28/08/2024                                                                                      |  | Alex Wrottesley                                     |  | TitleProposed Extension Plans                |                 |              |
| REV: A                                                                                                   |  | Side Extension<br>10 Balmore Drive, reading RG4 8NL |  | DWG no:<br>AW-103A                           | Scale:<br>1/100 | Sheet:<br>A3 |
| All measurements are taken using laser measure and therefore, may be subject to a small margin of error. |  |                                                     |  | Plans not suitable for construction purposes |                 |              |