


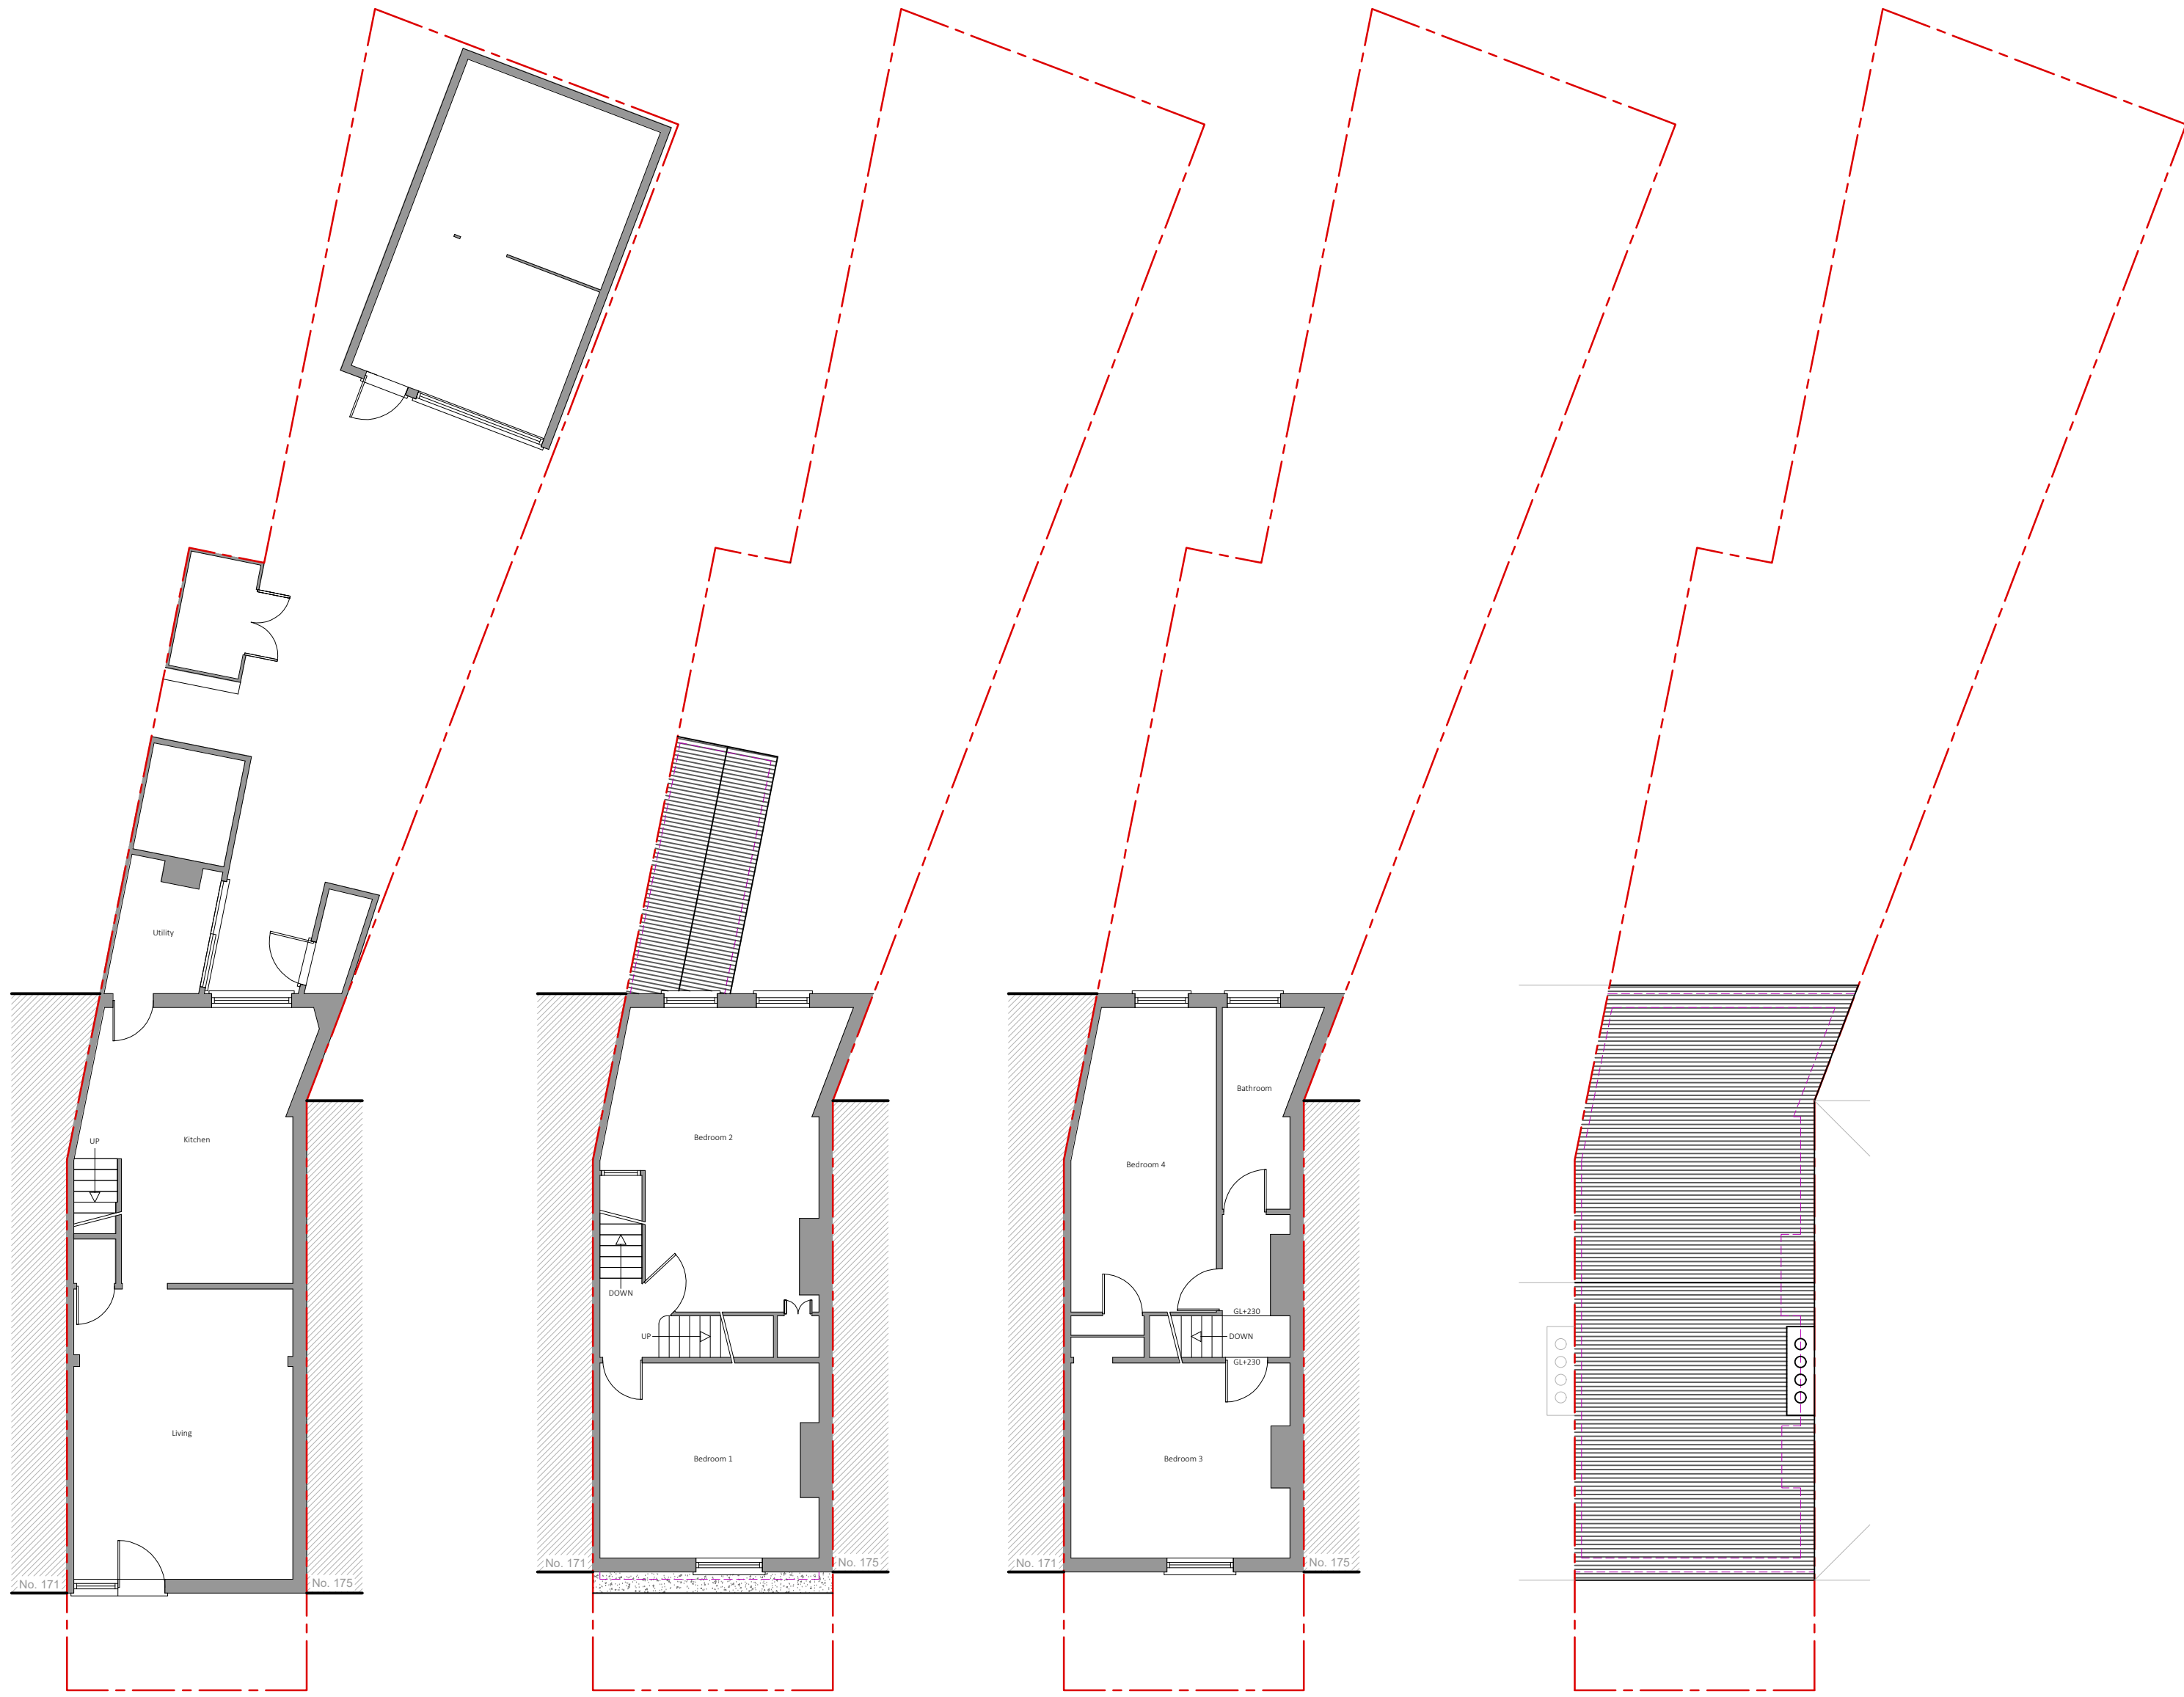

1 Existing Ground Floor Plan

Scale 1/100

2 Existing First Floor Plan

Scale 1/100

3 Existing Second Floor Plan


Scale 1/100

4 Existing Roof Plan


Scale 1/100



Ordnance Survey (c) Crown Copyright 2024. All rights reserved. Licence number 100022432

 


Existing Block Plan Scale 1:500

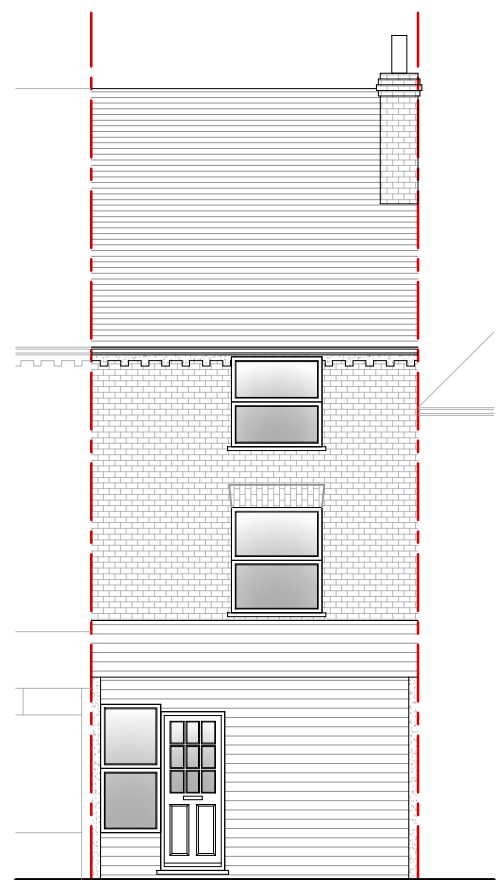

5 Existing Front Elevation

Scale 1/100

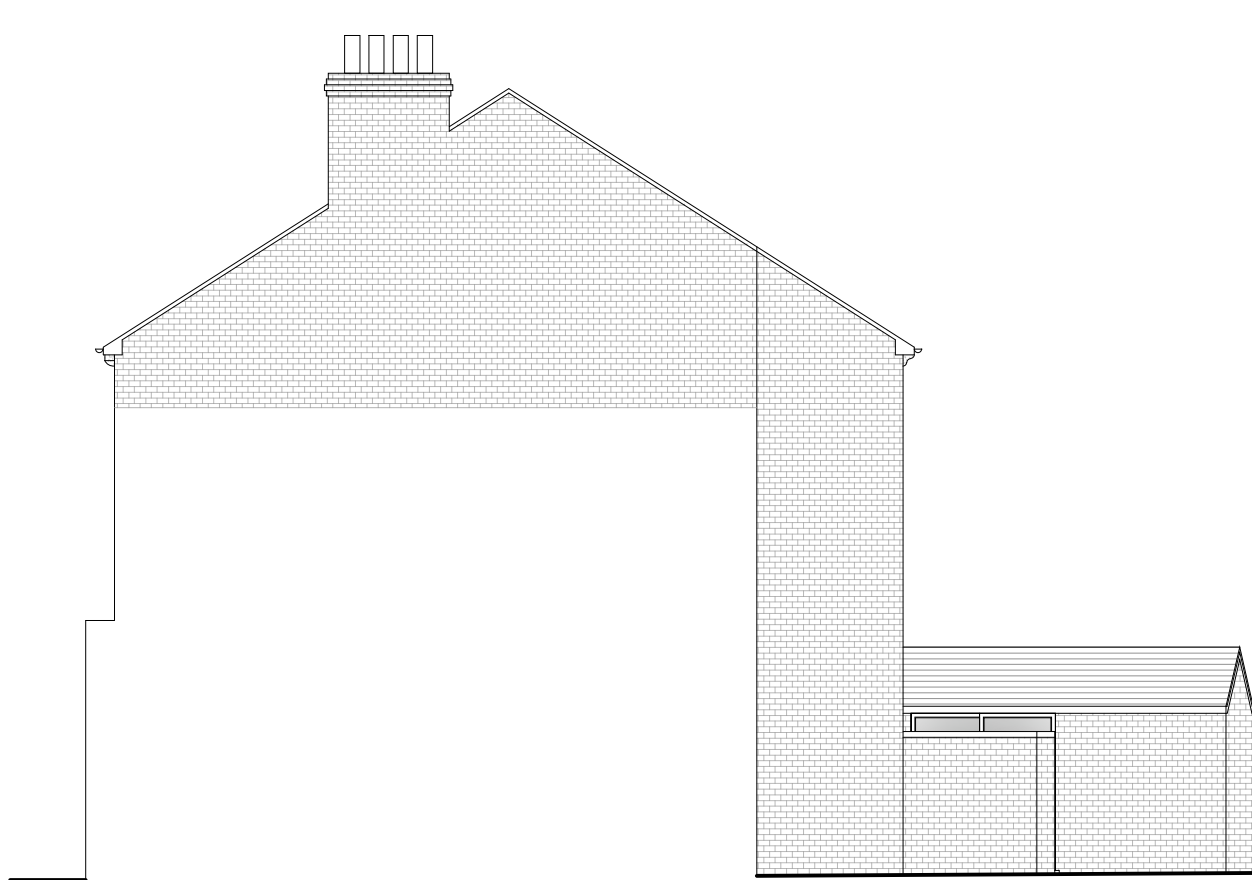


6 Existing Side Elevation

Scale 1/100




7 Existing Rear Elevation

Scale 1/100

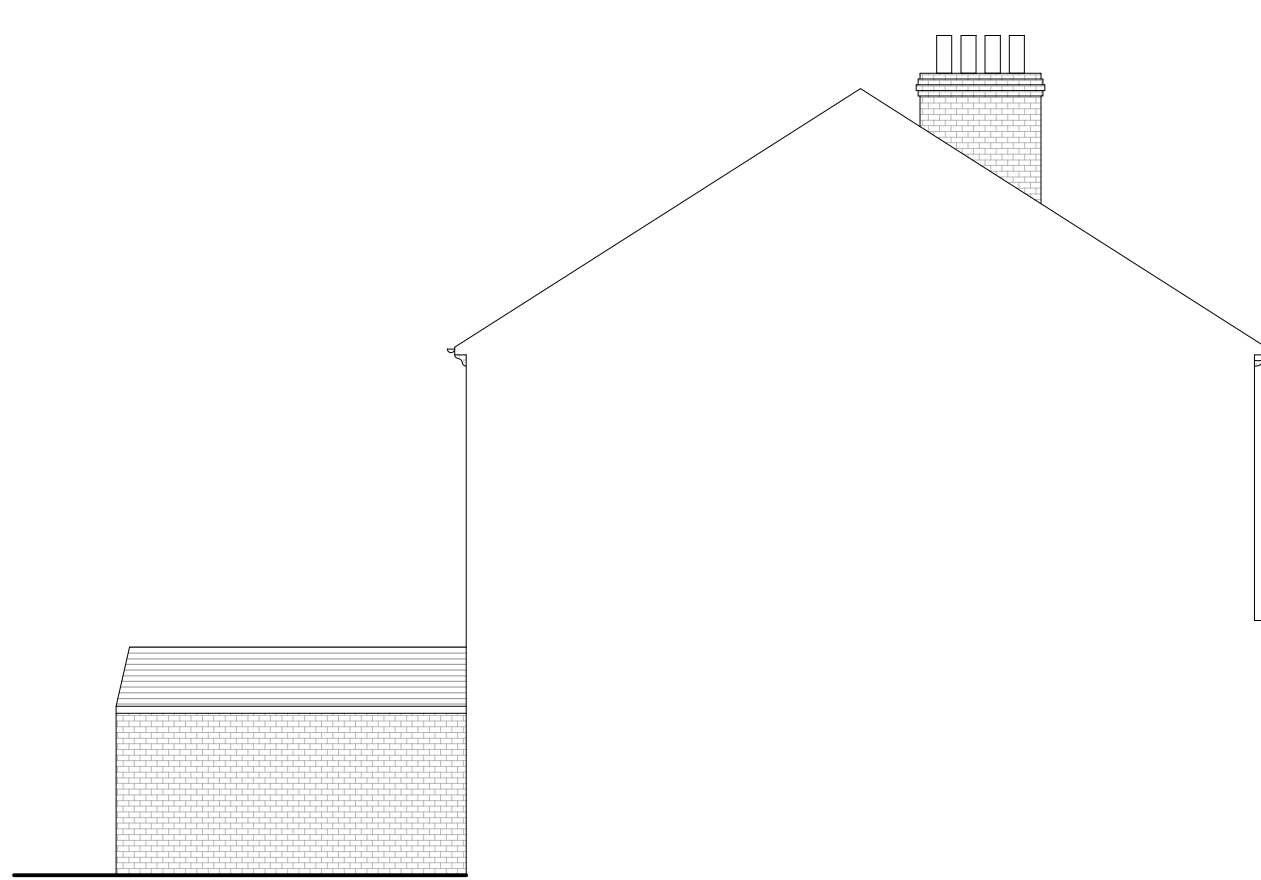


8 Existing Side Elevation

Scale 1/100

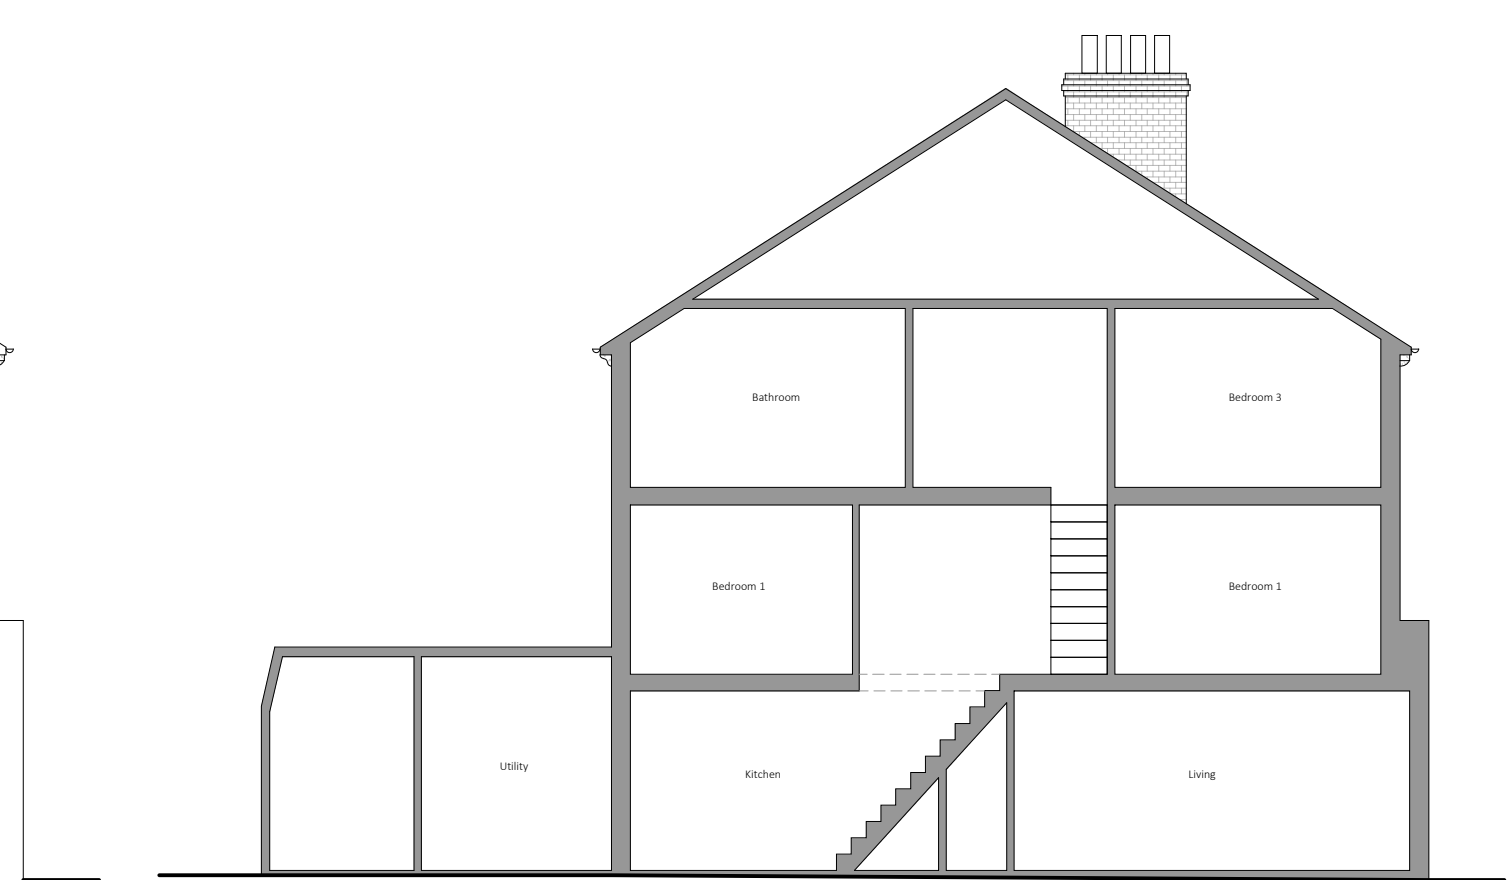

9 Existing Side Section


Scale 1/100

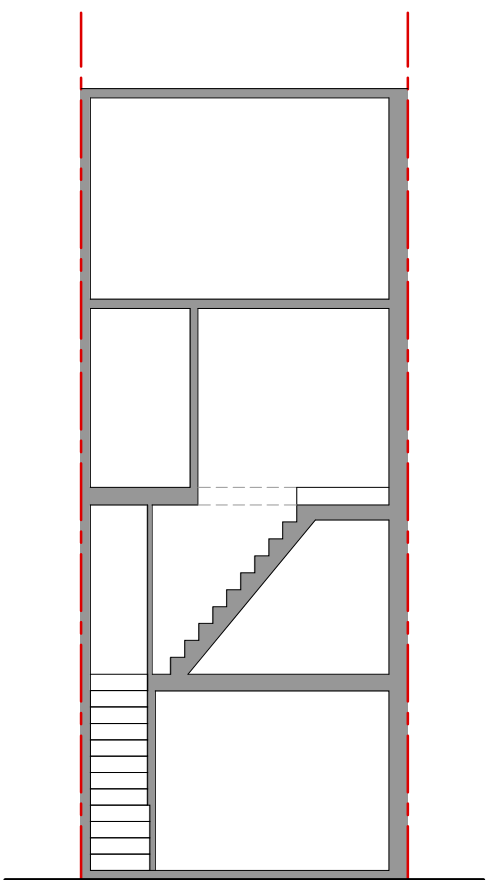

10 Existing Front Section

Scale 1/100

PARTY WALL ACT 1996
OWNER/S MUST ENSURE ALL
PARTY WALL AGREEMENTS ARE
IN PLACE BEFORE ANY BUILDING
WORKS ARE TO COMMENCE

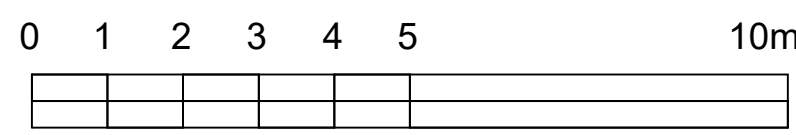

IMPORTANT GENERAL NOTE
The specification is to be read in conjunction with the plan/section details, and other associated structural details or may be provided.
All work is to be carried out to the local Authority Planning and Building Regulations Approval, and the Code of Practice and British Standards as necessary.
All dimensions, levels, site positions and location of parties are indicated on drawings are to be verified by the appointed Contractor on the day to manage the work. Any discrepancies must be reported to the Architect/Structural Engineer or responsible person immediately.
The Contractor is responsible for ensuring compliance with the CDM Regulations, and appropriate Health & Safety precautions.
The Client/Building Owner must obtain any necessary PARTY WALL AGREEMENTS, prior to engaging in the work on site.

Rev	Date	Description

A1
Drawing Date
1:100
1:500
Revised
1st

DontMoveExtend.com
Planning Permission Specialists
173 Southampton Street
Reading
RG1 2AQ
Existing
Plans & Elevations
SS173-01-1001

DontMoveExtend.com and the Red Box are Registered Trade Marks Of Copyright 2024