

FONT:
Poppins Medium
abcABC1234567890

DARK GREY


SAGE GREEN

SILVER


PMS 7545c

PMS 338c

PMS 421c

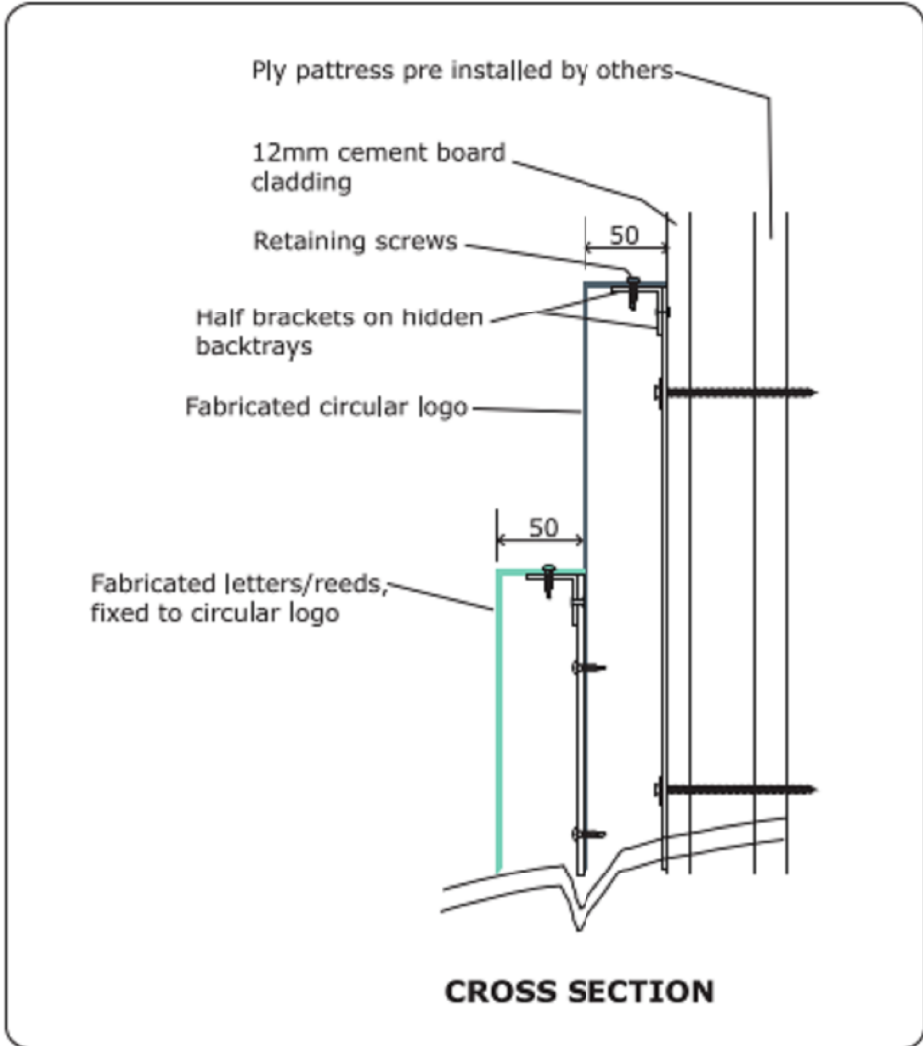


Fabricated reed logo with 50mm side returns, powder coated, secret back tray fixings

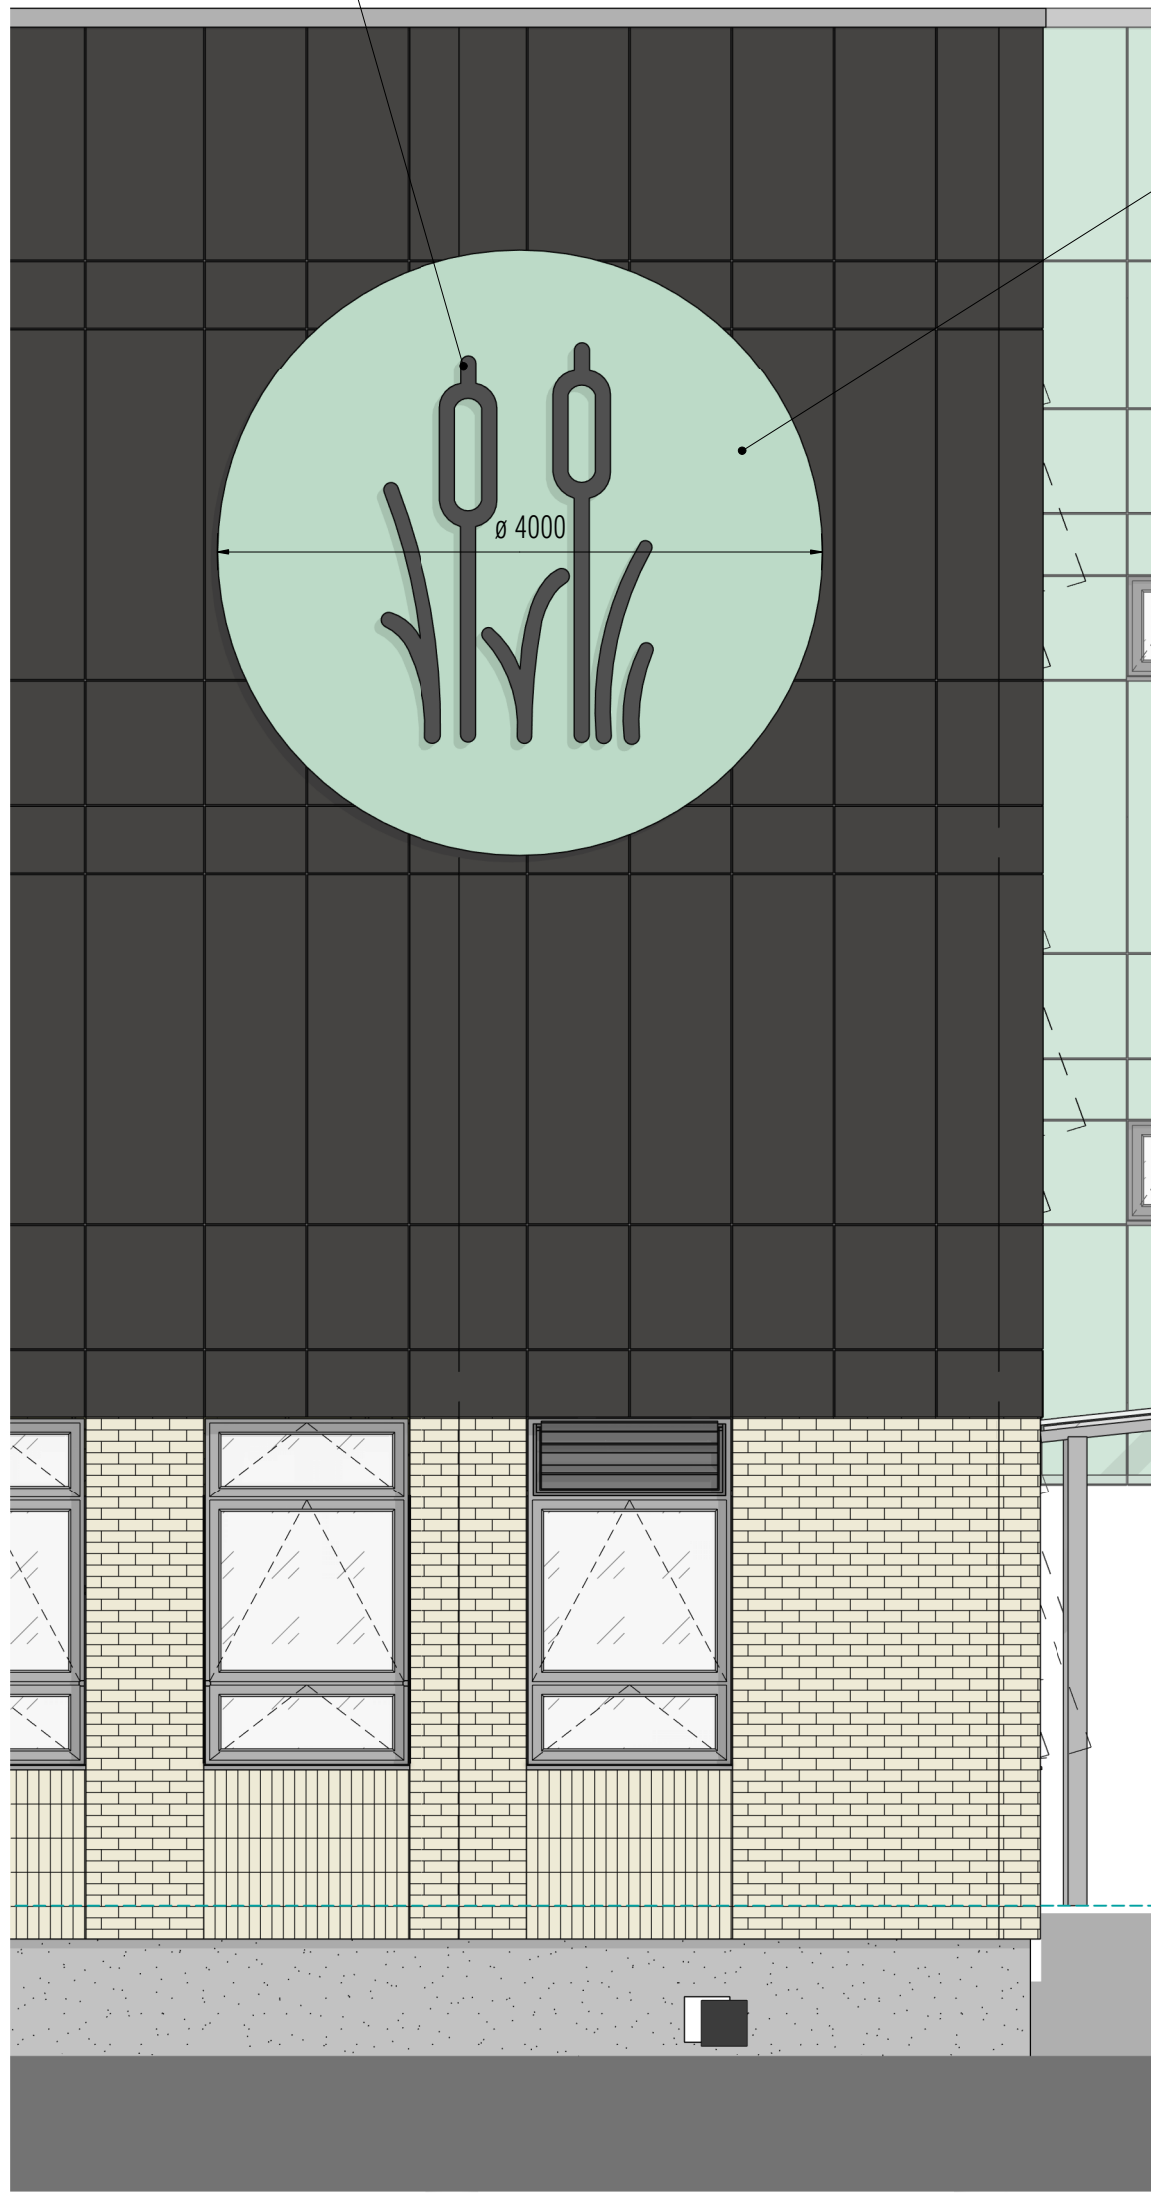


1 Teaching Block South Elevation_Sign Ref EXT-1
3020 1:50

Fabricated aluminium unit, with 50mm side returns, powder coated, secret back tray fixings

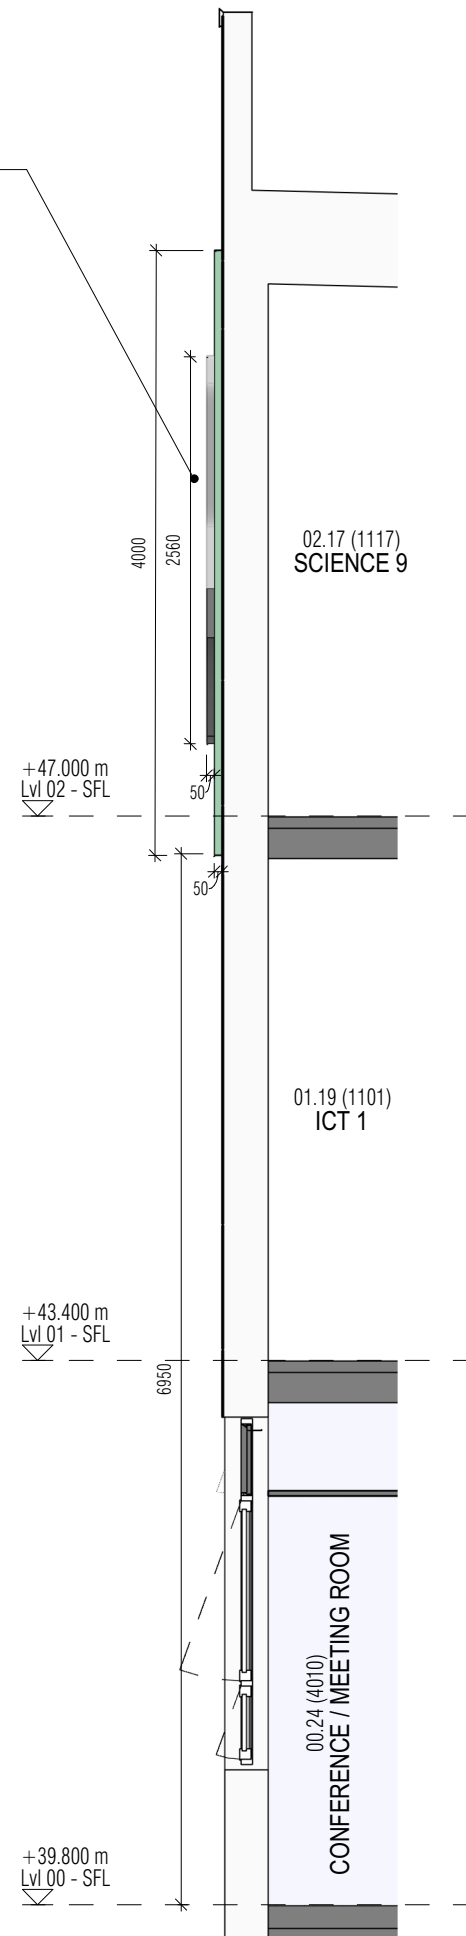

2 Teaching Block Section_Sign Ref EXT-1
3020 1:50


Fabricated letters with 50mm side returns, powder coated, secret back tray fixings

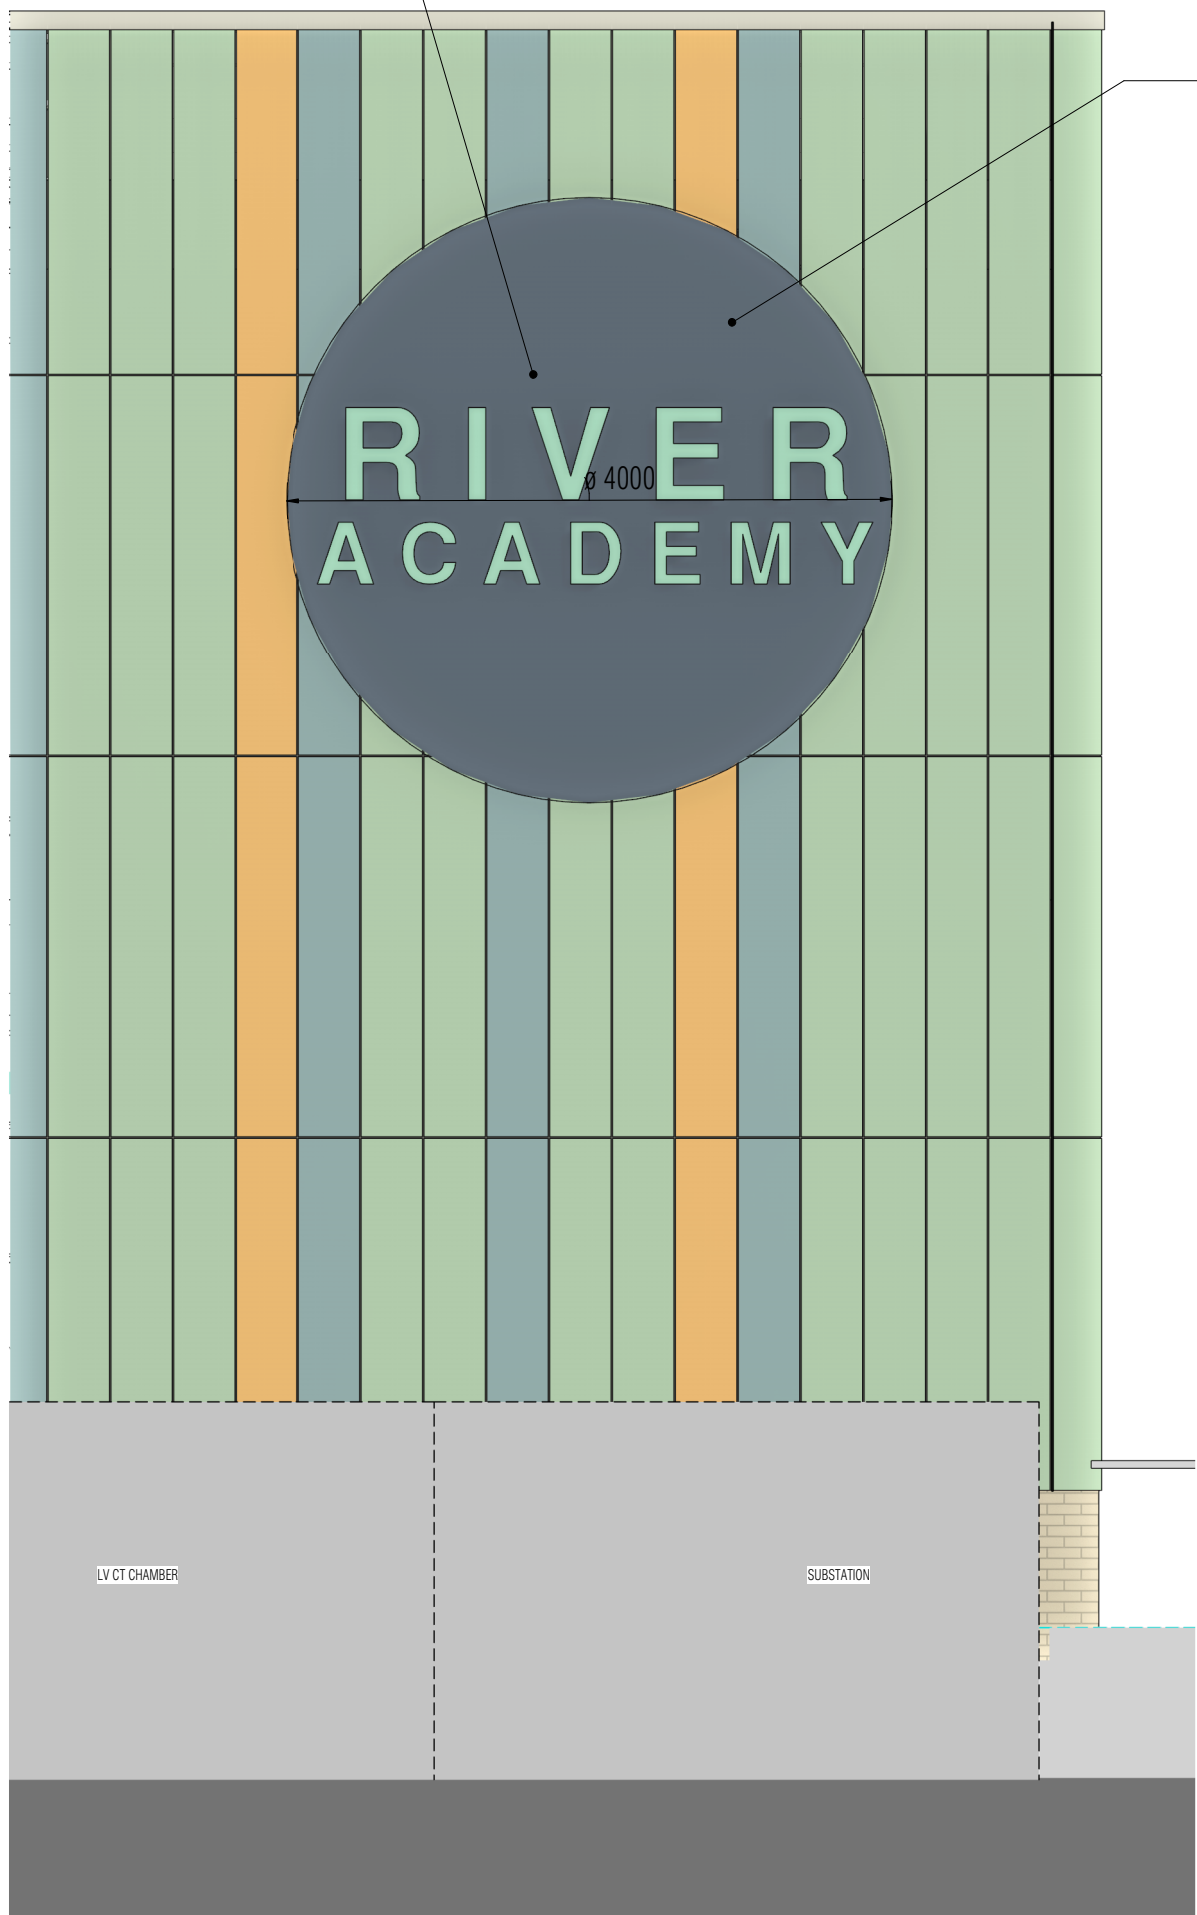

3 Sports Hall South Elevation_Sign Ref EXT-2
3020 1:50

Fabricated aluminium unit, with 50mm side returns, powder coated, secret back tray fixings


Fabricated letters with 50mm side returns, powder coated, secret back tray fixings

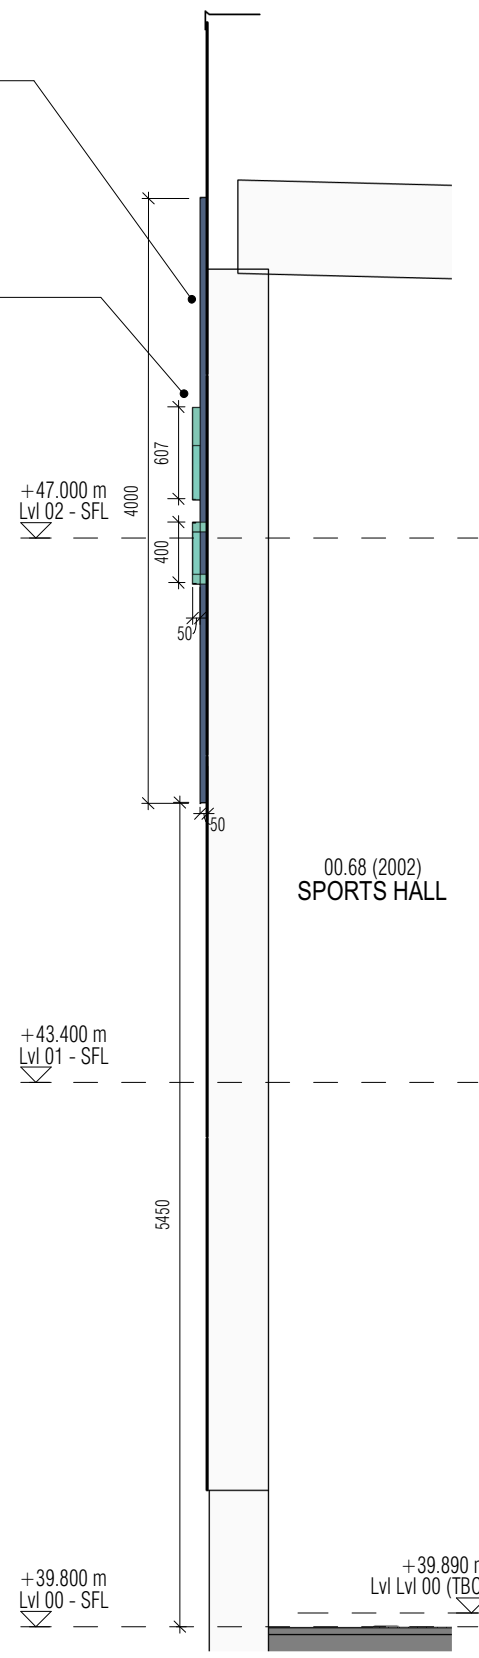

4 Sports Hall Section_Sign Ref EXT-2
3020 1:50

KEY PLAN

NOTES

 

REV	DATE	DESCRIPTION	DRAWN	CHECKED
P01	29.05.24	ISSUED FOR PLANNING	CC	NP
P02	24.06.24	REVISED AS CLOUDED	CC	NP
P03	15.08.24	ISSUED FOR PLANNING	CC	BC

DRAWING TITLE
ADVERTISEMENT ELEVATIONS

CLIENT
BOWMER & KIRKLAND LTD

PROJECT
RIVER ACADEMY

SUITABILITY DESCRIPTION
FOR PLANNING

STATUS
S2

SCALE
1:50

SHEET
A1

DRAWING NO

REV

FS0949-JWA-ZZ-ZZ-DR-A-3020

P03

DISCLAIMER
DO NOT SCALE THIS DRAWING ALL DIMENSIONS MUST BE CHECKED ON SITE
INFORM THE ARCHITECT OF ANY DISCREPANCIES PRIOR TO CONSTRUCTION

jestico + whiles

Sutton Yard 65 Goswell Road
London EC1V 7EN

+44 (0) 20 7380 0382
jesticowhiles.com
architecture + interior design
london + prague

©2018 jestico + whiles. all rights reserved