



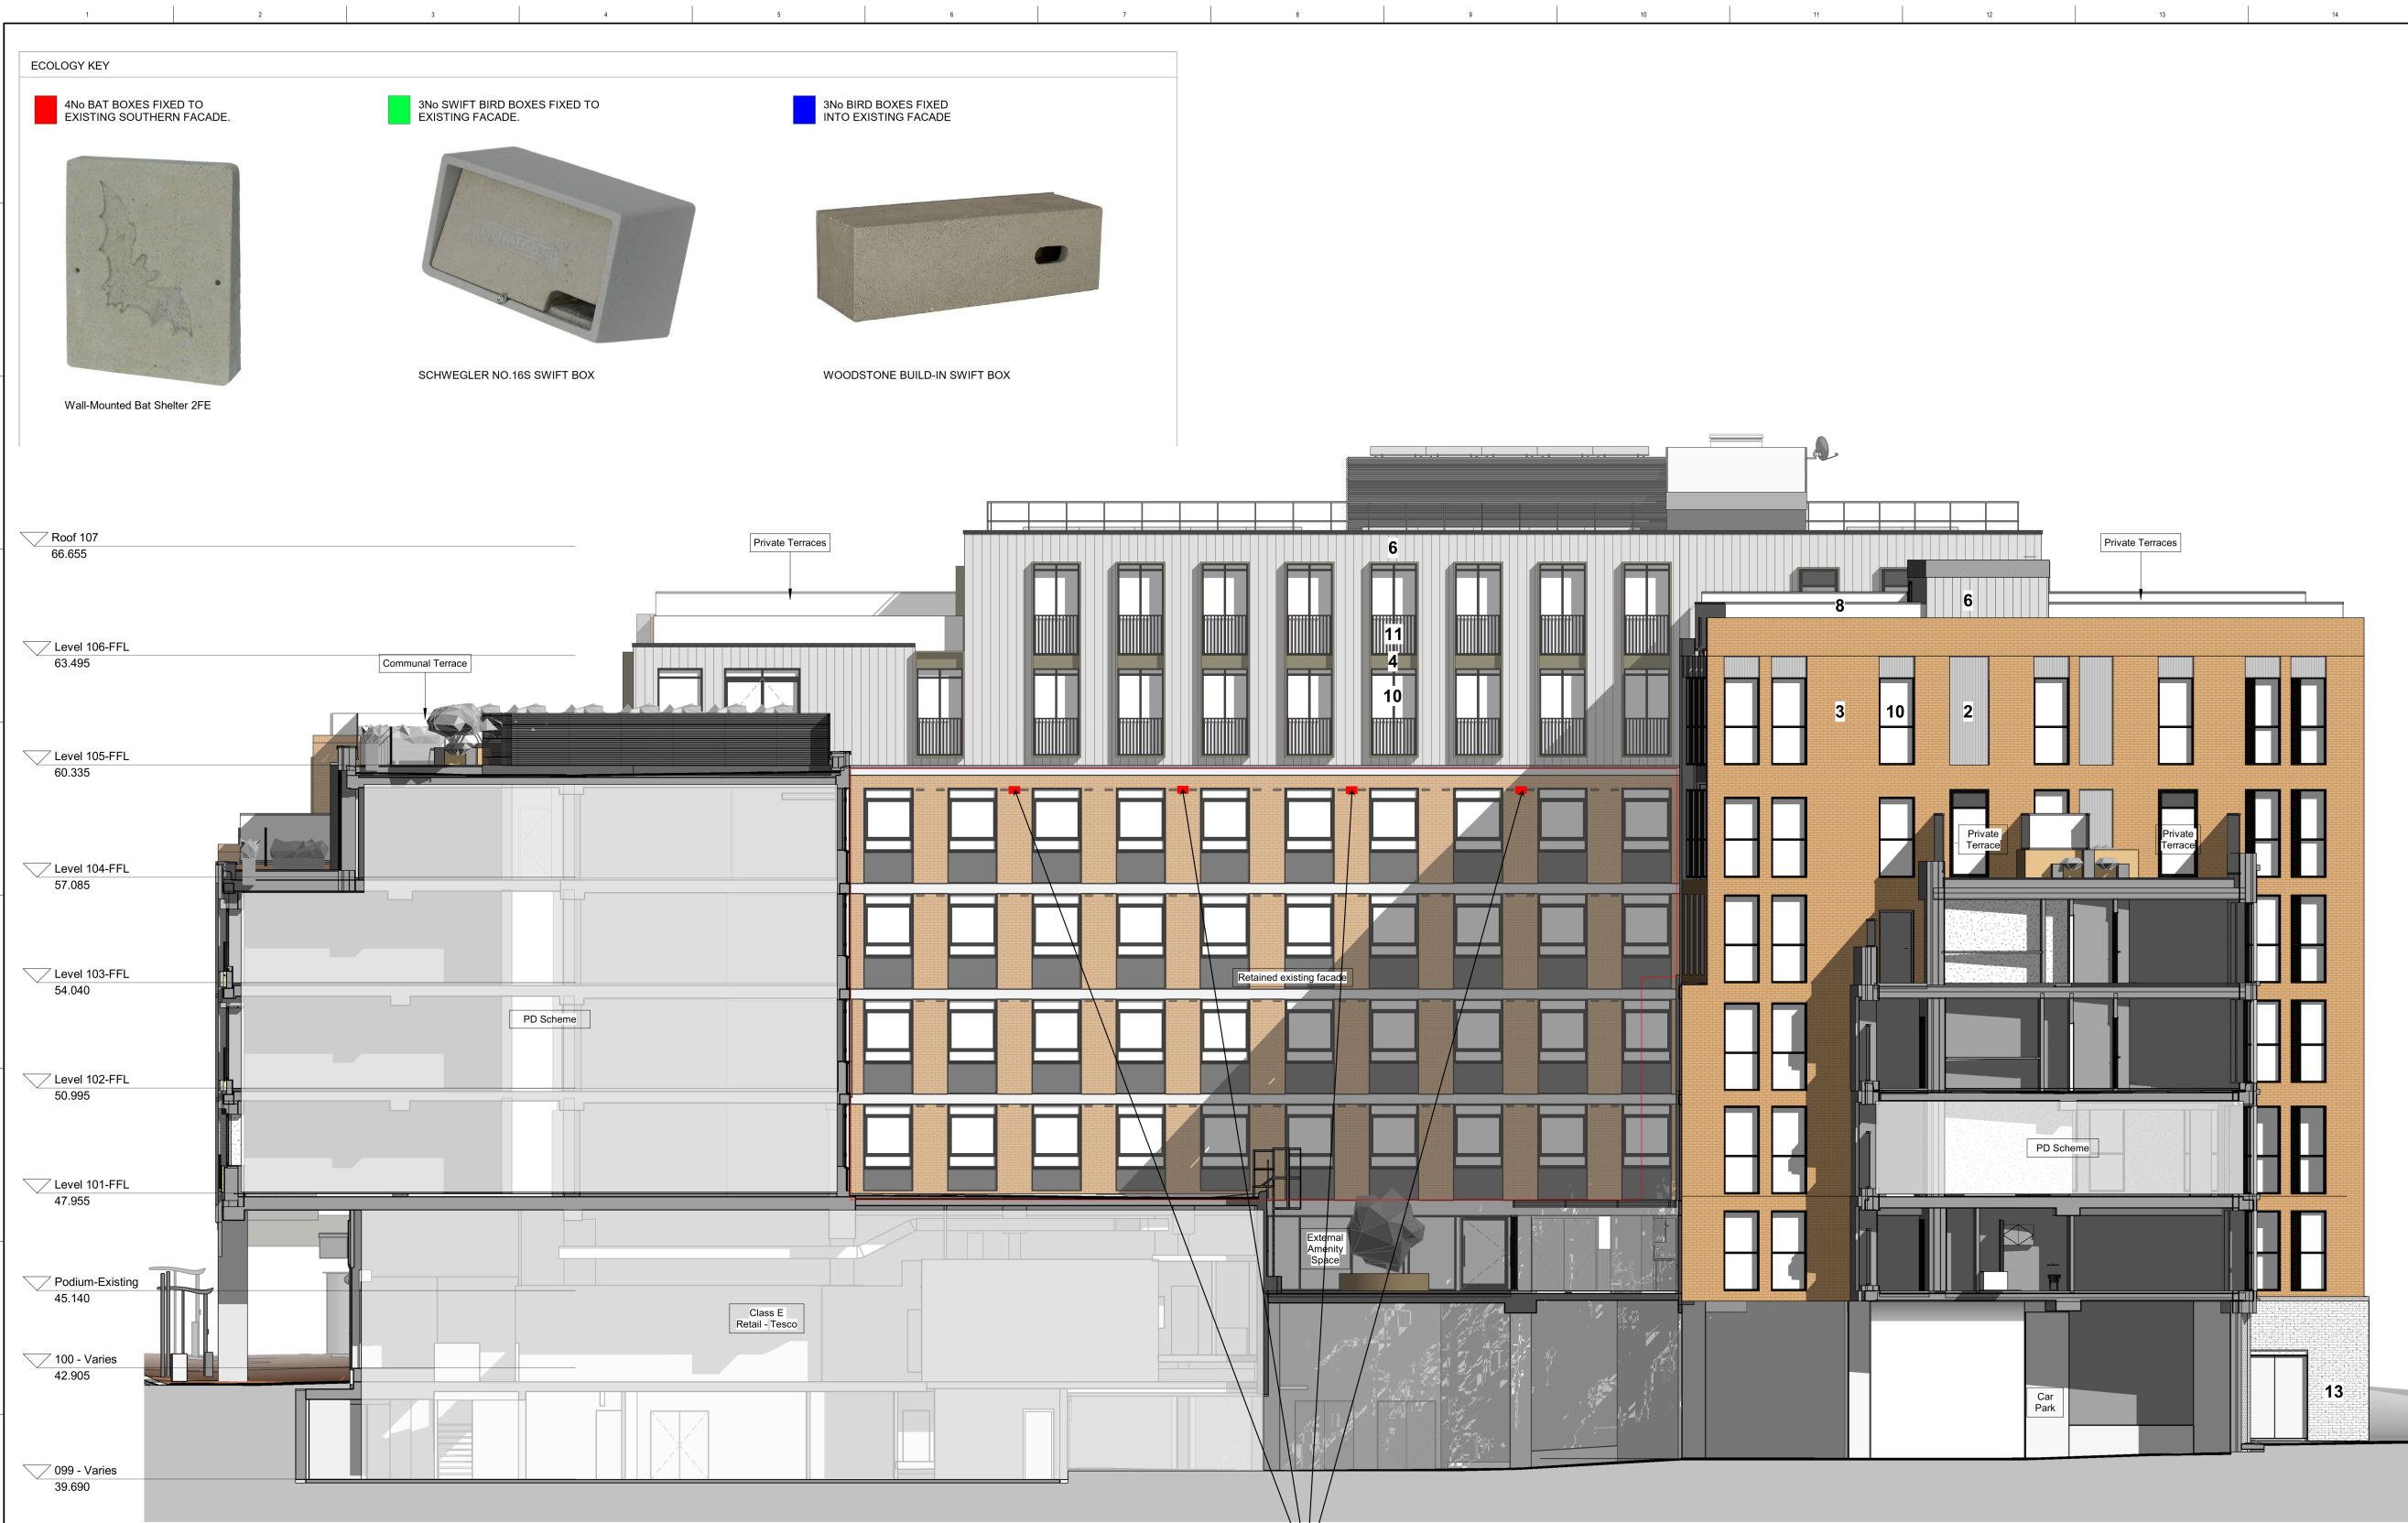

2 0421- South Elevation
1 : 100

	Date	Initials
	23.08.24	TC
	Review Status	
	A B C	

A = Reviewed, no further comments.
B = Reviewed, amendments noted.
C = Amend and re-issue for Comment.

 

CLIENT

Tene Living

STRUCTURAL ENGINEER

SERVICES ENGINEER

CONSULTANT

KEY PLAN

NOTES:

THIS DRAWING IS PROTECTED BY COPYRIGHT.

ALL AREAS HAVE BEEN MEASURED FROM CURRENT DRAWINGS. THEY MAY VARY BECAUSE OF (EG) SURVEY, DESIGN DEVELOPMENT, CONSTRUCTION TOLERANCES, STATUTORY REQUIREMENTS OR RE-DEFINITION OF THE AREAS TO BE MEASURED.

MATERIAL PALETTE

	1. Georgian Red Brick		8. Glass Balustrade
	2. Grey Field Brick		9. Reconstituted Stone Wall / Plinth
	3. Buff Brick		10. Black window frames
	4. Green Bronze Frame		11. Black Metal Balustrade
	5. Dark Grey Brick		12. Aluminium Louvres
	6. Metal Standing Seam		13. Existing facade re-rendered
	7. Black Frosted Glass		

P3	23-09-2022	Title Block Formatting	RP	AC
P2	23-09-2022	DT Feedback Amendments	RP	AC
P1	20-09-2022	First Issue	AK	AC

No.	Date	Comments	Drawn	Checked
Revisions				

Issue Status

Preliminary

tp bennett

architecture
interiors
planning

One America Street | London SE1 0NE, UK +44 (0) 20 7208 2000 www.tpbennt.com

Project

Market Place Residential
6-9 Sloane Point
Reading

Drawing Title

Proposed Elevations
PLANNING
Sheet 2 of 6

Drawn	Date	Scale	Alt. Ref.
AK	02/08/2022	As indicated	

Project	Originator	Volume	Level	Type	Role	Number	Subsidiary	Revision
A12113 TPB	ZZ	ZZ	ZZ	DR	A	0421	S1	P3

BIM Model Ref: A12113-TPB-ZZ-ZZ-DR-A-0421-S1-P3-1