



SCALE - METRES

 


FOR EXTENSION TO BE PERMITTED DEVELOPMENT MATERIALS USED ARE TO MATCH EXISTING. THE EAVES HEIGHT OF THE EXTENSION MUST NOT EXCEED 3m AND THE PROJECTION OF THE ROOFLIGHT FROM THE WEATHERING SURFACE OF THE FLAT ROOF MUST NOT EXCEED 150mm.

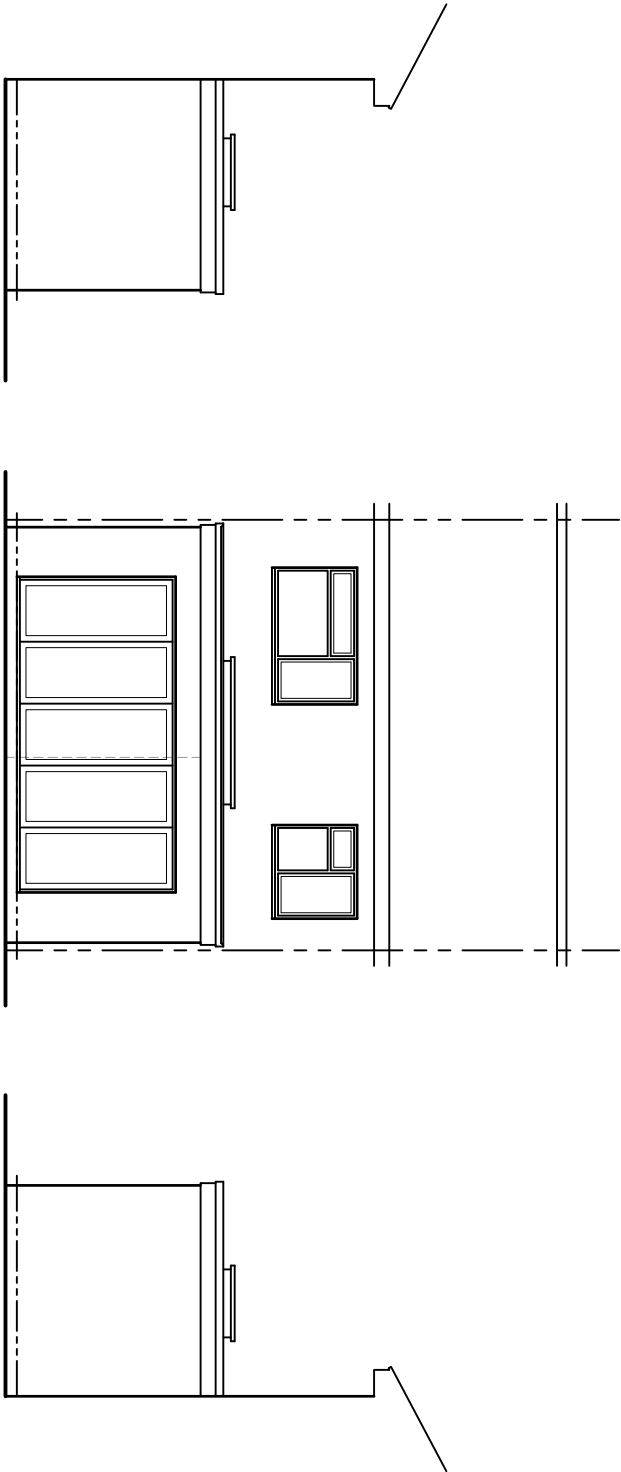


PROP. SIDE ELEVATION

PROP. REAR ELEVATION

PROP. SIDE ELEVATION

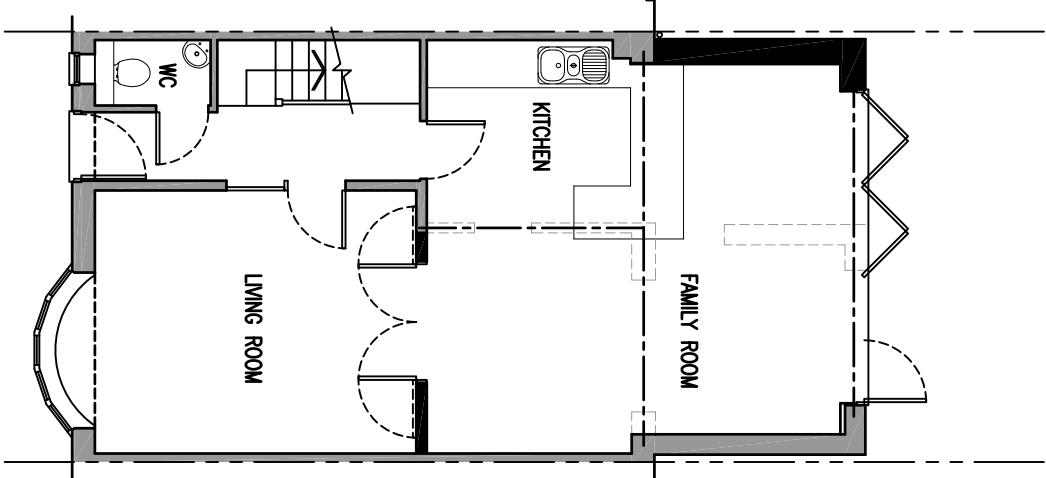

PROPOSED GROUND FLOOR PLAN

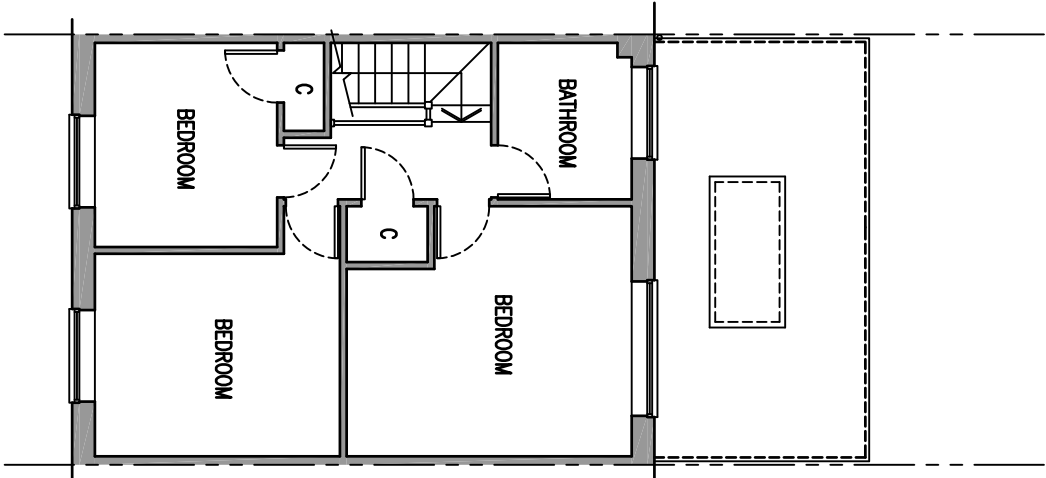

PROPOSED FIRST FLOOR PLAN

Rev	Date	Description	Drawn by:	Checked by:


Scale:	1:100 @ A3	Date:	29/07/2024
--------	------------	-------	------------

Drawn By:	BPS	Checked By:	
-----------	-----	-------------	--

Client:	Miss Hurstone
---------	---------------

Project:	18 Harrow Court, Reading, RG1 6JF.
----------	------------------------------------

Drawing Title:	Proposed Plans & Elevations. Proposed Rear Extension.
----------------	--

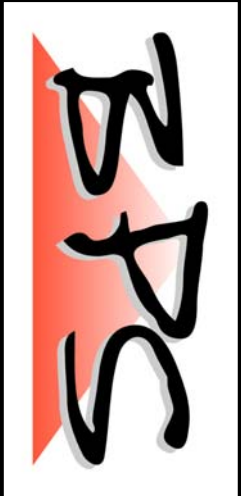

Barrie P Smith Ltd Tel: 01344 309050 Mob: 07920 853332 email: barrie@barriepsmith.com
--

Drawing Status:	Certificate of Lawfulness
-----------------	---------------------------

Drawing No:	P435-0524/Col/002
-------------	-------------------