





©Barrie P Smith Ltd Copyright exists on the designs and information shown on this drawing.
~~Not to be used for construction without the written consent of Barrie P Smith Ltd~~ The contractor must verify all dimensions on site prior to commencing work of any kind.

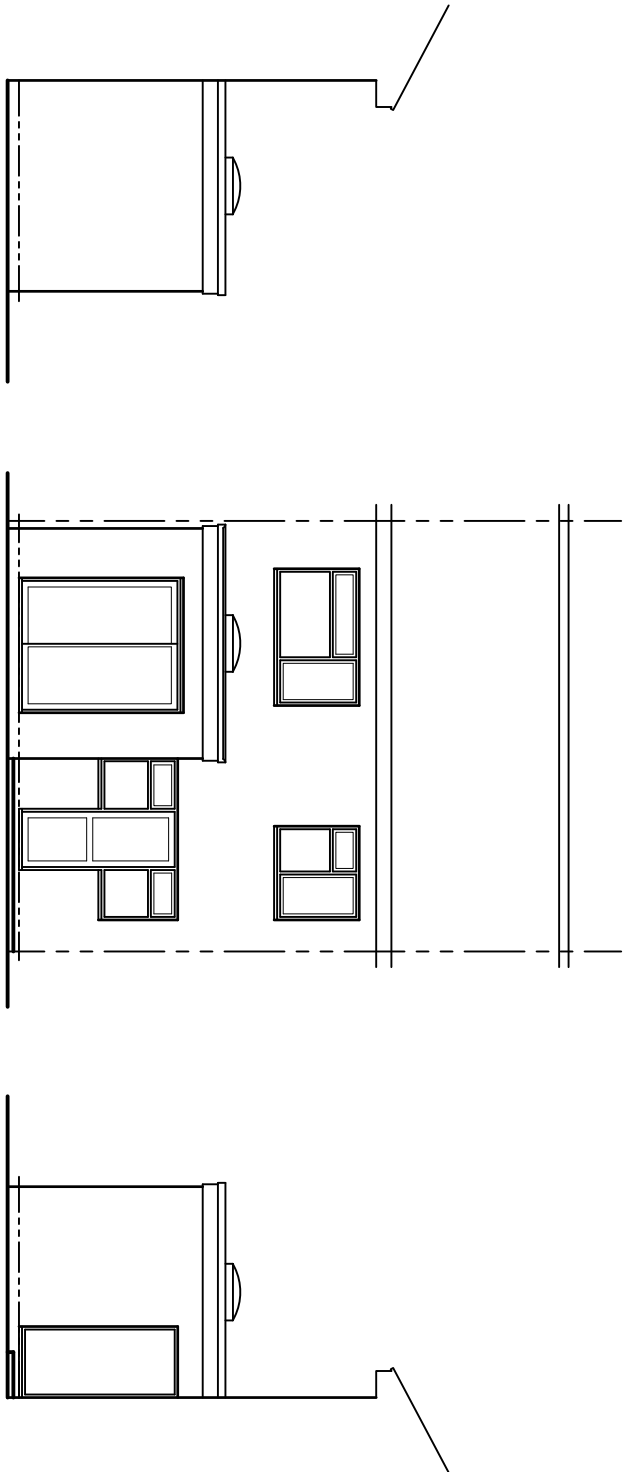


SIDE ELEVATION

REAR ELEVATION

SIDE ELEVATION

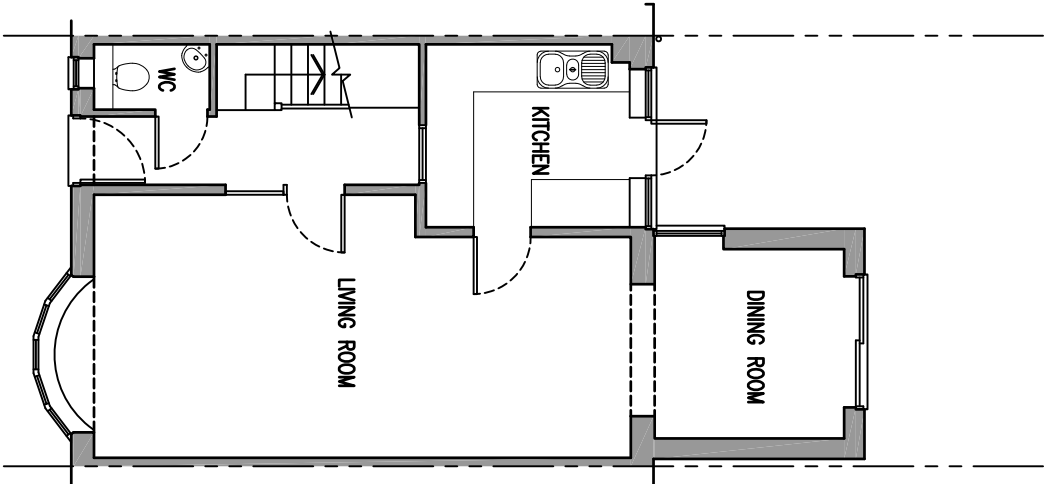

GROUND FLOOR PLAN

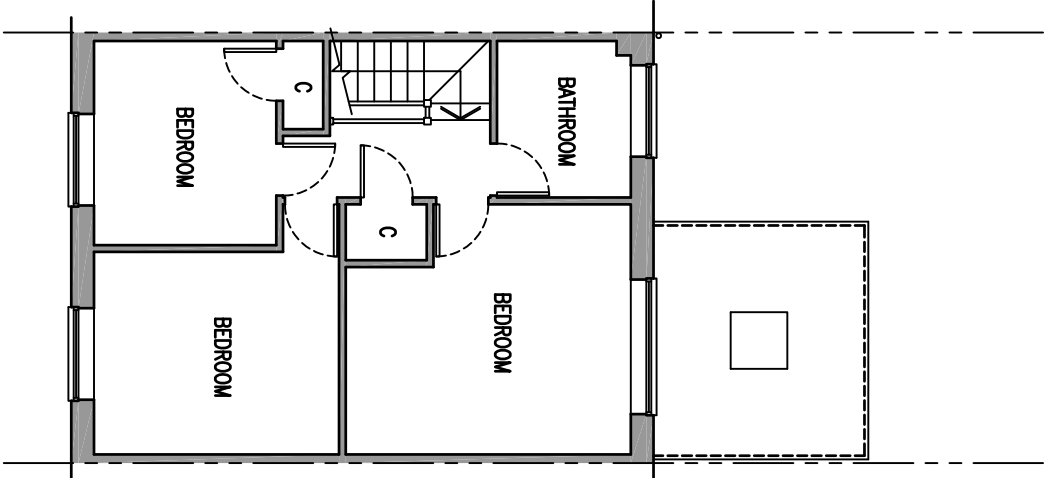

FIRST FLOOR PLAN

Rev	Date	Description	Drawn by: / Checked by:

Scale: 1:100 @ A3 Date: 29/07/2024

Drawn By: BPS Checked By:

Client: Miss Hurstone

Project: 18 Harrow Court, Reading, RG1 6JF.

Drawing Title:
Existing Plans & Elevations.
Proposed Rear Extension.



Barrie P Smith Ltd
Tel: 01344 309050
Mob: 07920 853332
email: barrie@barriepsmith.com

Drawing Status: Certificate of Lawfulness

Drawing No: P435-0524/Col/001