


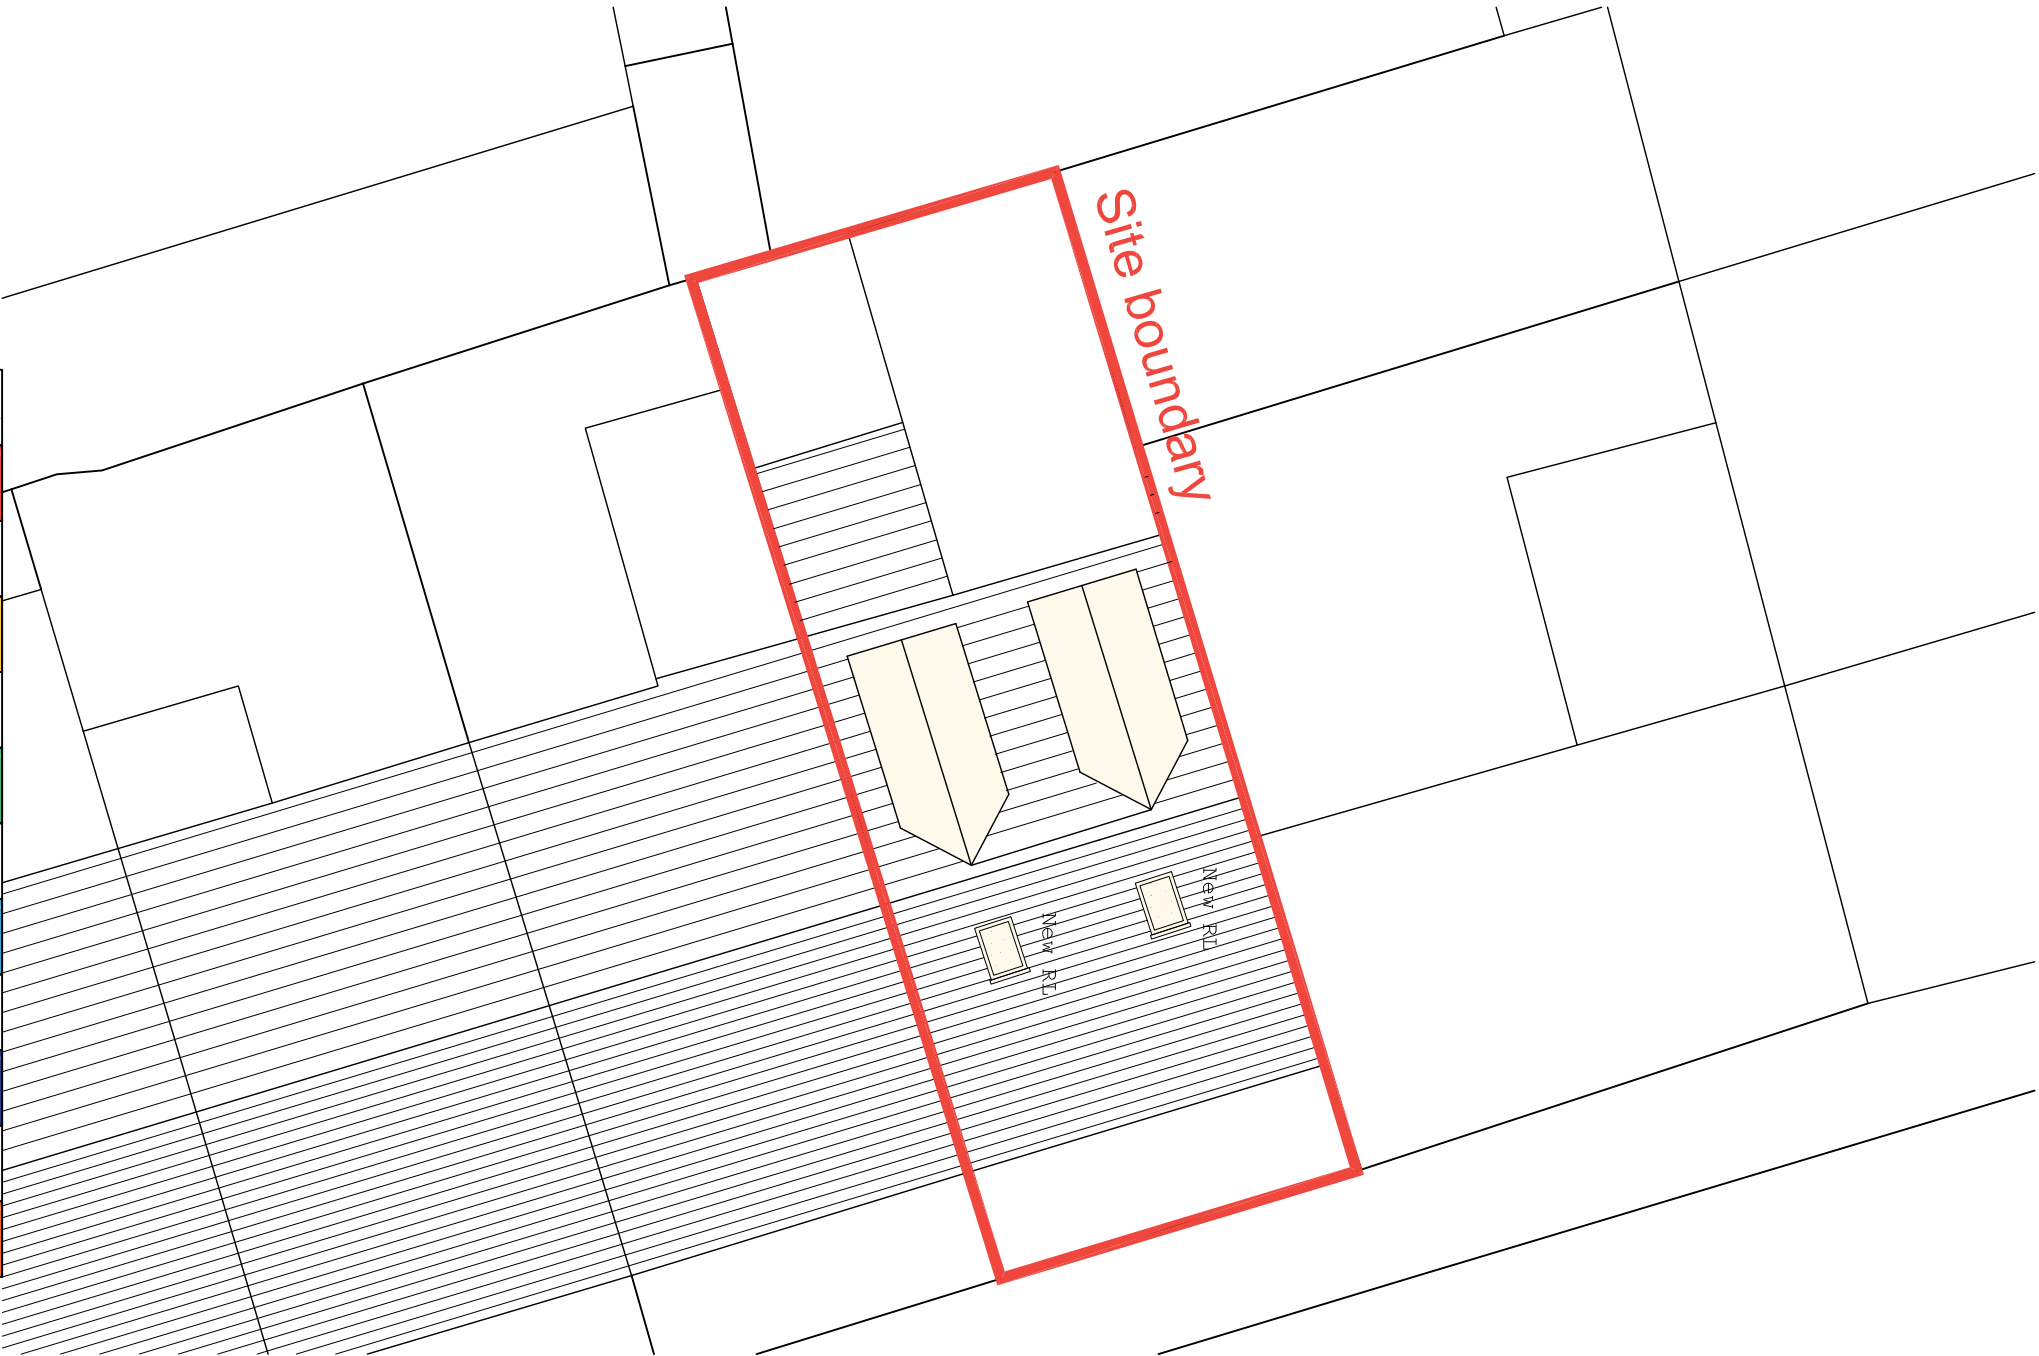

all drawings remain the copyright of colony and cannot be reproduced on whole or part without our approval. this drawing is for planning purposes only and not a construction issue documents & drawings are not to be altered without the consent of colony the written notation drawings issued by colony are to be cross-referenced where necessary information relevant consultants if any contradiction is found in the drawing set or if you are in any doubt, ask the architect			colony collaborating with: Mr Chance			Project: 2 Anstey Road, Reading RG1 7JN Drawing Name: Proposed Block and Roof Plan 1:500 & 1:1250 @ A3 Date: Oct 23 Status: planning Drawn By: HK Checked By: EM			RIBA  Chartered Practice Colony Architects Ltd. The Wine Store, Brewery Court, Fittle, Reading, RG7 5AJ +44 (0)118 380 0328 hello@colonyarchitects.com colonyarchitects.com		
Job: 1015 Drawing: 02-02 Revision: C											