


PIT LANE CROSSLAND ROAD

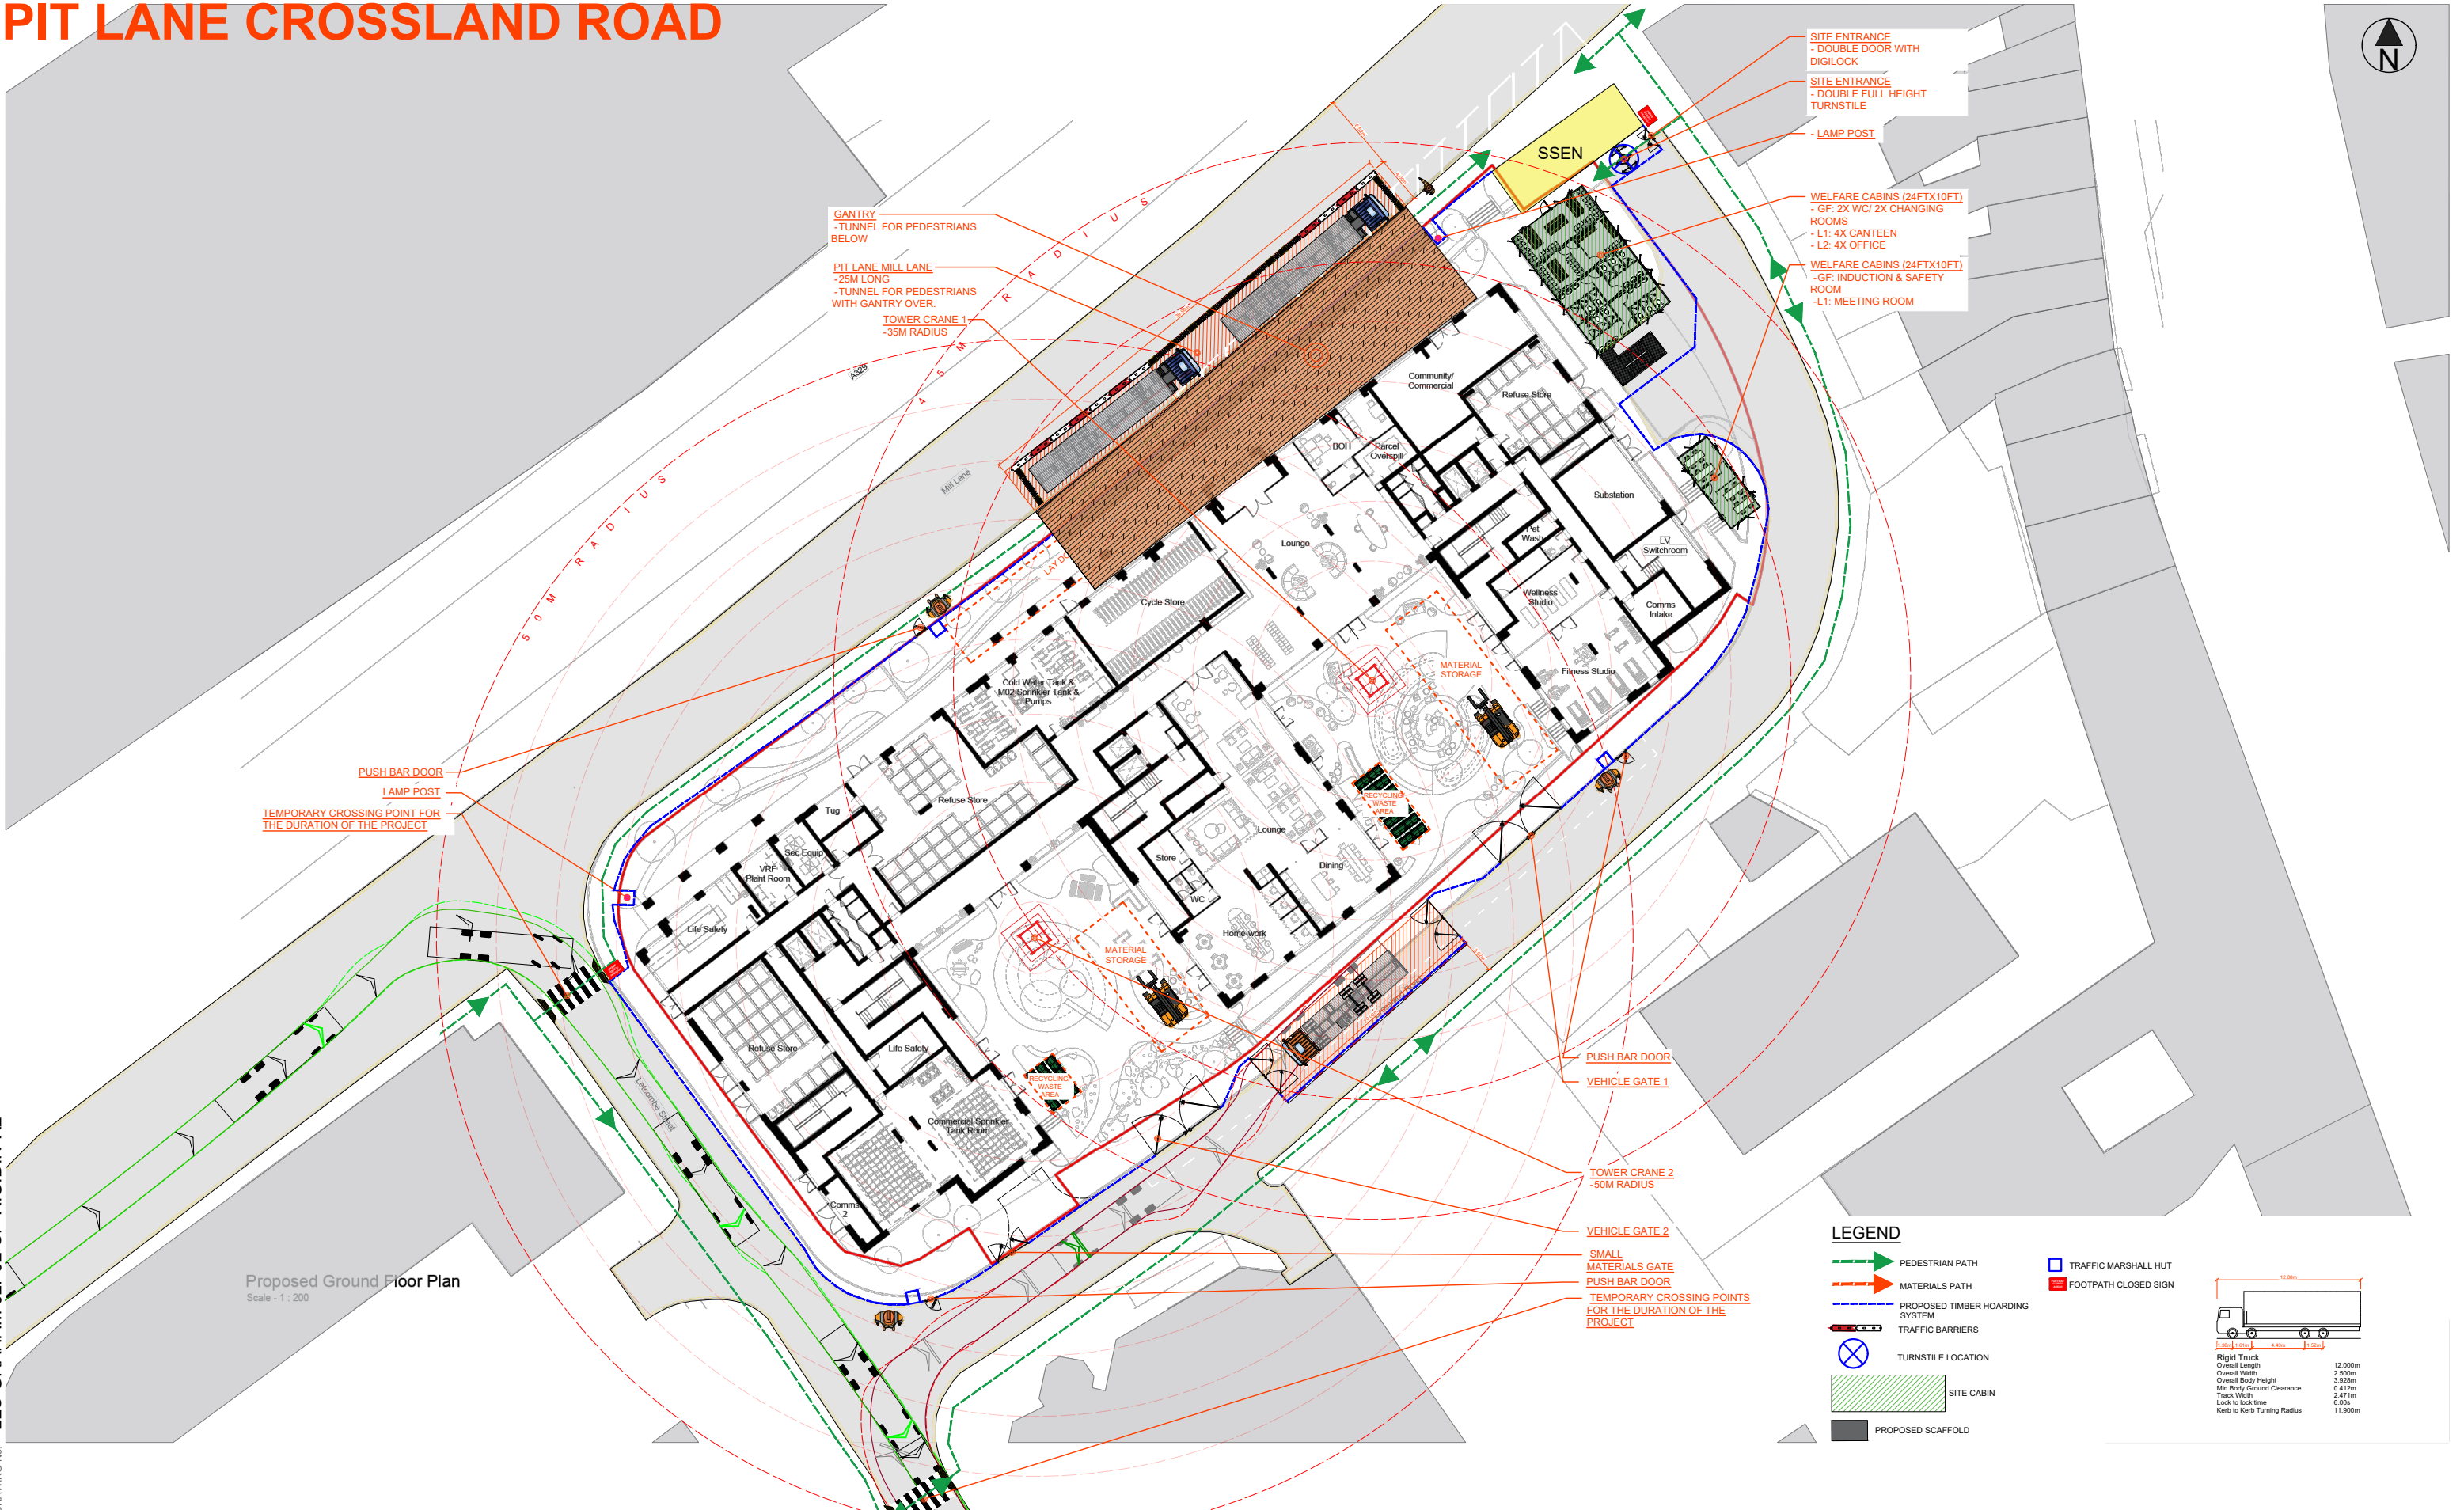

DRAWING No:



LLS LOGISTICS
1 New St,
London EC2M 4TP
020 3146 0350
llslogistics.co.uk



2nd Floor, South
11 Old Jewry, London
EC2R 8DU
02076008500
www.graham.co.uk

TENDER

DO NOT SCALE FROM THIS DRAWINGS. All dimensions to be verified on site.
This drawings has been produced for the specific client and is not intended for use by
any other person or for any other purpose.
Copyrights of this drawing used to mark up reside with the architects who created
them.

NOTE: PDF drawings used for LLS to be marked up only.

**FORMER JOHN LEWIS DEPOT,
LETCOMB STREET, READING
(ALSO KNOWN AS JLP MILL
LANE)**


REVISION: XX/XX

LOGISTICS PLAN
SWEPT PATH ANALYSIS
- 12M RIGID TRUCK
REVERSE IN

DATE: 30/04/2024

A3 29.7 x 42 cm

PIT LANE CROSSLAND ROAD

 


DATE: 30/04/2024

A3 29.7 x 42 cm

SWEPT PATH ANALYSIS - 8.97M REFUSE VEHICLE ACCESS IN/OUT

EAST ACCESS TO RESIDENTIAL AREA

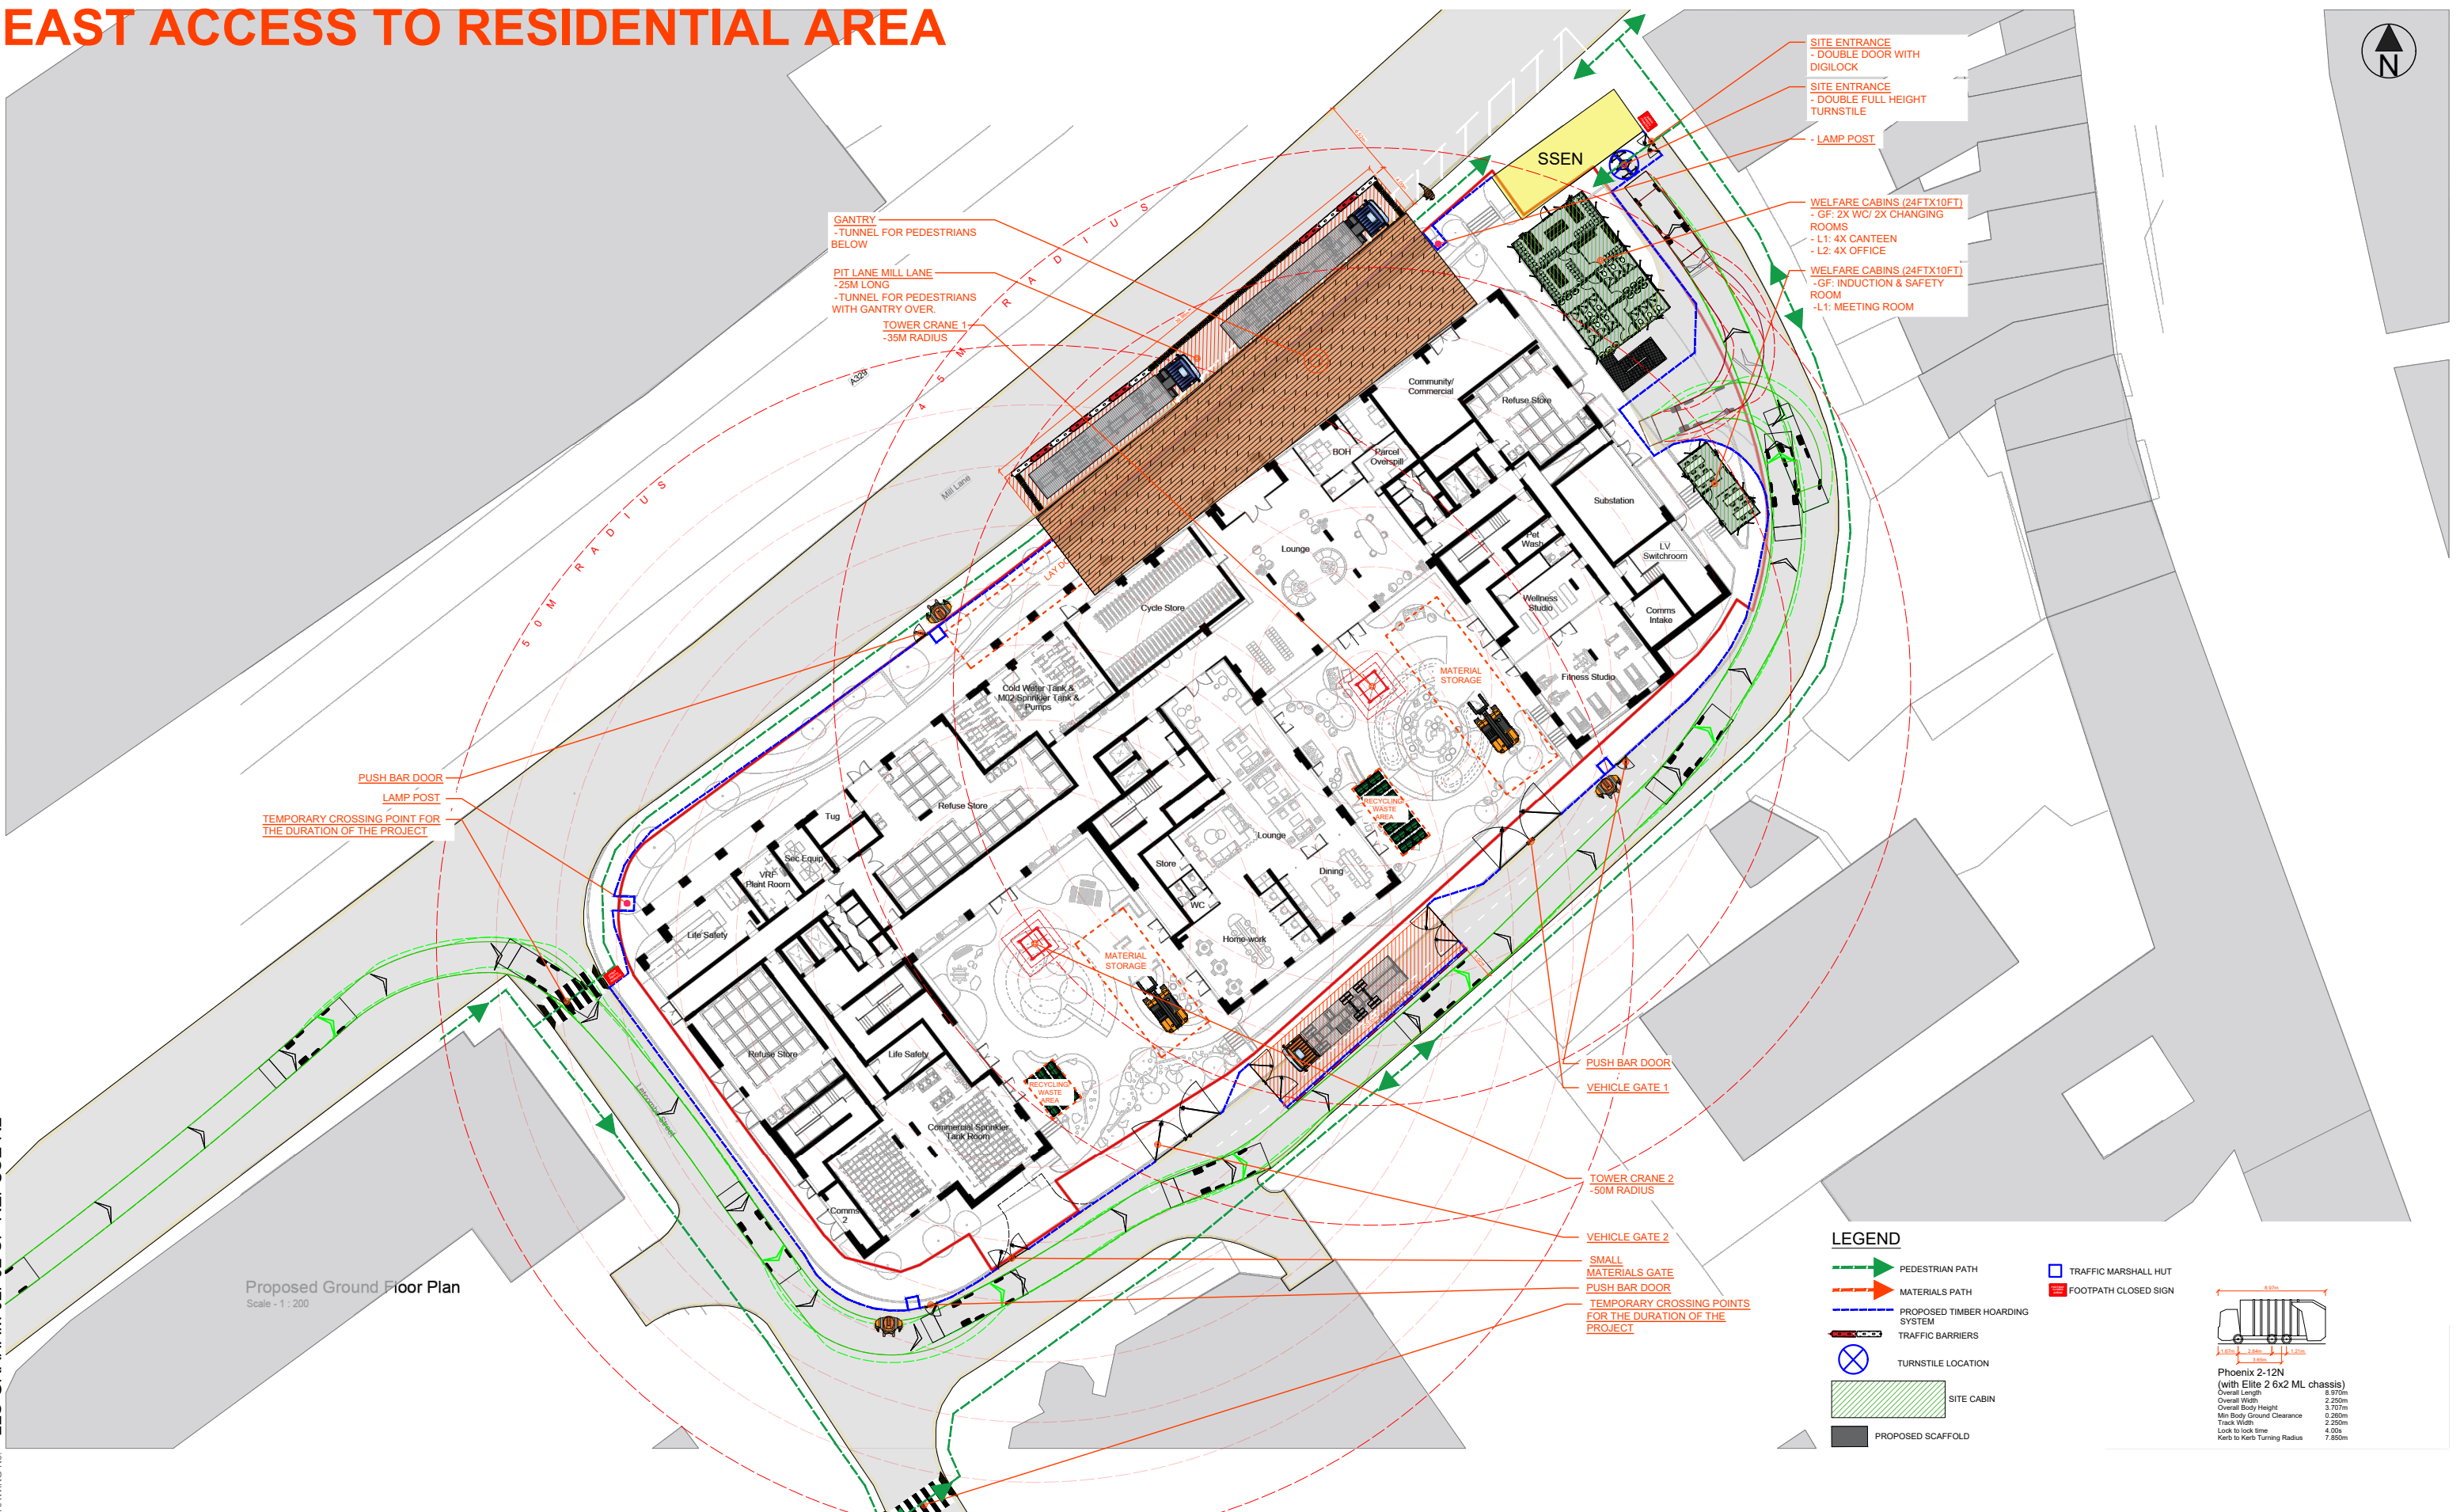

LLS-GRAHAM-JLP02-SP-REFUSE-R2

DRAWING No:

A3 29.7 x 42 cm

ISSUED BY:
LLS LOGISTICS
1 New St,
London EC2M 4TP
020 3146 0350
llslogistics.co.uk

CLIENT:
GRAHAM
2nd Floor, South
11 Old Jewry, London
EC2R 8DU
02076008500
www.graham.co.uk

TENDER

DO NOT SCALE FROM THIS DRAWINGS. All dimensions to be verified on site.
This drawings has been produced for the specific client and is not intended for use by any other person or for any other purpose.
Copyrights of this drawing used to mark up reside with the architects who created them.
NOTE: PDF drawings used for LLS to be marked up only.

ADDRESS:
**FORMER JOHN LEWIS DEPOT,
LETCOMBESTREET, READING
(ALSO KNOWN AS JLP MILL
LANE)**

PROJECT:
**LOGISTICS PLAN
SWEPT PATH ANALYSIS
- 8.97M REFUSE
VEHICLE ACCESS**

REVISION: XX/XX

DATE: 30/04/2024

WEEKS TBC




30/04/2024

A3 29.7 x 42 cm

STAGE 2 - STRUCTURE

WEEKS TBC

NOTE: 12M RIGID TRUCKS ONLY FOR
CROSSLAND ROAD PIT LANE

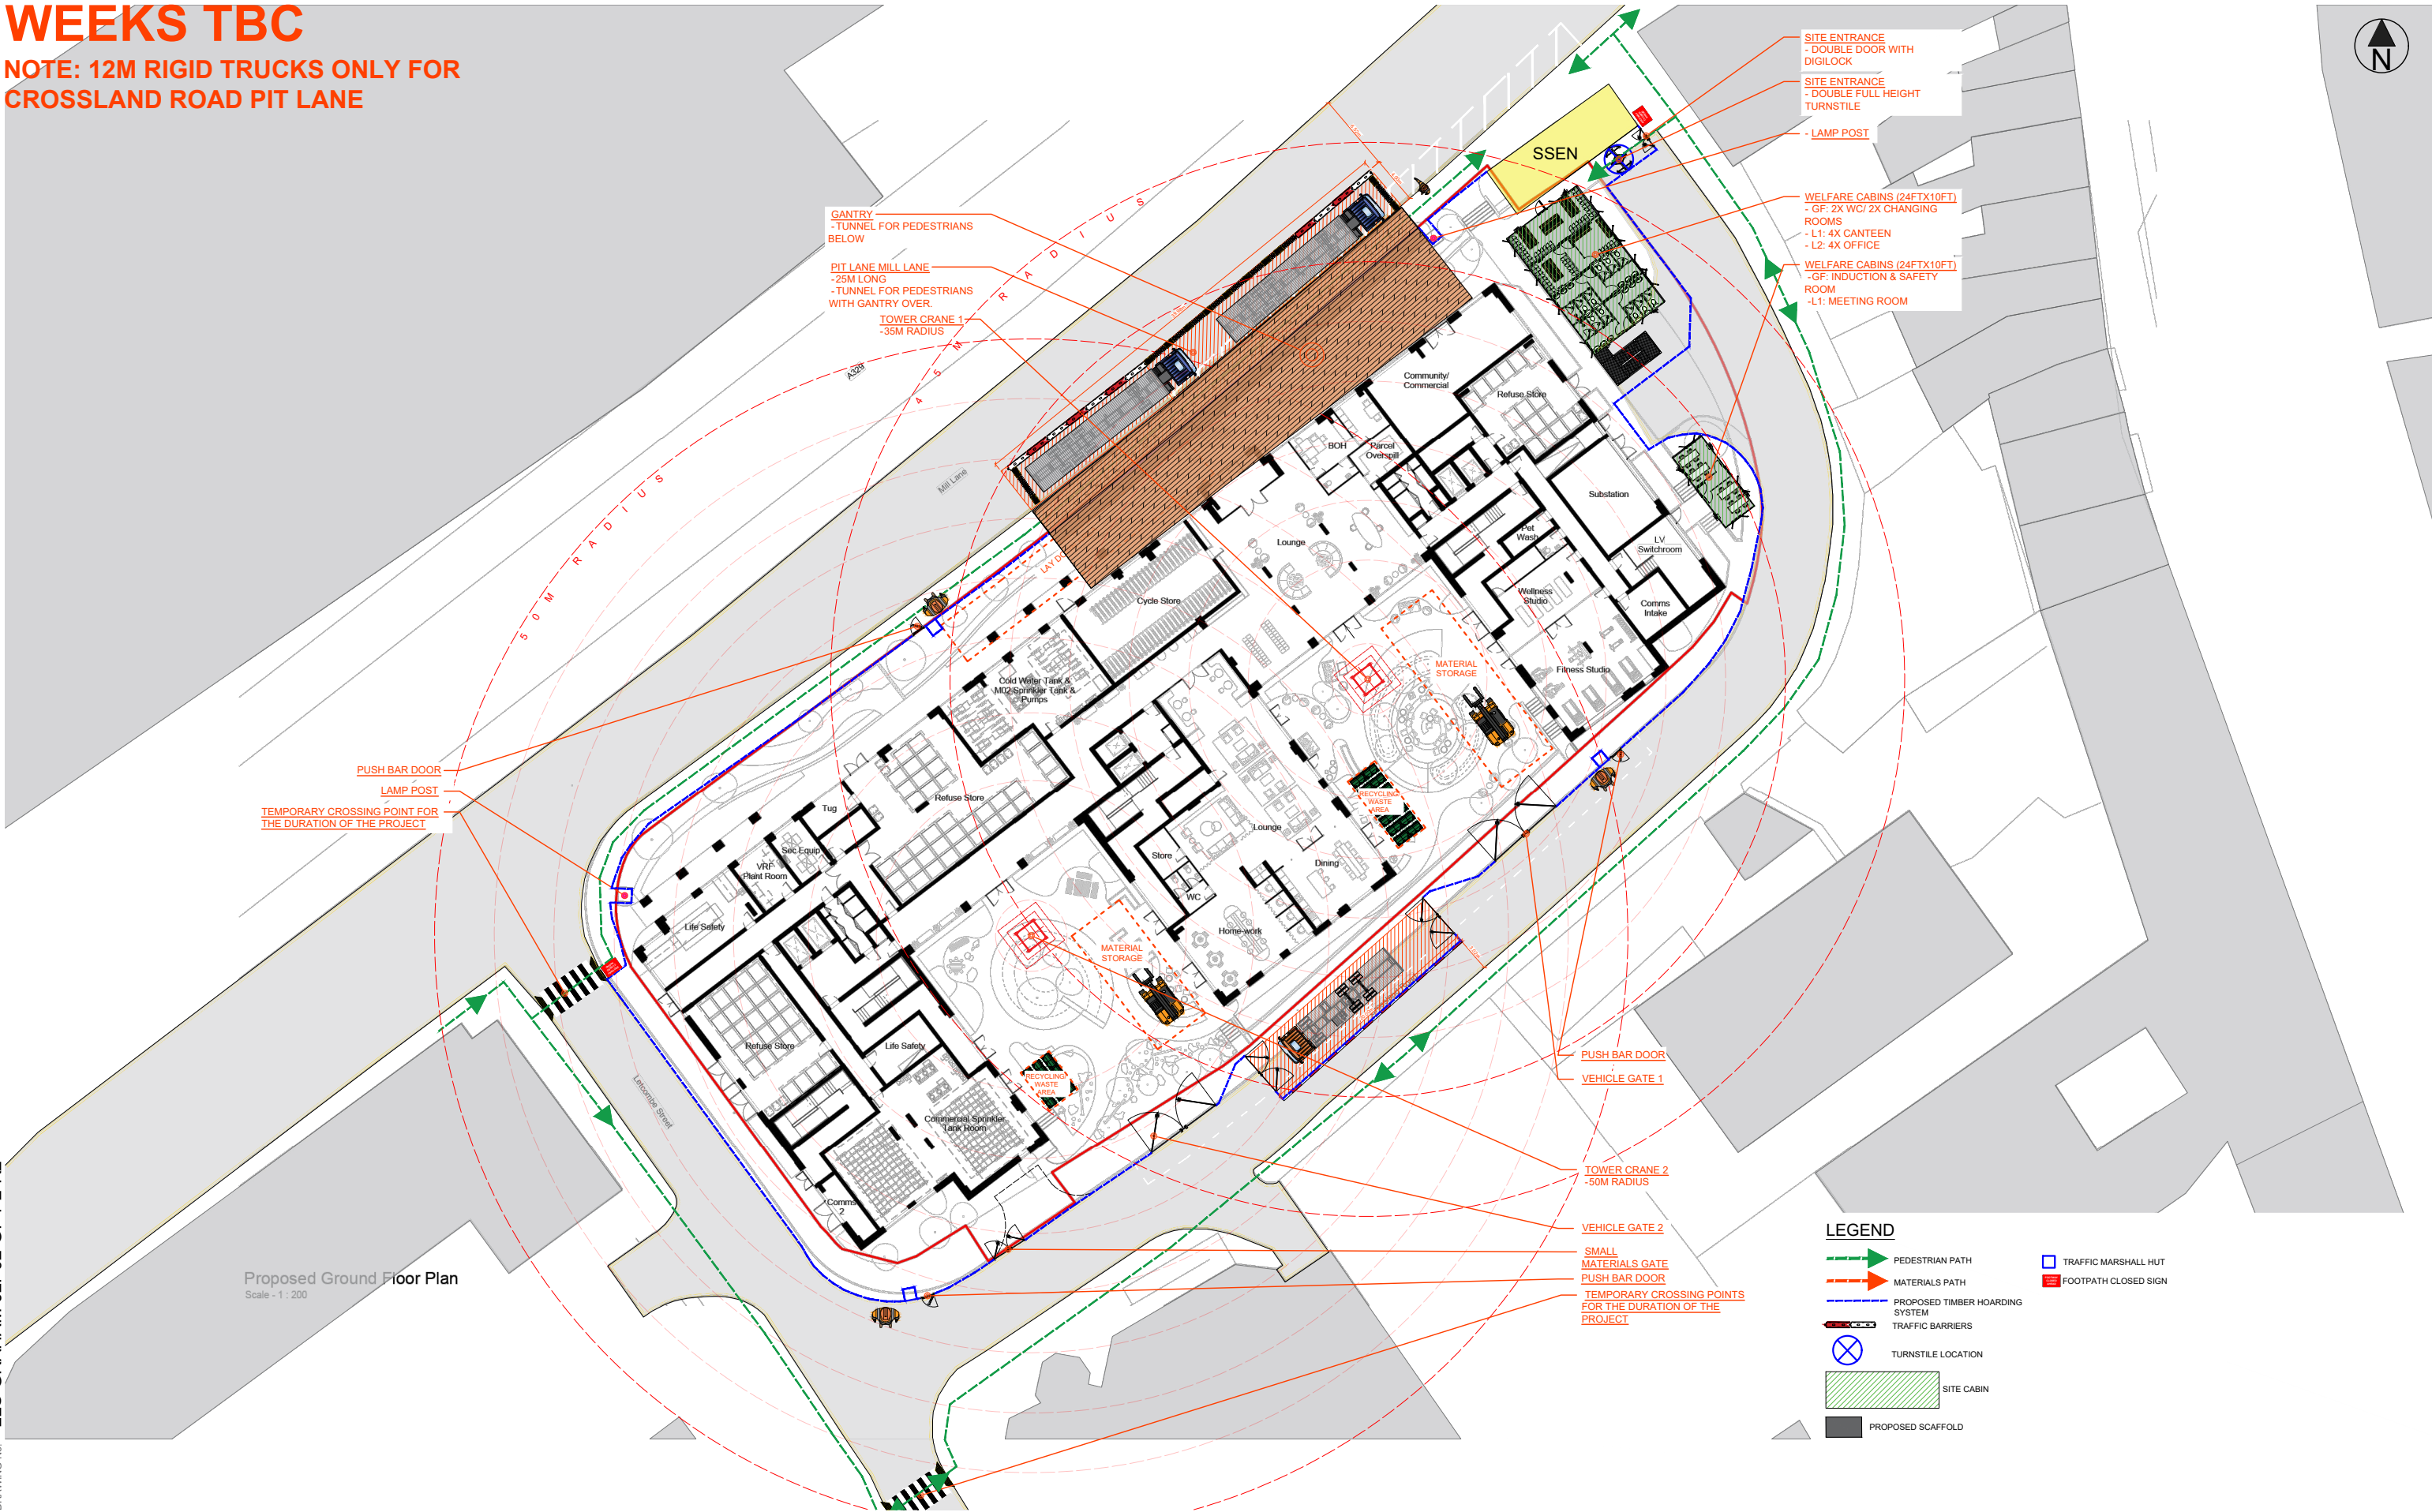

LLS-GRAHAM-JLP02-GF-P2-R2

Proposed Ground Floor Plan
Scale - 1 : 200

DRAWING No:

A3 29.7 x 42 cm

ISSUED BY:
LLS LOGISTICS
LLS LOGISTICS
1 New St,
London EC2M 4TP
020 3146 0350
llslogistics.co.uk

CLIENT:
GRAHAM
2nd Floor, South
11 Old Jewry, London
EC2R 8DU
02076008500
www.graham.co.uk

TENDER

DO NOT SCALE FROM THIS DRAWINGS. All dimensions to be verified on site.
This drawings has been produced for the specific client and is not intended for use by
any other person or for any other purpose.
Copyrights of this drawing used to mark up reside with the architects who created
them.
NOTE: PDF drawings used for LLS to be marked up only.


ADDRESS:
**FORMER JOHN LEWIS DEPOT,
LETCOMBESTREET, READING
(ALSO KNOWN AS JLP MILL
LANE)**

PROJECT:
**LOGISTICS PLAN
STAGE 2 - STRUCTURE**
REVISION: XX/XX
DATE: 30/04/2024

STAGE 3 - FACADES & FIT OUT

WEEKS TBC

NOTE: 12M RIGID TRUCKS ONLY FOR
CROSSLAND ROAD PIT LANE

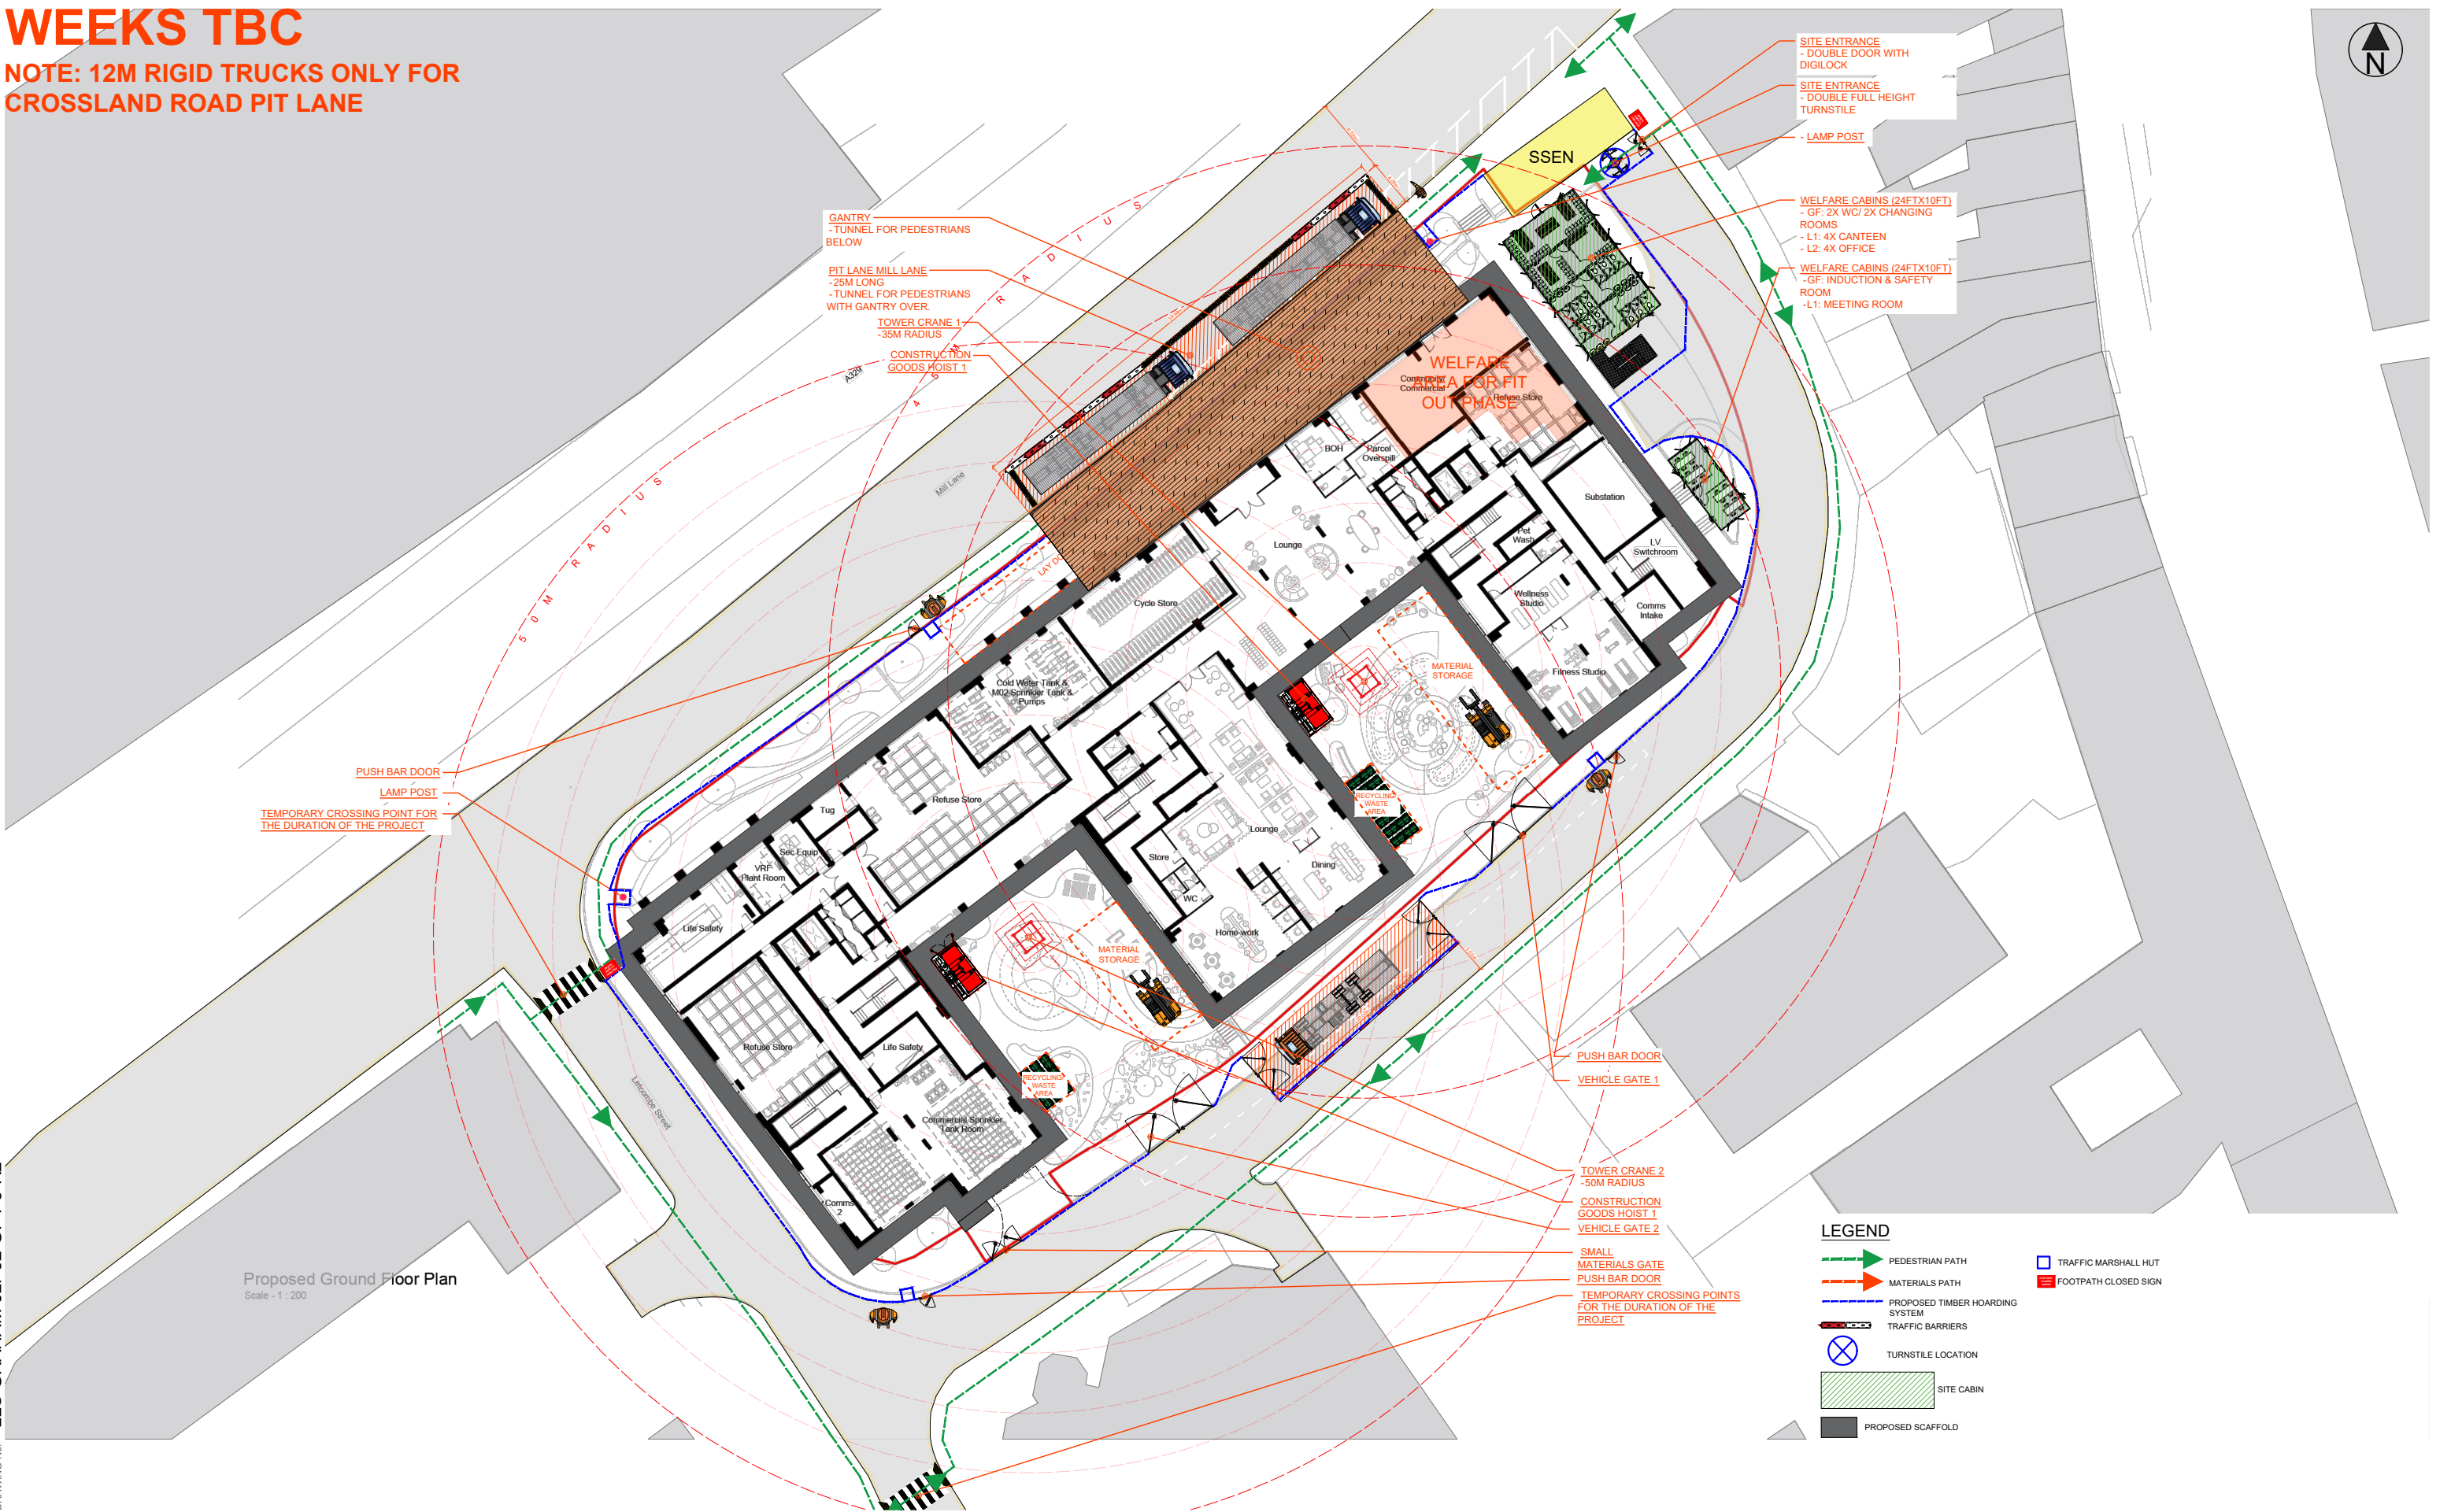

LLS-GRAHAM-JLP02-GF-P3-R2

DRAWING No:

A3 29.7 x 42 cm

ISSUED BY:
LLS LOGISTICS
LLS LOGISTICS
1 New St,
London EC2M 4TP
020 3146 0350
llslogistics.co.uk

CLIENT:
GRAHAM
2nd Floor, South
11 Old Jewry, London
EC2R 8DU
02076008500
www.graham.co.uk

TENDER

DO NOT SCALE FROM THIS DRAWINGS. All dimensions to be verified on site.
This drawings has been produced for the specific client and is not intended for use by
any other person or for any other purpose.
Copyrights of this drawing used to mark up reside with the architects who created
them.
NOTE: PDF drawings used for LLS to be marked up only.

ADDRESS:
**FORMER JOHN LEWIS DEPOT,
LETCOMBESTREET, READING
(ALSO KNOWN AS JLP MILL
LANE)**

PROJECT:
**LOGISTICS PLAN
STAGE 3 - FACADES &
FIT OUT**
REVISION: XX/XX
DATE: 30/04/2024