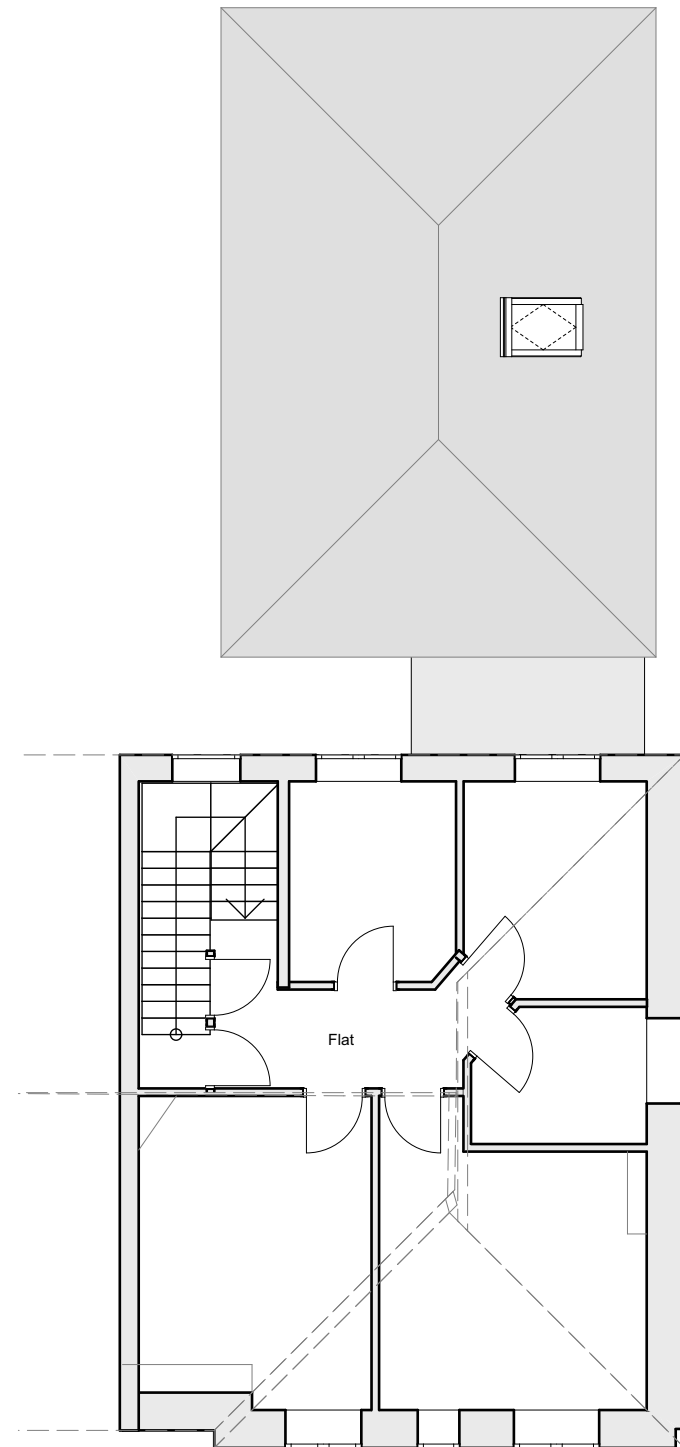
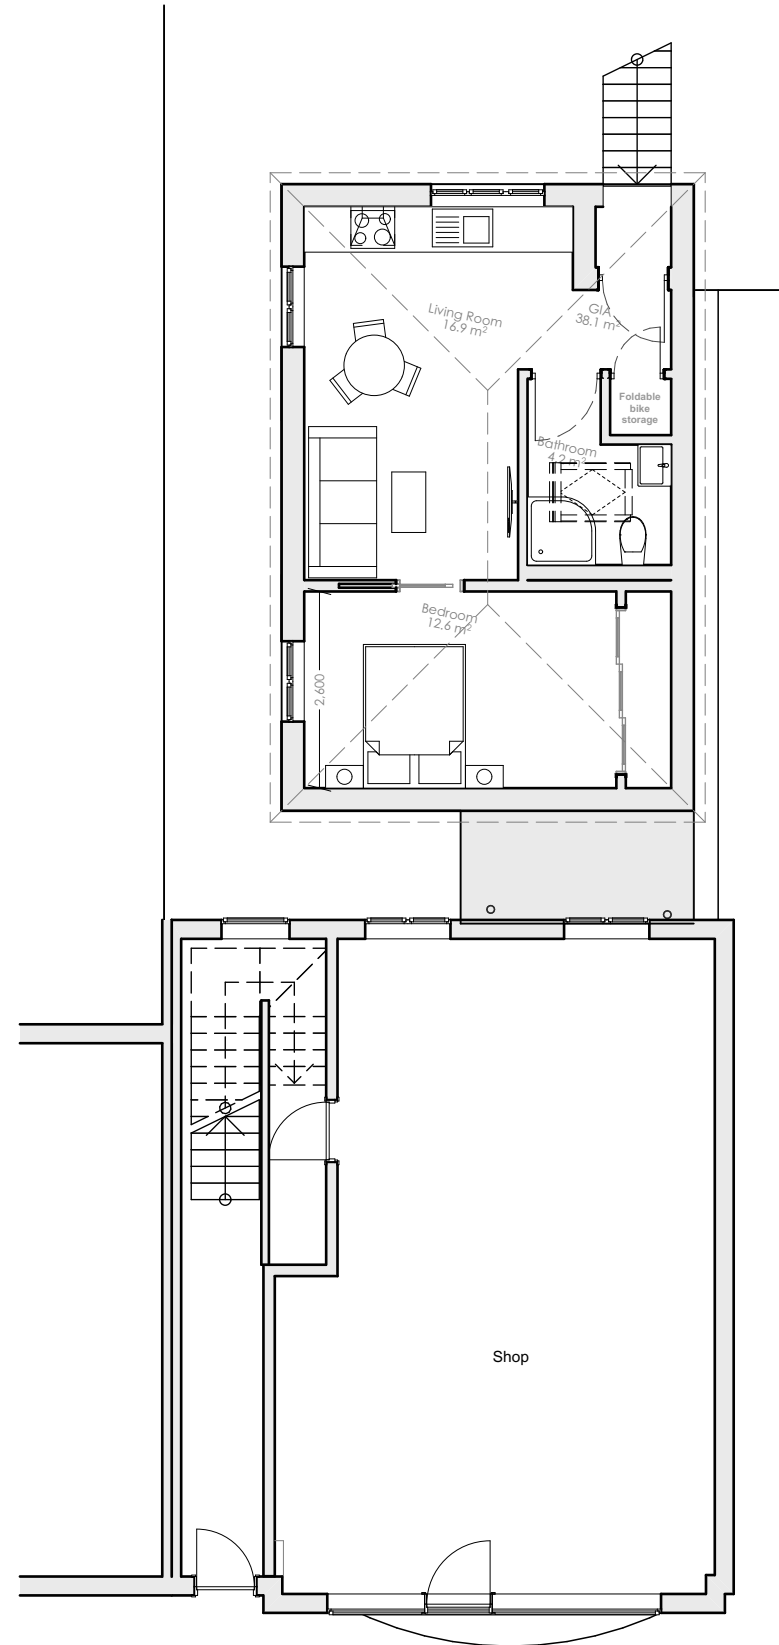
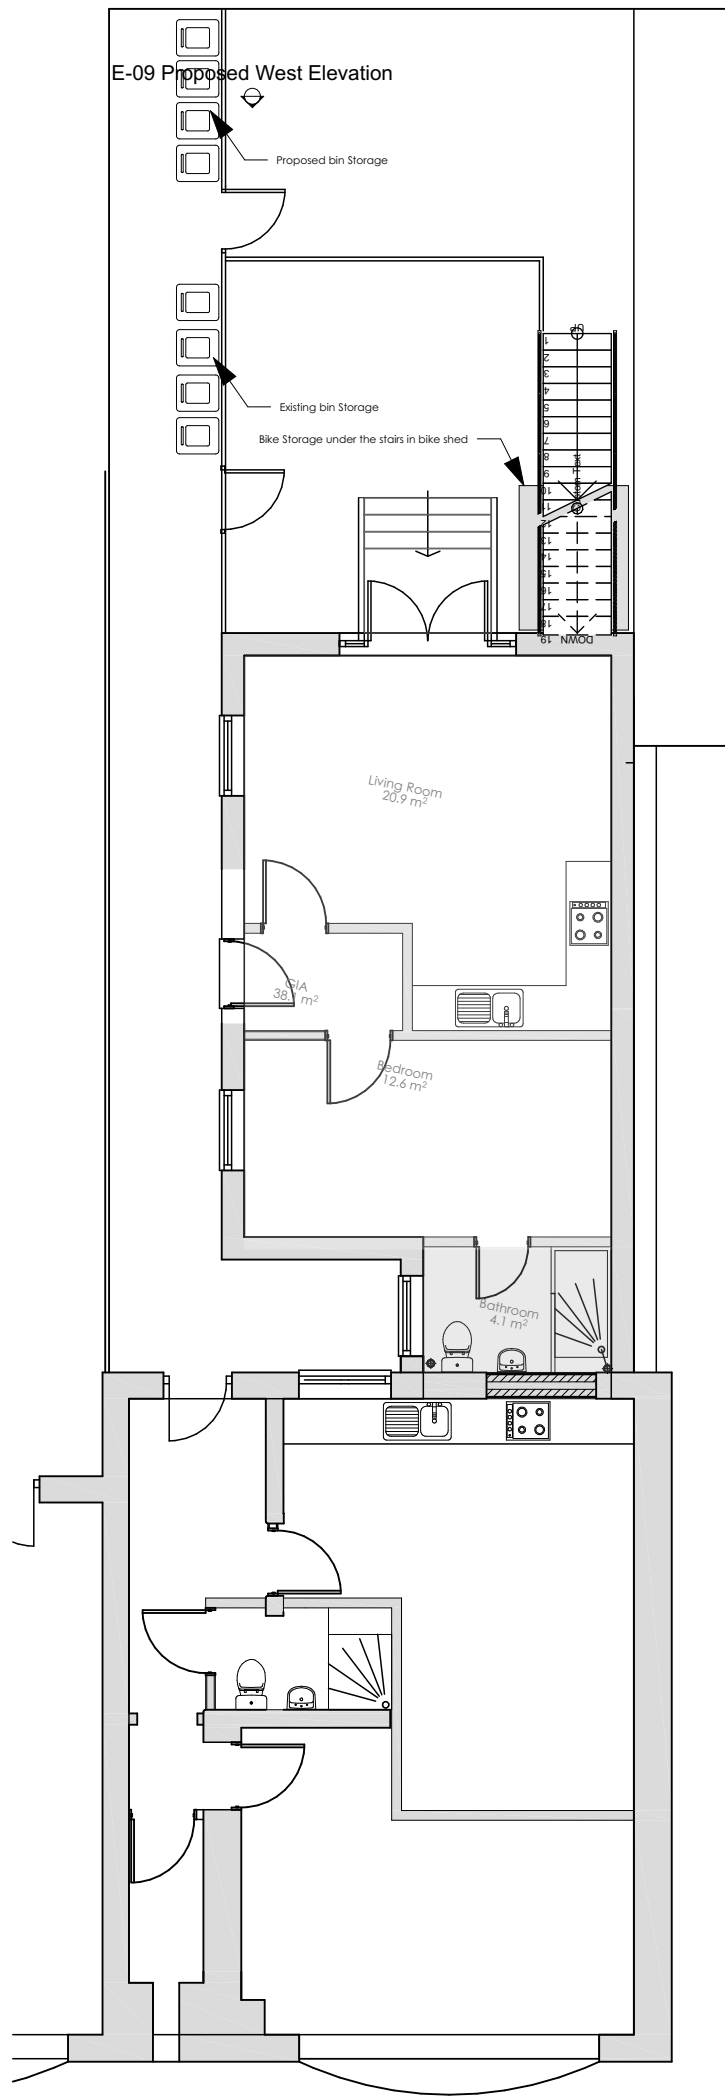



© This drawing remains the property of The Keen Partnership and shall not be copied without prior written consent.

All dimensions to be checked on site and any discrepancies to be reported before work commences.

Existing Areas:

- Notes:**
- Site Area: 226.9m2
 - Existing Basement Flat Floor Area : 41 m2
 - New Proposed Ground Floor Flat Area: 38 m2
 - Total Proposed GIA: 38 m2

Date	Rev	Comments	By	Chk'd

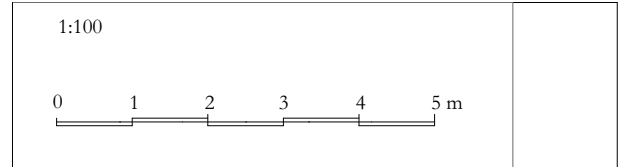

THE KEEN PARTNERSHIP

The Courtyard
Edinburgh Road
Reading RG30 2UA
Tel: 0118 9510 855
Fax: 0118 9510 866
chris@keenpartnership.co.uk
www.keenpartnership.co.uk

cabe
chartered association
of building engineers

RICS

Job Title: **930 Oxford Road,
Tilehurst, READING, Berkshire,
RG30 6TJ**

Drawing Title:
Proposed Floor Plans REV 01

Drawing Date: 27.09.23	Status: Planning Drawings	
Issue Date: 21/08/2024	Drawn By: PD	Scale: @A3
Drawing No: 9271-105		Rev: