



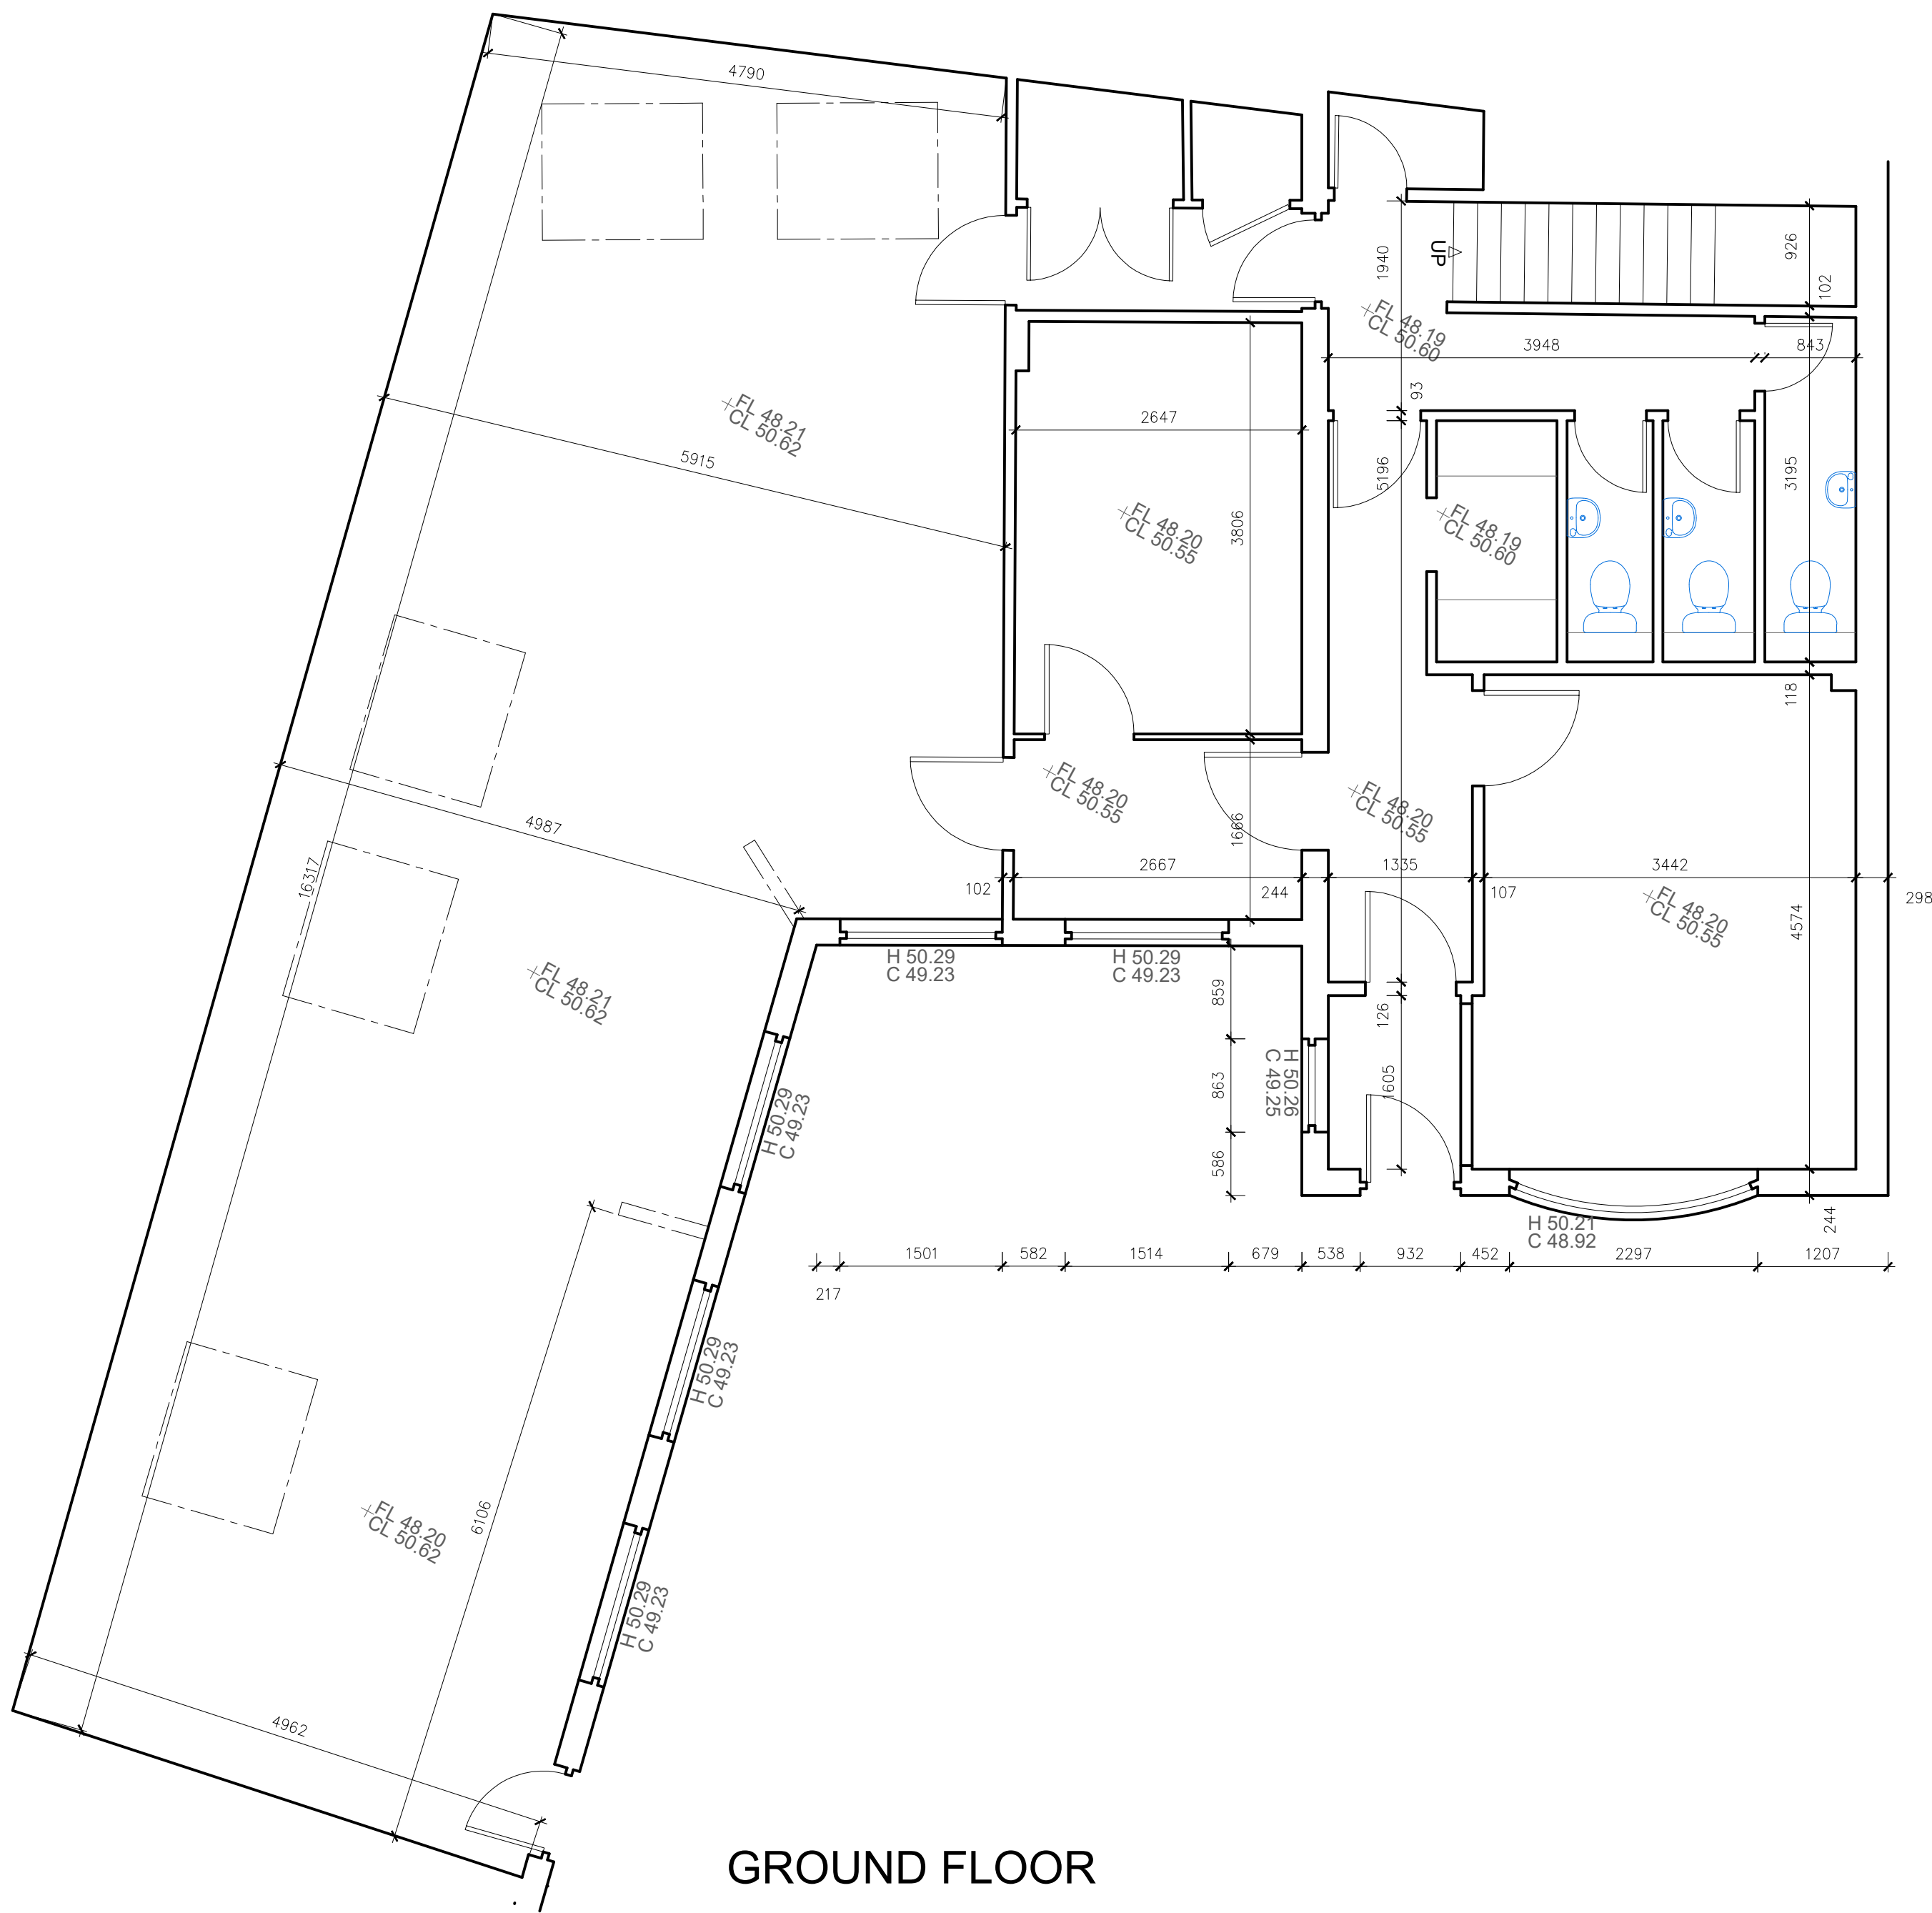

GROUND FLOOR

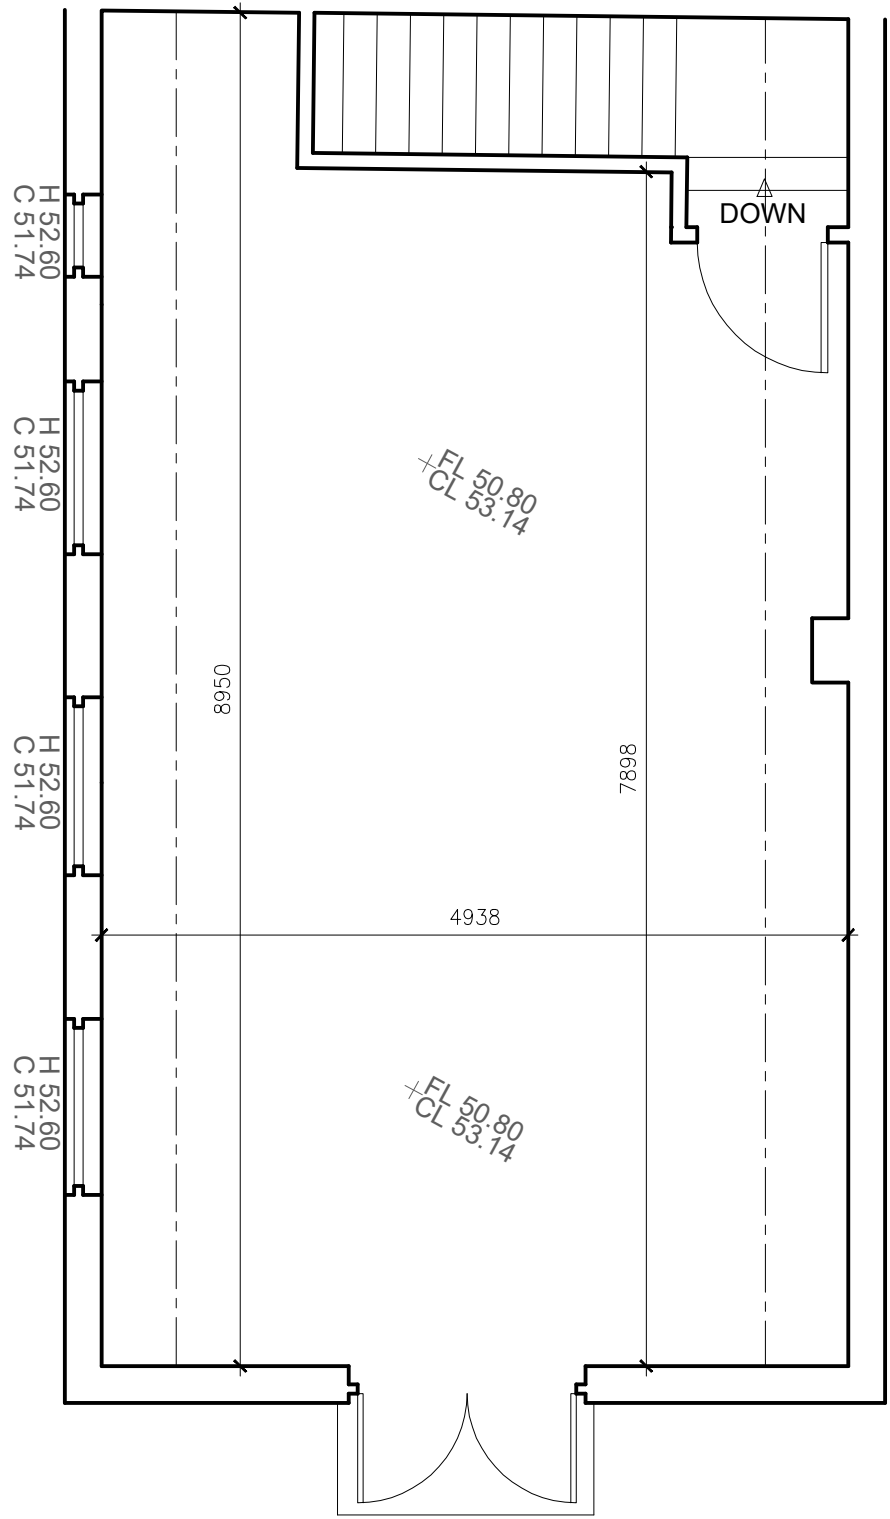

FIRST FLOOR

REV	COMMENTS	DATE
-----	----------	------



SHAUN TANNER
ARCHITECTURE & PLANNING

www.starchitecture.co.ukstudio@starchitecture.co.uk0118 989 0808

CLIENT ...

PROJECT Webbs Court, 8 Holmes Road,
Reading, RG6 7BH

DRAWING EXISTING FLOOR PLANS

STATUS survey

SCALE 1:50 @ A1 DRAWN st CHECKED NO 0000/101 REV -

THIS DRAWING MUST NOT BE SCALED UNLESS ISSUED FOR PLANNING PURPOSES. ALL DIMENSIONS ARE TO BE VERIFIED PRIOR TO SETTING OUT, COMMENCING WORK, OR PRODUCTION OF FABRICATION DRAWINGS. REPORT ANY DISCREPANCIES TO THE SUPERVISING OFFICER IMMEDIATELY. ©