



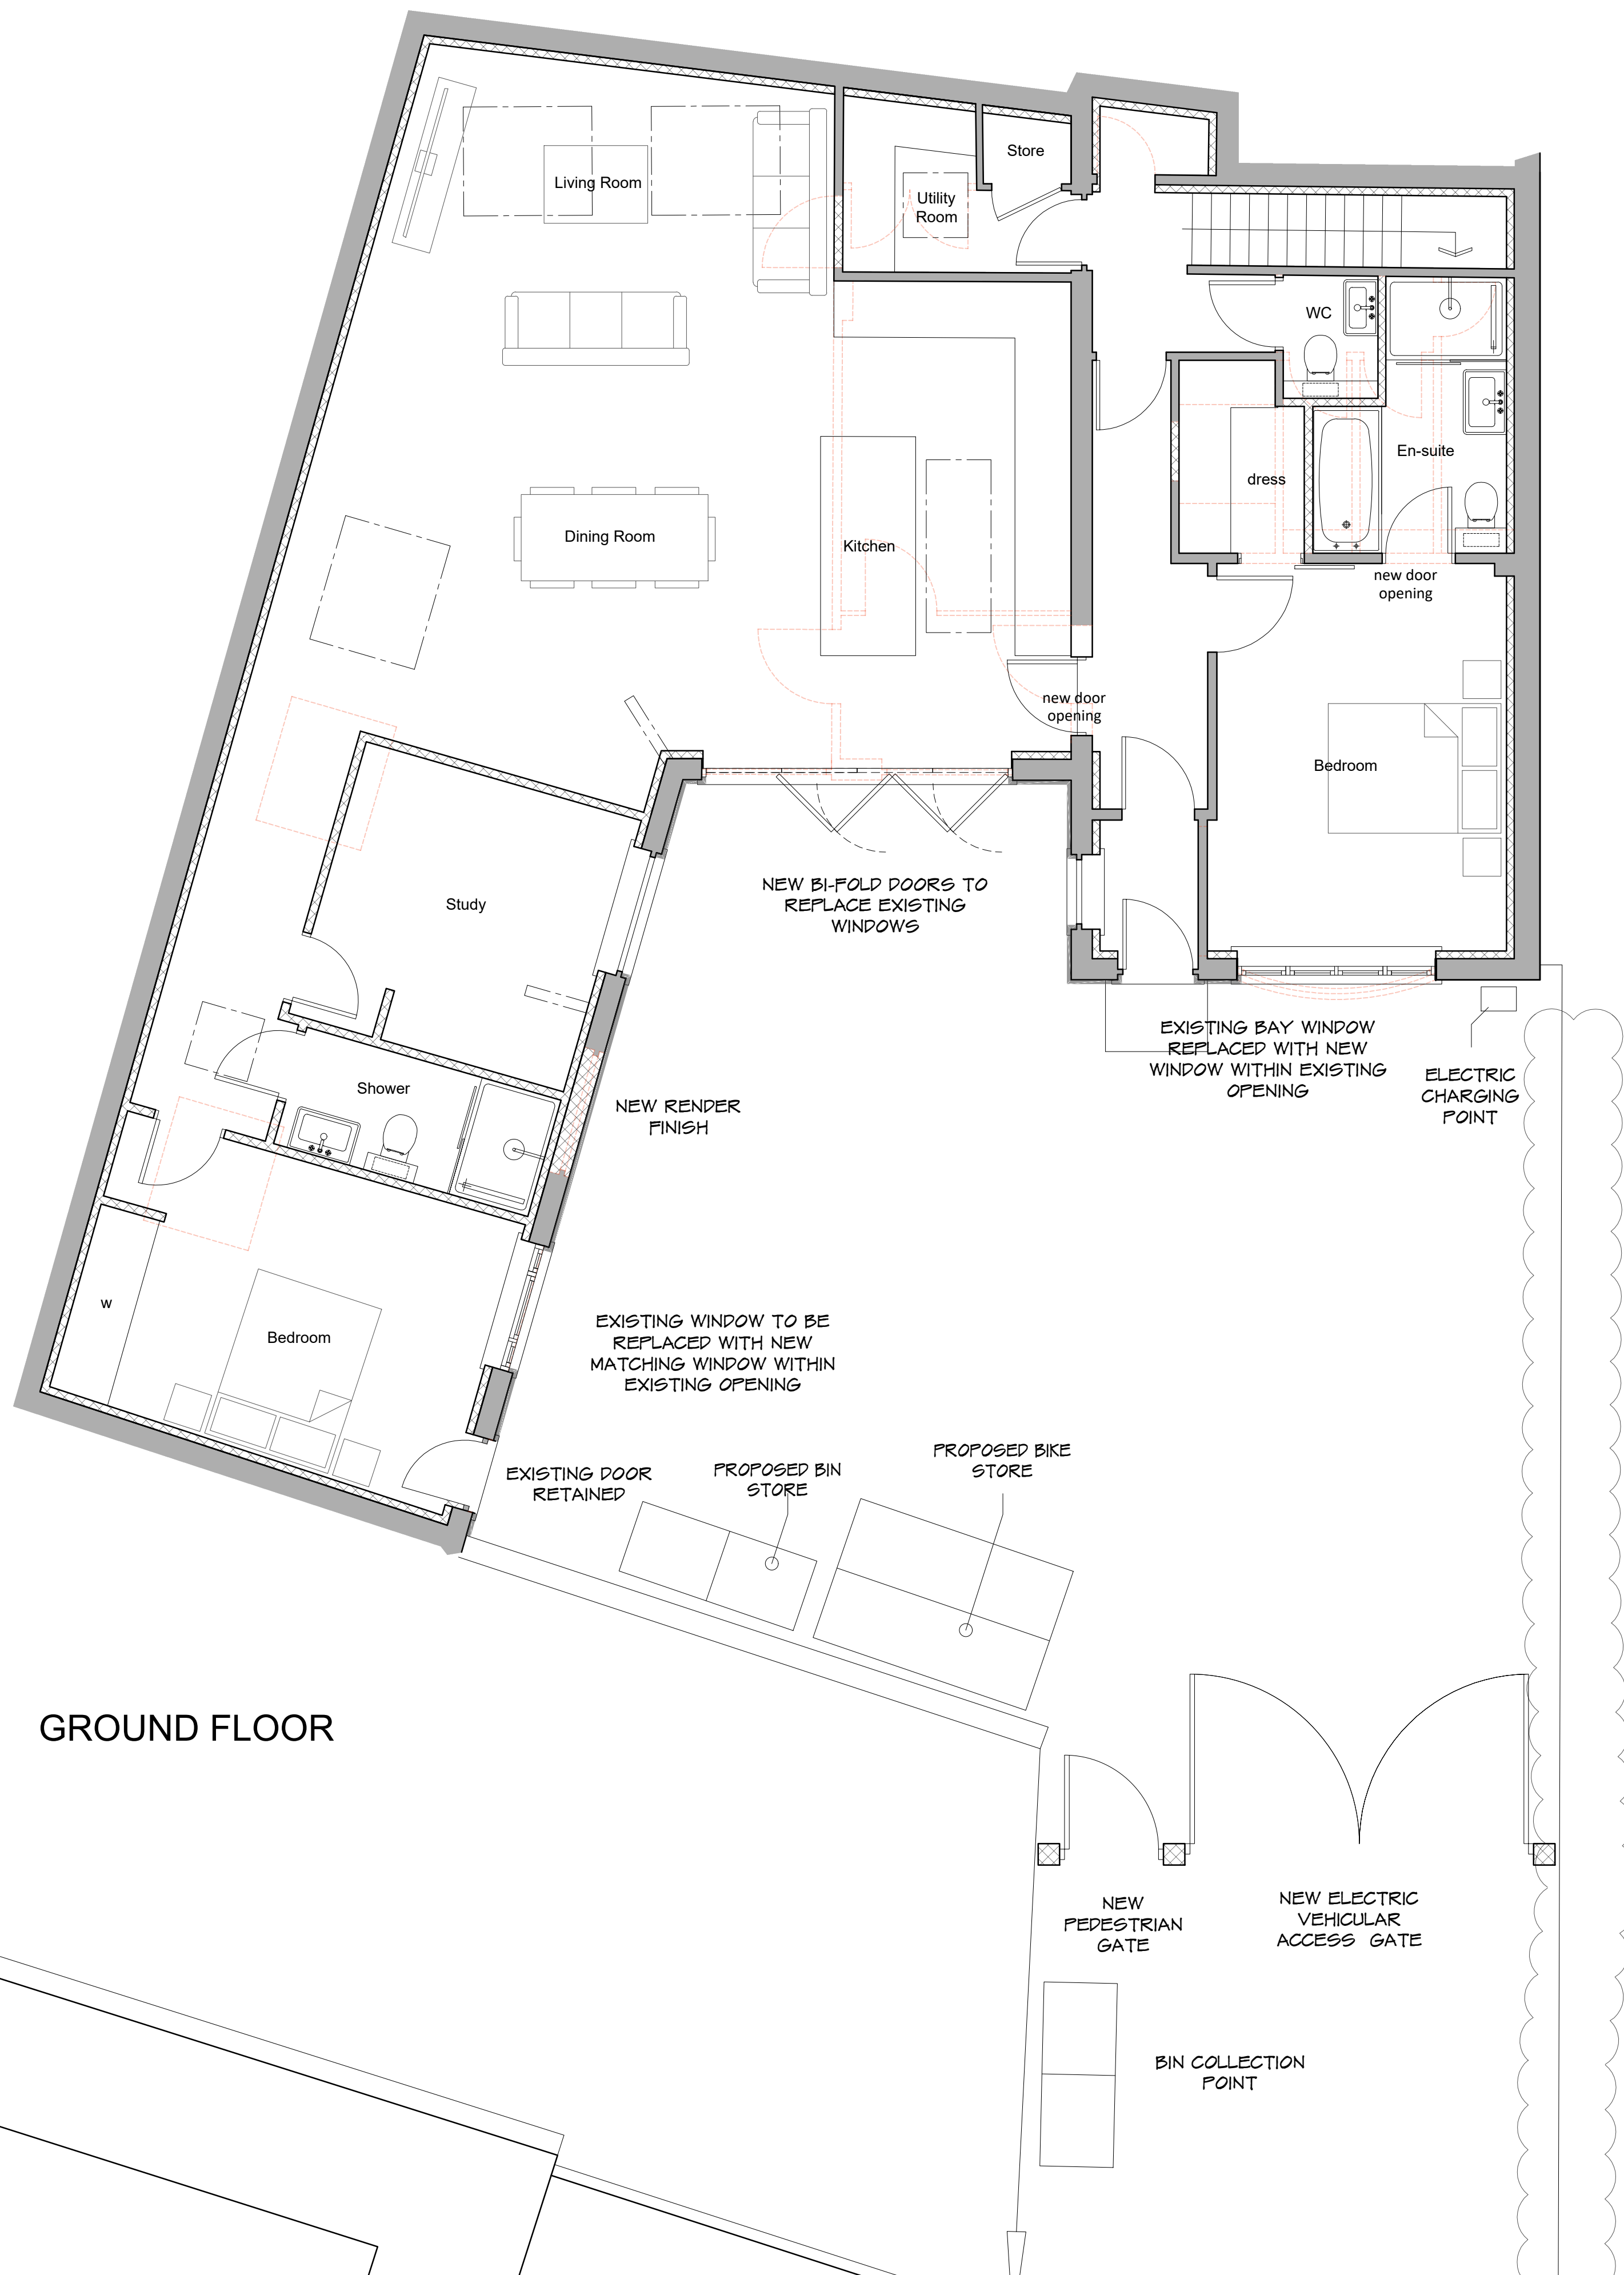

GROUND FLOOR

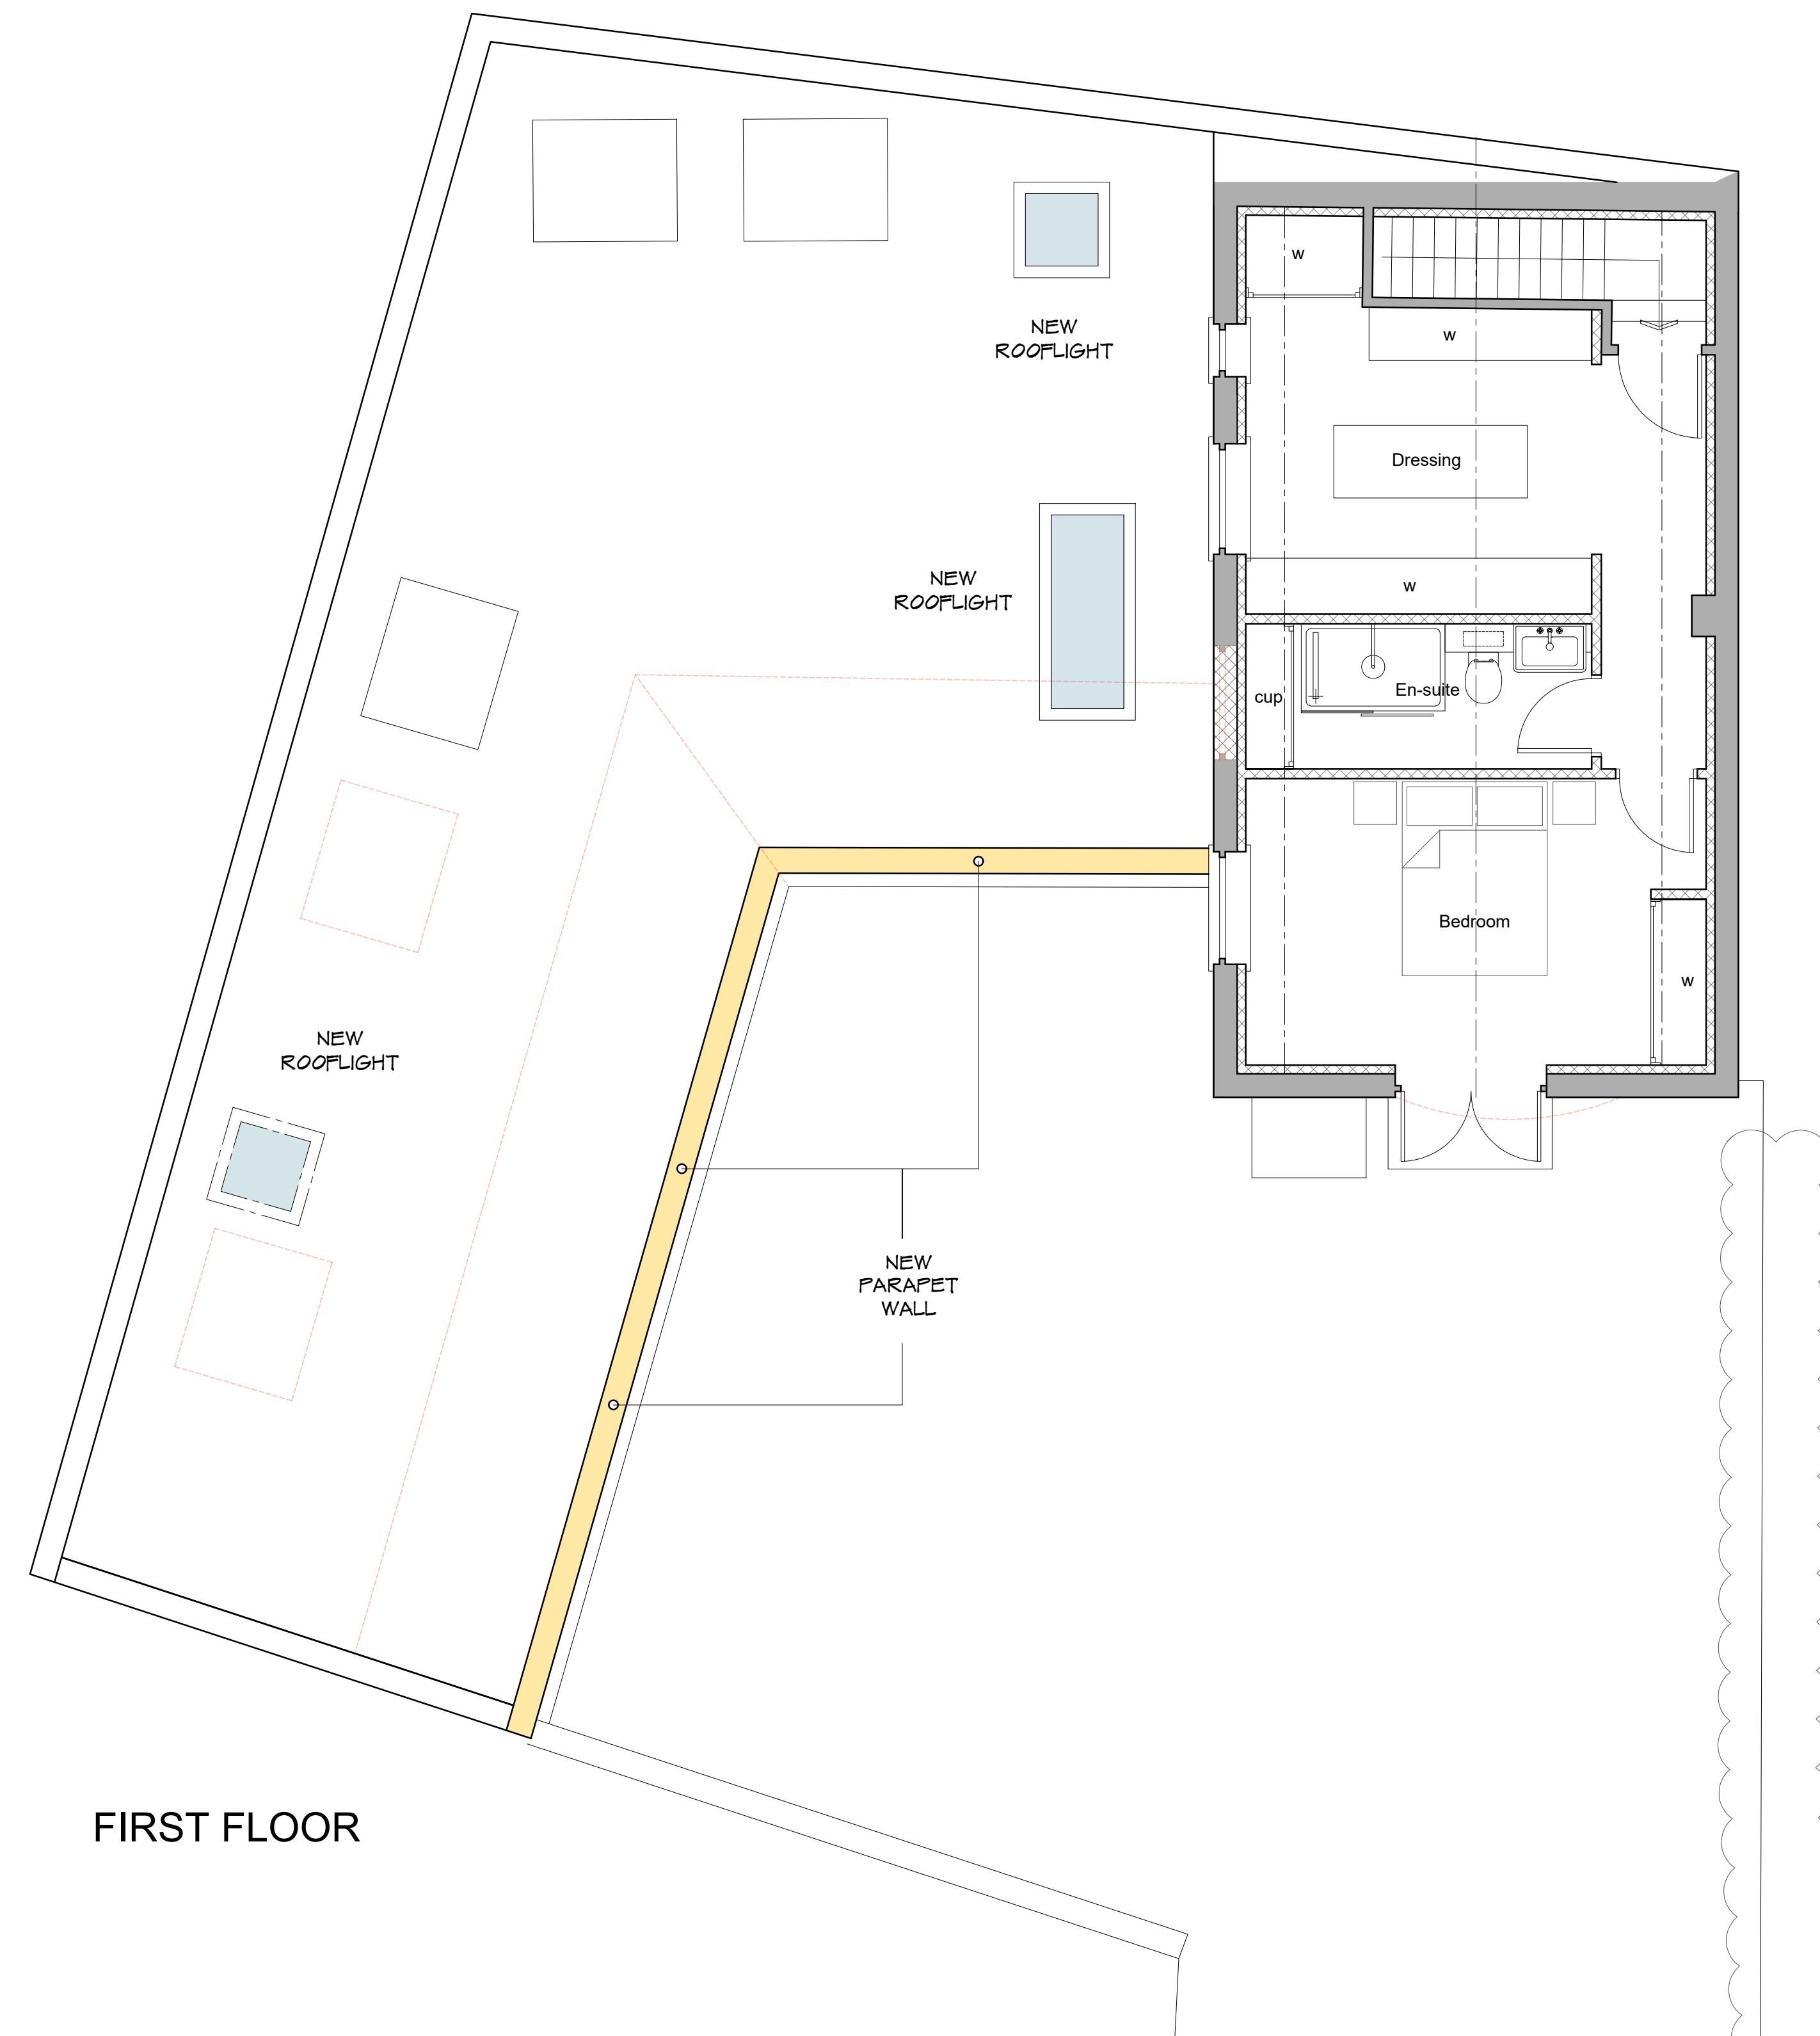

FIRST FLOOR

| REV | COMMENTS | DATE |
|-----|----------|------|
|-----|----------|------|

**stl** **SHAUN TANNER**  
ARCHITECTURE & PLANNING  
www.stlarchitecture.co.uk studio@stlarchitecture.co.uk 0118 989 0808

CLIENT Mr J. Talfourd-Cook  
PROJECT Webbs Court, 8 Holmes Road, Reading, RG6 7BH  
DRAWING PROPOSED FLOOR PLANS  
STATUS survey  
SCALE 1:50 @ A1 DRAWN st CHECKED NO 3934/201 REV D  
DATE Mar 2024

1:50 scale Bar  
This Drawing has been produced for printing onto A1 size paper.  
If printing on A3 please use the scale below for reference.  
0m 0.25m 0.5m 1m 2m 4m

THIS DRAWING MUST NOT BE SCALED UNLESS ISSUED FOR PLANNING PURPOSES. ALL DIMENSIONS ARE TO BE VERIFIED PRIOR TO SETTING OUT, COMMENCING WORK, OR PRODUCTION OF FABRICATION DRAWINGS. REPORT ANY DISCREPANCIES TO THE SUPERVISING OFFICER IMMEDIATELY. ©