


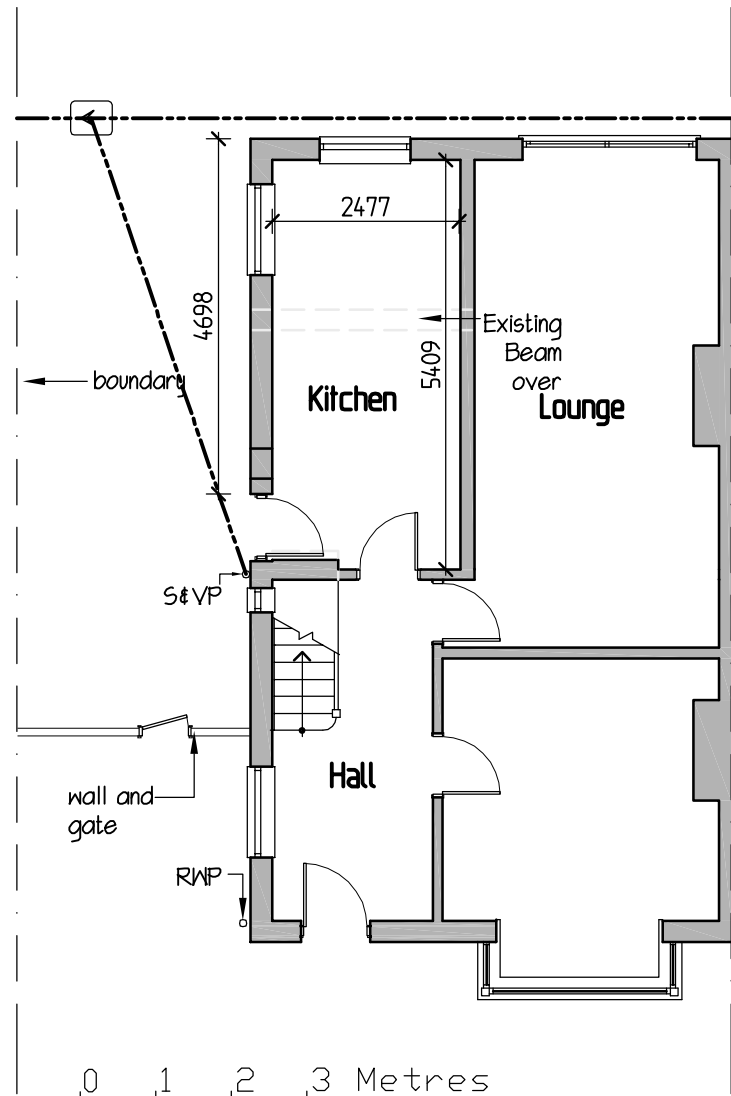

Existing Ground Floor Plan




Existing Front Elevation




Existing Side Elevation




Existing Rear Elevation

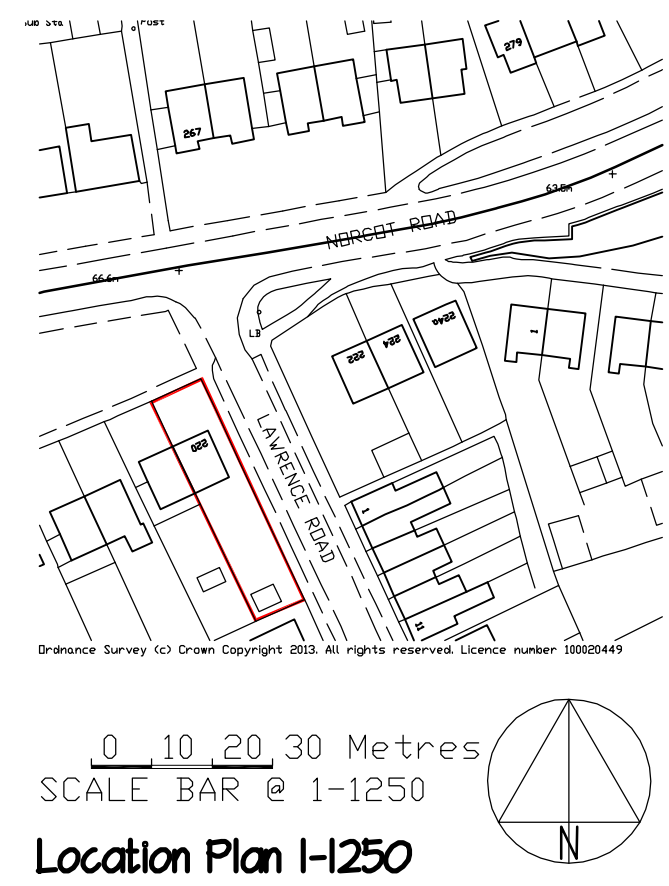


Location Plan I-1250

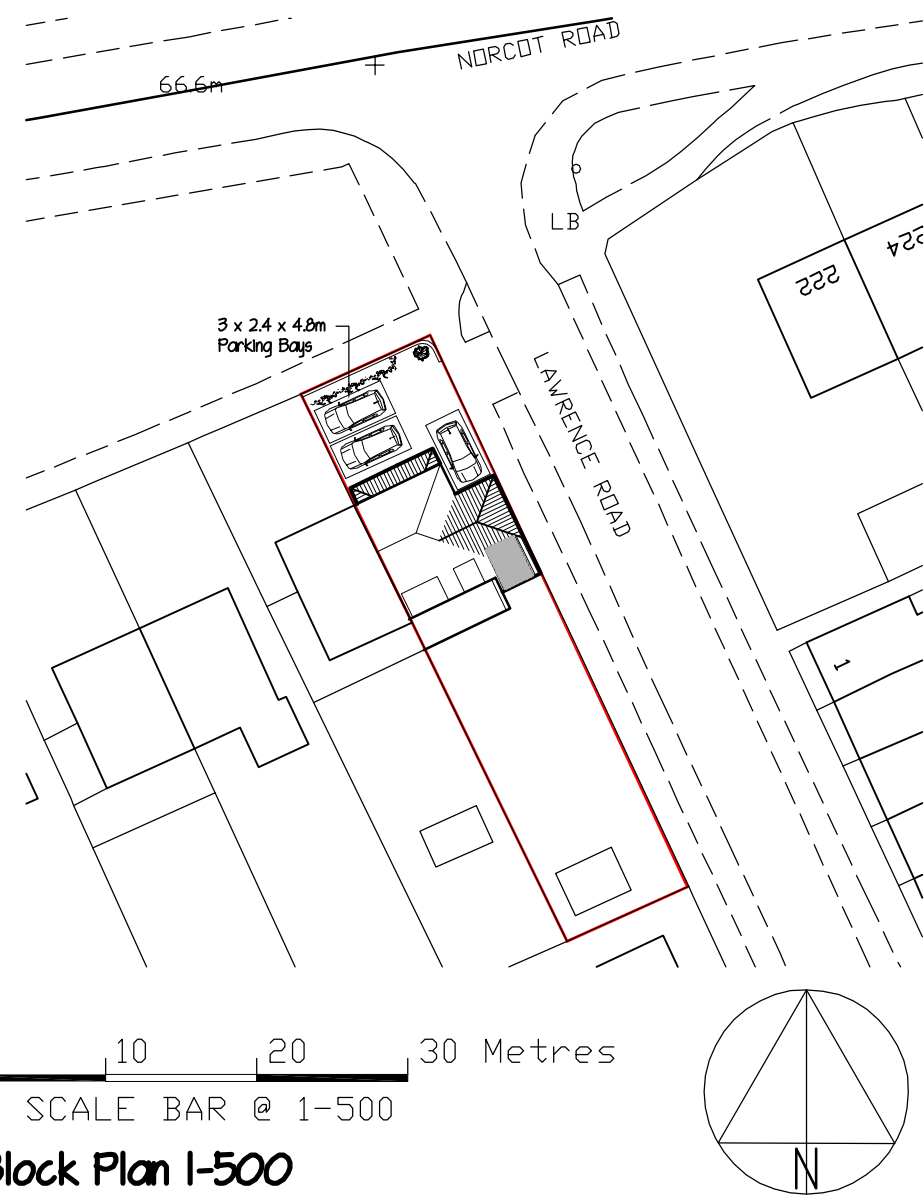

Block Plan I-500

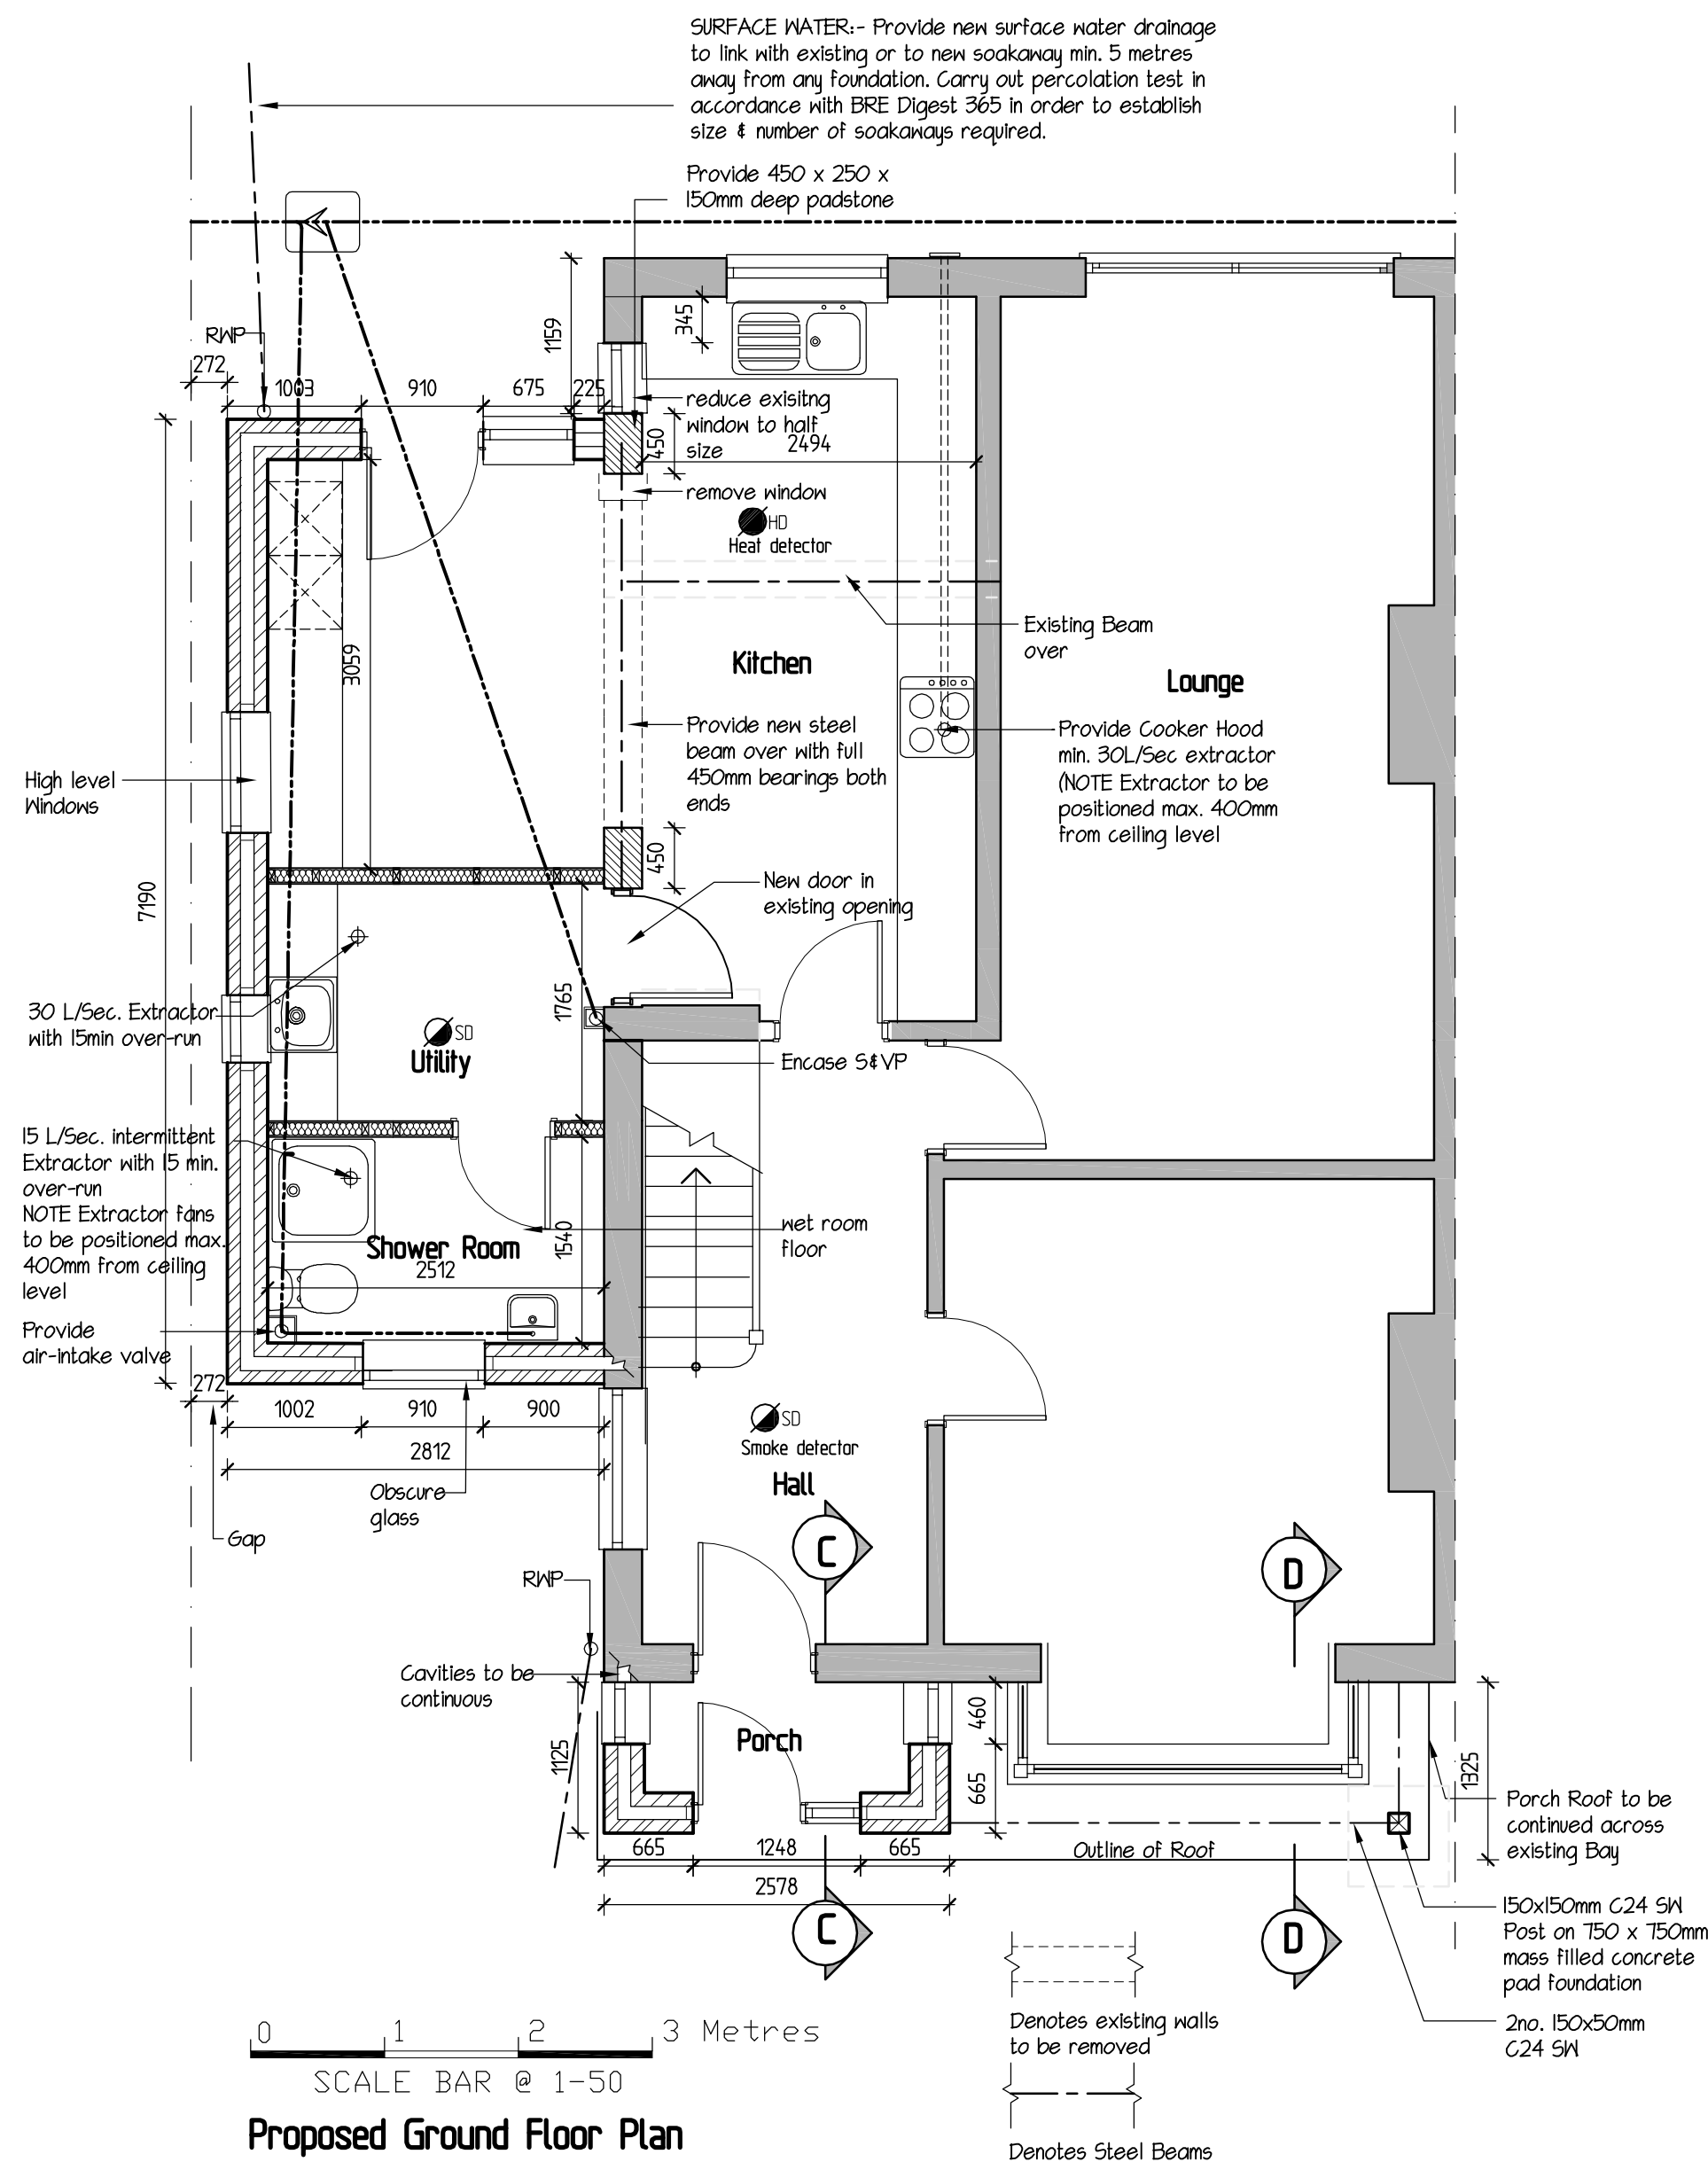


Proposed Ground Floor Plan

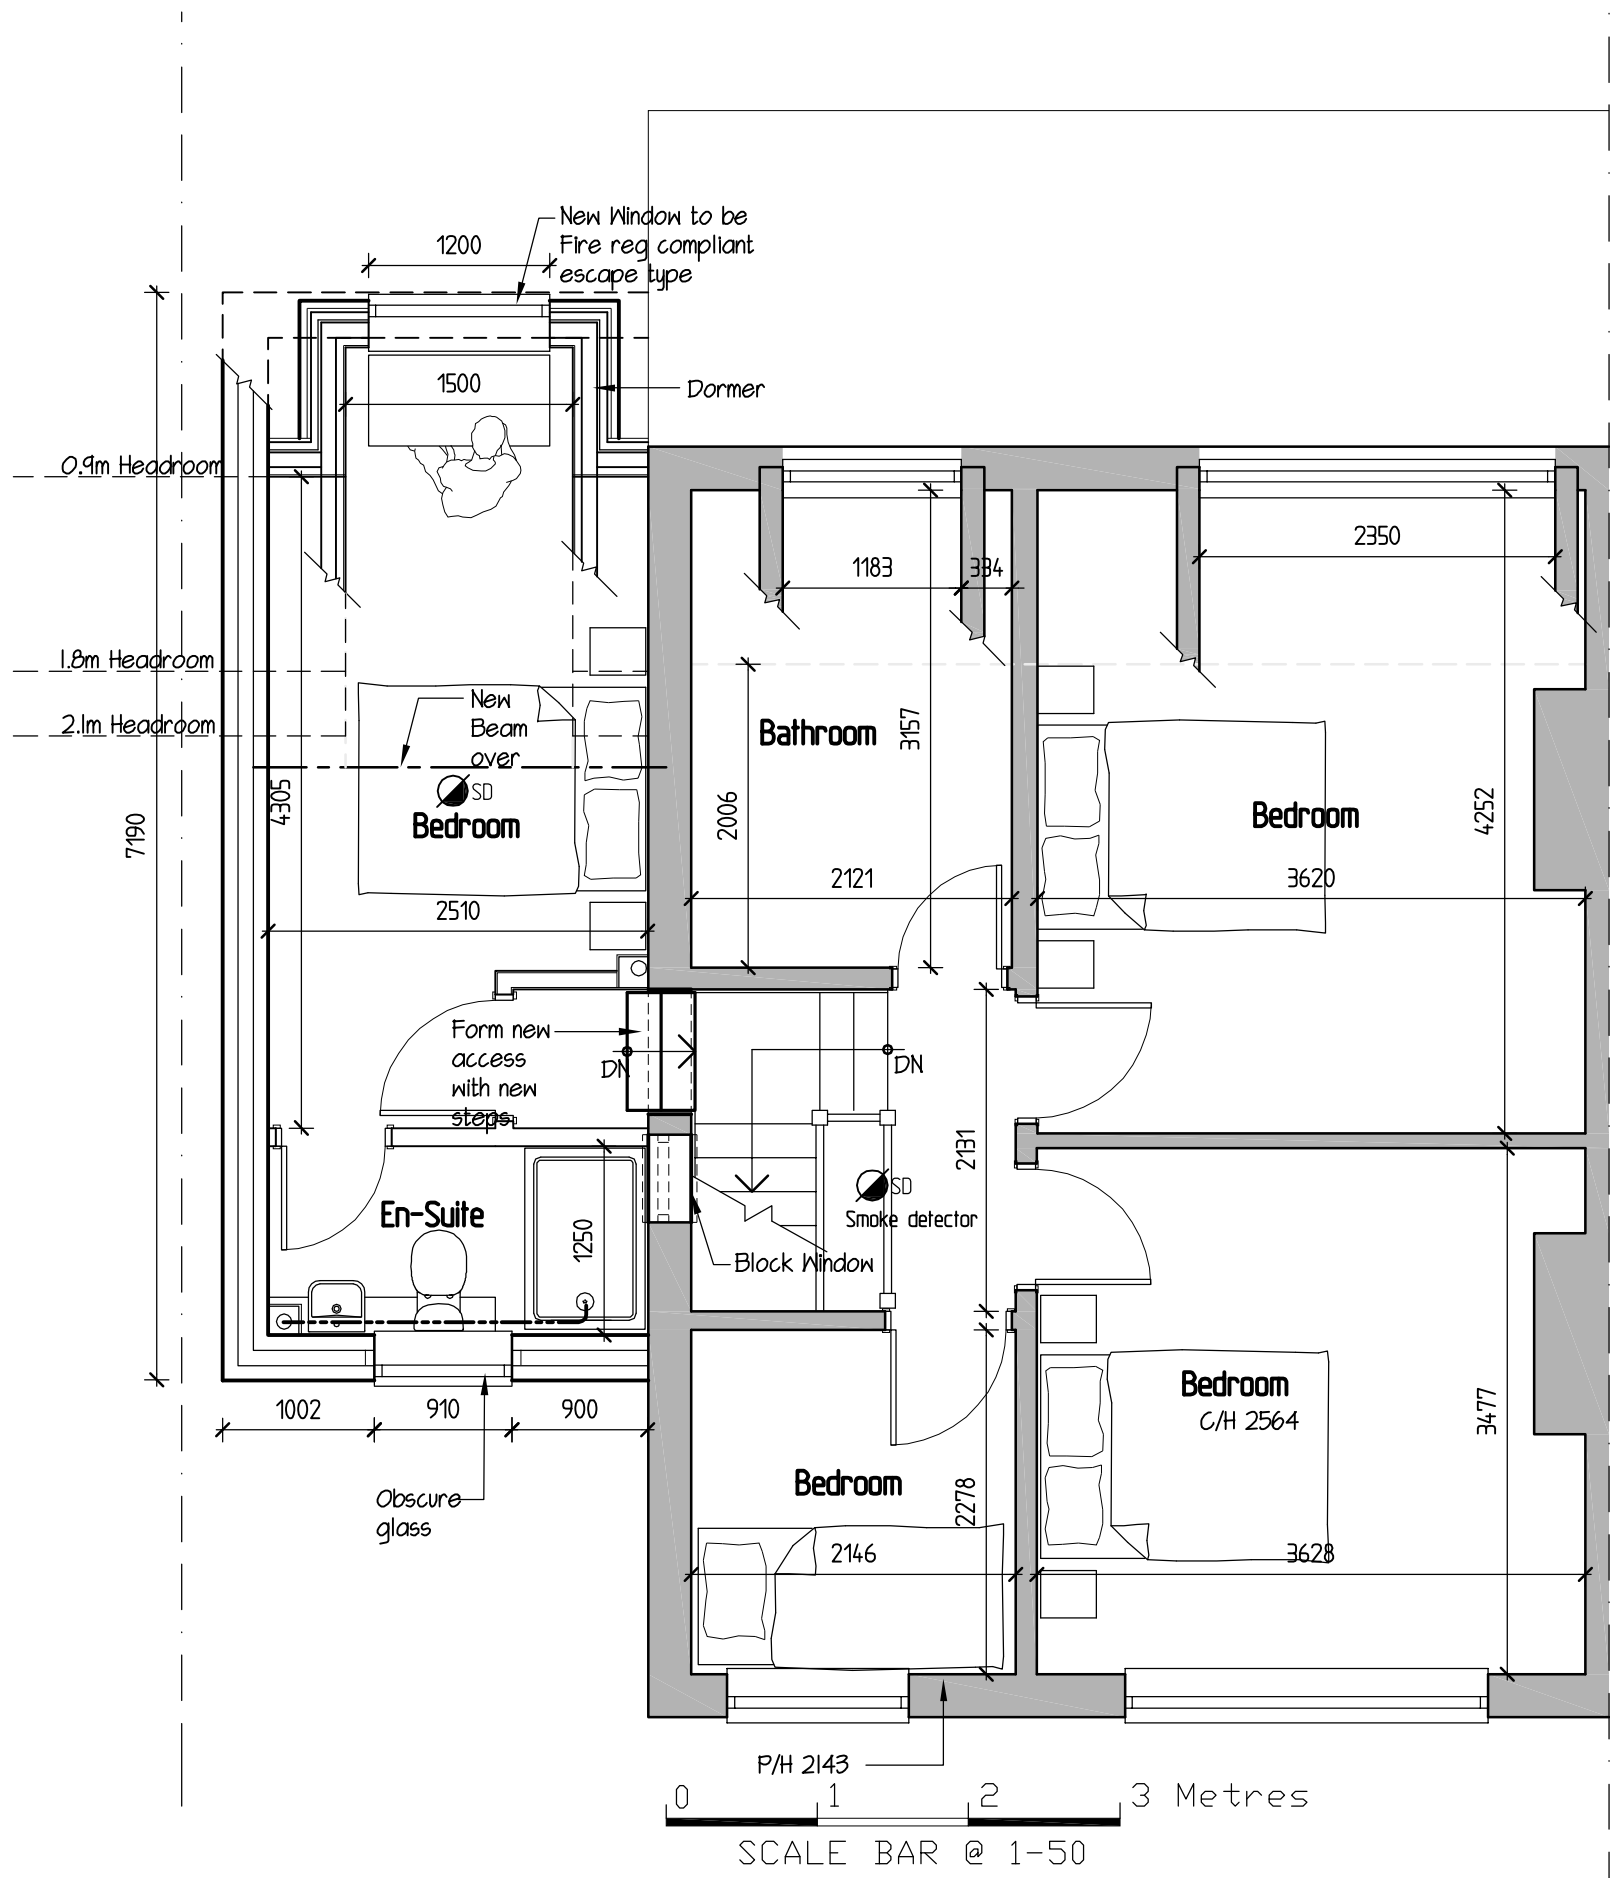


Proposed First Floor Plan



Proposed Rear Elevation

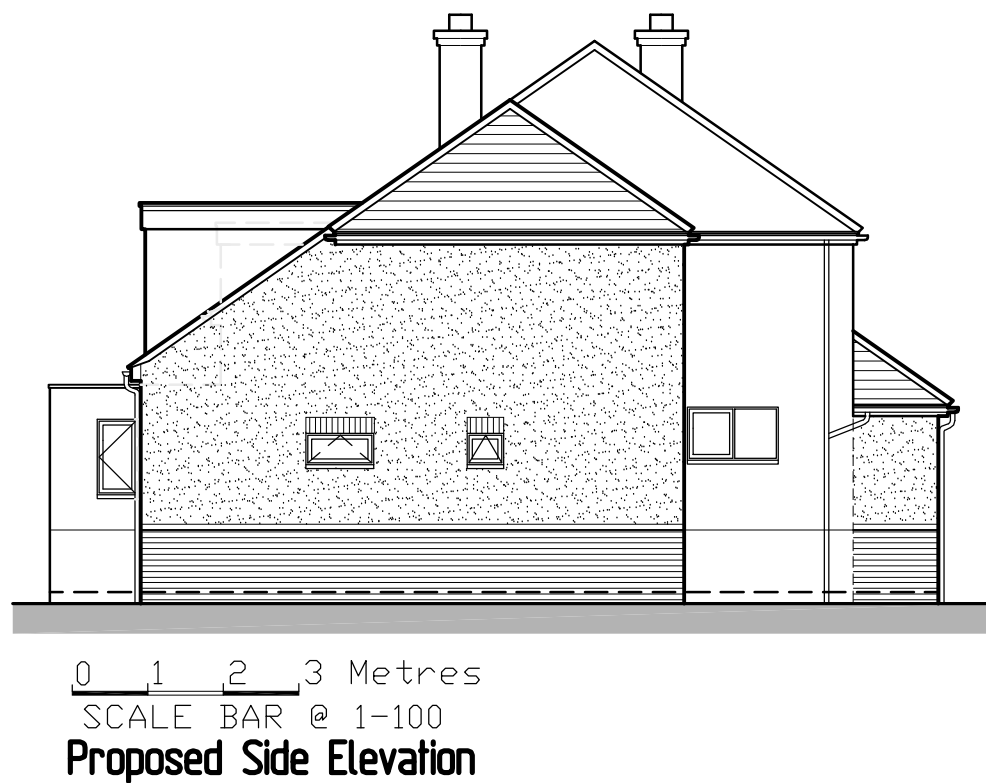

Proposed Side Elevation

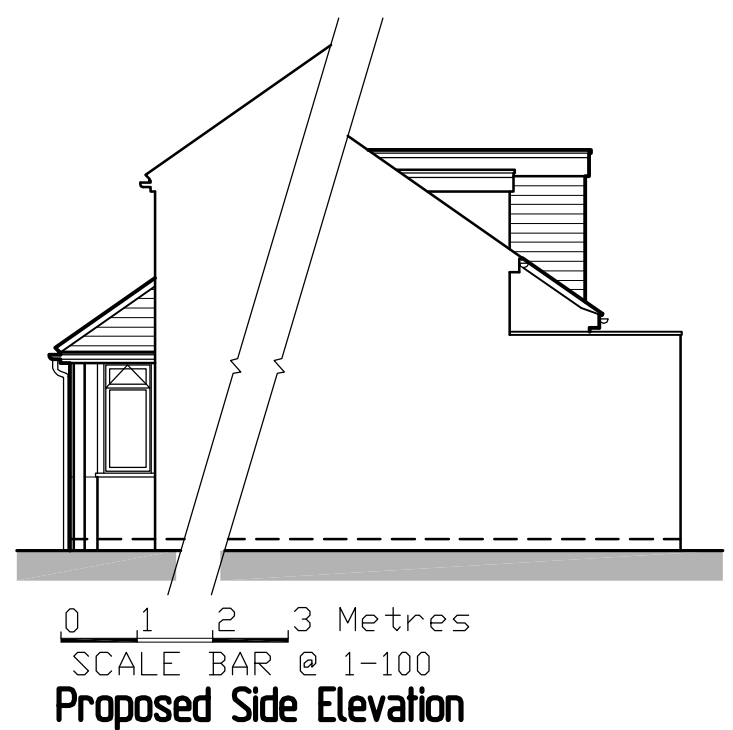

Proposed Side Extension



Proposed Front Elevation

REVISIONS CONT.		
Rev.	Description	Date
K	First Floor extension added	22-08-2024

GREG Farrell
Building & Design Consultant
Planning, Building Regulations & Structural Design
43 Wendover Way,
Tilehurst, Reading,
Berks RG30 4RU
Tel & Fax: 0118 941 6249
Mobile: 07967 009862
greg@gregfarrell.co.uk

REVISIONS		
Rev.	Description	Date
A	Utility Room option added	13-11-2020
B	Toilet access altered & General updates	18-11-2020
C	Double floor added to Rear	21-11-2020
D	Elevation added	27-11-2020
E	Roof alterations & Construction detail added	08-03-2021
F	Proposal Extended and full opening added	09-04-2021
G	Structural updates on piers and bearing incl. Foundations etc	10-12-2021
H	Clients updates added	06-09-2023
I	Shower Room & Utility Room aits	06-09-2023
J	Clients updates added	02-08-2024

JOB TITLE
220 Norcot Road
Tilehurst
Reading

TITLE
Proposed Side Extension

SCALE
1:50 1:100

DATE
July 2020

DRAWING No.
01 K