




- NOTES
- Dimensions are not to be scaled from this drawing by contractors. The contractor is requested to check all dimensions before the work started.
 - Report any discrepancies to the client or architect before undertaking the work described in the drawings.
 - Dimensions are approximate site dimensions and are to be verified by the contractor on site before any fabrication/site works i.e foundations etc occur
 - Contractor is responsible for all temporary propping to existing structure

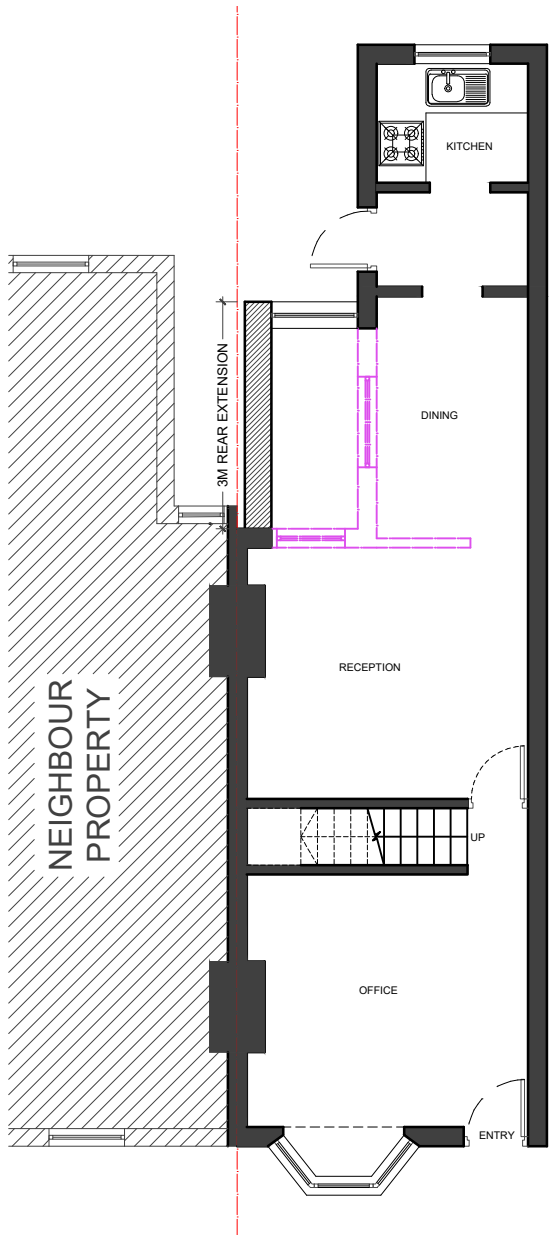


01 - GROUND FLOOR PLAN

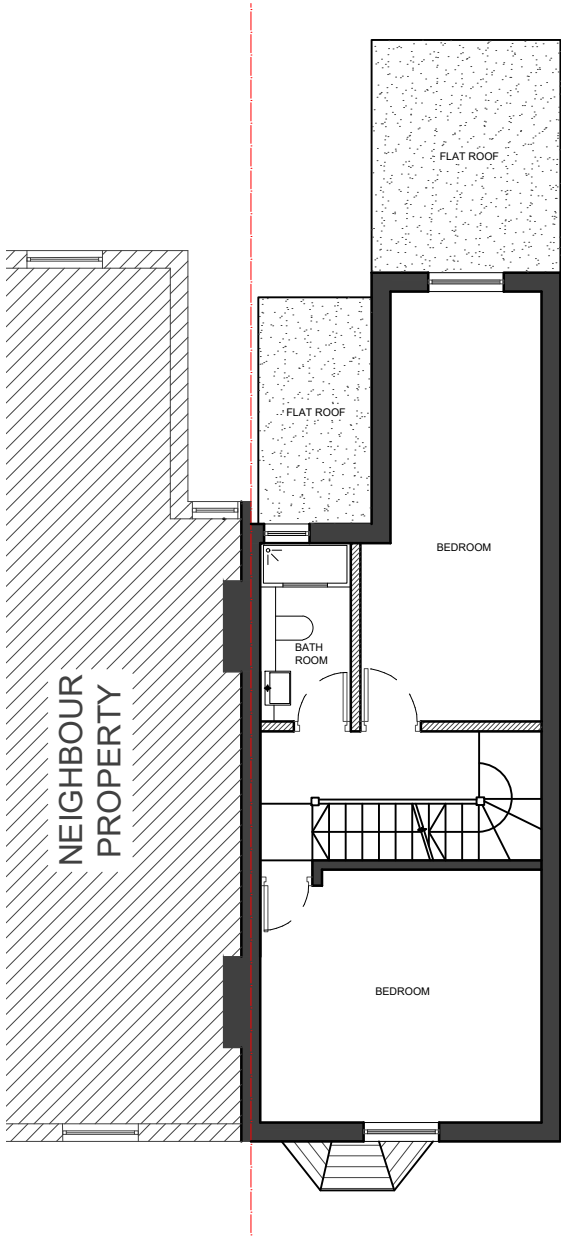


02 - FIRST FLOOR PLAN

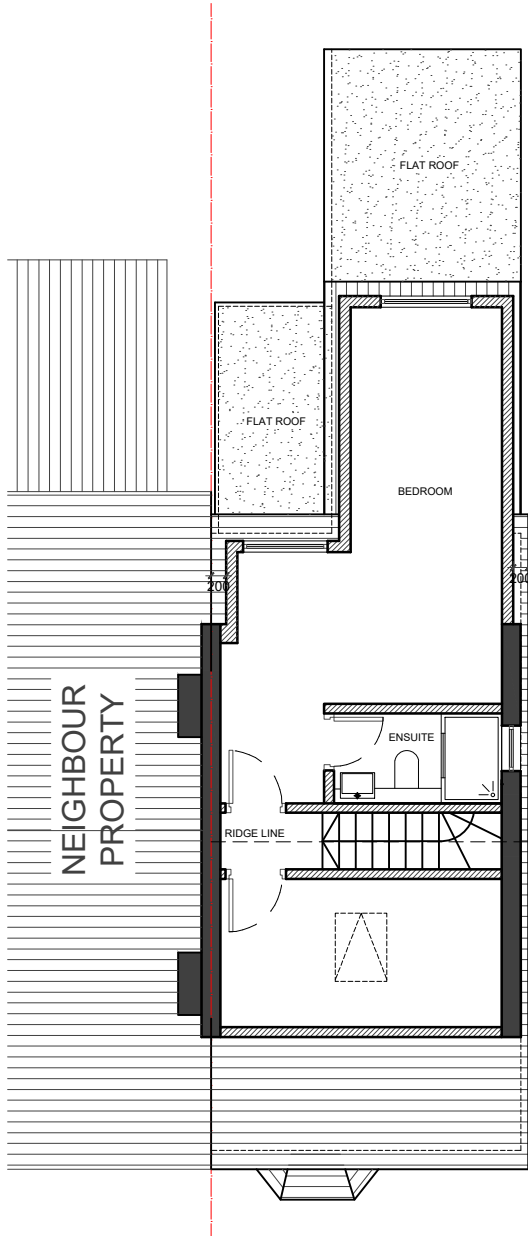

03 - LOFT PLAN

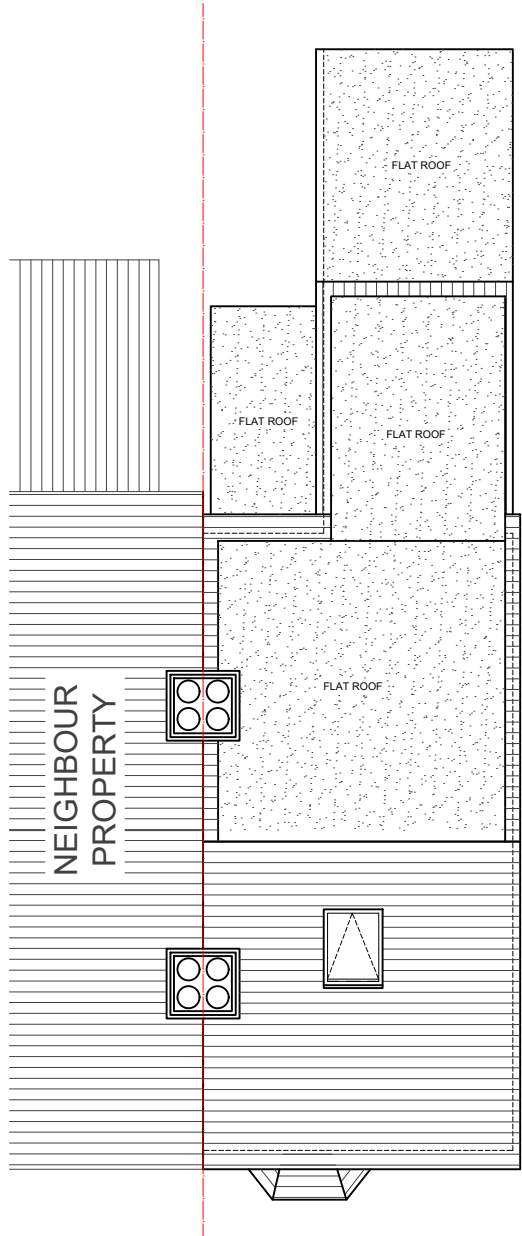

04 - ROOF PLAN

 

REVISIONS			
NO.	DESCRIPTION	DATE	BY

**LAWFULNESS
CERTIFICATE**

DESIGN ENDEAVOURS LTD
M: 07869680774, 07883602259
E: design.endeavour@gmail.com

Project
54 LOWER FIELD ROAD, READING
LONDON, RG1 6AR

Title
PROPOSED PLANS

Scale 1:100@A3	Drawn IKM	Approved	Date AUG 24
Job No. DE-1166/24	Drawing No. PD-54LR-04	Rev. -	