



Proposed Front Elevation
(Scale 1:50)

Plants Details


Planting Time: From Pots anytime of the year

Type of Soil: Sandy Loam/ or a mix of gravel and soil with neutral to alkaline P H


Plant Spec: 5 x H 300 mm with S 300 mm Spread

Maintenance: Cut the dead flowers through out the year, cut back the long stocks to leaves level. In September to November.


Watering: Periodic during Summer Time

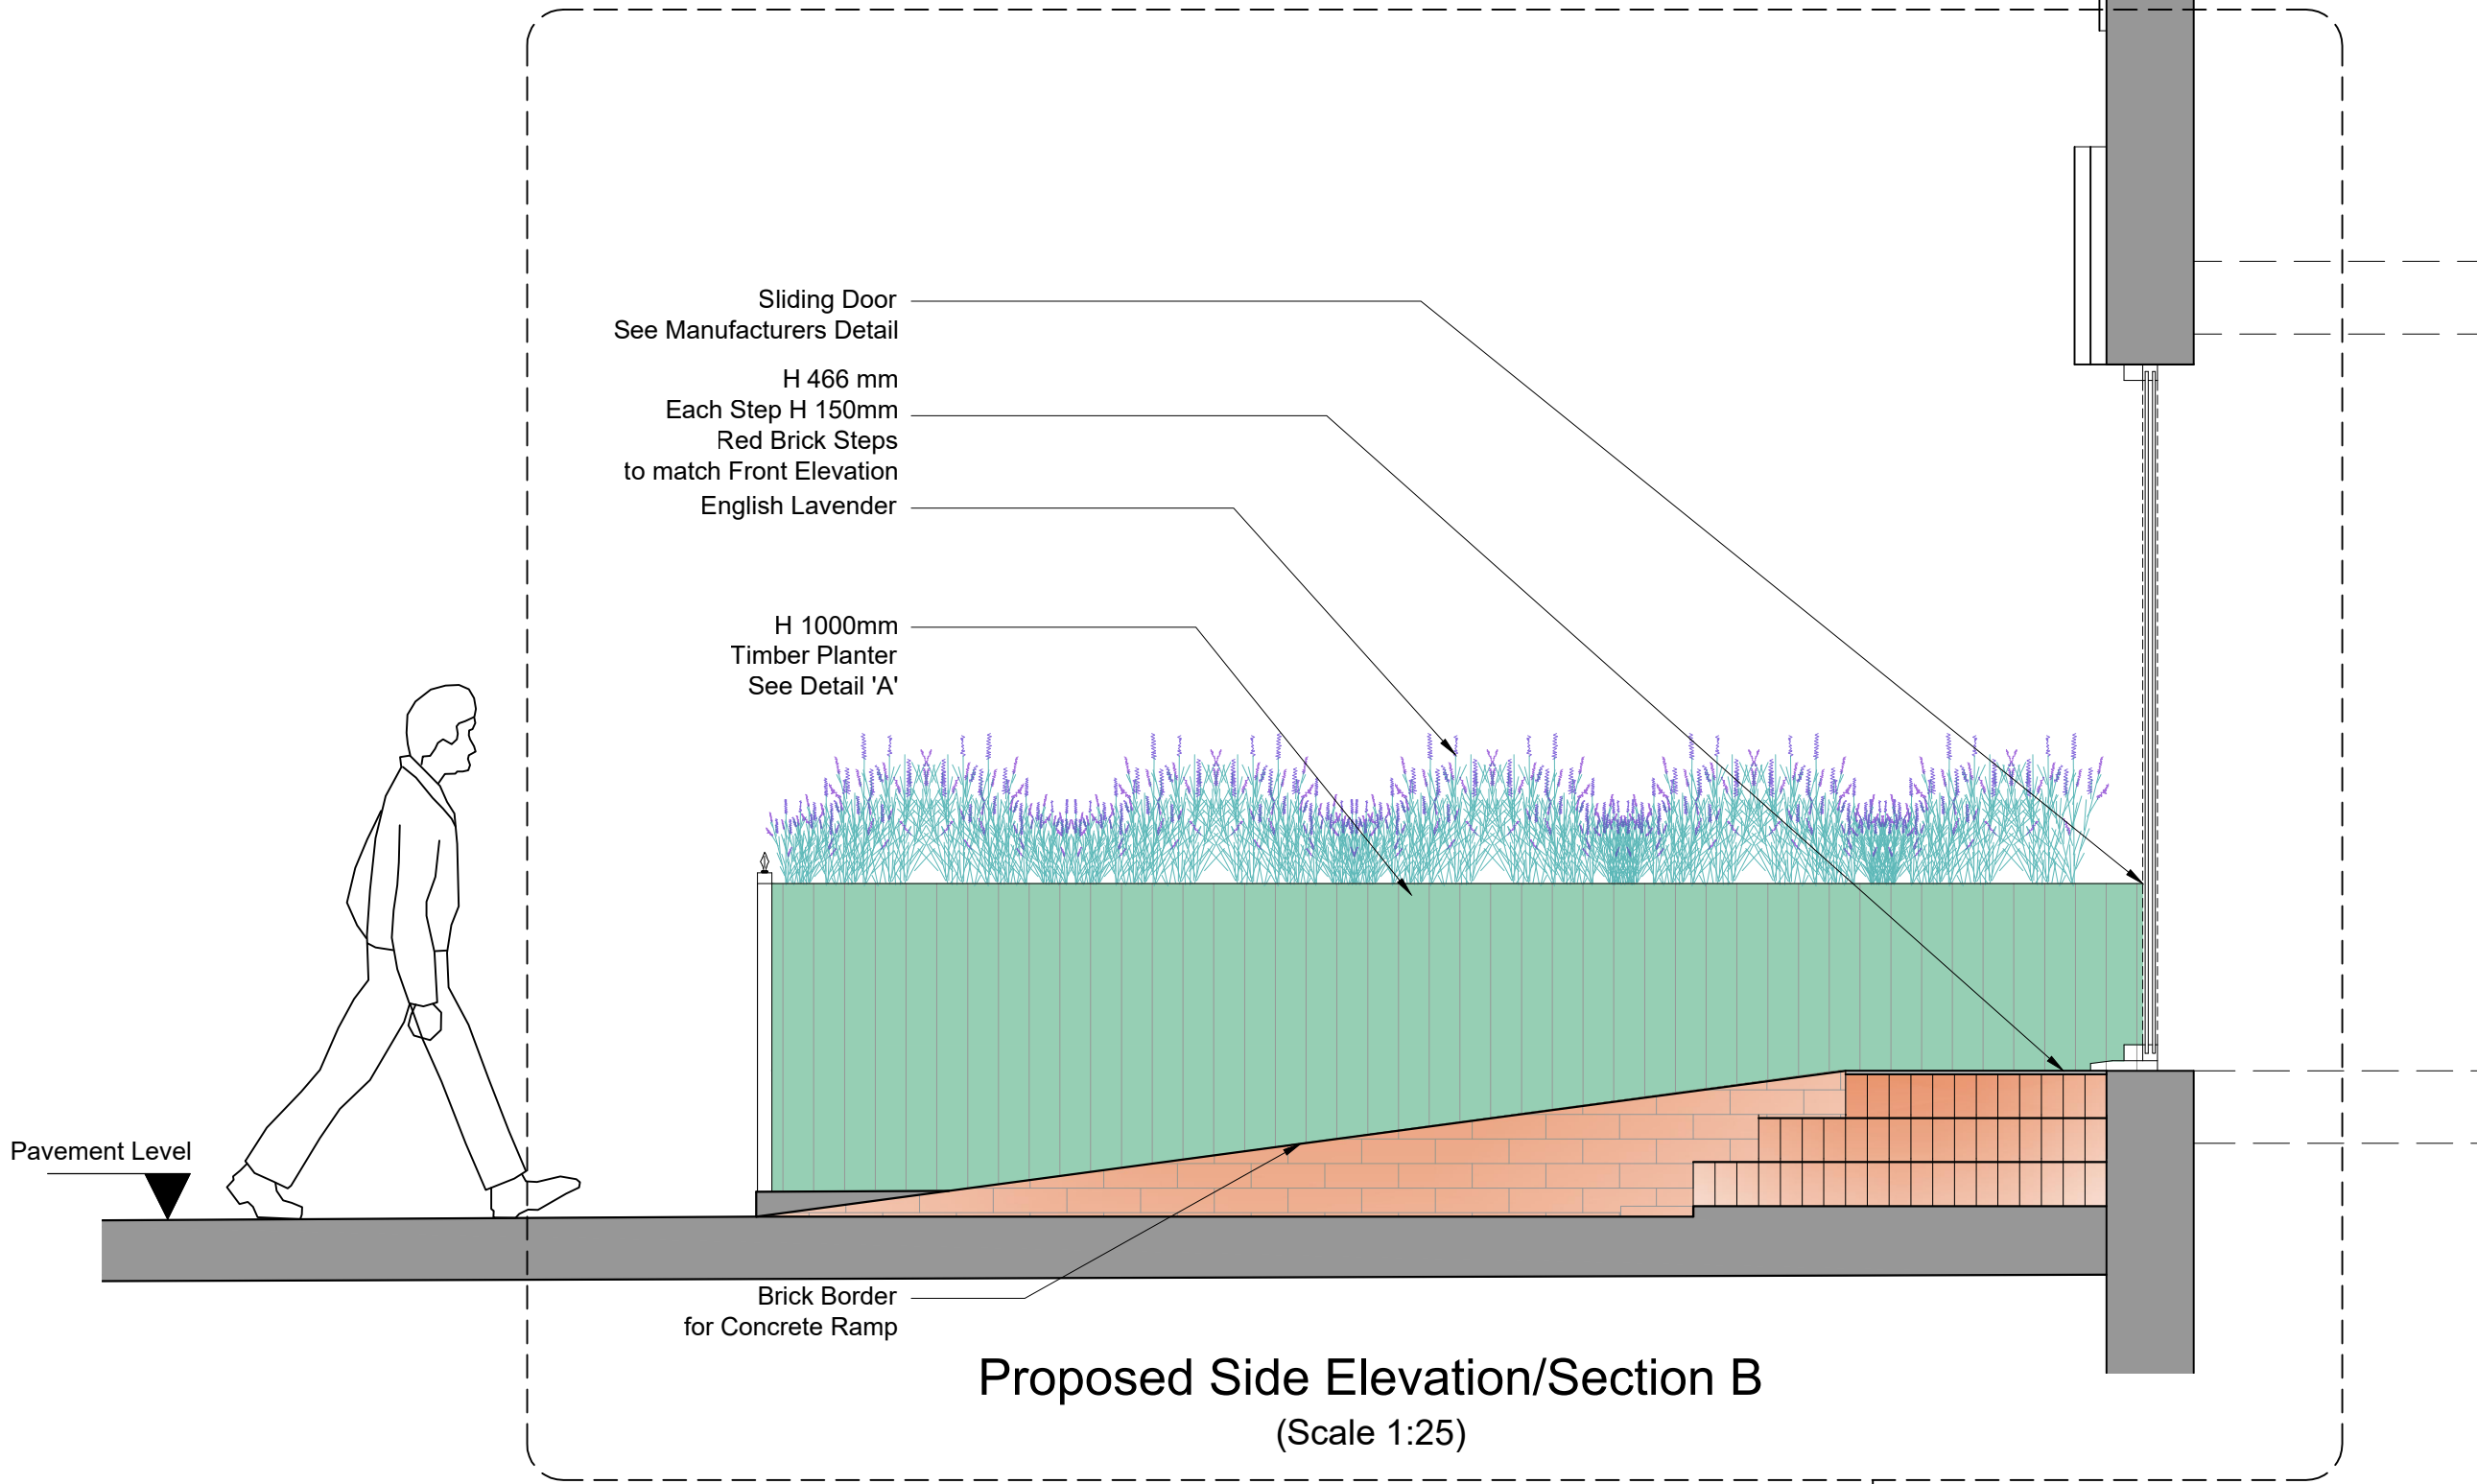


Proposed Side Elevation/Section B
(Scale 1:25)

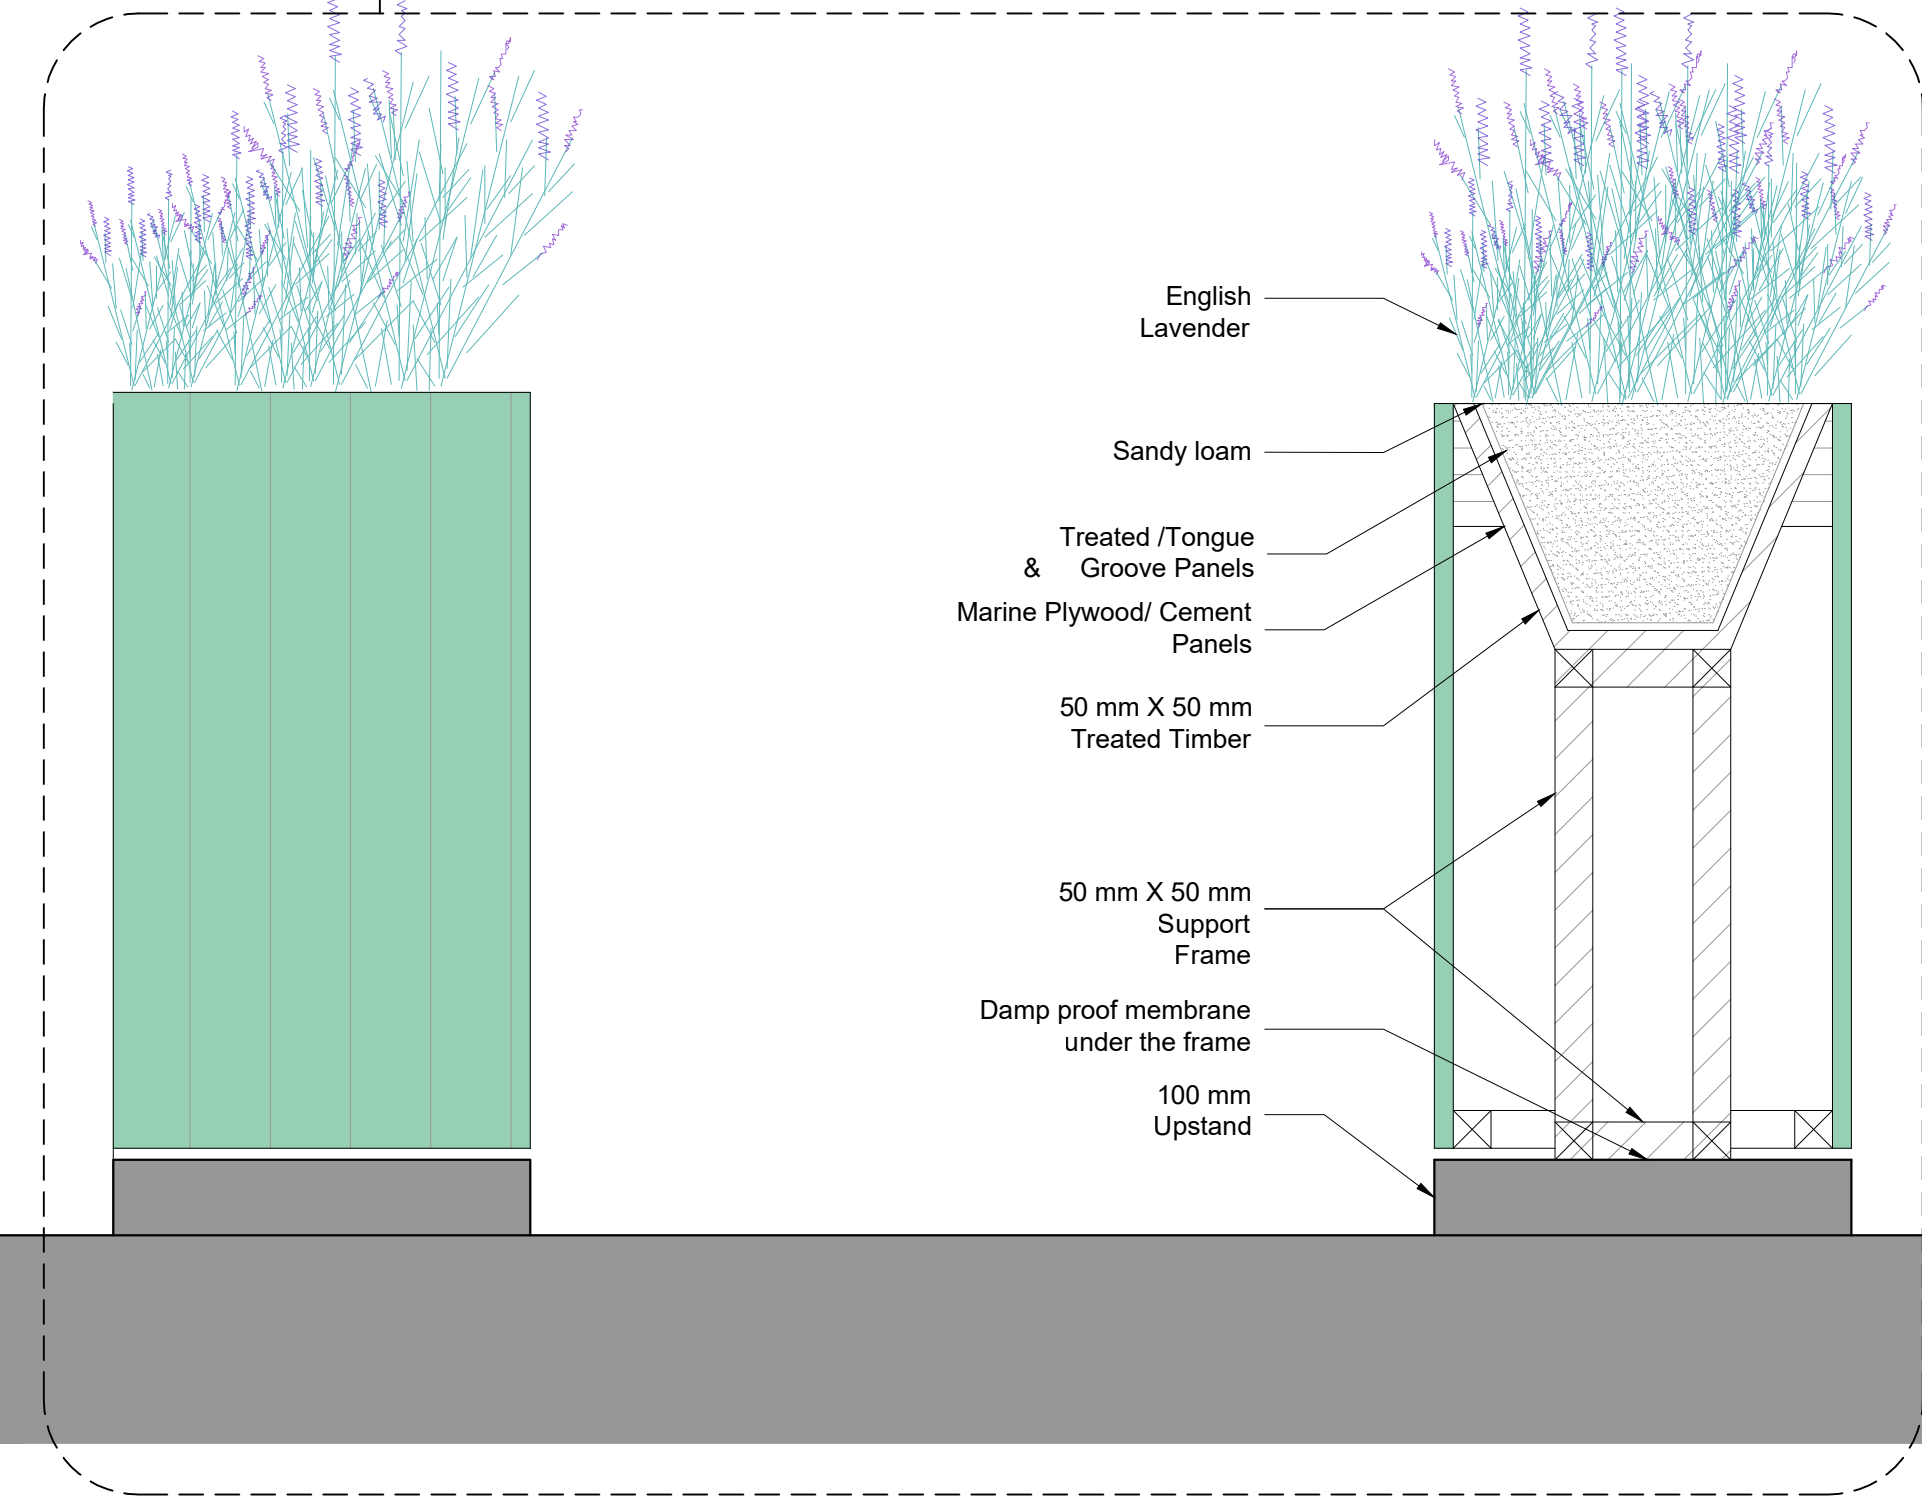

Proposed Planter Detail 'A'
(Scale 1:10)

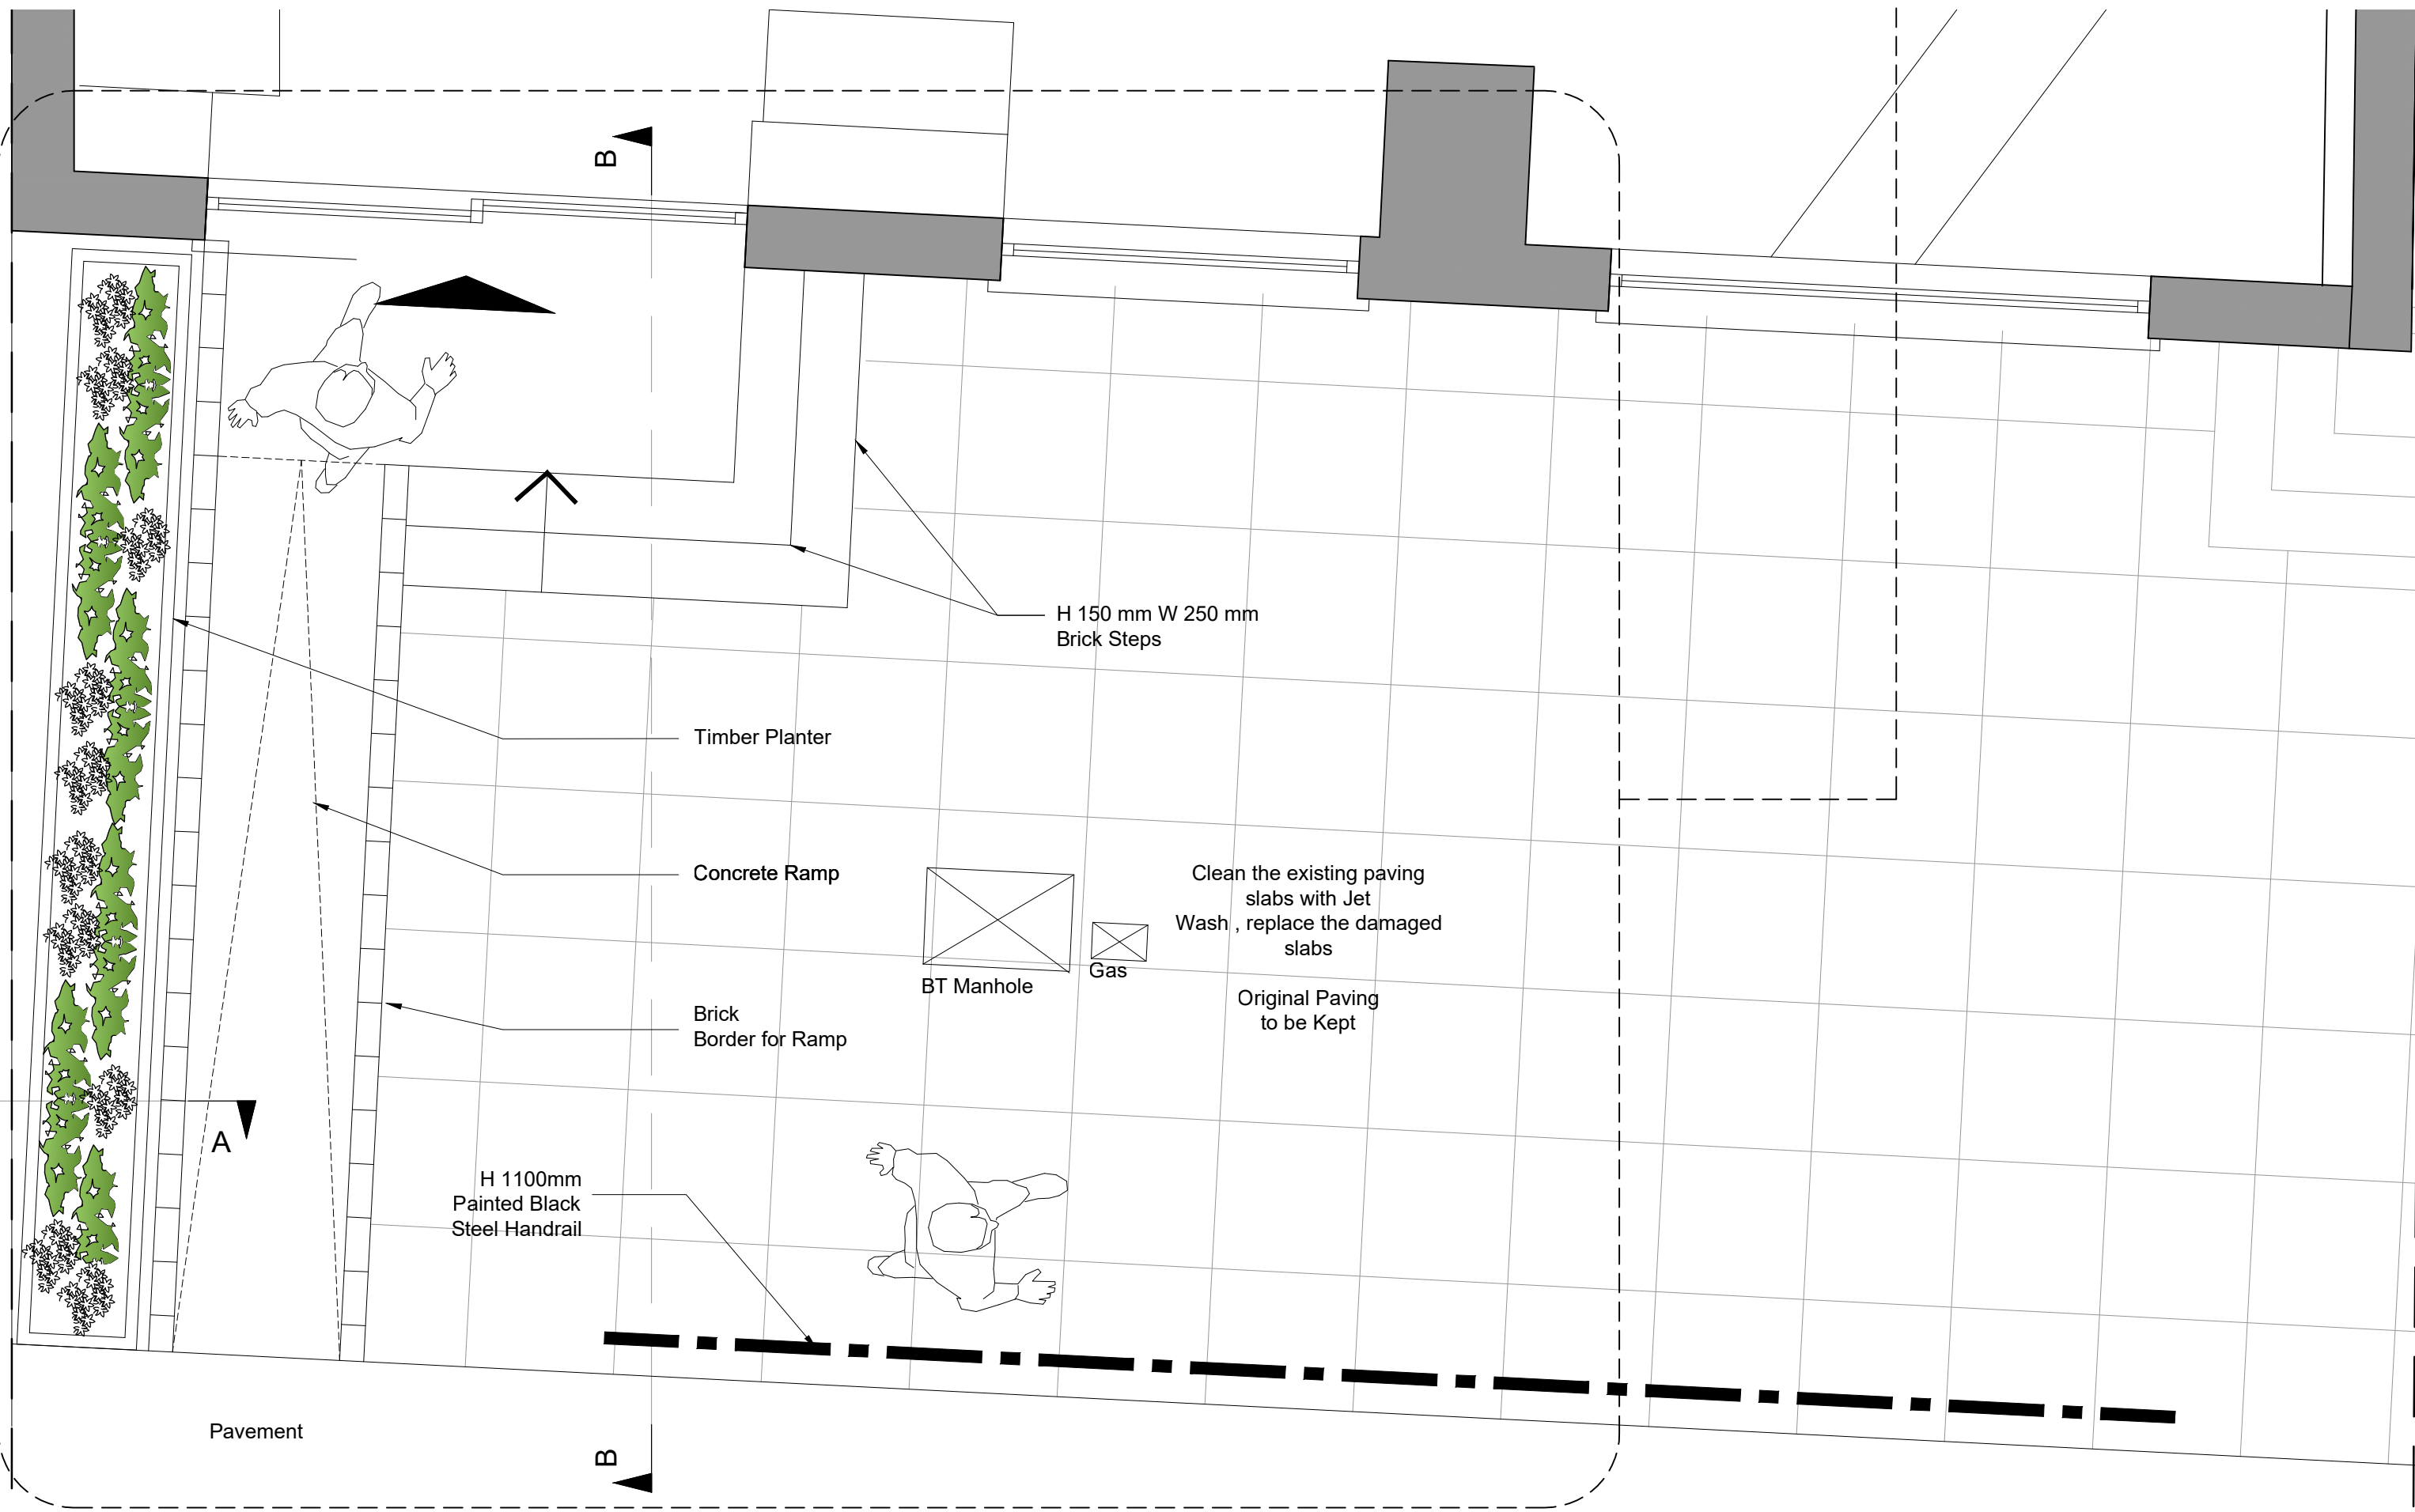

Proposed Ground Floor Plan
(Scale 1:25)

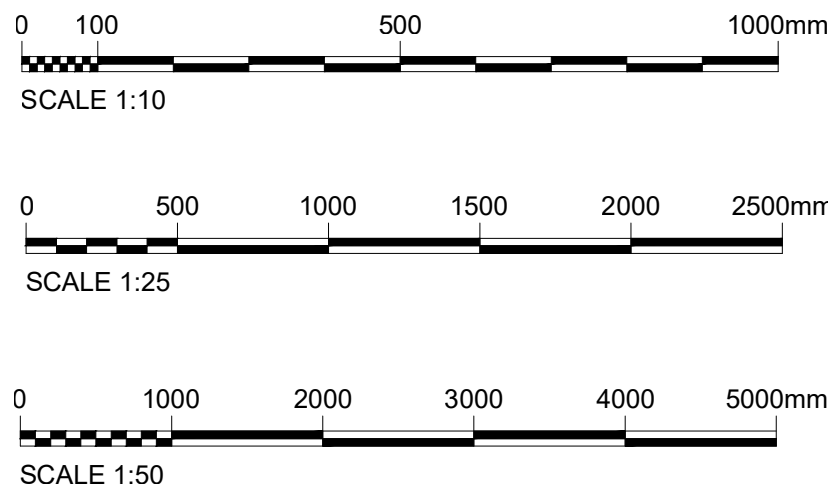

REV	DATE	DRN	CHKD	APPD	DESCRIPTION
A	04.09.24	JA	DA	JA	ISSUED FOR PLANNING APPROVAL

For Approval



E: info@bluebirdengineering.co.uk
T: 0118 9583 551
A: 46 London Street, Reading, RG1 4SQ

CLIENT ECO MARKET LTD

PROJECT 117 - 119 Oxford Road
Reading

TITLE Proposed
Front & Side Elevation
Ground Floor Plan and Detail 'A'

DRAWN JA	DATE Sept 24	SCALE As Shown @ A1
DRG NO A-1600	REV A	