



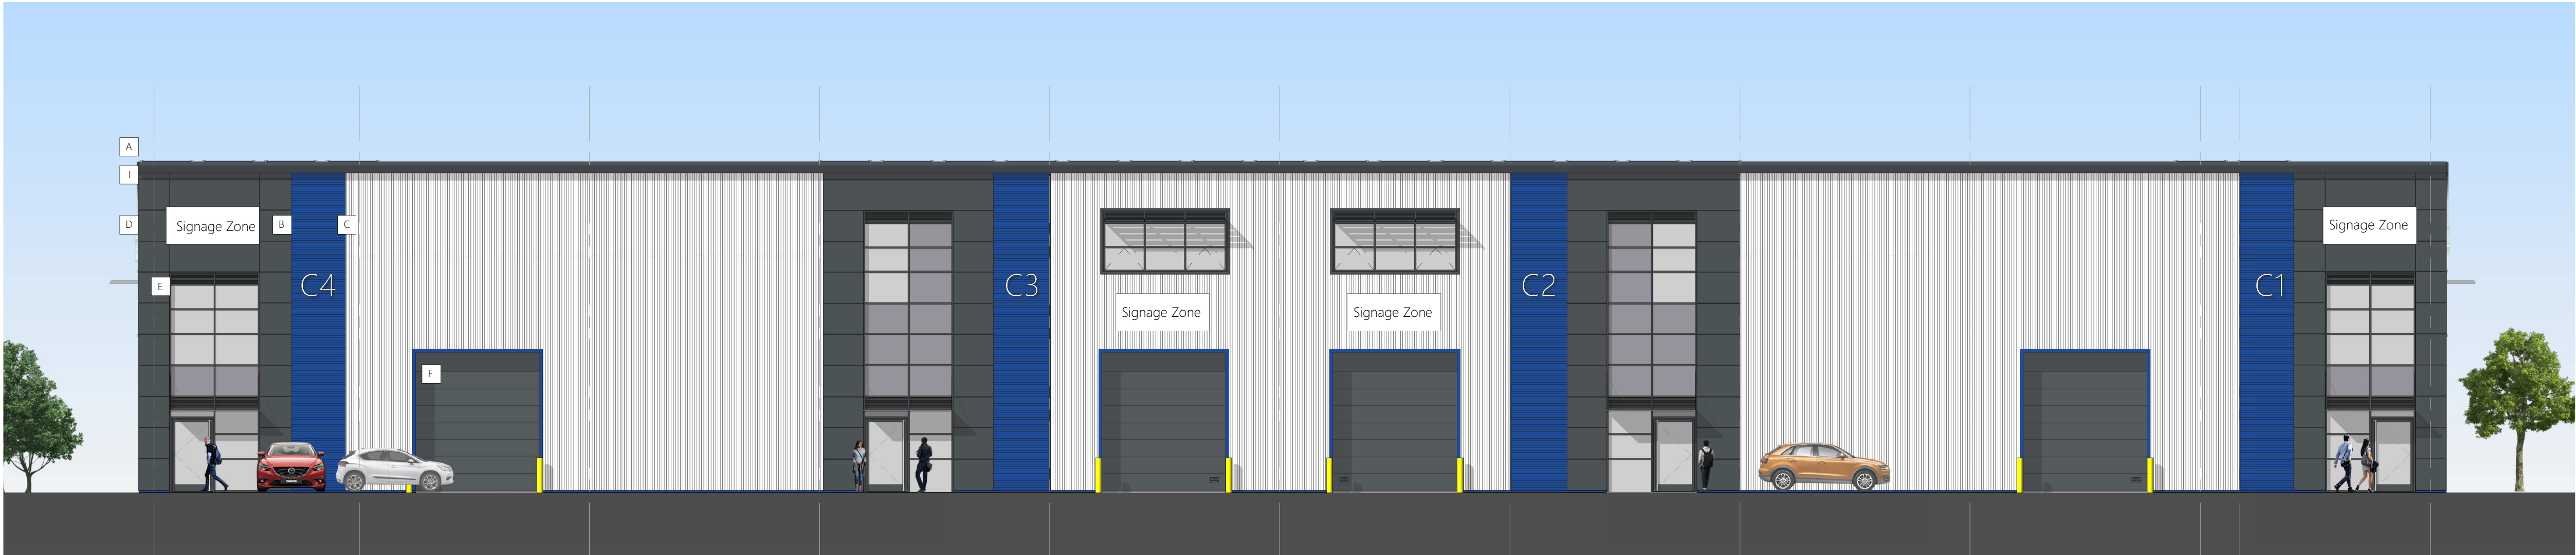

West Elevation
1 : 125

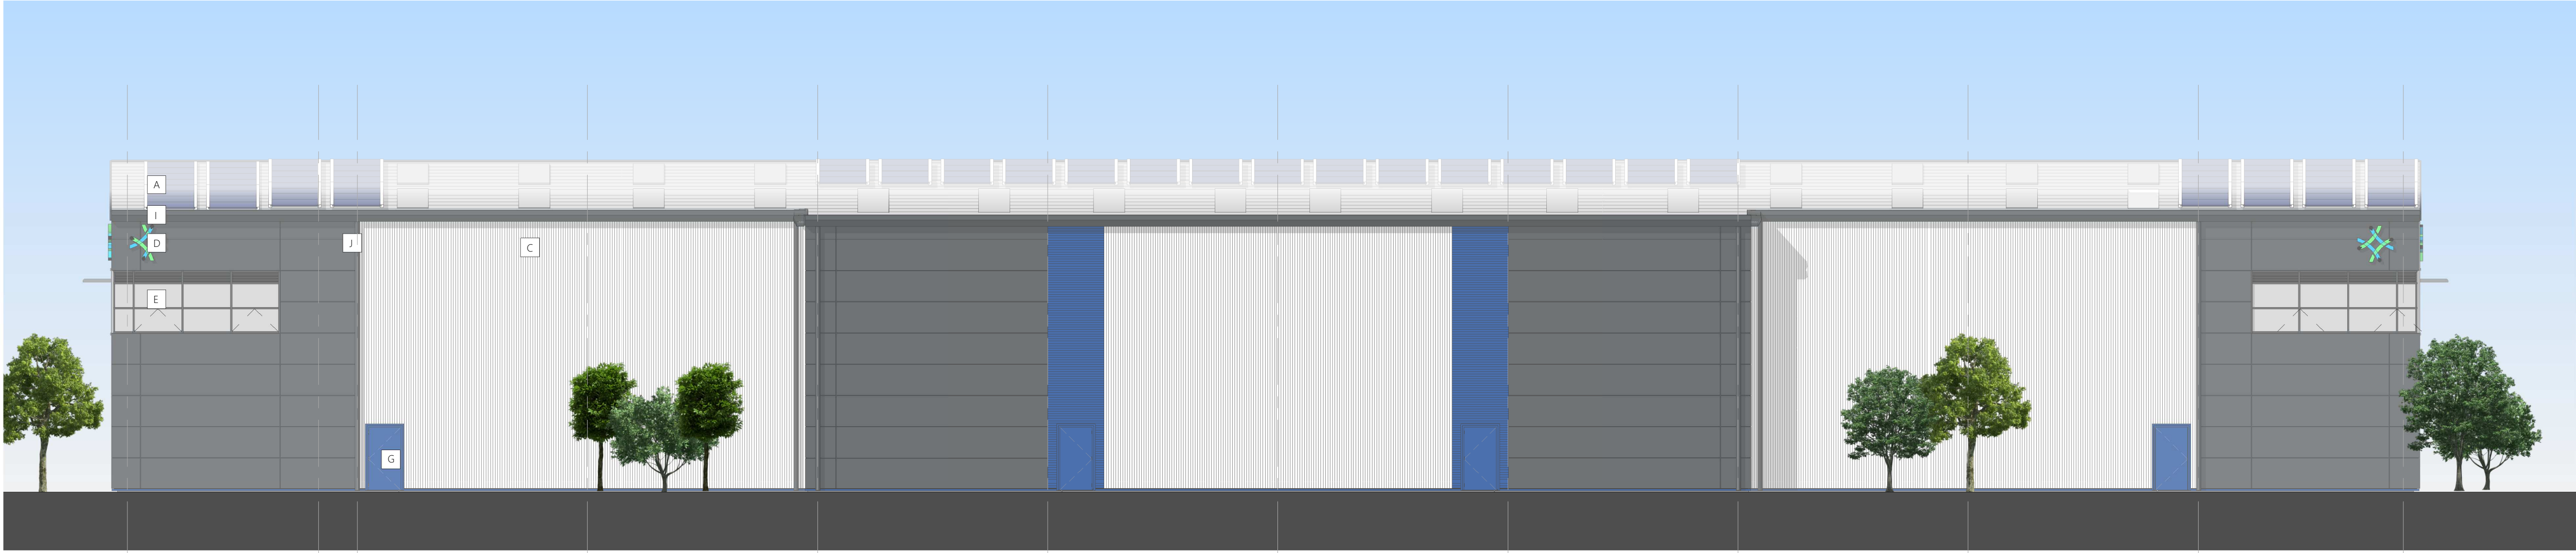

East Elevation
1 : 125



North Elevation
1 : 125



South Elevation
1 : 125

© 2021 webbgray

NOTE:
THIS DRAWING IS © COPYRIGHT OF WEBB GRAY LTD AND SHOULD NOT BE REPRODUCED WITHOUT PERMISSION.

ALL PROPOSALS ARE SUBJECT TO CONFIRMATION FOLLOWING DETAILED TOPOGRAPHICAL SURVEY AND GROUND INVESTIGATION WORK.

IT HAS BEEN ASSUMED THAT OTHER THAN WHERE SHOWN THE SITE IS ESSENTIALLY FLAT WITH NO EASEMENTS TO ABOVE OR BELOW GROUND SERVICES.

ALL PROPOSALS ARE SUBJECT TO CONFIRMATION FOLLOWING LIAISONS WITH RELEVANT LOCAL AUTHORITIES.

PRELIMINARY INDICATIVE DRAWINGS MAY BE BASED UPON INFORMATION FROM VARIOUS SOURCES, THE ACCURACY OF WHICH CANNOT BE GUARANTEED.

WHERE BOUNDARIES ARE SHOWN THESE ARE AS ADVISED BY THE CLIENT AND ARE FOR GENERAL GUIDANCE ONLY. WHILE PLOTTED WITH REFERENCE TO LAND REGISTRY DATA WHERE AVAILABLE AND INTERPOLATED AS PHYSICAL FEATURES ON SITE WHERE POSSIBLE, THEY ARE NOT INTENDED TO REPRESENT DEFINITIVE SITE EXTENTS OR LEGAL OWNERSHIP.

ALL DIMENSIONS AND SETTING OUT COORDINATES TO BE CHECKED ON THE PROJECT SITE BEFORE WORK IS COMMENCED OR MAKING ANY SHOP DRAWINGS.

IF THIS DRAWING HAS BEEN RECEIVED ELECTRONICALLY IT IS THE RECIPIENTS RESPONSIBILITY TO PRINT THE DOCUMENT TO THE CORRECT SCALE. ALL DIMENSIONS ARE IN MILLIMETRES UNLESS STATED OTHERWISE IT IS RECOMMENDED THAT INFORMATION IS NOT SCALED OFF THIS DRAWING. THIS DRAWING SHOULD BE READ IN CONJUNCTION WITH ALL OTHER RELEVANT DRAWINGS AND SPECIFICATIONS.

Schedule of Building Materials

- A** BUILT UP ROOF CLADDING SYSTEM
OUTER SHEET COATED IN HPS200 FINISH
COLOUR - GOOSEWING GREY RAL 7038
- B** HORIZONTALLY LAID PROFILED CLADDING BUILT UP SYSTEM. OUTER SHEET COATED IN PRISMA FINISH
COLOUR: SARGASSO BLUE RAL 5003
- C** VERTICALLY LAID PROFILED CLADDING BUILT UP SYSTEM. OUTER SHEET COATED IN PRISMA FINISH
COLOUR: SIRUS (Metallic) RAL 9006
- D** HORIZONTALLY LAID MICRORIB COMPOSITE CLADDING PANELS
OUTER SHEET COATED IN IN SPECTRUM METALLIC FINISH
COLOUR: ANTHRACITE 7016
- E** POLYESTER POWDER COATED ALUMINIUM CAPPED CURTAIN WALL SYSTEM, WITH INTEGRATED LOUVRE SYSTEM FOR M&E
GLASS CANOPY SUPPORTED OFF CURTAIN WALLING SYSTEM.
COLOUR FRAME: ANTHRACITE RAL 7016
COLOUR GLASS: NEUTRAL IN RENDITION
COLOUR GLASS SPANDREL PANEL TO FLOOR ZONES: BLACK
COLOUR LOUVRE: ANTHRACITE RAL 7016
COLOUR REVEAL JAMB & HEAD: SARGASSO BLUE RAL 5003
- F** STEEL FACED COMPOSITE SECTIONAL OVERHEAD DOOR SYSTEM
OUTER SURFACE COATED IN PROPRIETARY SURFACE FINISH
COLOUR - ANTHRACITE RAL 7016
COLOUR REVEAL JAMB & HEAD: SARGASSO BLUE RAL 5003
- G** STEEL DOOR SET
SURFACE FINISH TO FULL SPECIFICATION PAINT FINISH
COLOUR - SARGASSO BLUE RAL 5003
COLOUR REVEAL JAMB & HEAD: SARGASSO BLUE RAL 5003
- COLOUR - SIRUS (Metallic) RAL 9006
COLOUR REVEAL JAMB & HEAD: SIRUS (Metallic) RAL 9006
- H** LOUVRES
COLOUR: TO MATCH CLADDING PANELS IN WHICH THEY SIT
- I** TWO PART EAVES FLASHING DETAIL
COLOUR: ANTHRACITE RAL 7016
- J** EXTERNAL RAINWATER PIPES
COLOUR: ANTHRACITE RAL 7016

01 Unit footprint reduced LJM 10.09.24

Revision: Description: By: Date:

Client:



Project:
Block C, Logicor Park, Reading
Rose Kiln Court

Drawing Title:
Proposed Elevations

webbgray
Webb Gray Ltd
Chartered Architects
75-77 Colmore Row
Birmingham B3 2AP
t: 0121 616 6030
e: architecture@webbgray.co.uk
w: www.webbgray.co.uk

Scale @ A1:			Date:		Drafted:		Checked:	
As indicated			FEB 23		LJM		DLD	
Job No:	Origin:	Vol:	Level:	Type:	Role:	No:	Status:	Revision:
8758	WGA	BR	XX	DR	A	3004	P	01

