




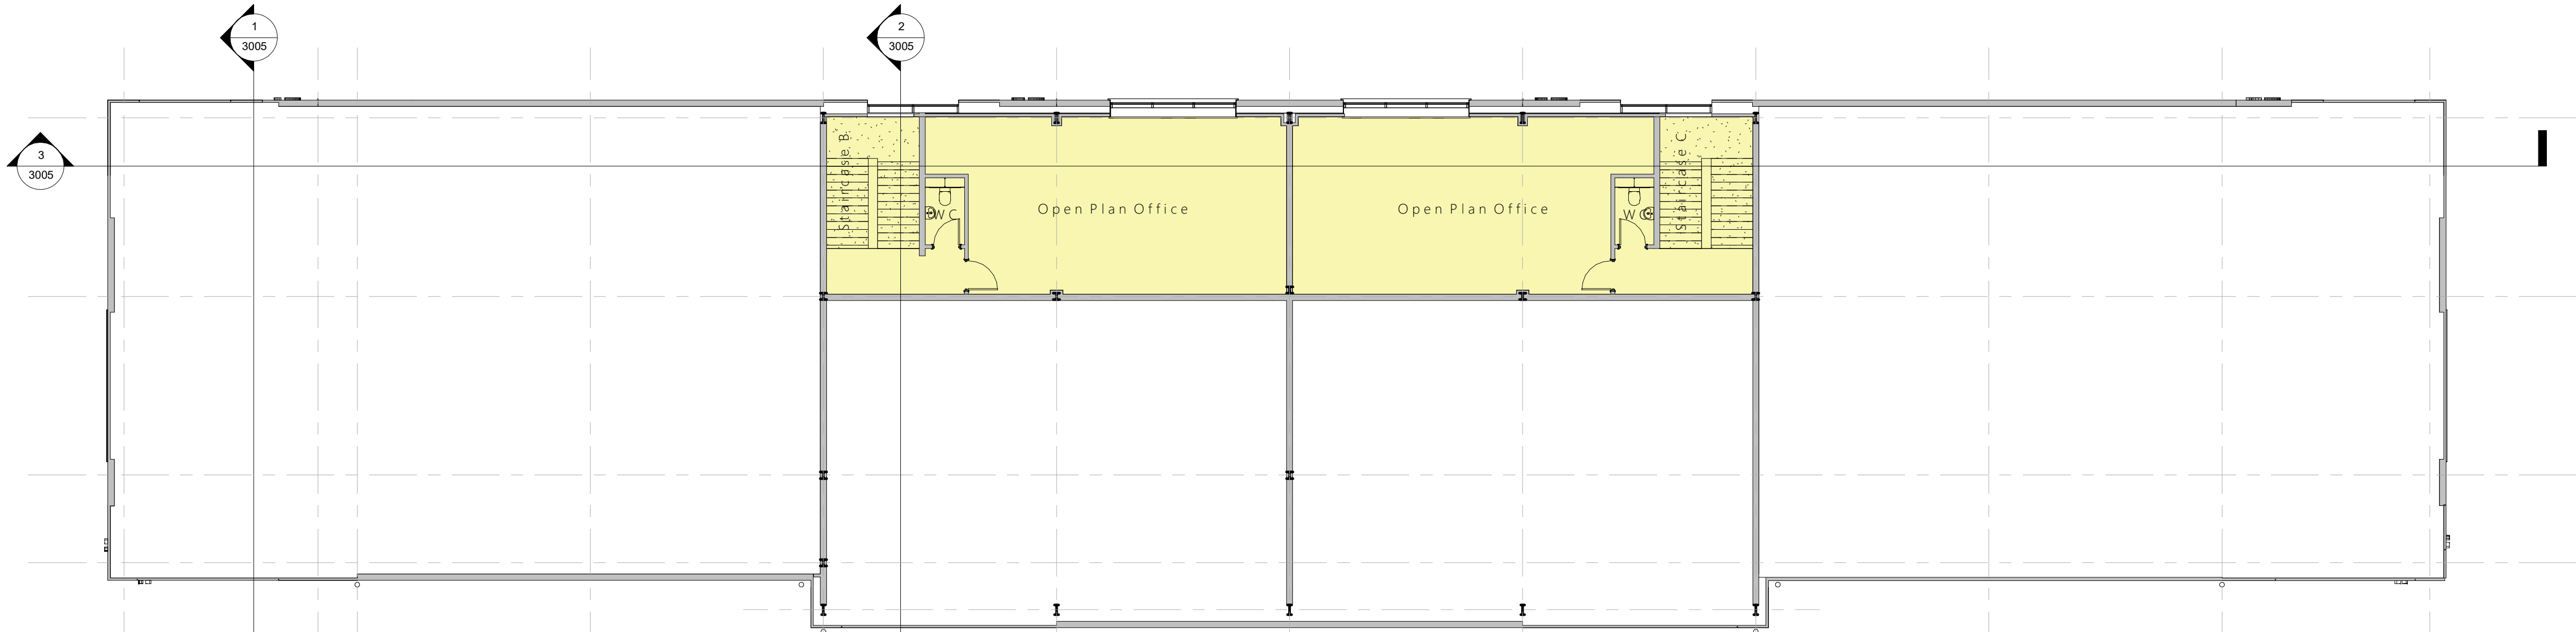

Upper First Floor Plan FFL +6000
1 : 125

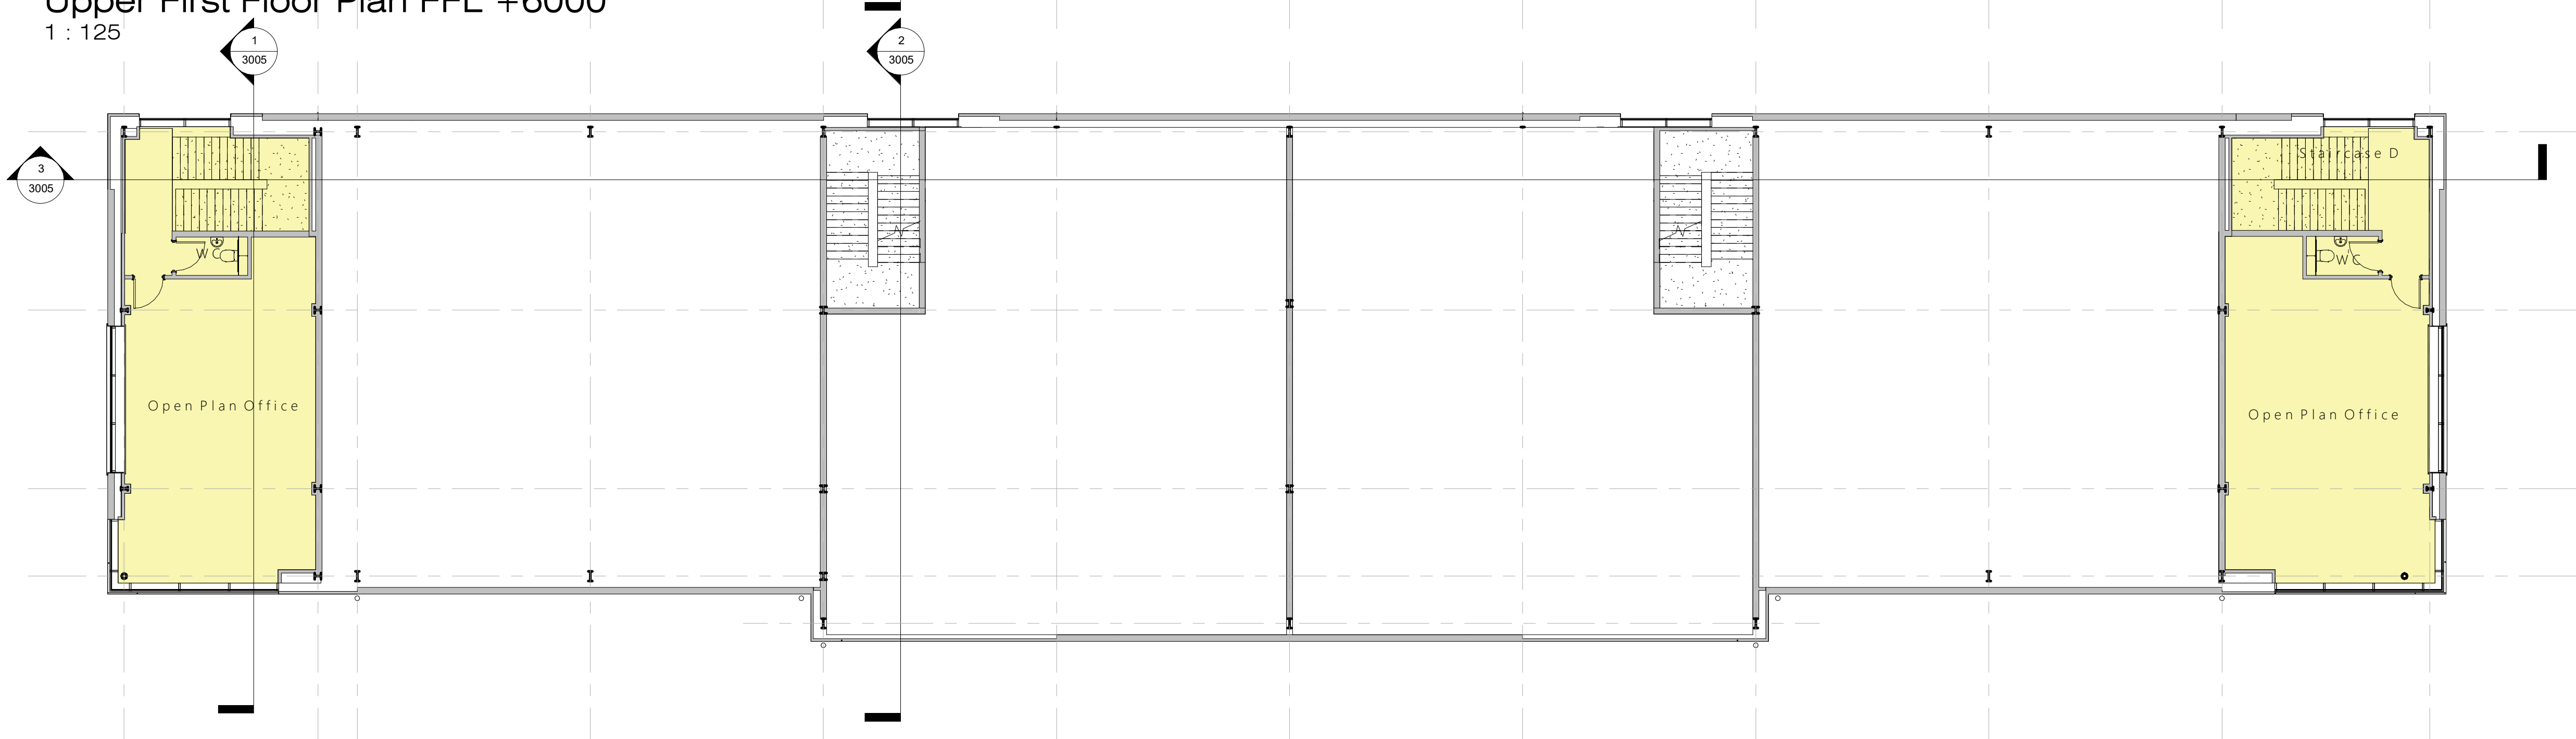

Lower First Floor Plan FFL +4000
1 : 125

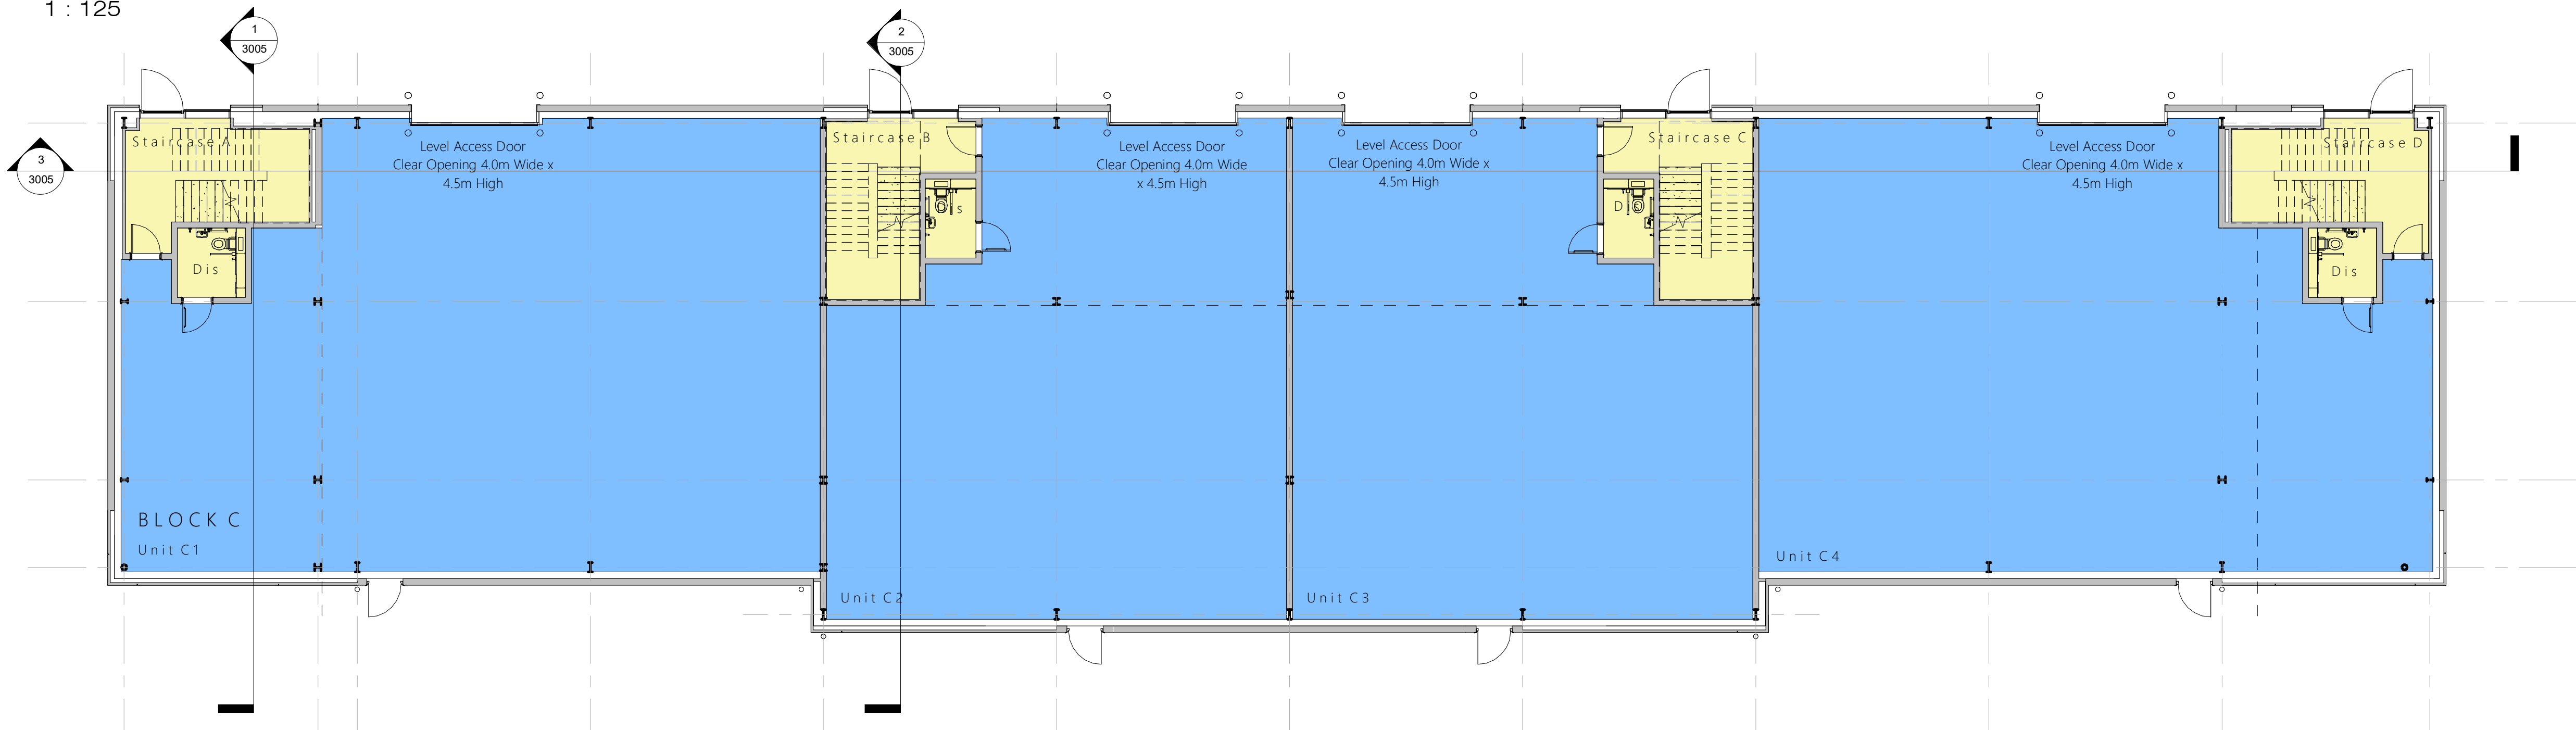

Ground Floor Plan
1 : 125



© 2021 webbgray

NOTE:
THIS DRAWING IS © COPYRIGHT OF WEBB GRAY LTD AND SHOULD NOT BE REPRODUCED WITHOUT PERMISSION.

ALL PROPOSALS ARE SUBJECT TO CONFIRMATION FOLLOWING DETAILED TOPOGRAPHICAL SURVEY AND GROUND INVESTIGATION WORK.

IT HAS BEEN ASSUMED THAT OTHER THAN WHERE SHOWN THE SITE IS ESSENTIALLY FLAT WITH NO EASEMENTS TO ABOVE OR BELOW GROUND SERVICES.

ALL PROPOSALS ARE SUBJECT TO CONFIRMATION FOLLOWING LIAISONS WITH RELEVANT LOCAL AUTHORITIES.

PRELIMINARY INDICATIVE DRAWINGS MAY BE BASED UPON INFORMATION FROM VARIOUS SOURCES, THE ACCURACY OF WHICH CANNOT BE GUARANTEED.

WHERE BOUNDARIES ARE SHOWN THESE ARE AS ADVISED BY THE CLIENT AND ARE FOR GENERAL GUIDANCE ONLY. WHILST PLOTTED WITH REFERENCE TO LAND REGISTRY DATA WHERE AVAILABLE AND INTERPOLATED AS PHYSICAL FEATURES ON SITE WHERE POSSIBLE, THEY ARE NOT INTENDED TO REPRESENT DEFINITIVE SITE EXTENTS OR LEGAL OWNERSHIP.

ALL DIMENSIONS AND SETTING OUT COORDINATES TO BE CHECKED ON THE PROJECT SITE BEFORE WORK IS COMMENCED OR MAKING ANY SHOP DRAWINGS.

IF THIS DRAWING HAS BEEN RECEIVED ELECTRONICALLY IT IS THE RECIPIENTS RESPONSIBILITY TO PRINT THE DOCUMENT TO THE CORRECT SCALE. ALL DIMENSIONS ARE IN MILLIMETRES UNLESS STATED OTHERWISE IT IS RECOMMENDED THAT INFORMATION IS NOT SCALED OFF THIS DRAWING. THIS DRAWING SHOULD BE READ IN CONJUNCTION WITH ALL OTHER RELEVANT DRAWINGS AND SPECIFICATIONS.

B L O C K C	
Schedule Of Areas - Unit C1	
Floor	GIA
Warehouse Inc GF Core	309sqm (3,330sqft)
FF Office	93sqm (1,000sqft)
Total	402sqm (c.4,330sqft)
Schedule Of Areas - Unit C2	
Floor	GIA
Warehouse Inc GF Core	223.5sqm (2,400sqft)
FF Office	74sqm (800sqft)
Total	297.5sqm (c.3,200sqft)
Schedule Of Areas - Unit C3	
Floor	GIA
Warehouse Inc GF Core	223.5sqm (2,400sqft)
FF Office	74sqm (800sqft)
Total	297.5sqm (c.3,200sqft)
Schedule Of Areas - Unit C4	
Floor	GIA
Warehouse Inc GF Core	285sqm (3,070sqft)
FF Office	93sqm (1,000sqft)
Total	378sqm (c.4,070sqft)
Schedule Of Areas - Block C - Total Areas	
Floor	GIA
Warehouse Inc GF Core	1,040.5sqm (11,200sqft)
FF Office	334sqm (3,600sqft)
Total	1,375sqm (c.14,800sqft)

Warehouse Measure to be taken from/to inside face of sheeting roll.

Office Measure to be taken from/to face of plasterboard.

01 Unit footprint reduced LJM 10.09.24

Revision: Description: By: Date:

Client:



Project:
Block C, Logicor Park, Reading
Rose Kiln Court

Drawing Title:
General Floor Plans

Webb Gray Ltd
Chartered Architects
75-77 Colmore Row
Birmingham B3 2AP

t: 0121 616 6030
e: architecture@webbgray.co.uk
w: www.webbgray.co.uk

Scale @ A1:									
As indicated	Date:	Drafted:	Checked:						
8758	FEB 23	LJM	DLD						
Job No:	Origin:	Vol:	Level:	Type:	Role:	No:	Status:	Revision:	
8758	WGA	BR	ZZ	DR	A	3000	P	01	

PLANNING